

471900m



472000m

472100m

n


1'

n

1'

n

1'

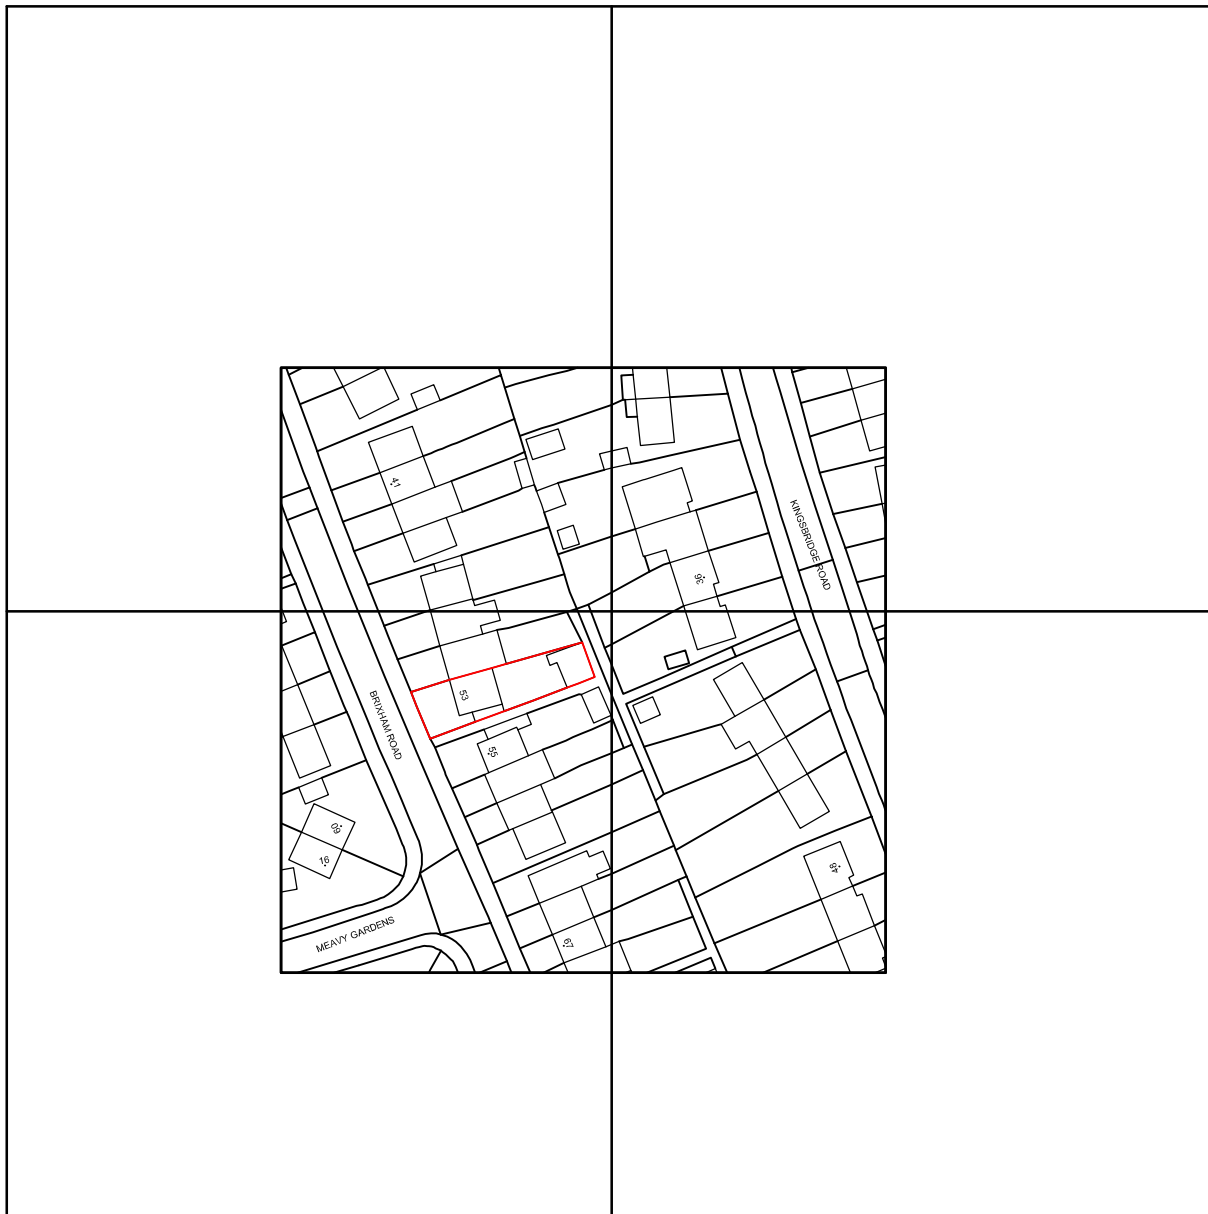

471900m

472000m

472100m

own Copyright and database rights 2022 OS Licence no. AC0000849896

JOB TITLE 53 BRIXHAM ROAD, READING, RG2 7RA				DESIGN TWO SEVEN 17 FOX ROAD, LANGLEY, SLOUGH SL3 7SG TEL 07964 326643 designtwoseven@outlook.com	
DRG. TITLE SITE PLAN					
DRAWN	CHECKED	DATE JULY 22	SCALE 1:1250		
DRG. No AS00622-SP01					