




EXISTING FRONT ELEVATION

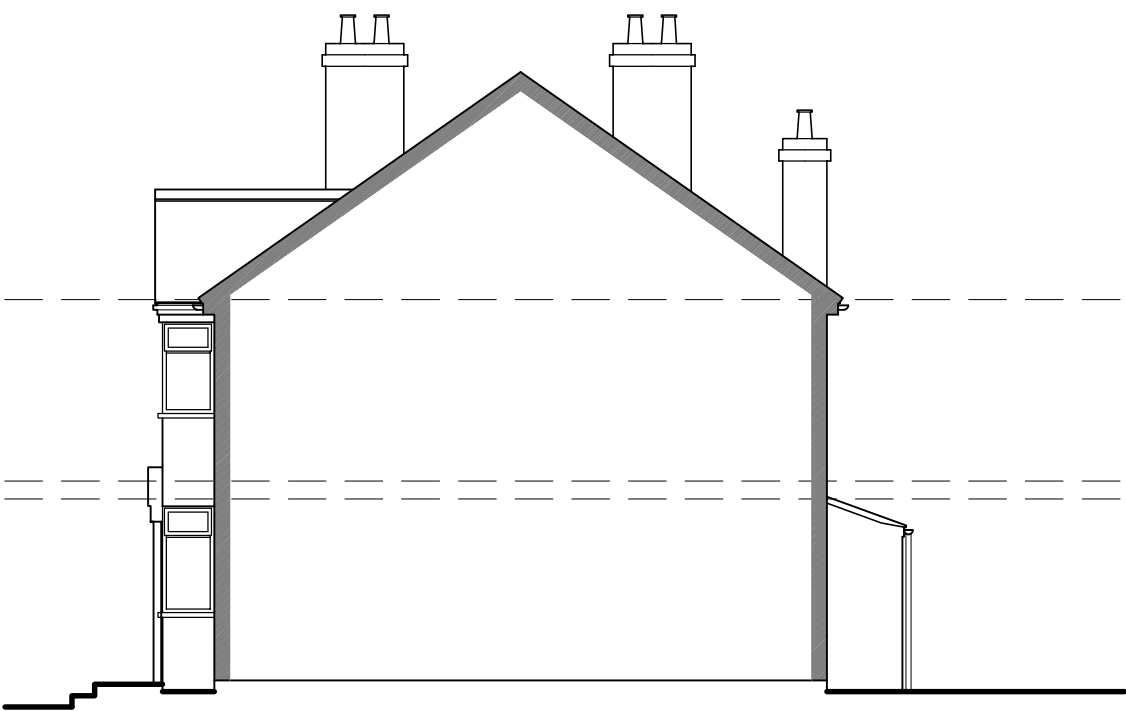

EXISTING SIDE ELEVATION




EXISTING REAR ELEVATION




EXISTING SIDE ELEVATION

0 1 2 3 Metres
SCALE 1-100

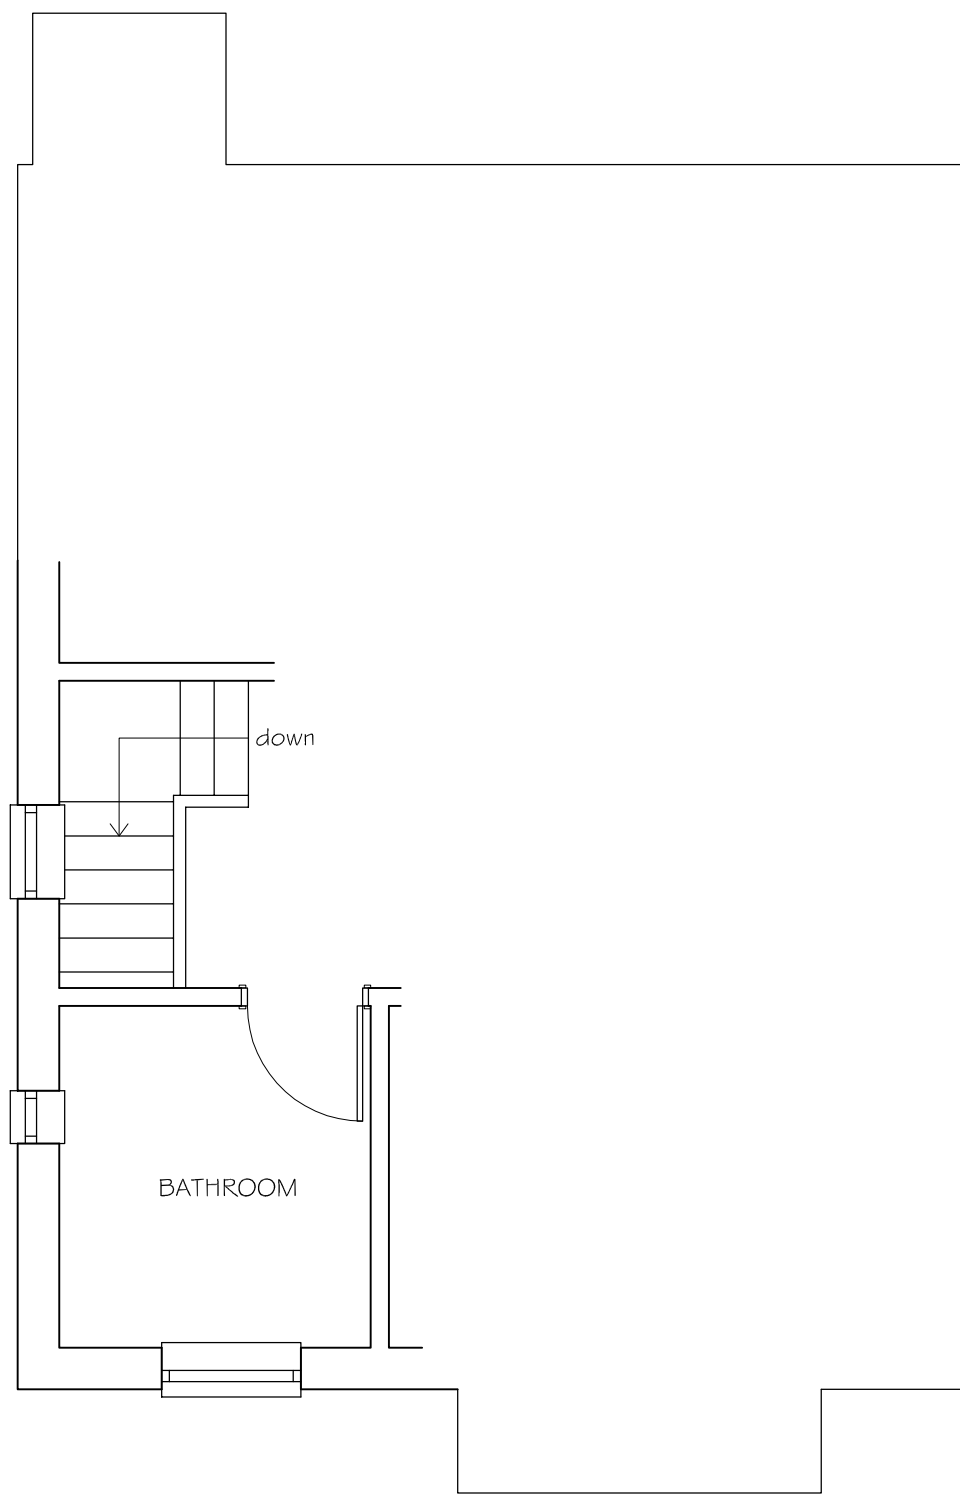


EXISTING PART FIRST FLOOR PLAN

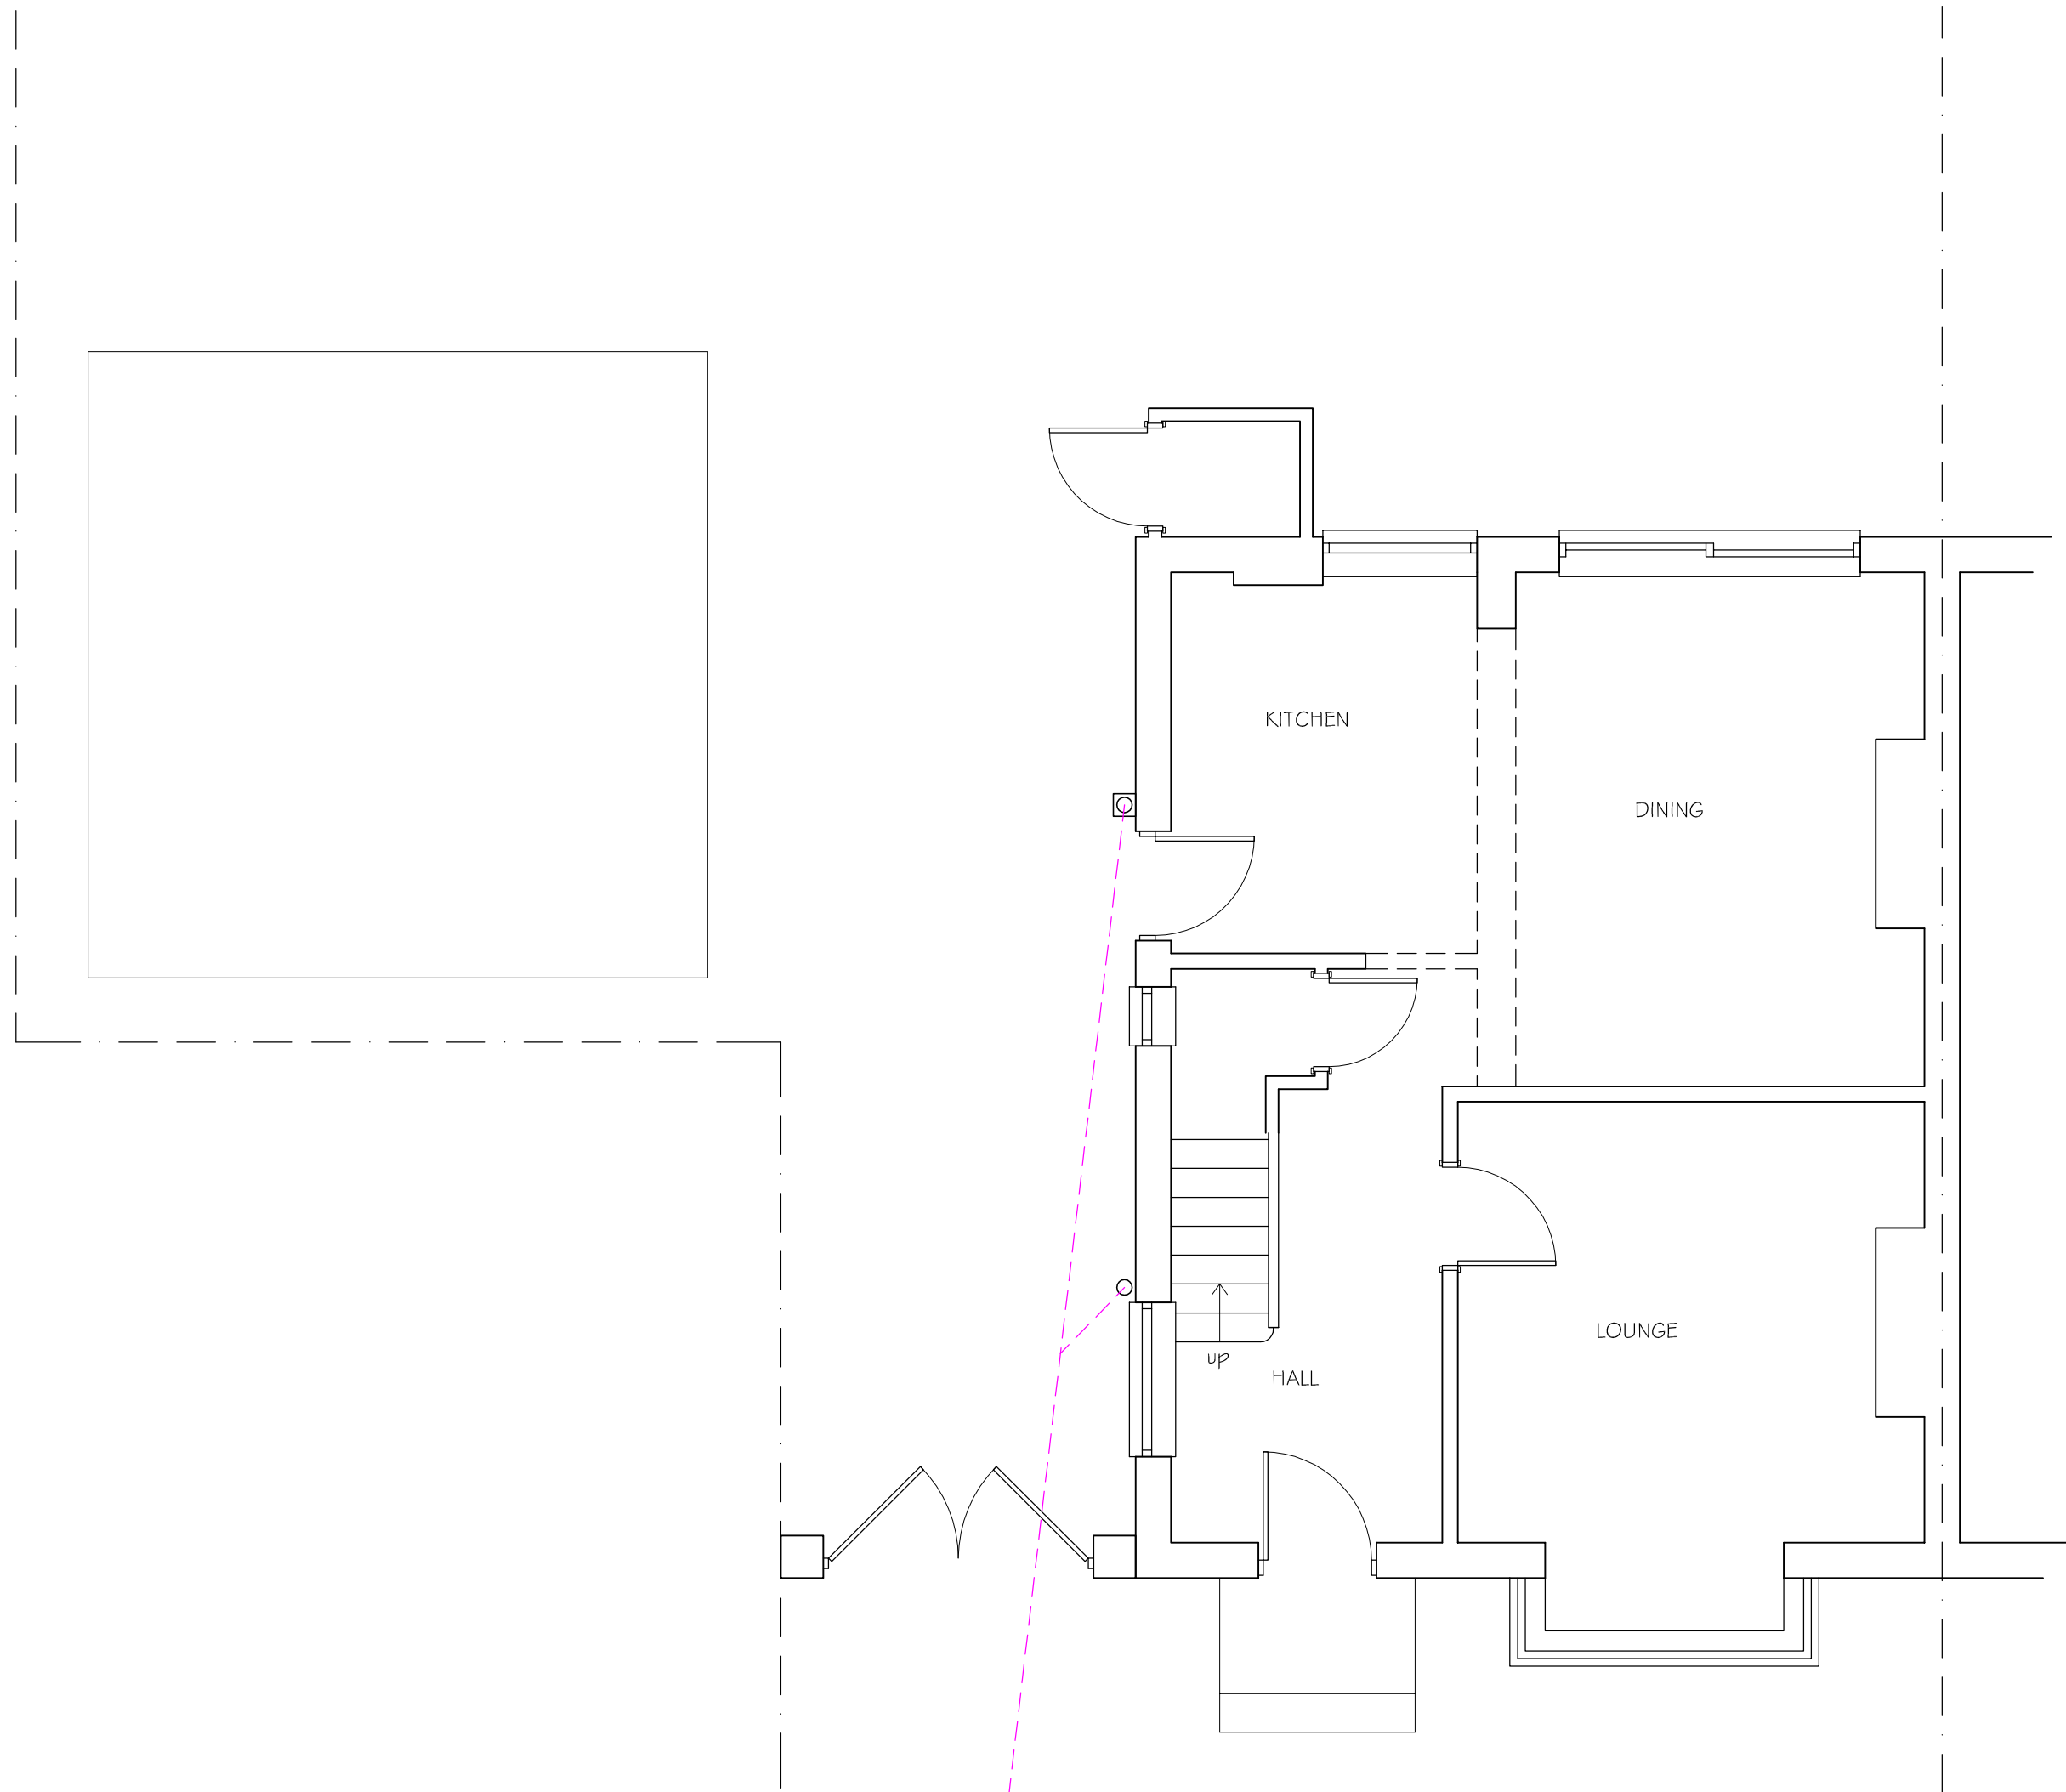

EXISTING GROUND FLOOR PLAN

0 1 2 3 Metres
SCALE 1-50

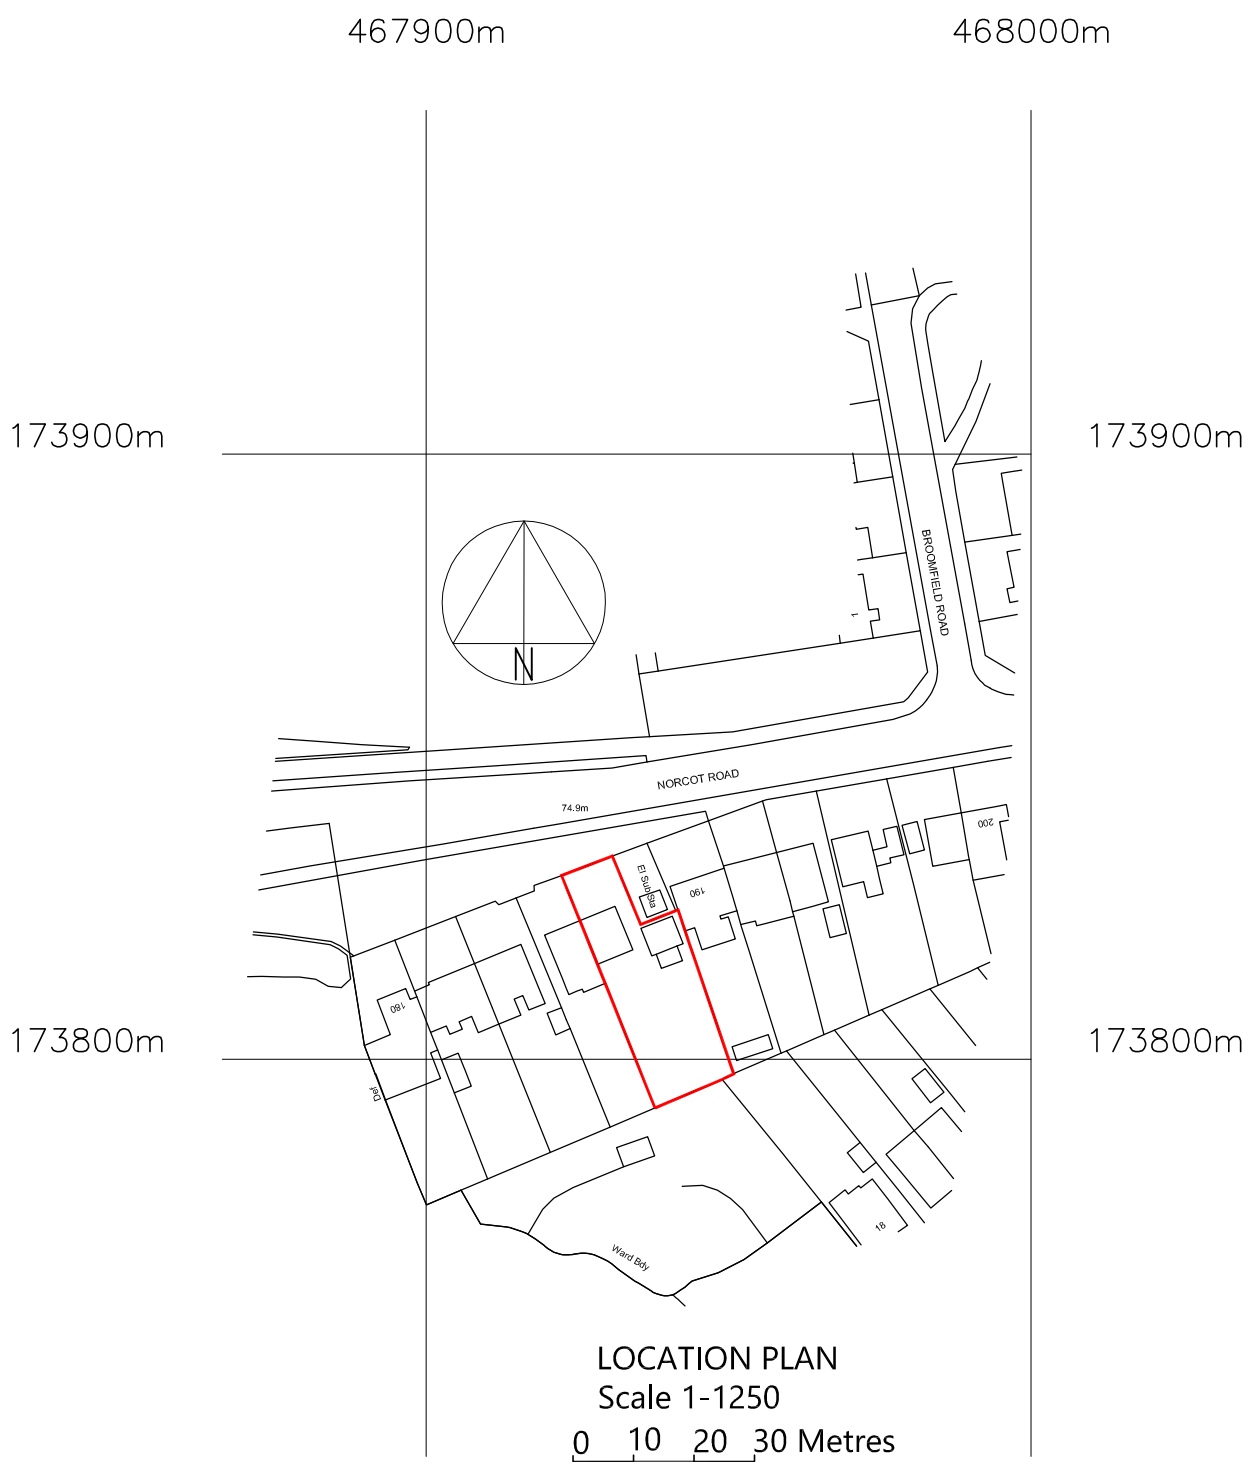

467900m 468000m
Crown Copyright and database rights 2022 OS Licence no. AC0000849896

KARL HUGHES BSc(Hons)

Architectural ~ Planning ~ Building Consultant

Sunnyside, Silchester Road, Little London, Hampshire, RG26 5EP

Telephone 07712 892106

client: Mr and Mrs Sharpe

project: 188 Norcot Road, Tilehurst

title: EXISTING PLANS & ELEVATIONS

date: Sep 2022

drawn: DC / KH

scale: as stated @ A1

drawing no: 01