




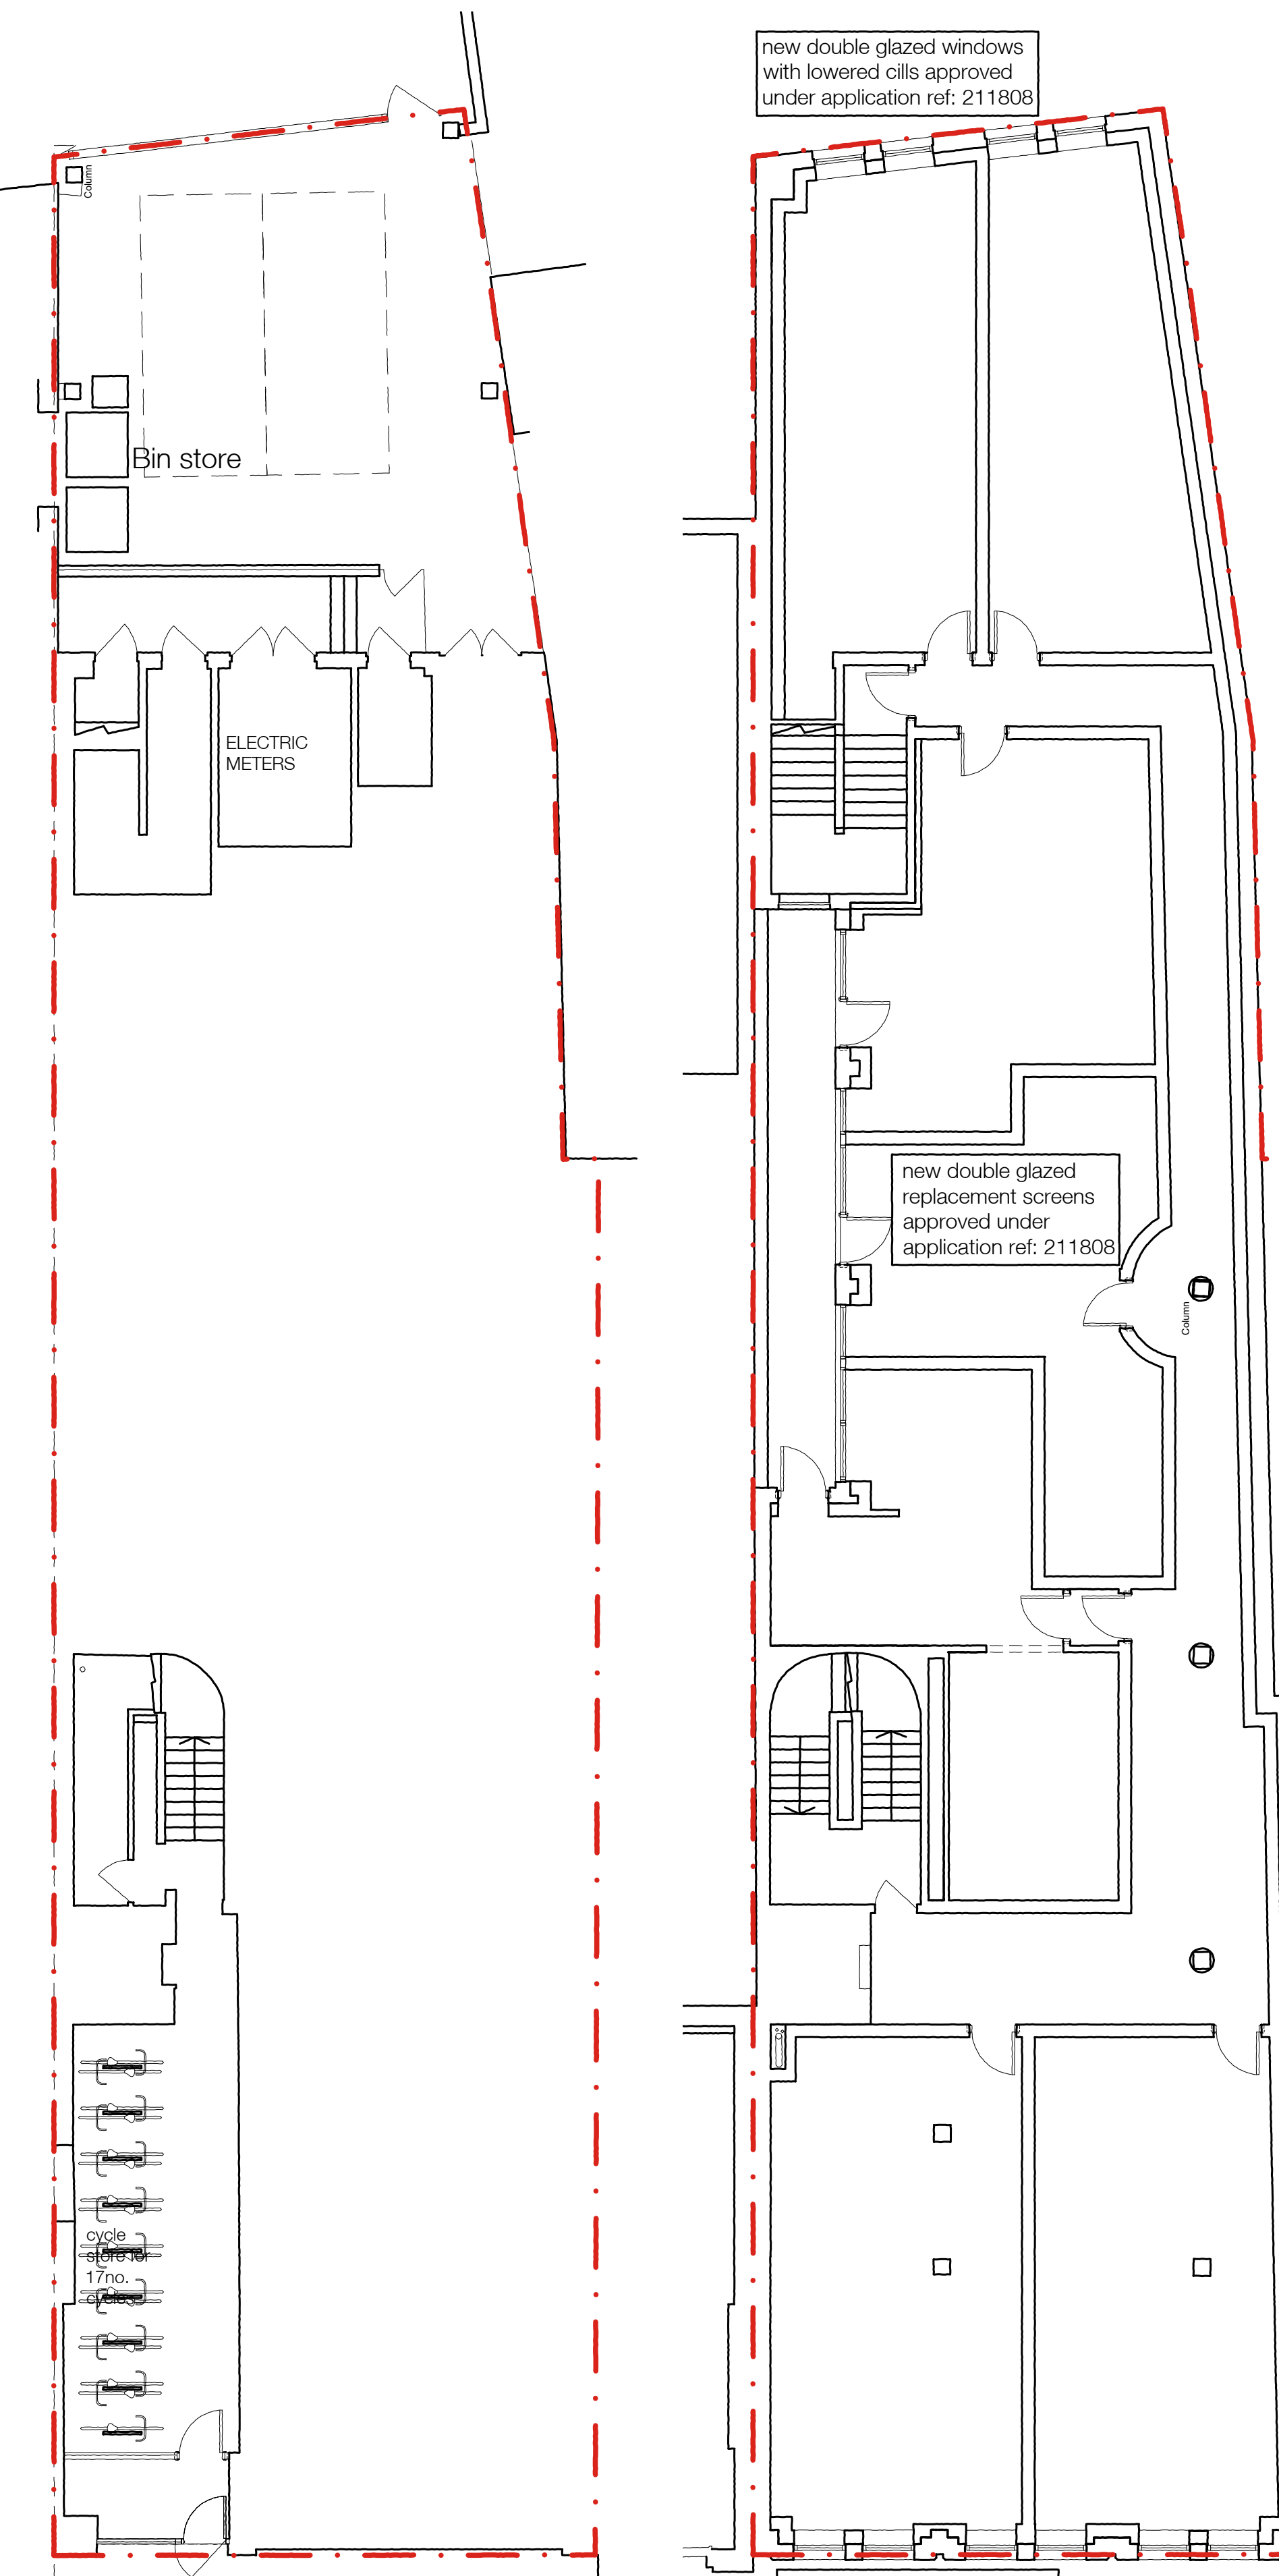


GROUND FLOOR PLAN

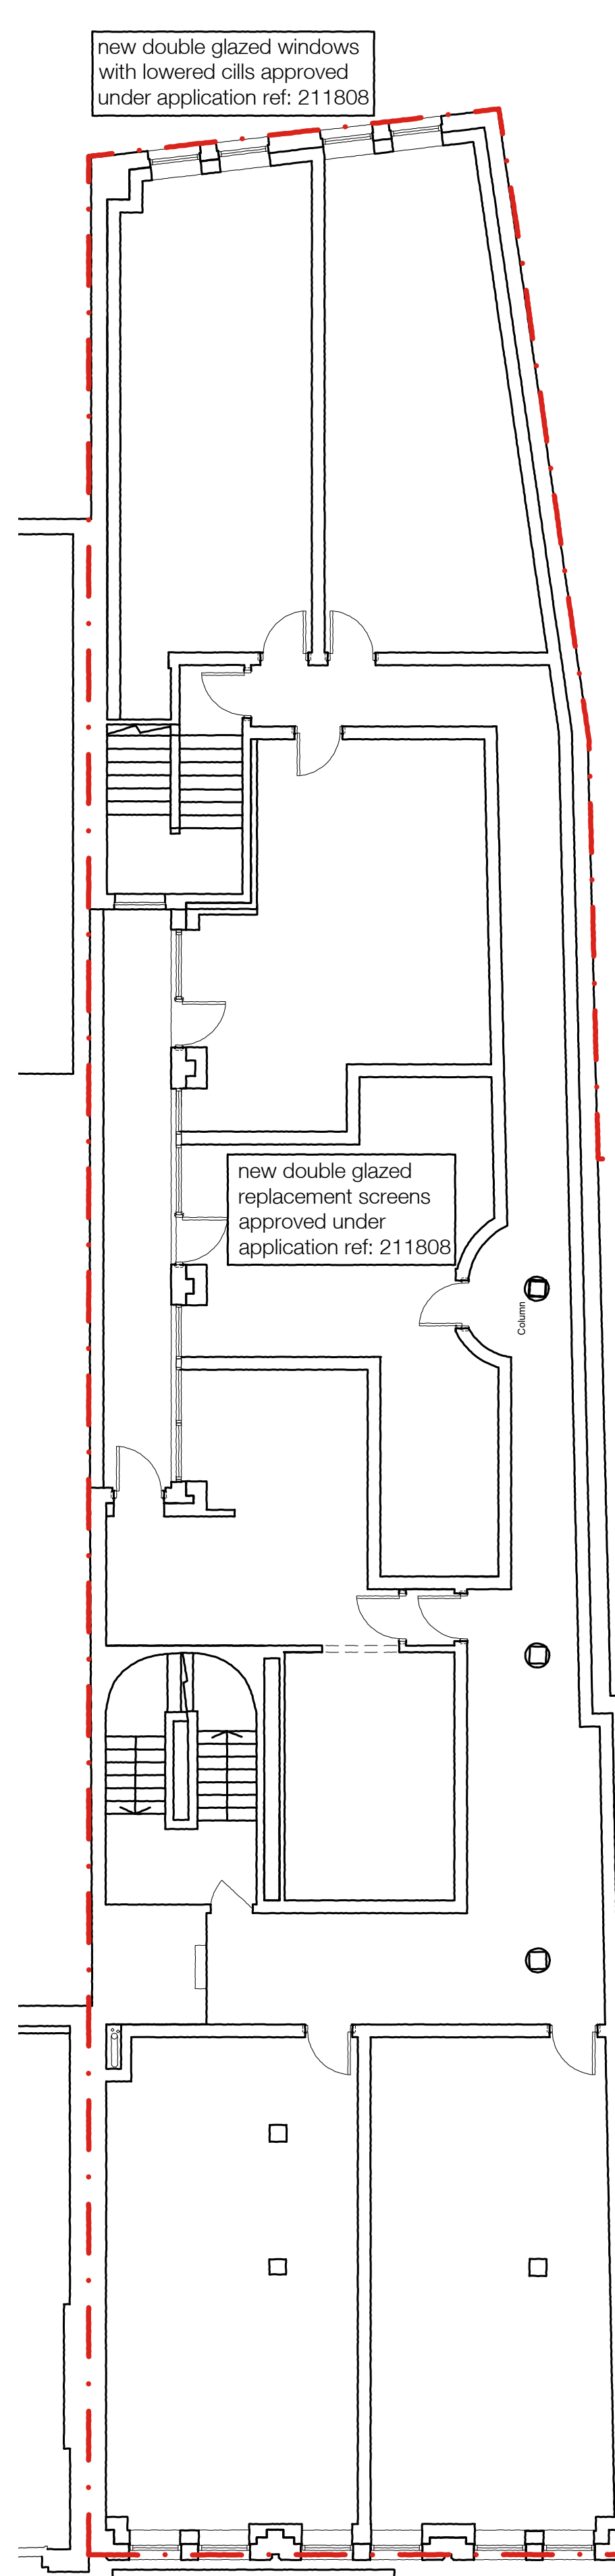


FIRST FLOOR PLAN

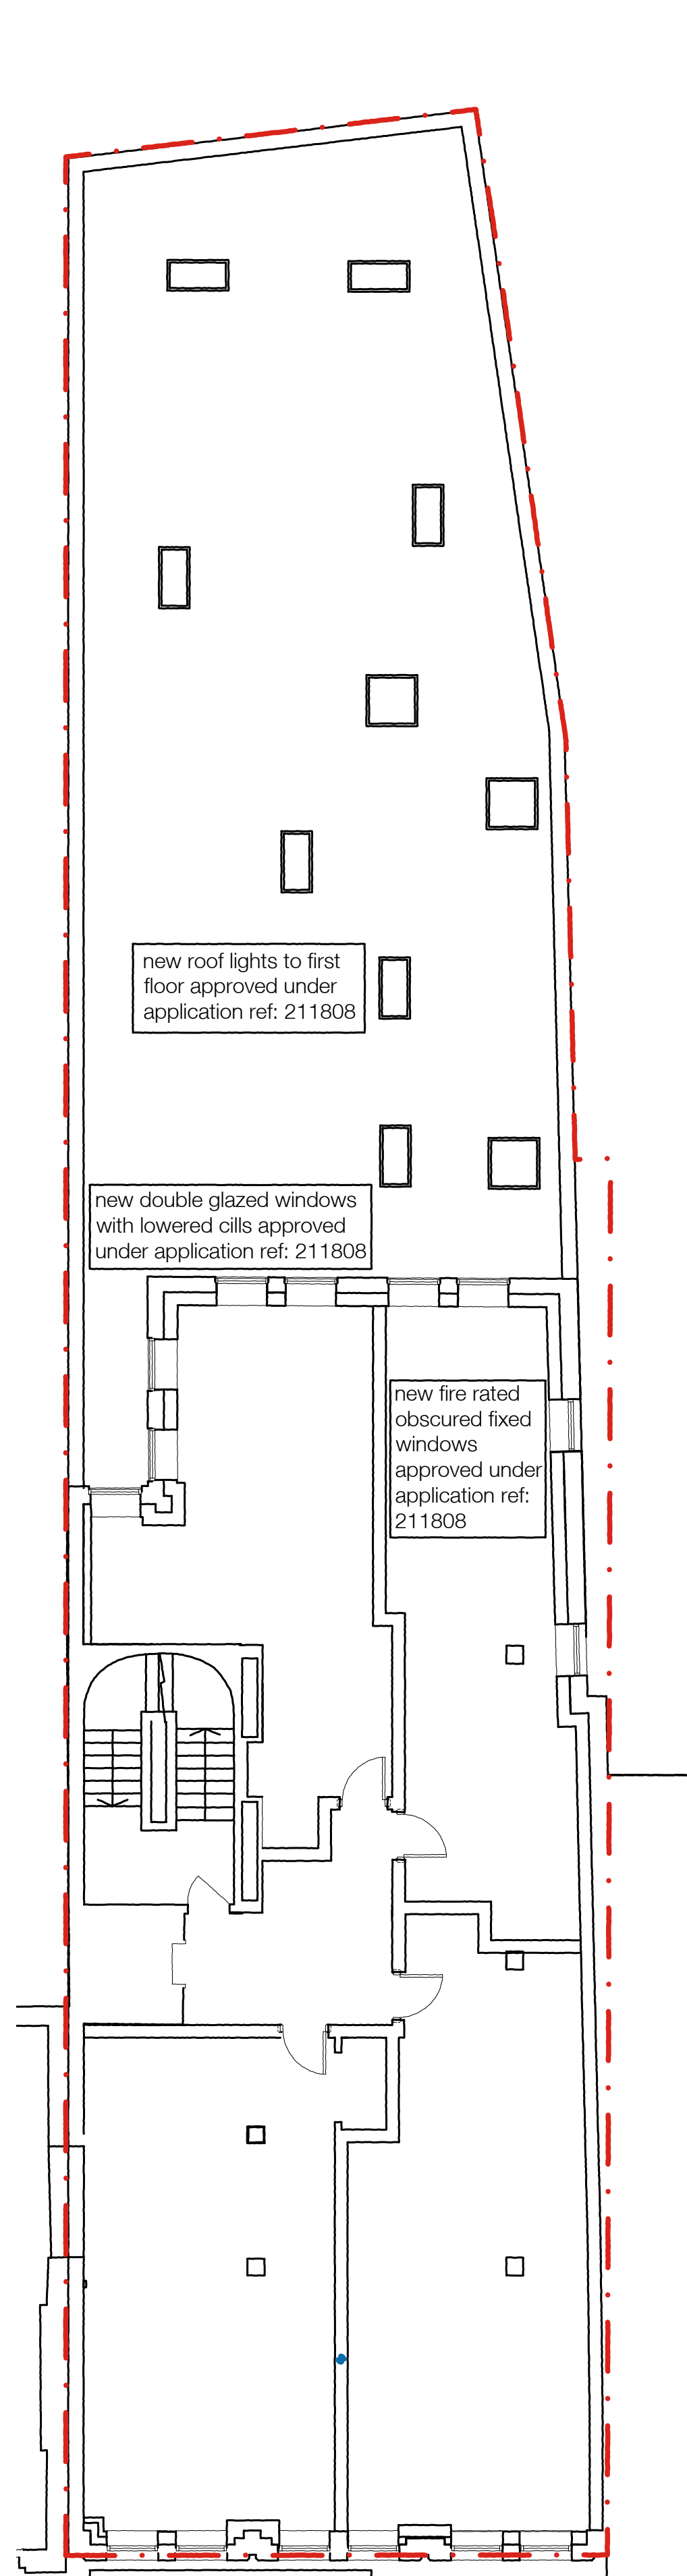


SECOND FLOOR PLAN

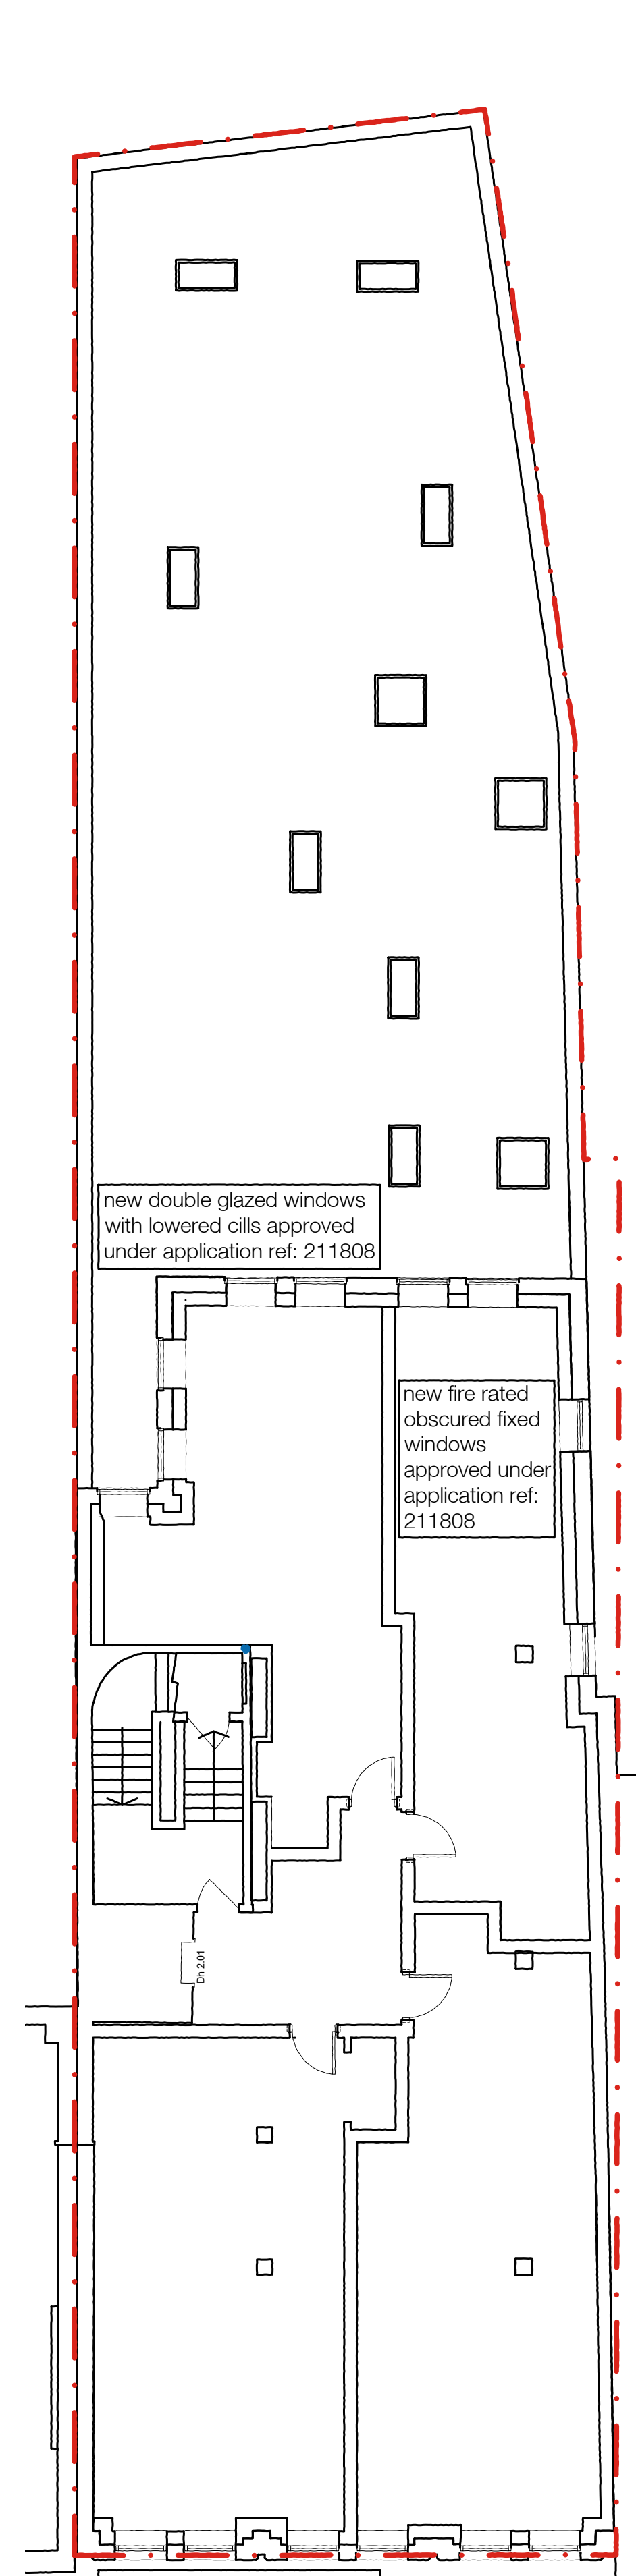



THIRD FLOOR PLAN

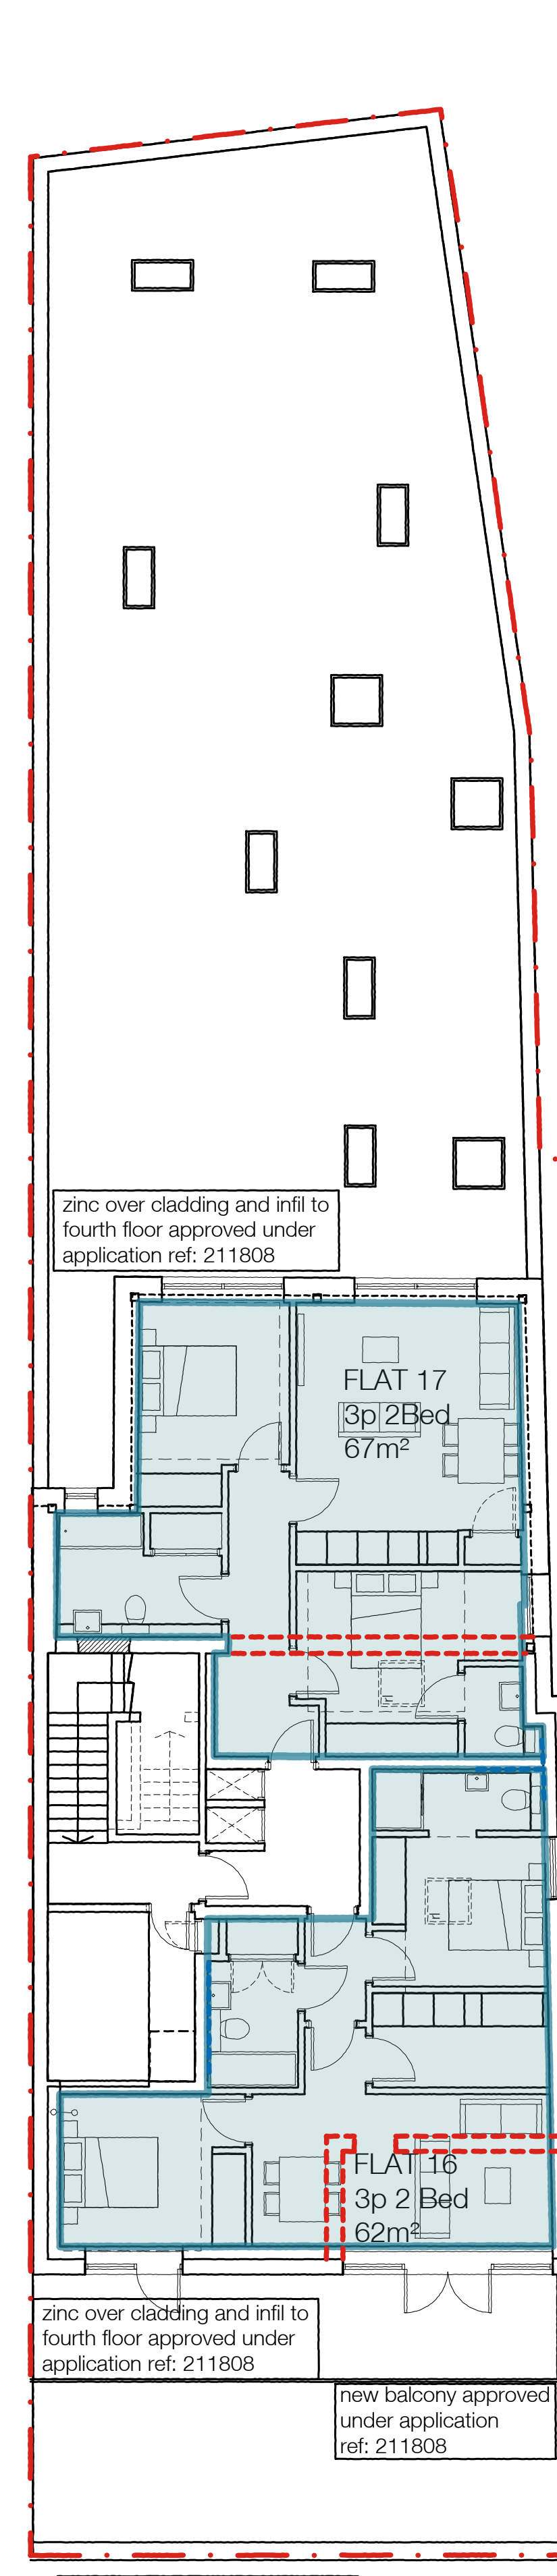

FOURTH FLOOR PLAN

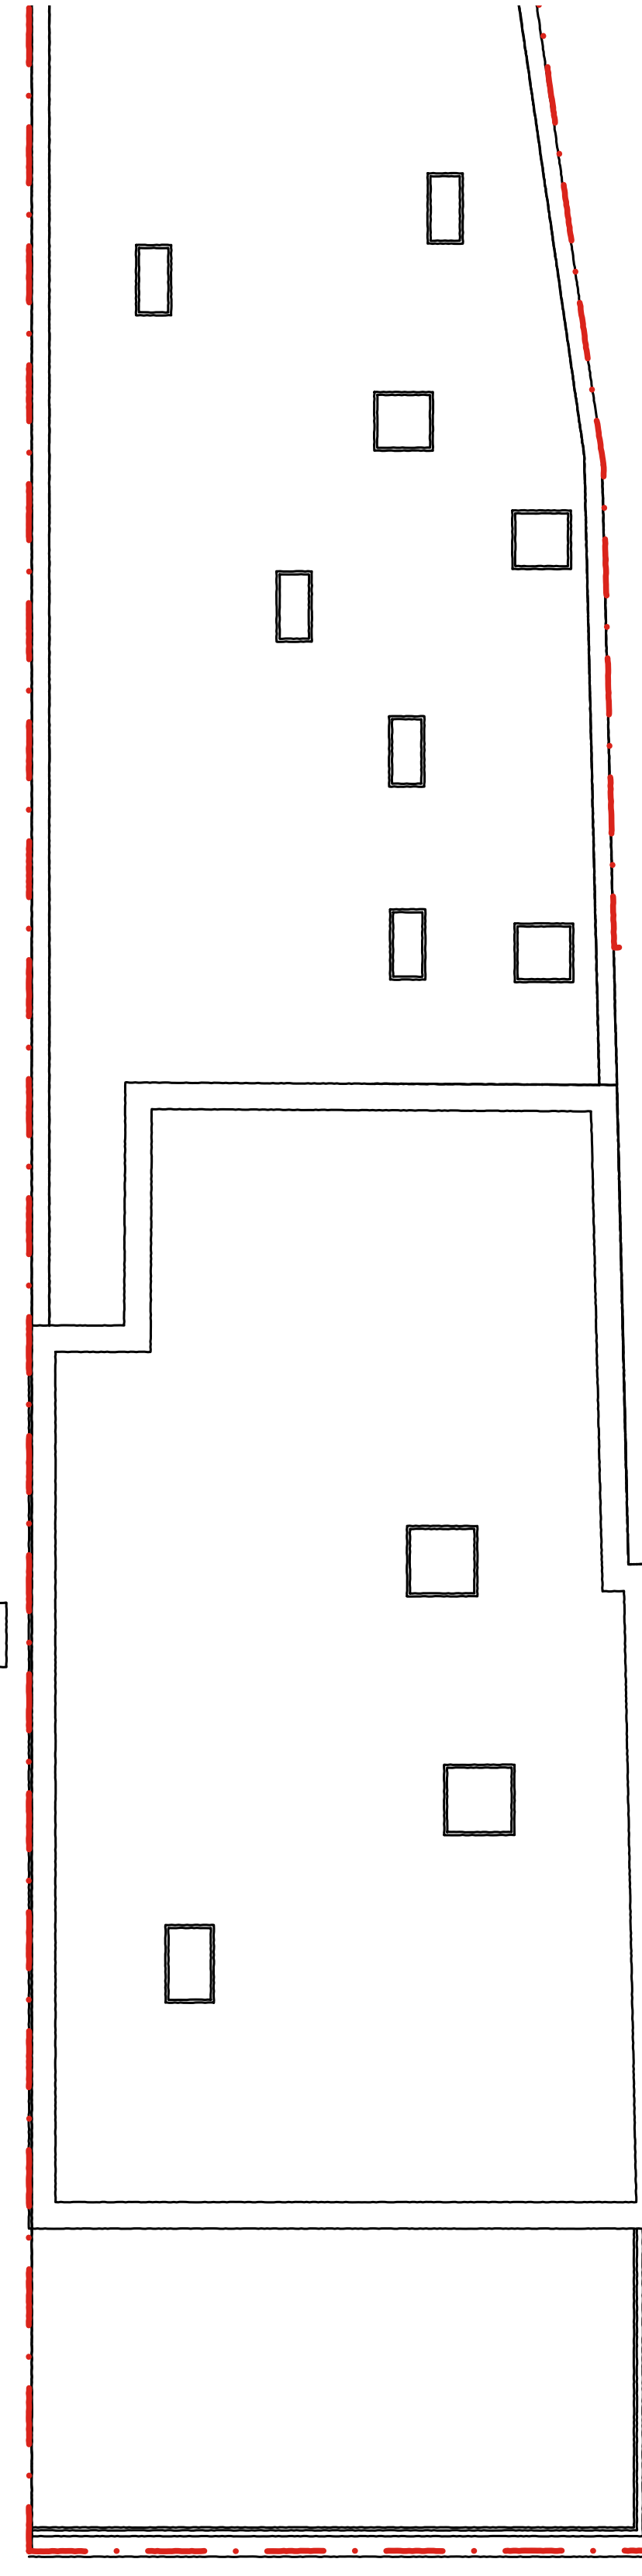

ROOF PLAN

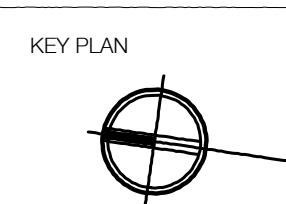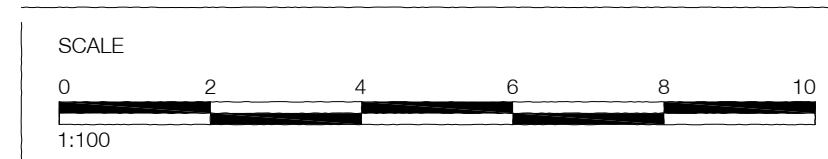

LEGEND

2 bed

REVISIONS

A Windows added to Fourth Floor

SITE 11 - 12 MARKET PLACE


DRAWING PROPOSED PLANS





NUMBER 21/28/50A DATE APR 22'

SCALE 1:100 PAPER A1

DANKS BADNELL
CHARTERED ARCHITECTS



Kings Stables 3-4 Osborne Mews Windsor Berkshire SL4 3SE
www.danksbadnell.co.uk • enquiry@danksbadnell.co.uk • 01753 859880

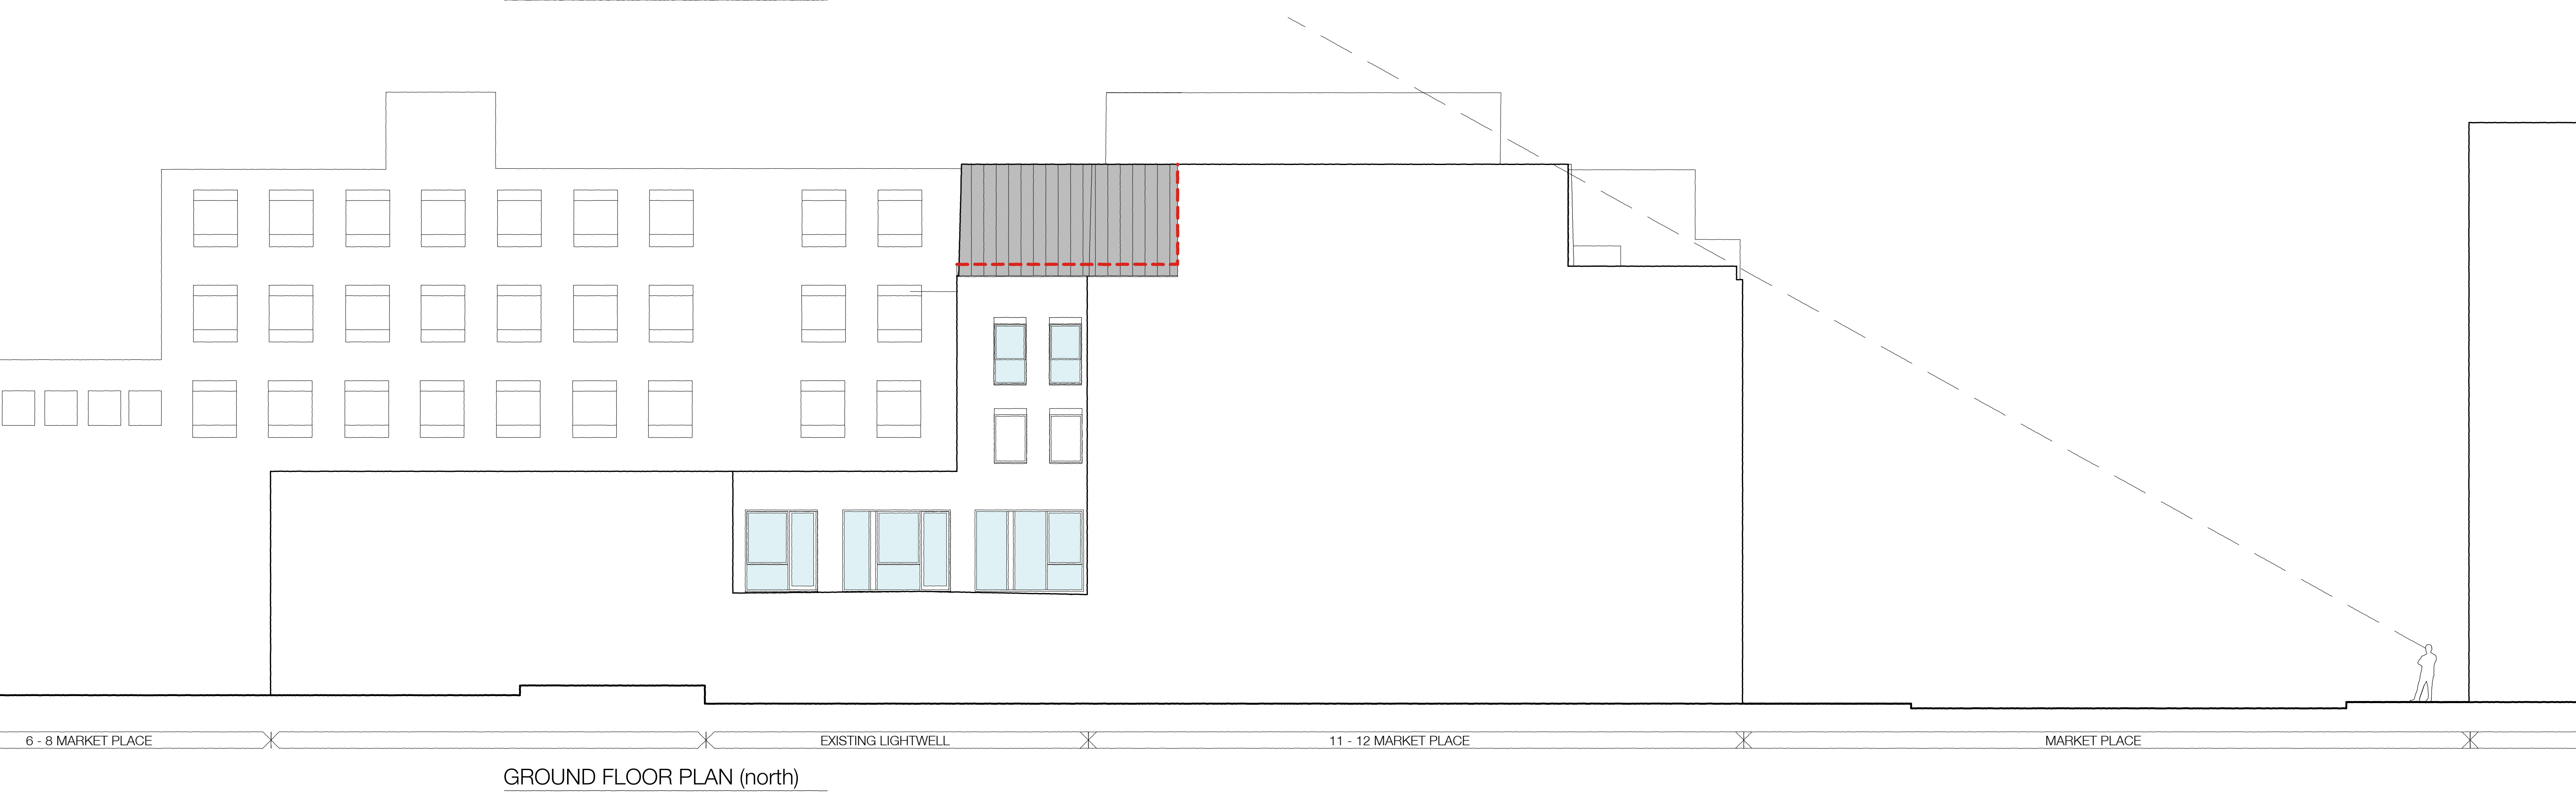

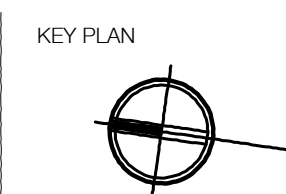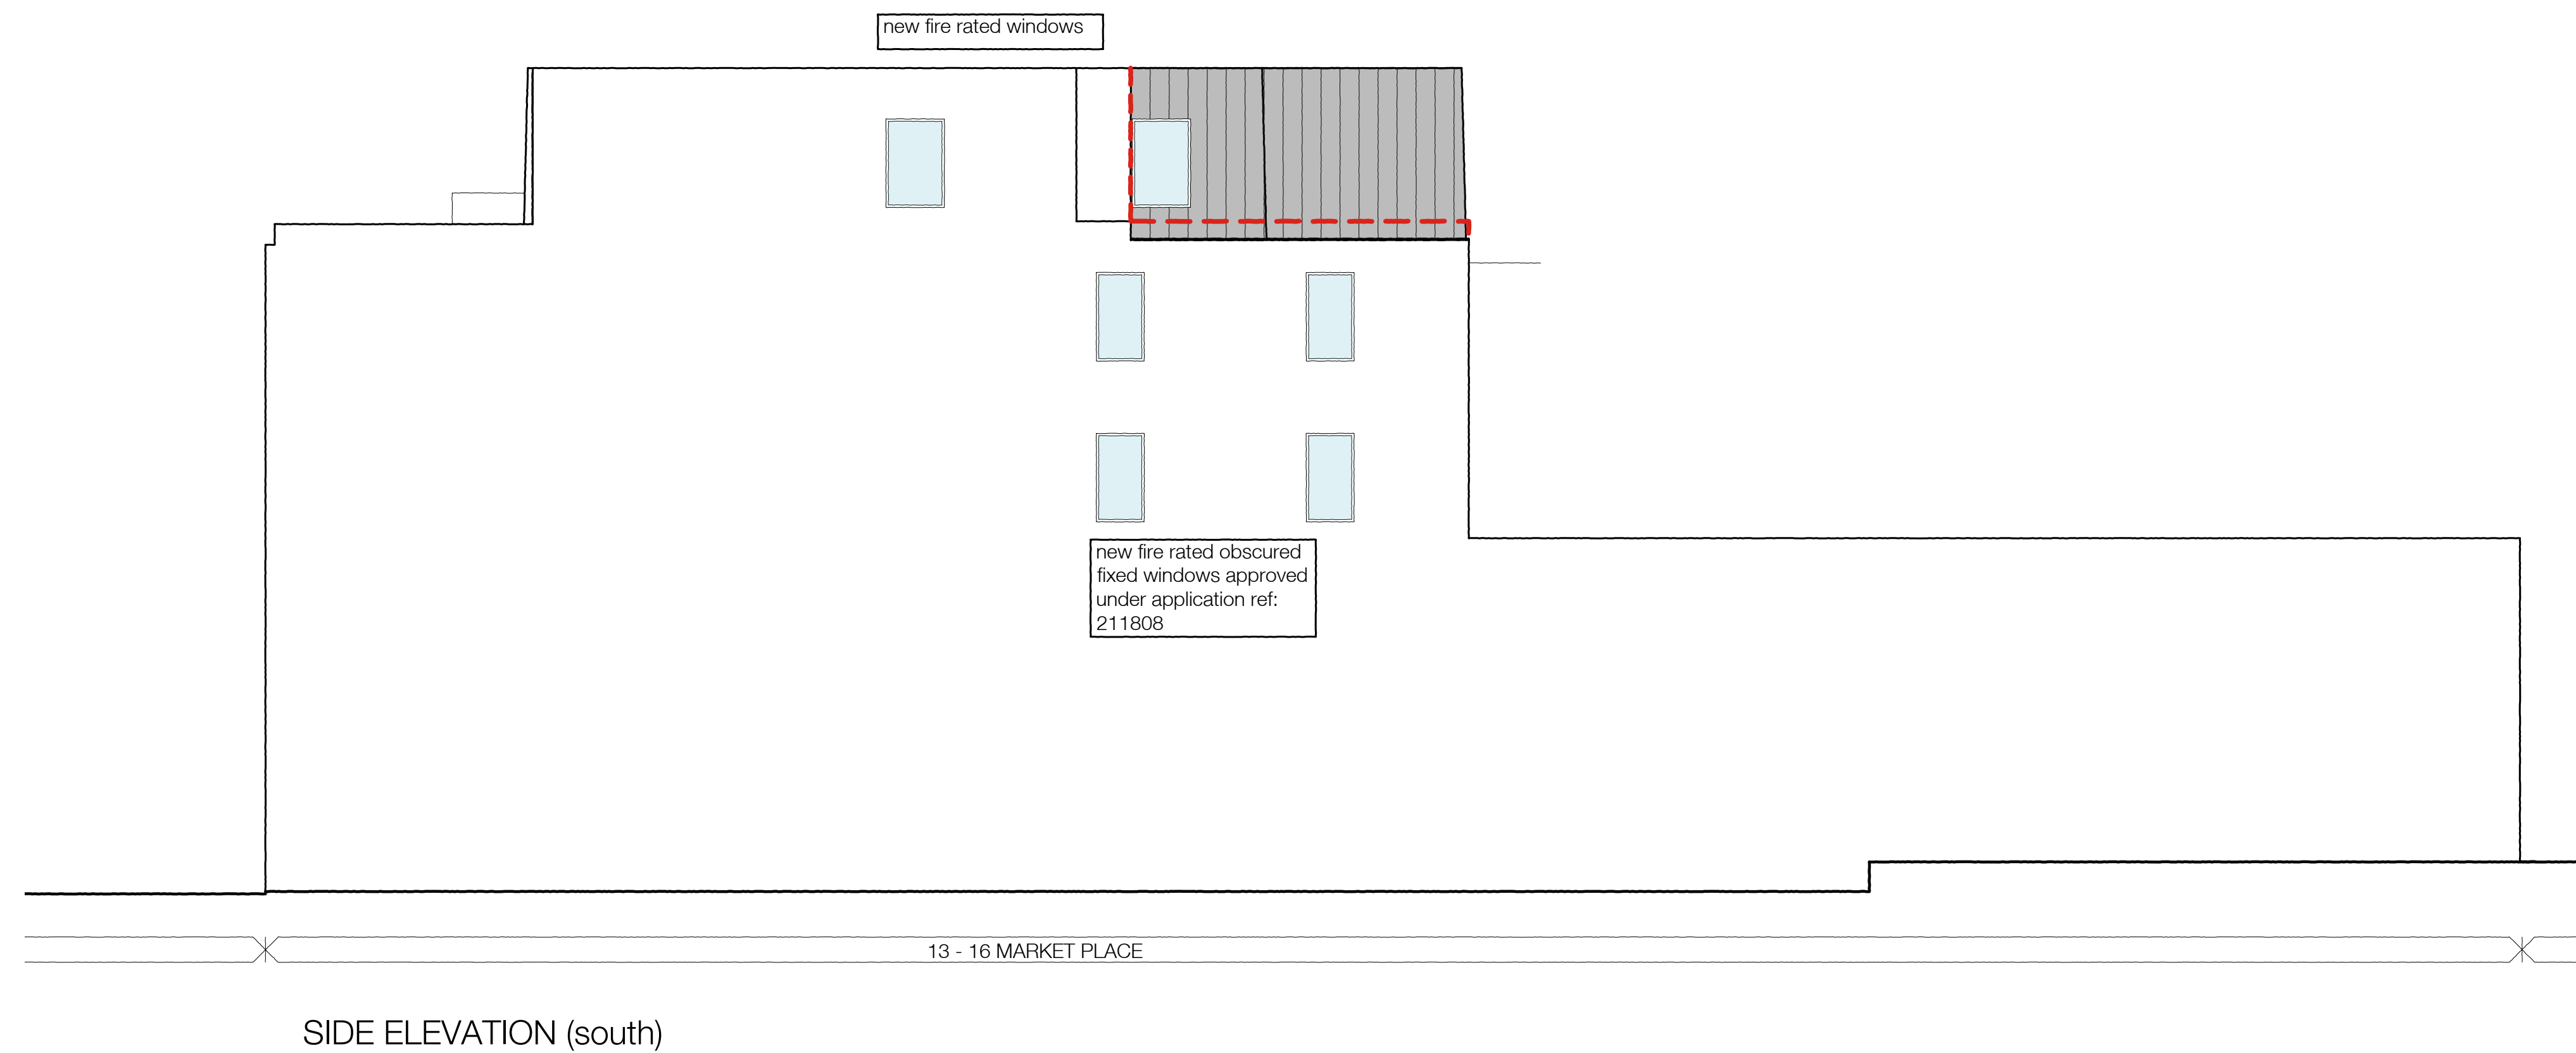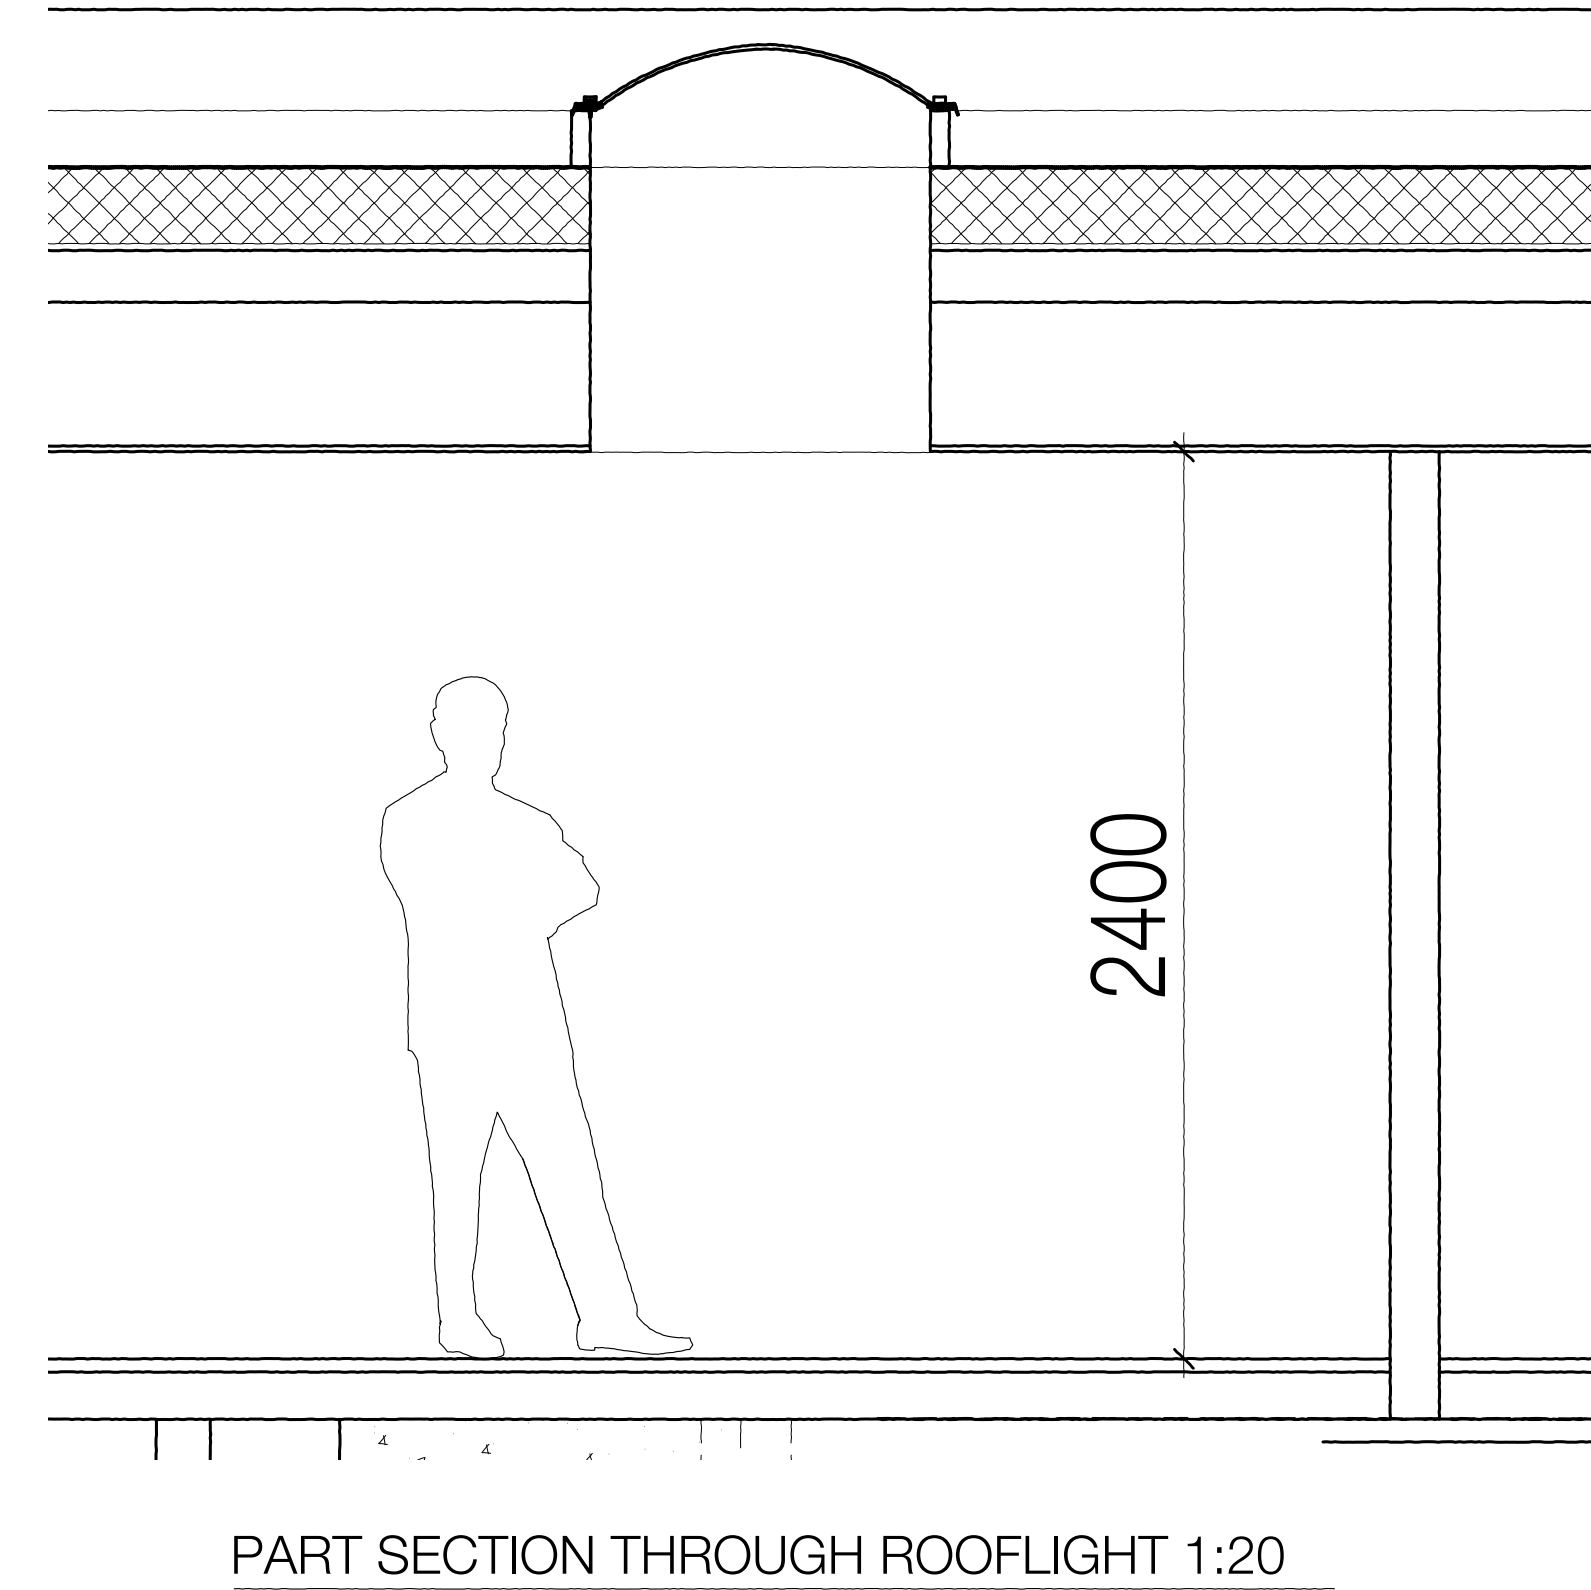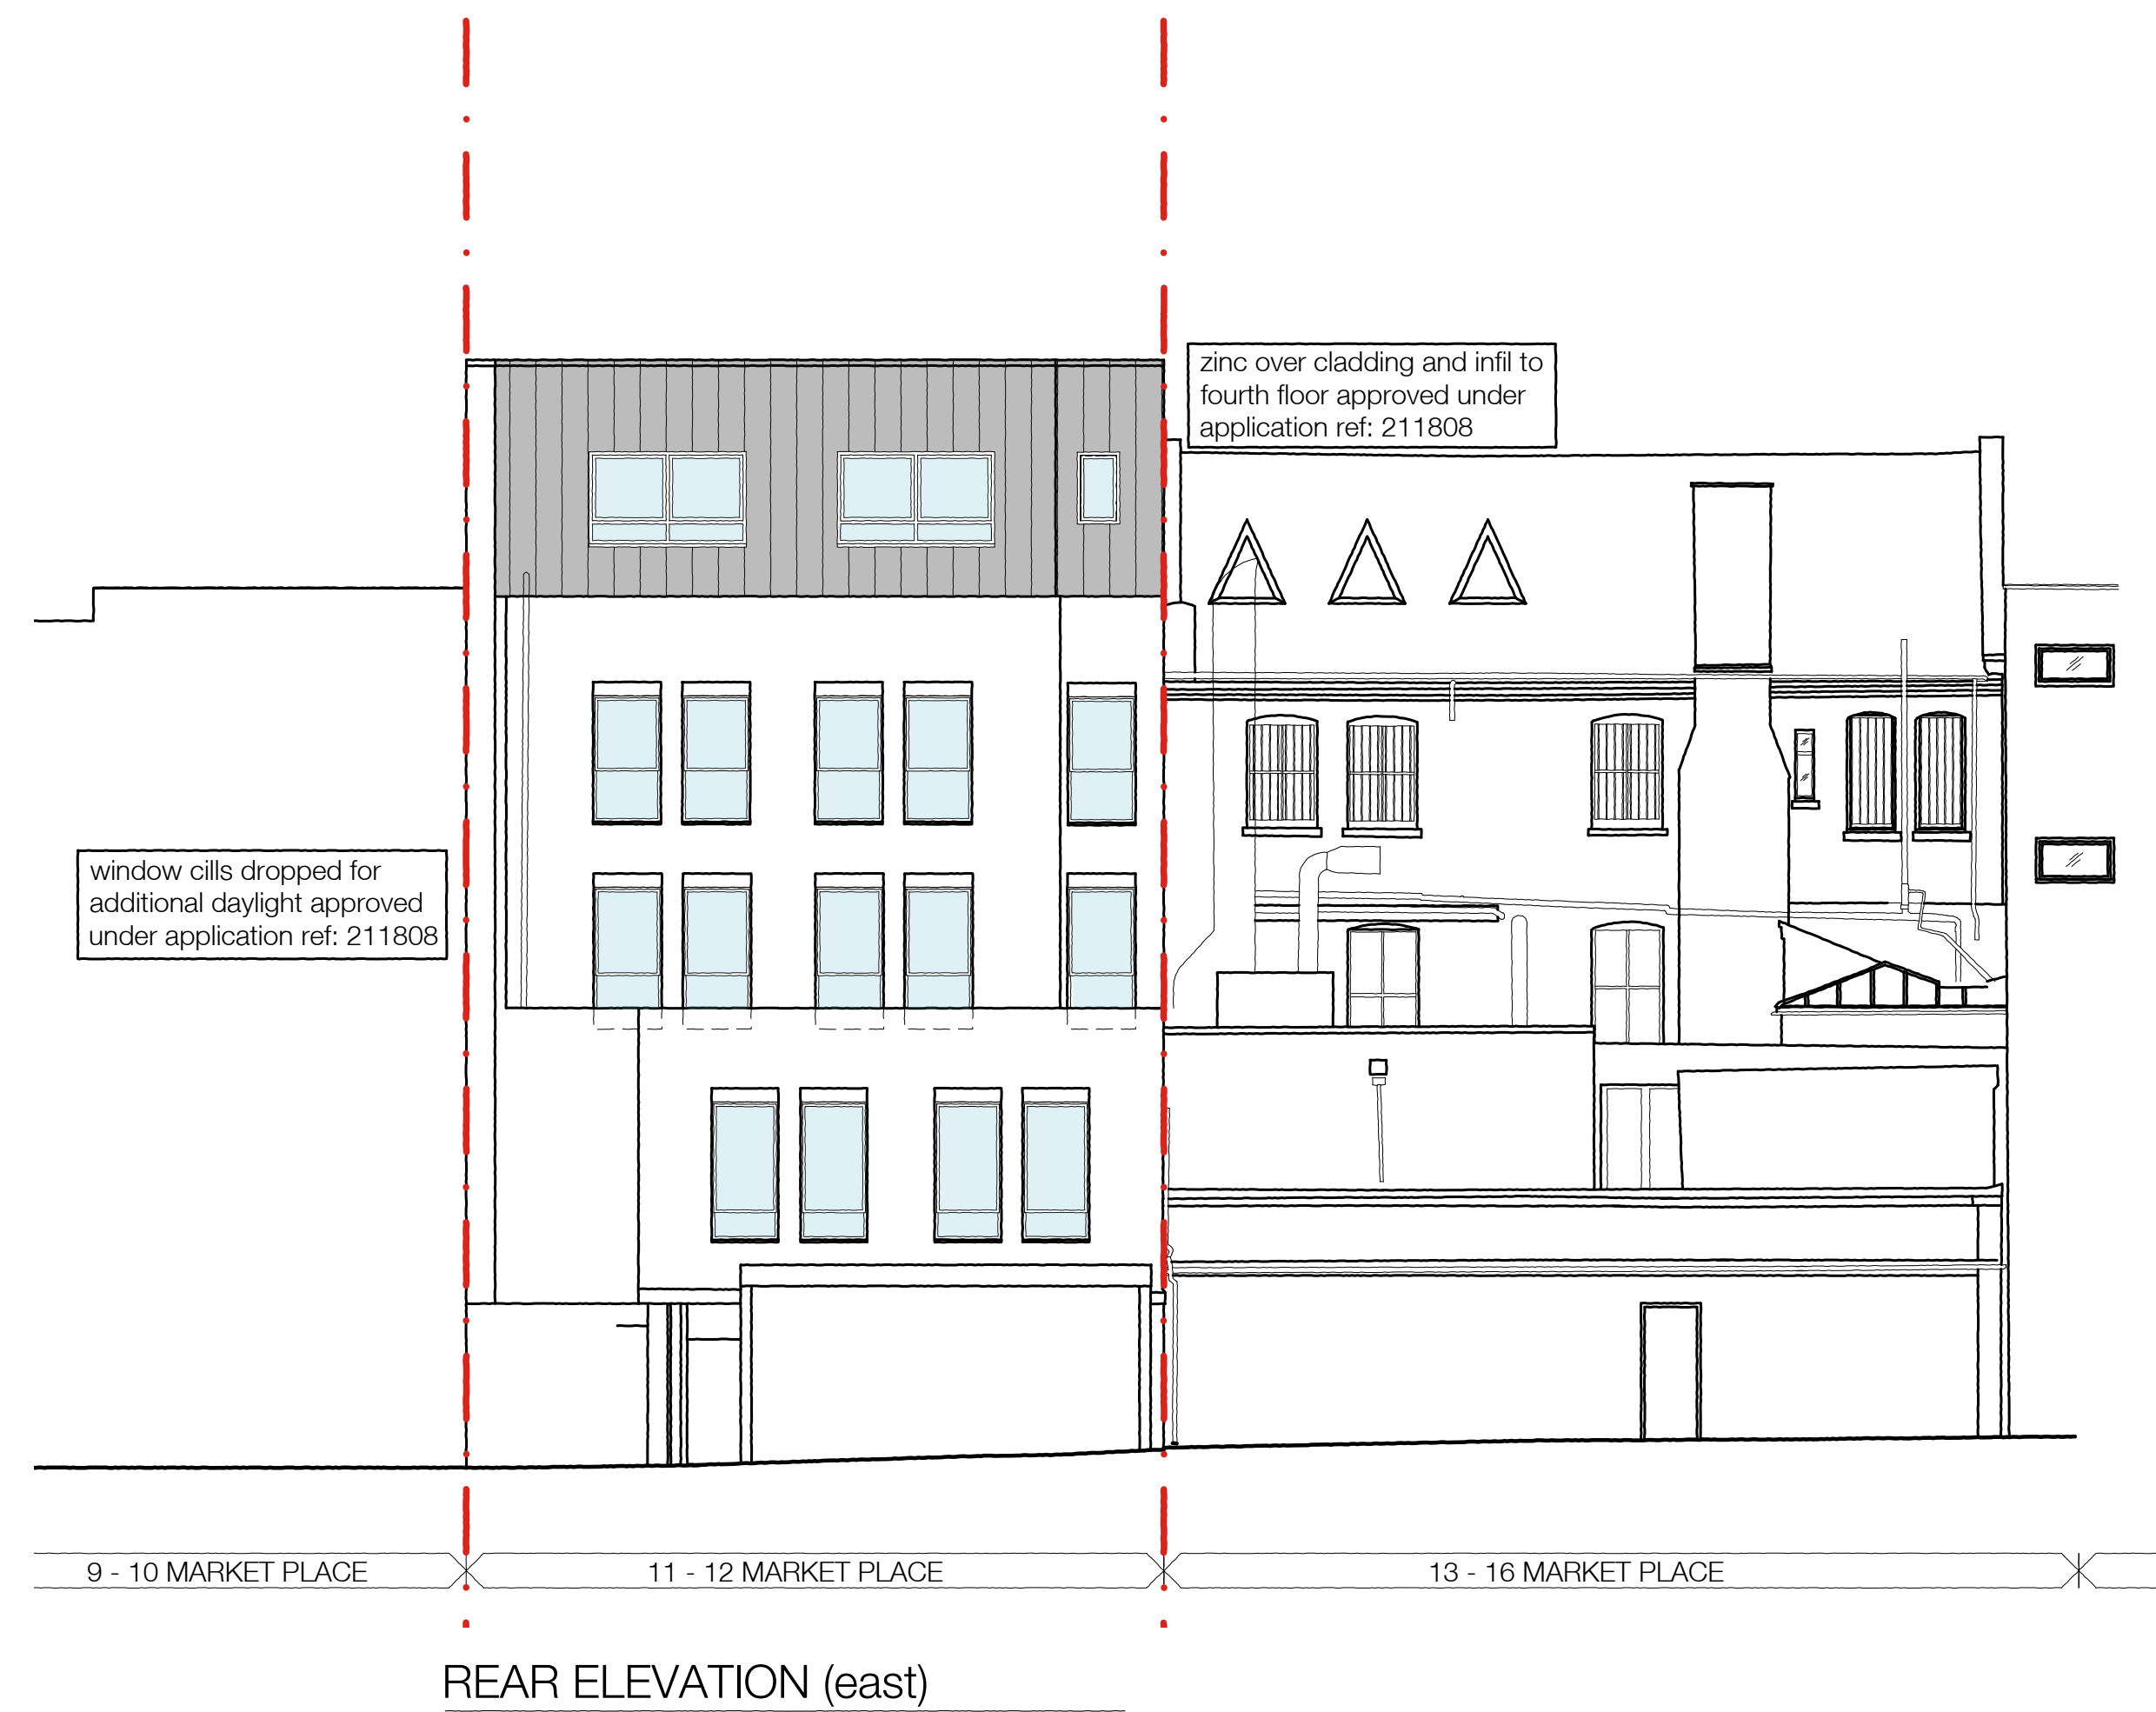

REVISIONS		
A	Windows added to Fourth Floor	May 22


SITE	11 - 12 MARKET PLACE		
DRAWING	PROPOSED ELEVATIONS		
NUMBER	21/28/52A	DATE	APR 22'
SCALE	1:100	PAPER	A1

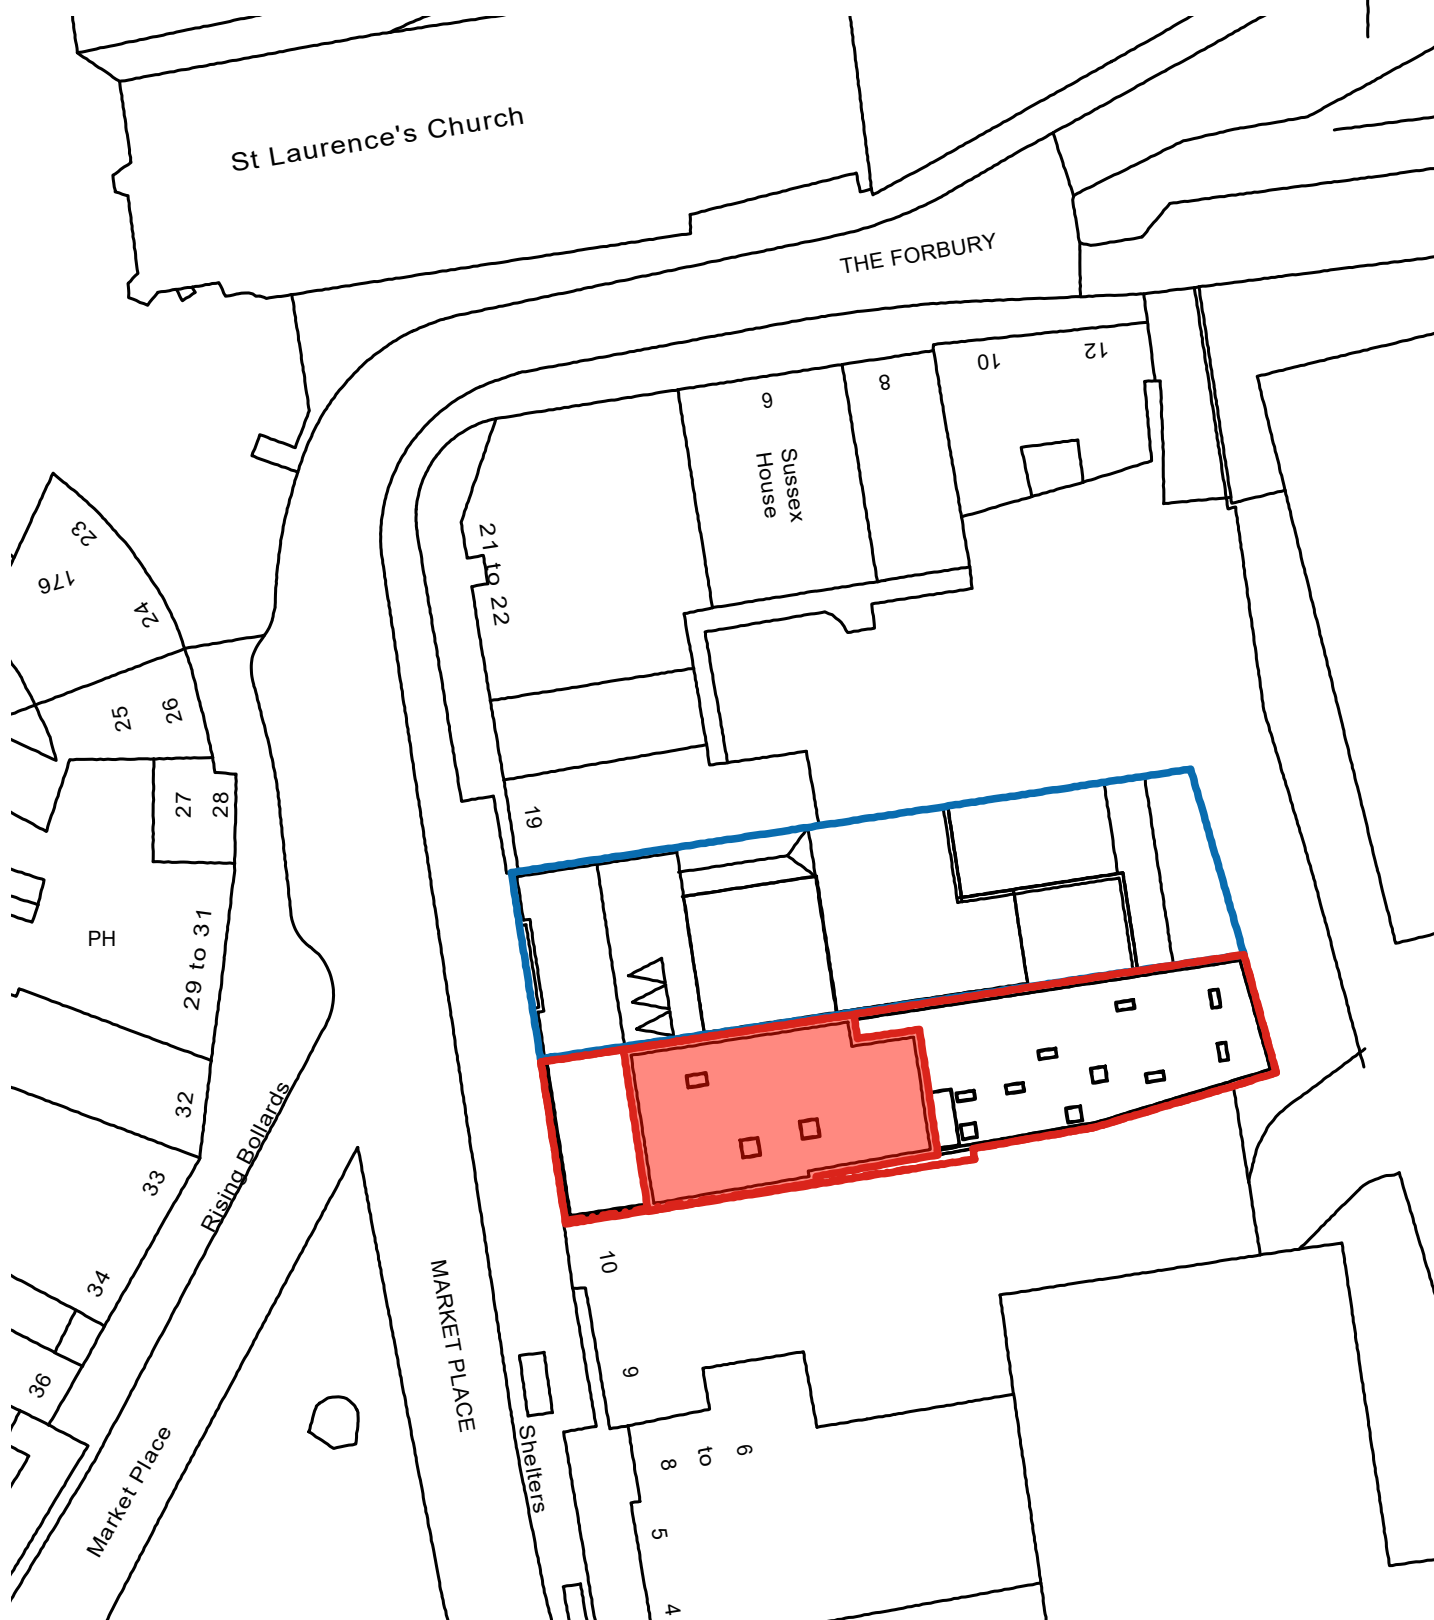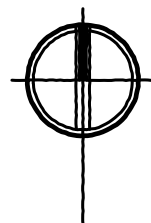

BLOCK PLAN

REVISIONS

SCALE

 

SITE 11 - 12 MARKET PLACE

DRAWING BLOCK PLAN

NUMBER 21/28/53A

SCALE 1:500


DATE APR 22'

PAPER A4




DANKS BADNELL
CHARTERED ARCHITECTS


Kings Stables 3-4 Osborne Mews Windsor Berkshire SL4 3DE
www.danksbadnell.co.uk • enquiry@danksbadnell.co.uk • 01753 859880

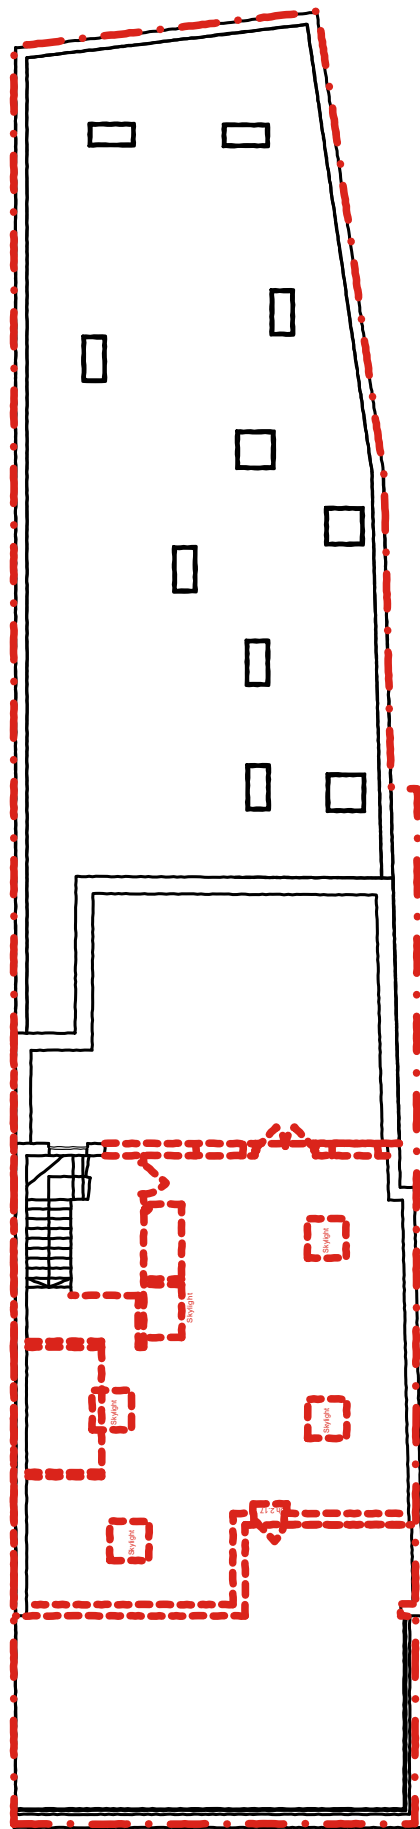



DEMOLITION PLAN

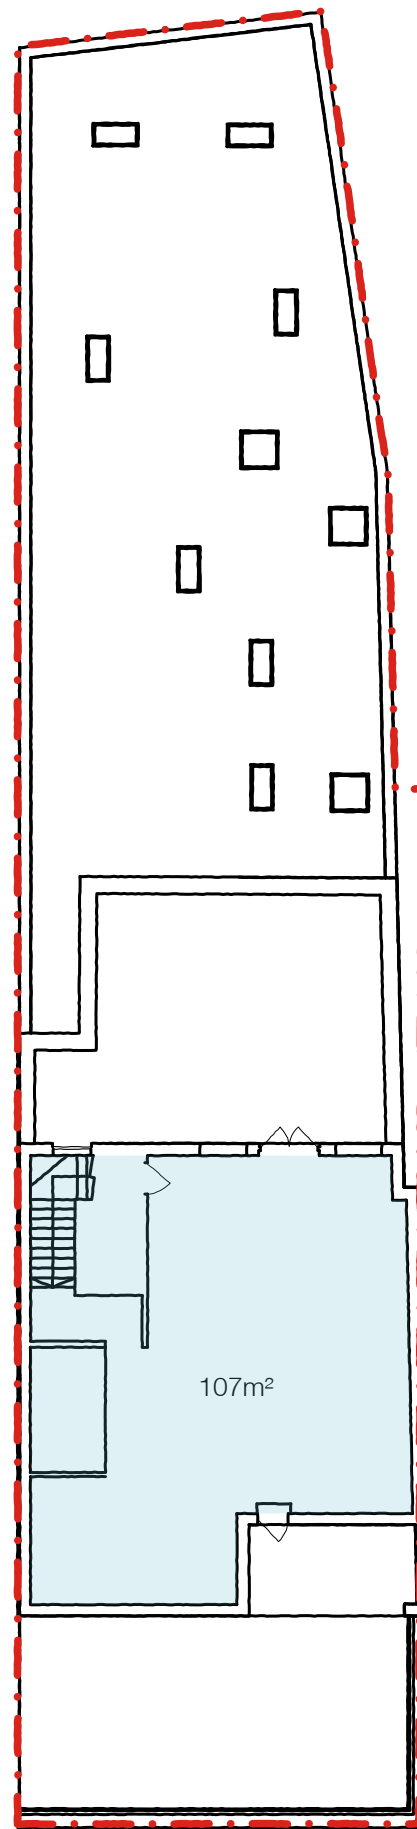

EXISTING PLAN

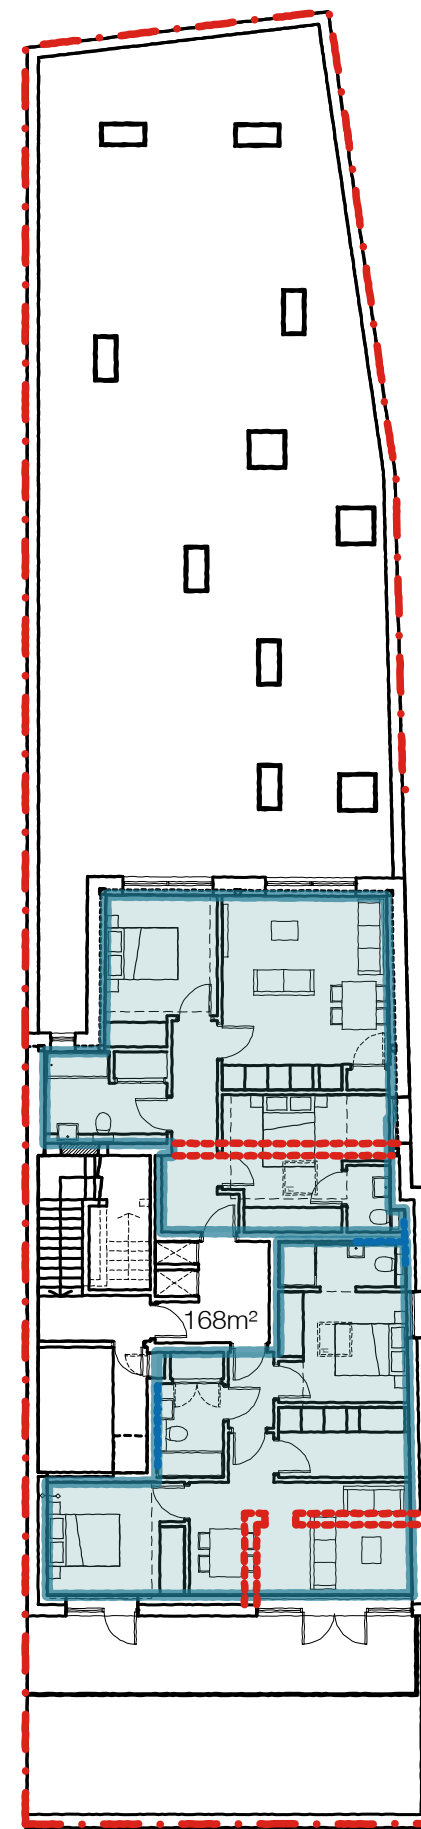

PROPOSED PLAN

 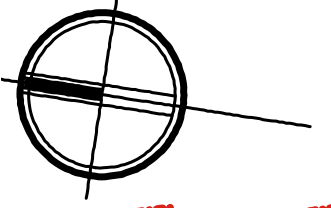

KEY PLAN

REVISIONS

SITE 11 - 12 MARKET PLACE
 DRAWING DEMO AND CIL PLANS
 NUMBER 21/28/54
 SCALE 1:200

DATE MAY 22
 PAPER A3

DANKS BADNELL
 CHARTERED ARCHITECTS
 Kings Stables 3-4 Osborne Mews Windsor Berkshire SL4 3DE
 www.danksbadnell.co.uk • enquiry@danksbadnell.co.uk • 01753 859880