
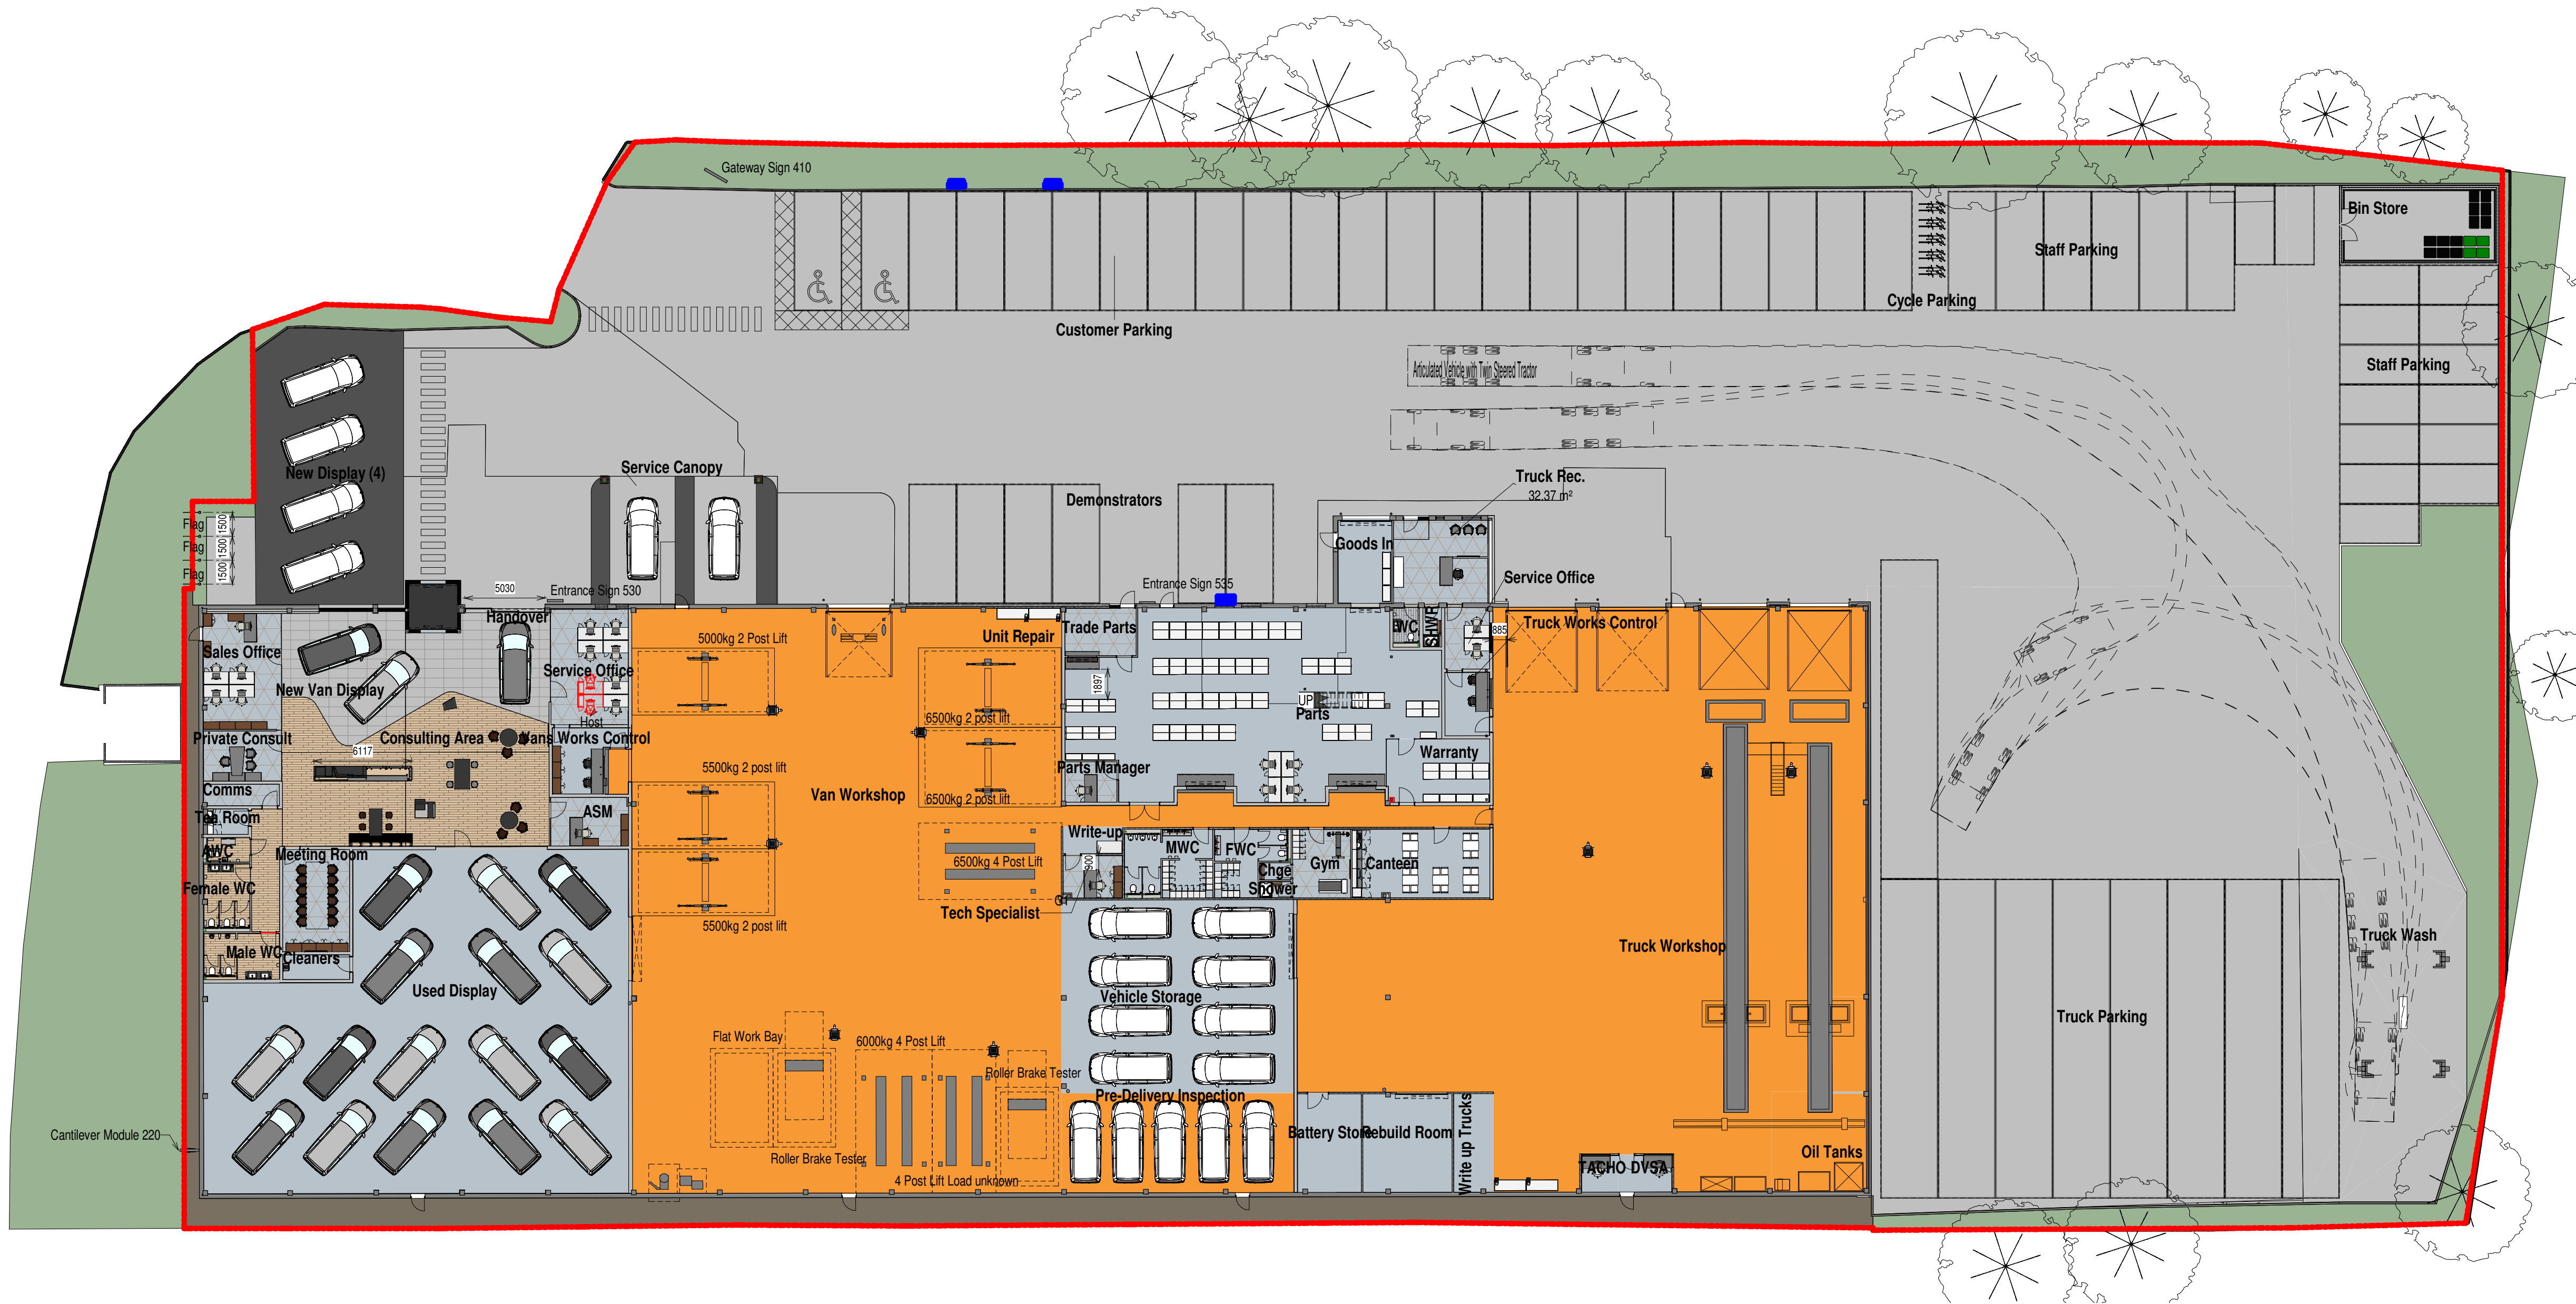


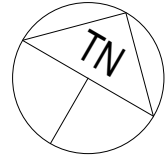

THIS DRAWING IS TO BE READ IN CONJUNCTION WITH 100 - 200 - 300 - 400 - 500 SERIES DRAWINGS & ALL OTHER CONSULTANTS DRAWINGS

FOR ADDITIONAL SPECIFICATION NOTES PLEASE REFER TO NBS DOCUMENT

GENERAL

No dimensions to be scaled from this drawing. All given dimensions in millimetres. All dimensions to be checked by the Contractor prior to commencement of work on site.

All dimensions shown are from face of block to face of block, from face of partition to face of partition or from structural grid line to face of block or partition & NOT from plastered or dry lined finishes

All materials, goods and fittings to be used in strict accordance with the manufacturers instructions and recommendations.

All new structural steelwork & lintels to conform to Structural Engineers specification and detailing.

All new foundations and floor slab to be as Structural Engineer's specification and detailing.

This drawing to be read in conjunction with structural general arrangement details and all other consultants drawings.

P3	PLANNING ISSUE 3 - Root protection area adopted	JR	-	24/05/22
1	FIRST ISSUE	JR		03/02/22
P2	PLANNING ISSUE 2	JR		05/01/22
P1	PLANNING ISSUE	JR		23/11/22
No.	Description	Prep	Chk	Date

-Do not scale this drawing-
All given dimensions are in millimetres
Architect to be notified of discrepancies in figured dimensions
Contractors must check all dimensions from site

This drawing is copyright and is for use on this site only

Project Rygor Mercedes Benz Unit 5, Worton Drive, Reading		
Title Proposed Site Plan		
Job No. 6074	Drawing No. 101	Revision P3
Scale @ A1: 1 : 250		

Status:	PLANNING		
Auth:	JR	Date:	Jan 2022

TAYLORDESIGN
architects

30 Manchester Road, Wilmston, Wiltshire, SN9 1BG
t: 01628 529111
e: office@taylor-design.co.uk
w: www.taylor-design.co.uk