


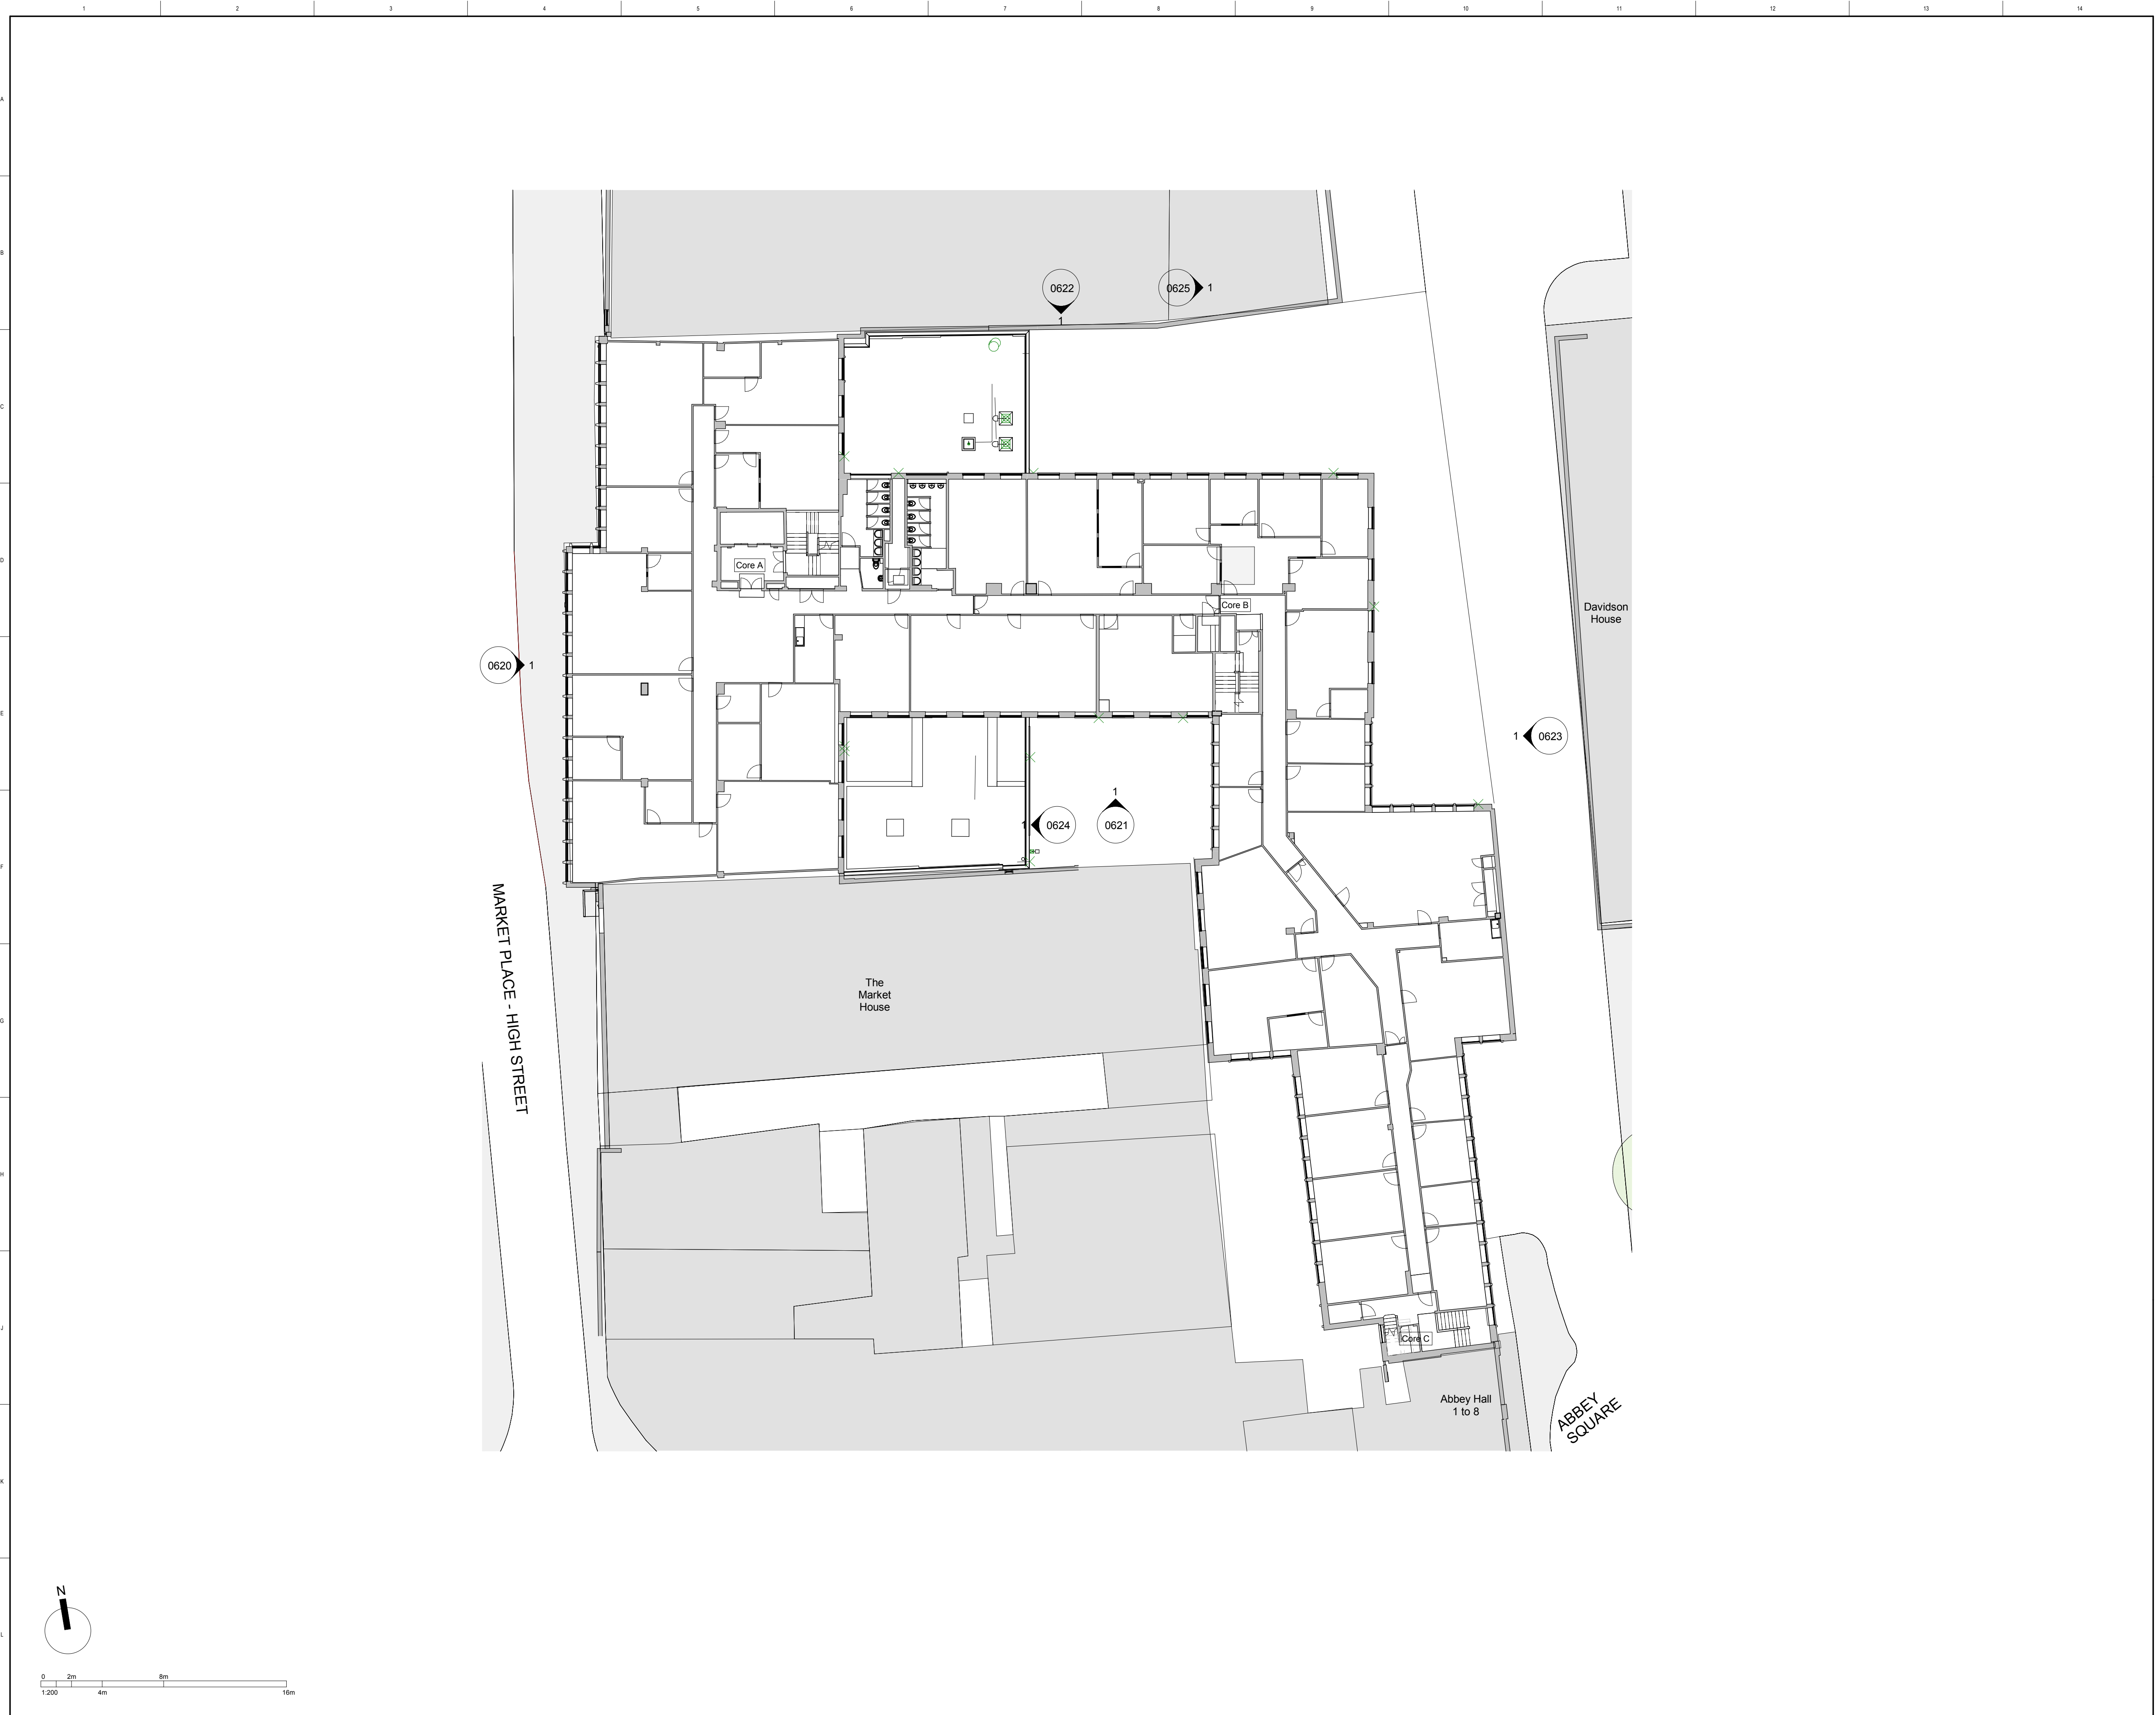


CLIENT
Tene Living

STRUCTURAL ENGINEER
London Structures Lab

SERVICES ENGINEER
Lehding Services Design Ltd

CONSULTANT

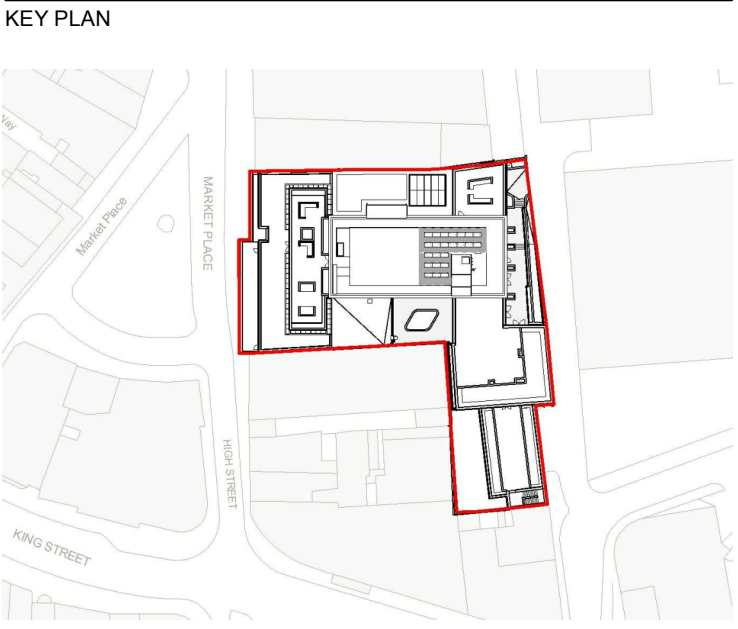

NOTES:

THIS DRAWING IS PROTECTED BY COPYRIGHT.

ALL AREAS HAVE BEEN MEASURED FROM CURRENT DRAWINGS. THEY MAY VARY BECAUSE OF (EG) SURVEY, DESIGN DEVELOPMENT, CONSTRUCTION TOLERANCES, STATUTORY REQUIREMENTS OR RE-DEFINITION OF THE AREAS TO BE MEASURED.

P1				
No.	Date	Comments	Drawn	Checked
Revisions				

Issue Status

Preliminary

tp bennett
architecture
interiors
planning

One America Street | London SE1 0NE UK +44 (0) 20 7208 2000 www.tpbenett.com

Project
Market Place Residential
6-9 Sloane Point
Reading

Drawing Title
Existing First Floor Plan

Drawn	Date	Scale @ A1	Alt. Ref.				
MGB	22/08/2022	1 : 200					
Project	Originator	Volume	Level	Type	Role Number	Suitability	Revision
A12113 TPB ZZ	01	DR	A	0601	S1	P1	