

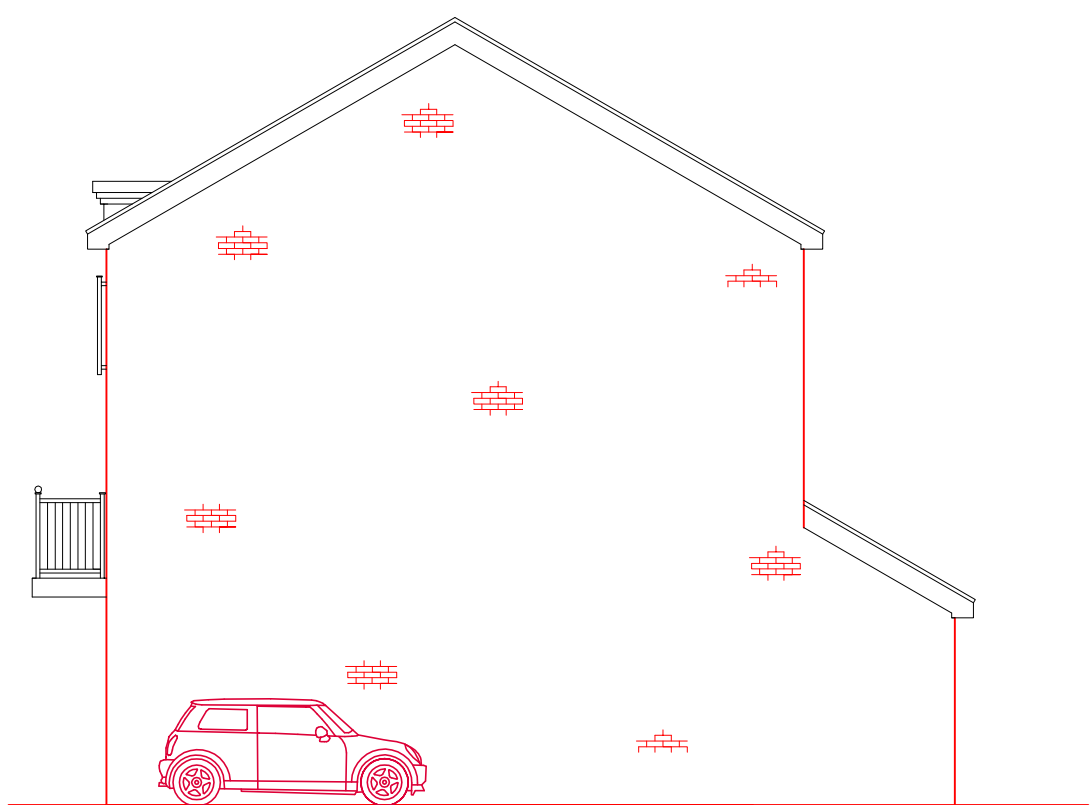



Existing Elevations 1:50

 


No. 3 Massachusetts Place
Side

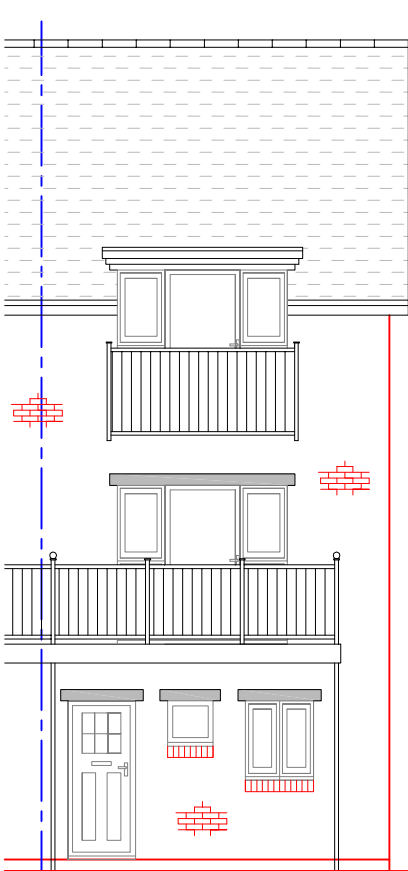


No. 3 Massachusetts Place
Front

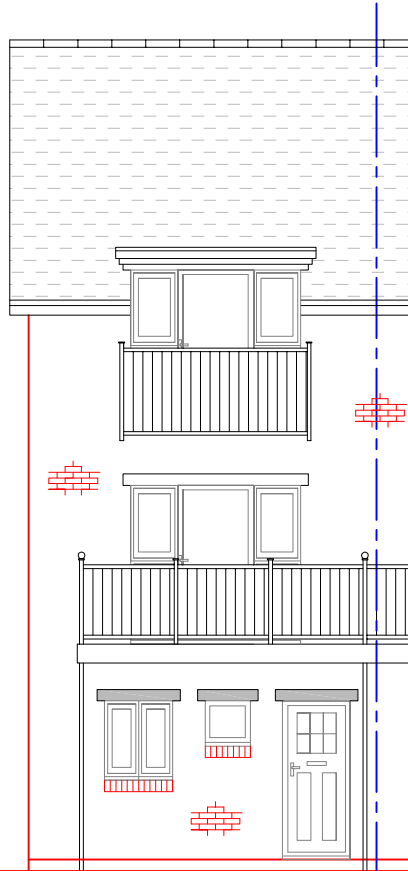


No. 4 Massachusetts Place
Front

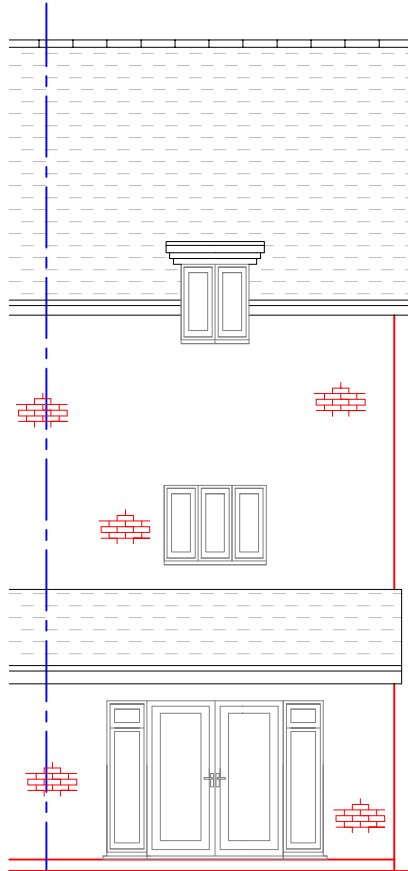


No. 4 Massachusetts Place
Rear

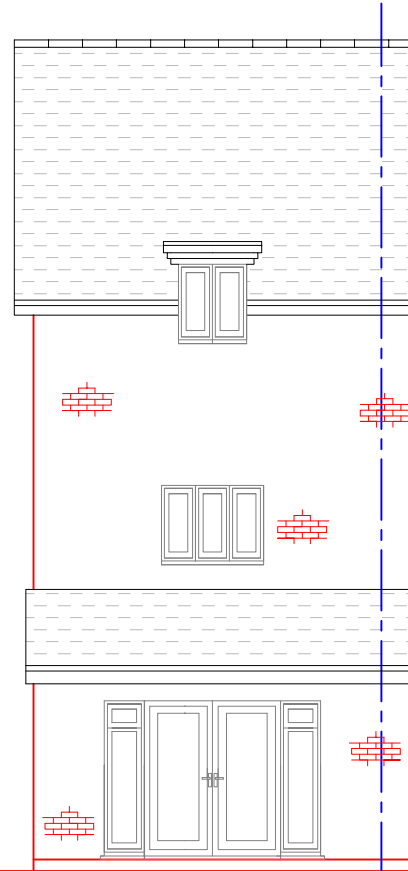


No. 3 Massachusetts Place
Rear

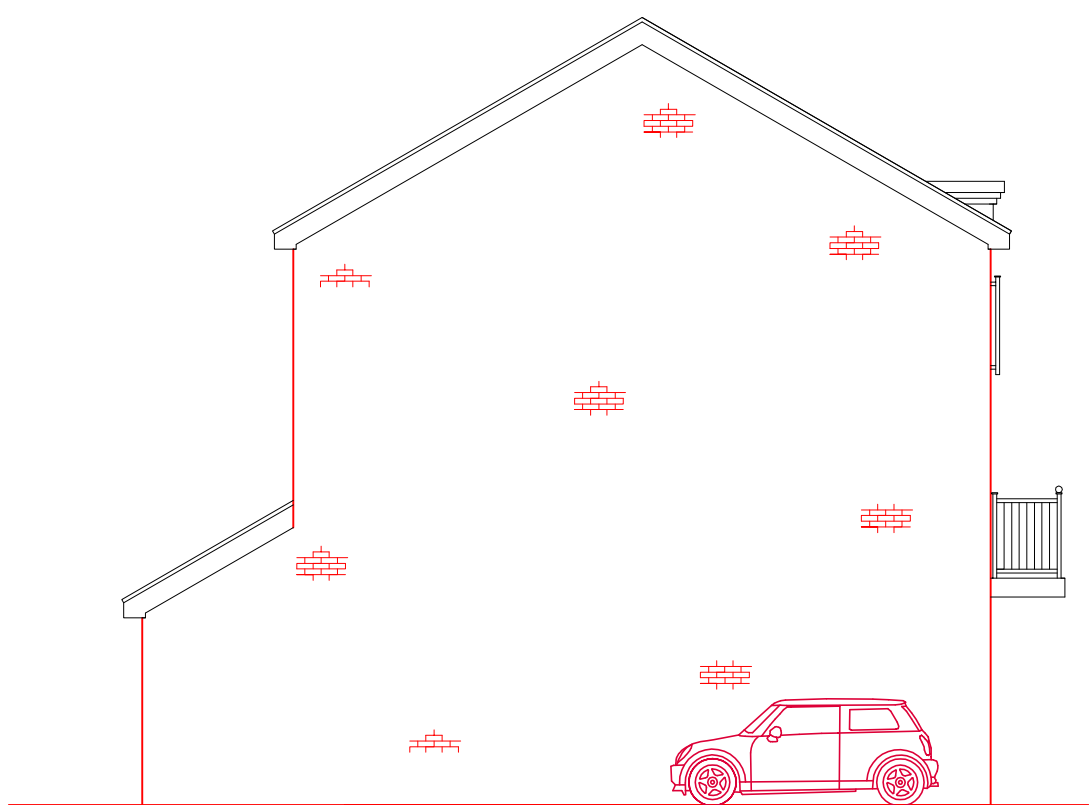


No. 4 Massachusetts Place
Side

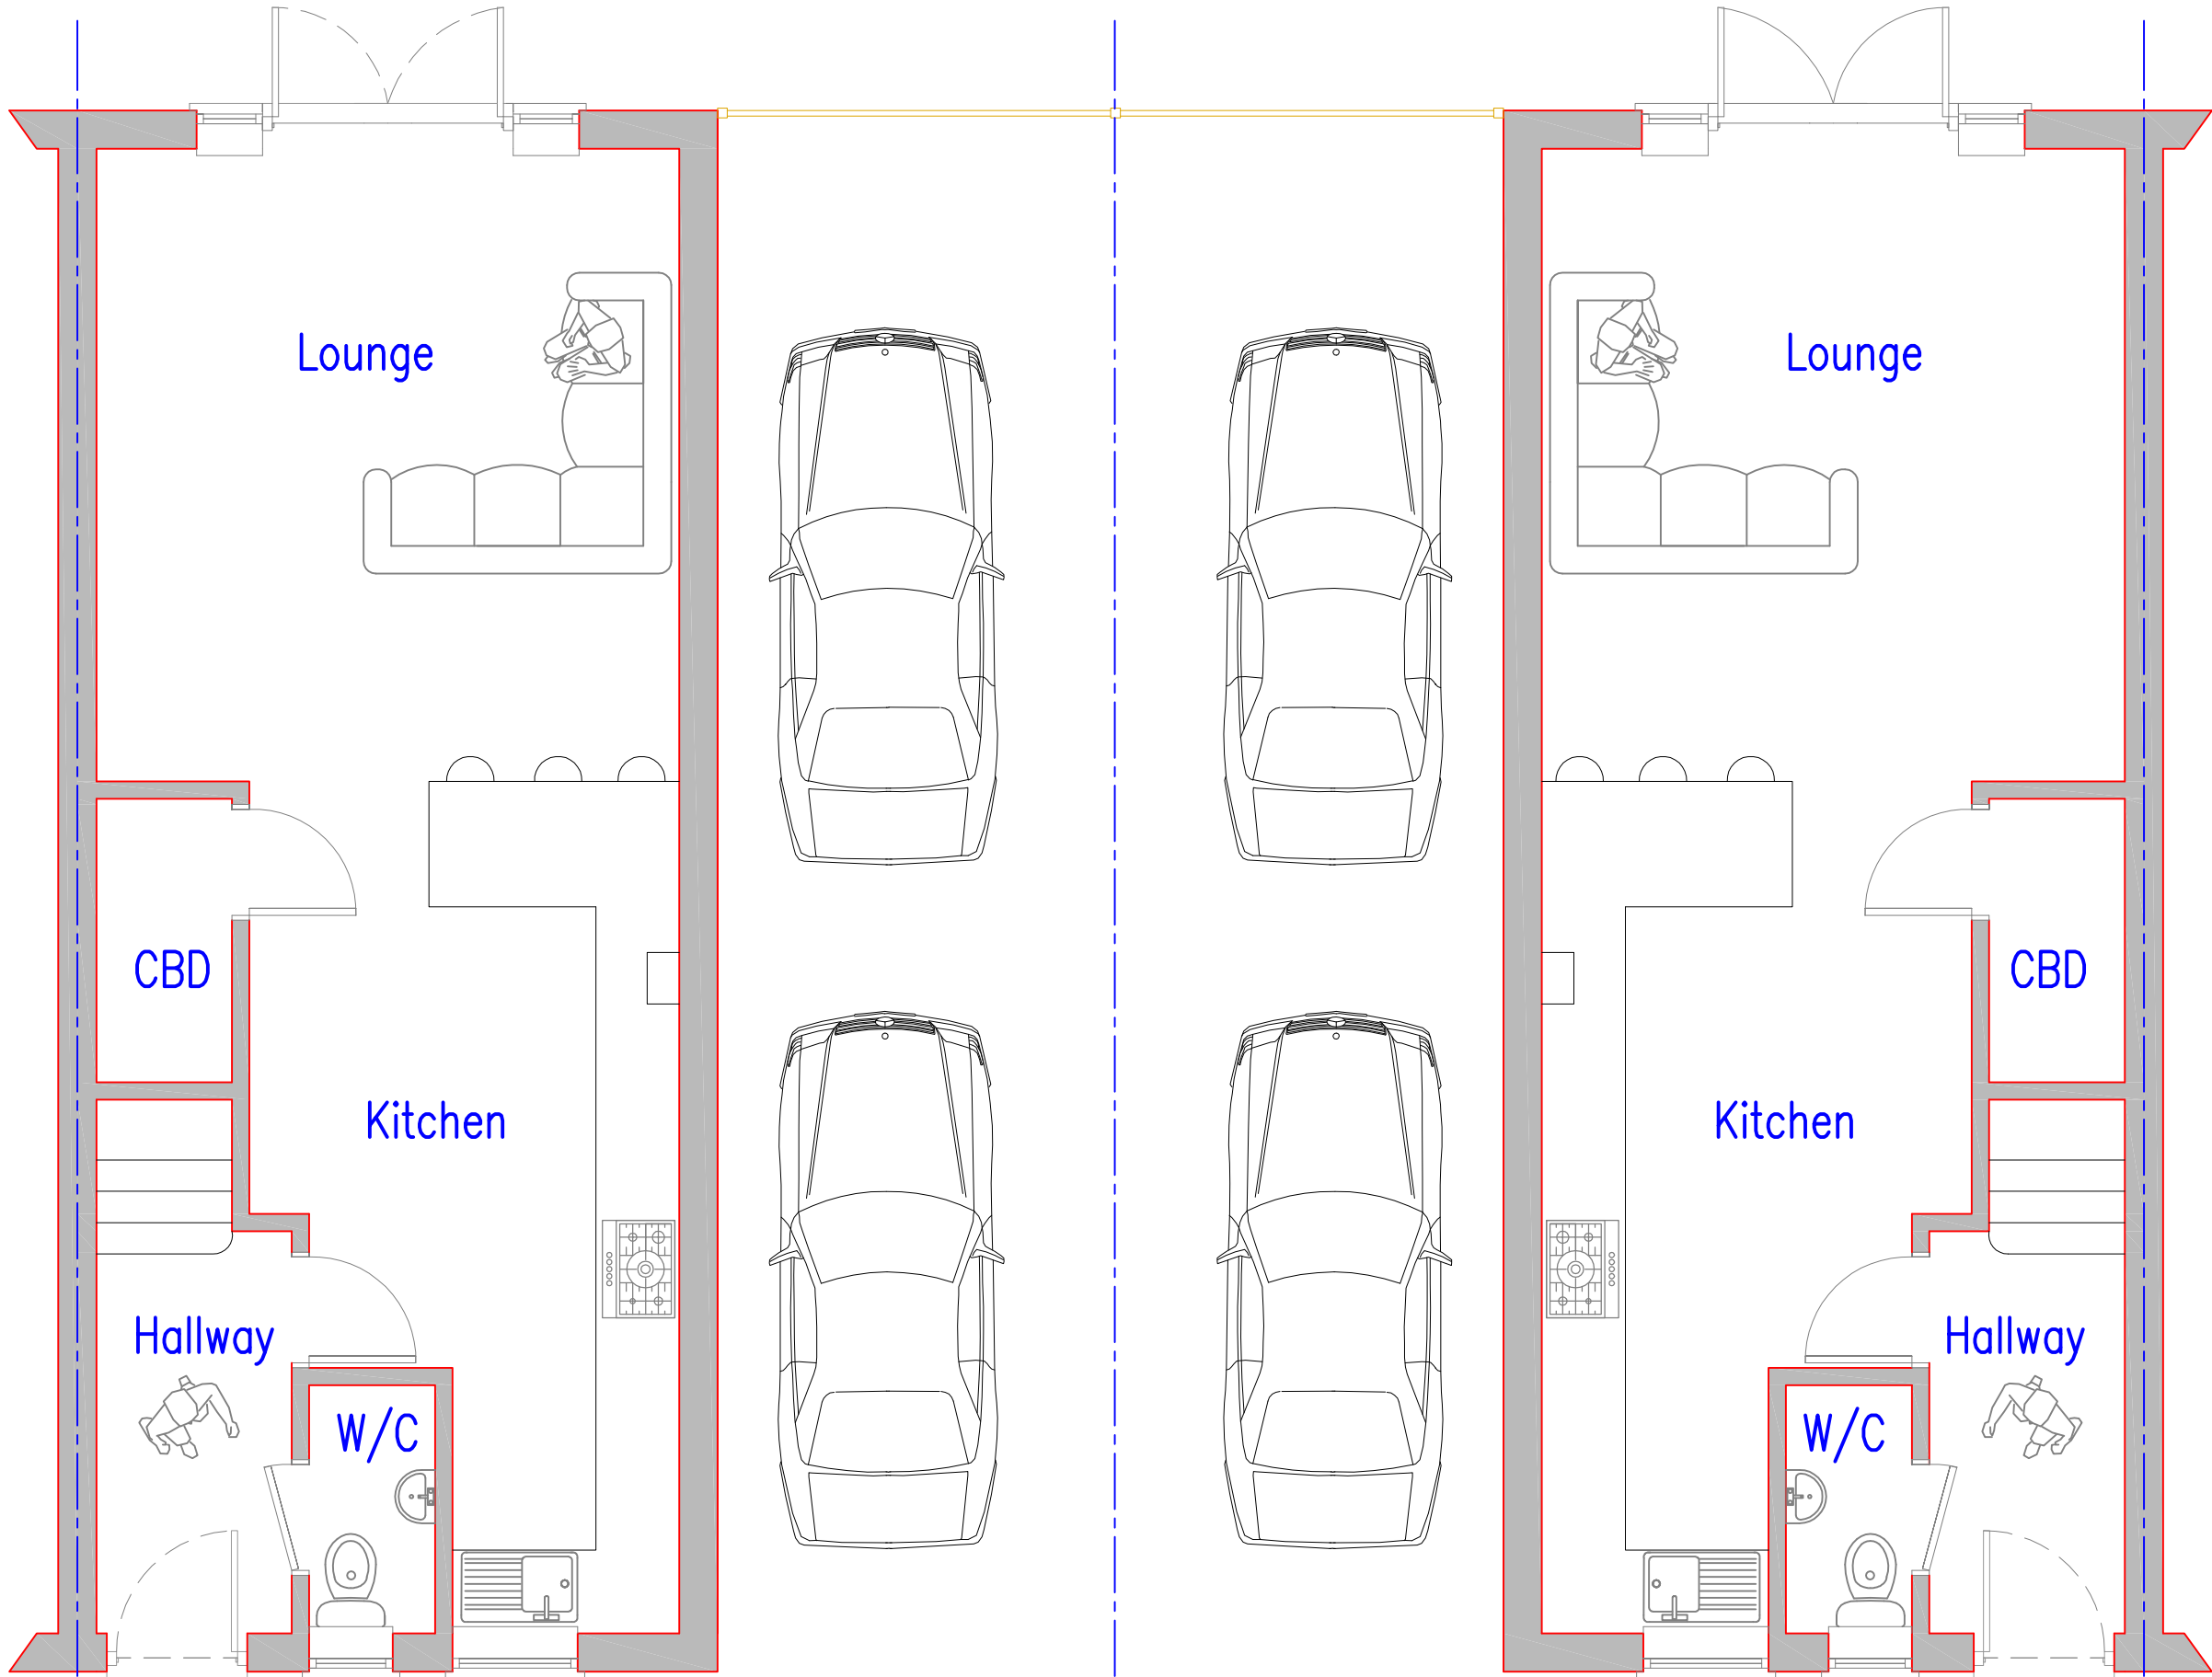



No. 3 Massachusetts Place

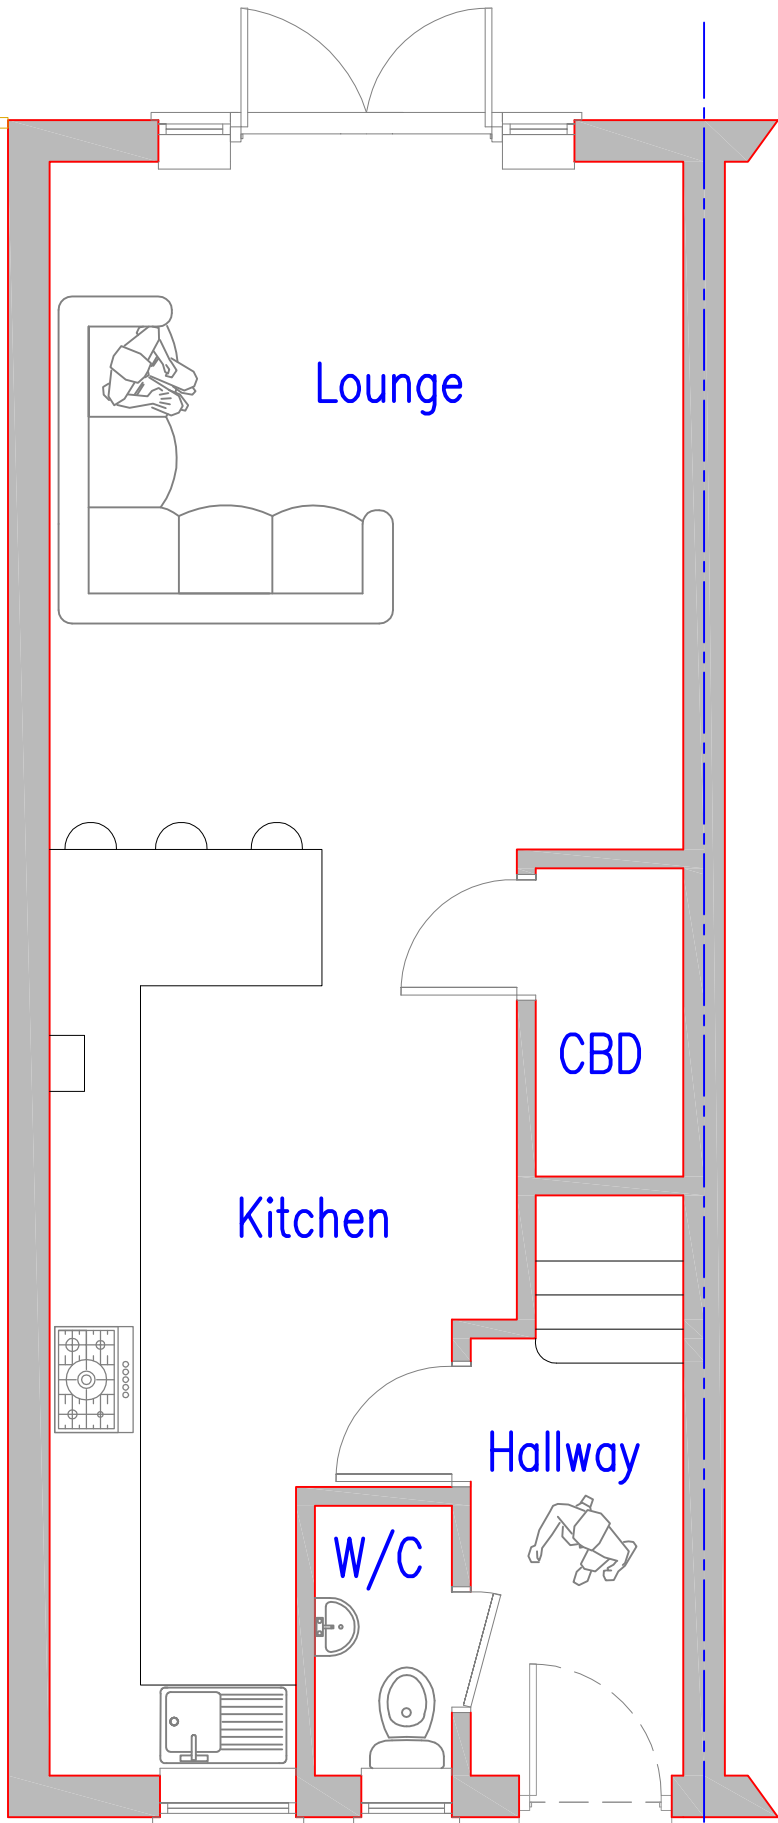

No. 4 Massachusetts Place

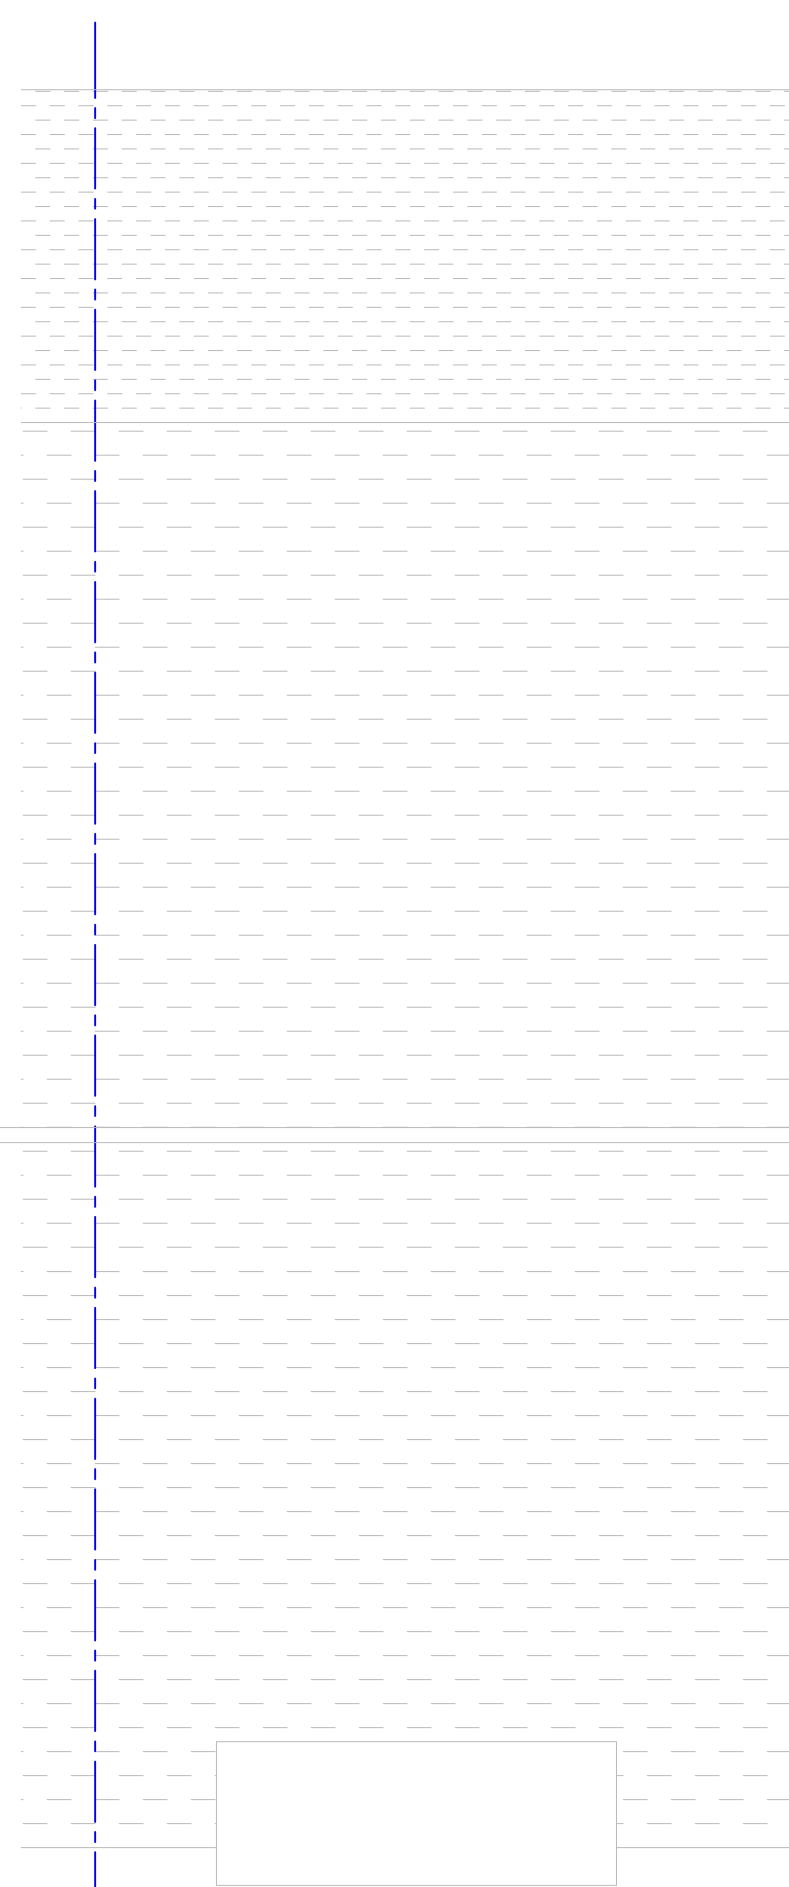

No. 3 Massachusetts Place

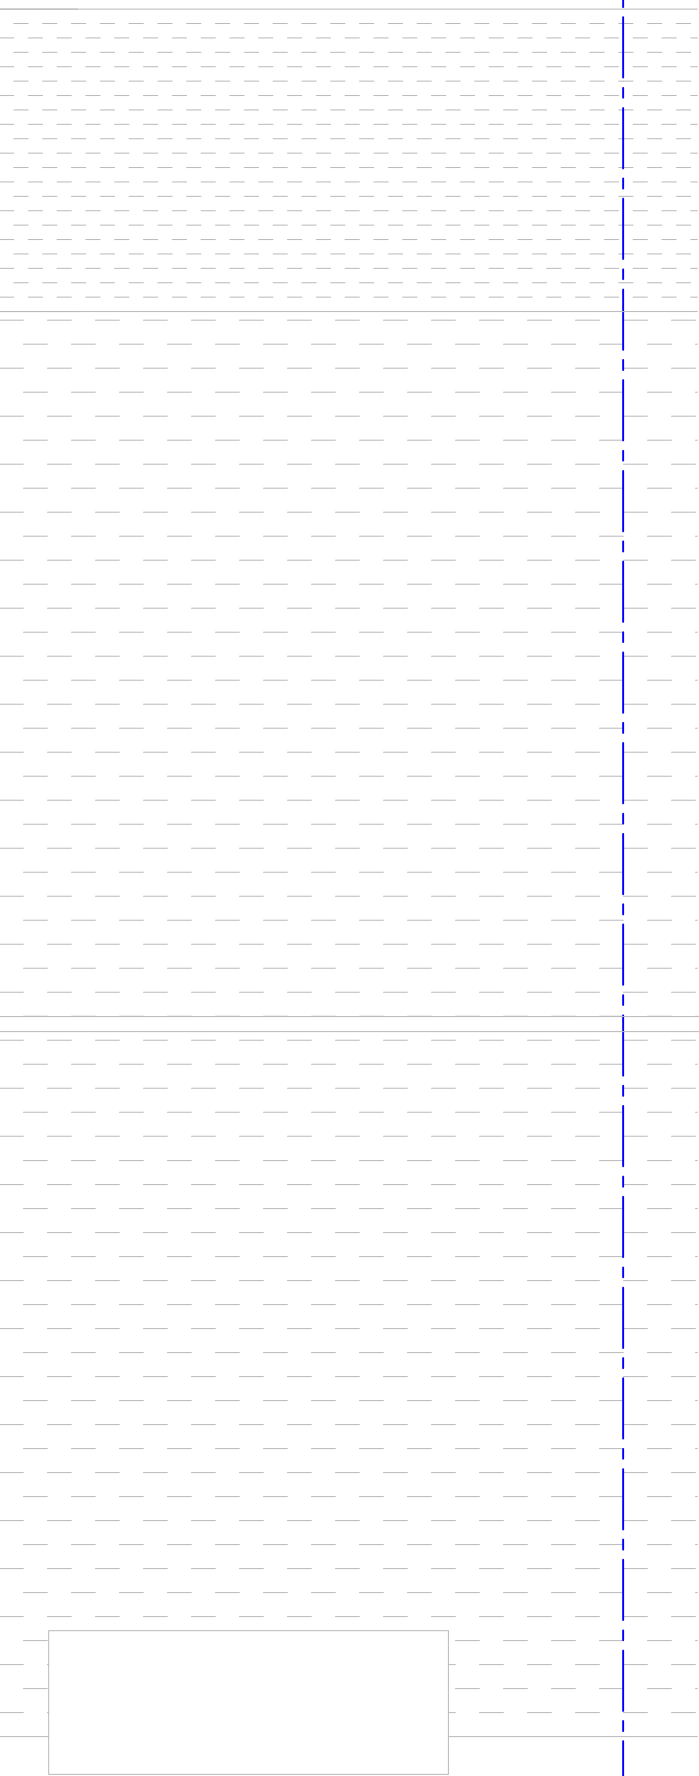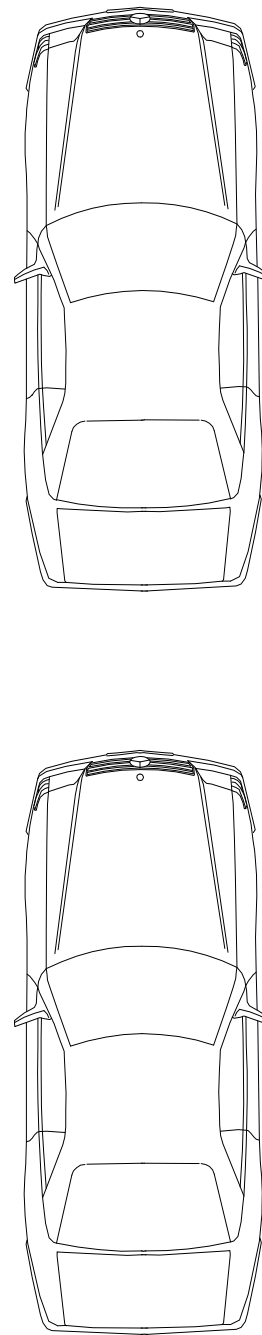

No. 4 Massachusetts Place



Existing Ground floor plans 1:50



Existing Roof plans 1:50



ALL DESIGN MATTERS
The Architectural Practice that thinks outside the box

Eastlands II, London Road, Basingstoke, RG21 4AW 01256 693077

client: Mr & Mrs Grassie and Mr and Mrs Rodgers

project: 4 Massachusetts Place, Reading RG2 6AP

title: Existing Elevations, ground floor plan and roof plan of both properties.

date: August 2022	drawn: DCG, JAG
scale: 1:50, 1:100	drawing no: 01