


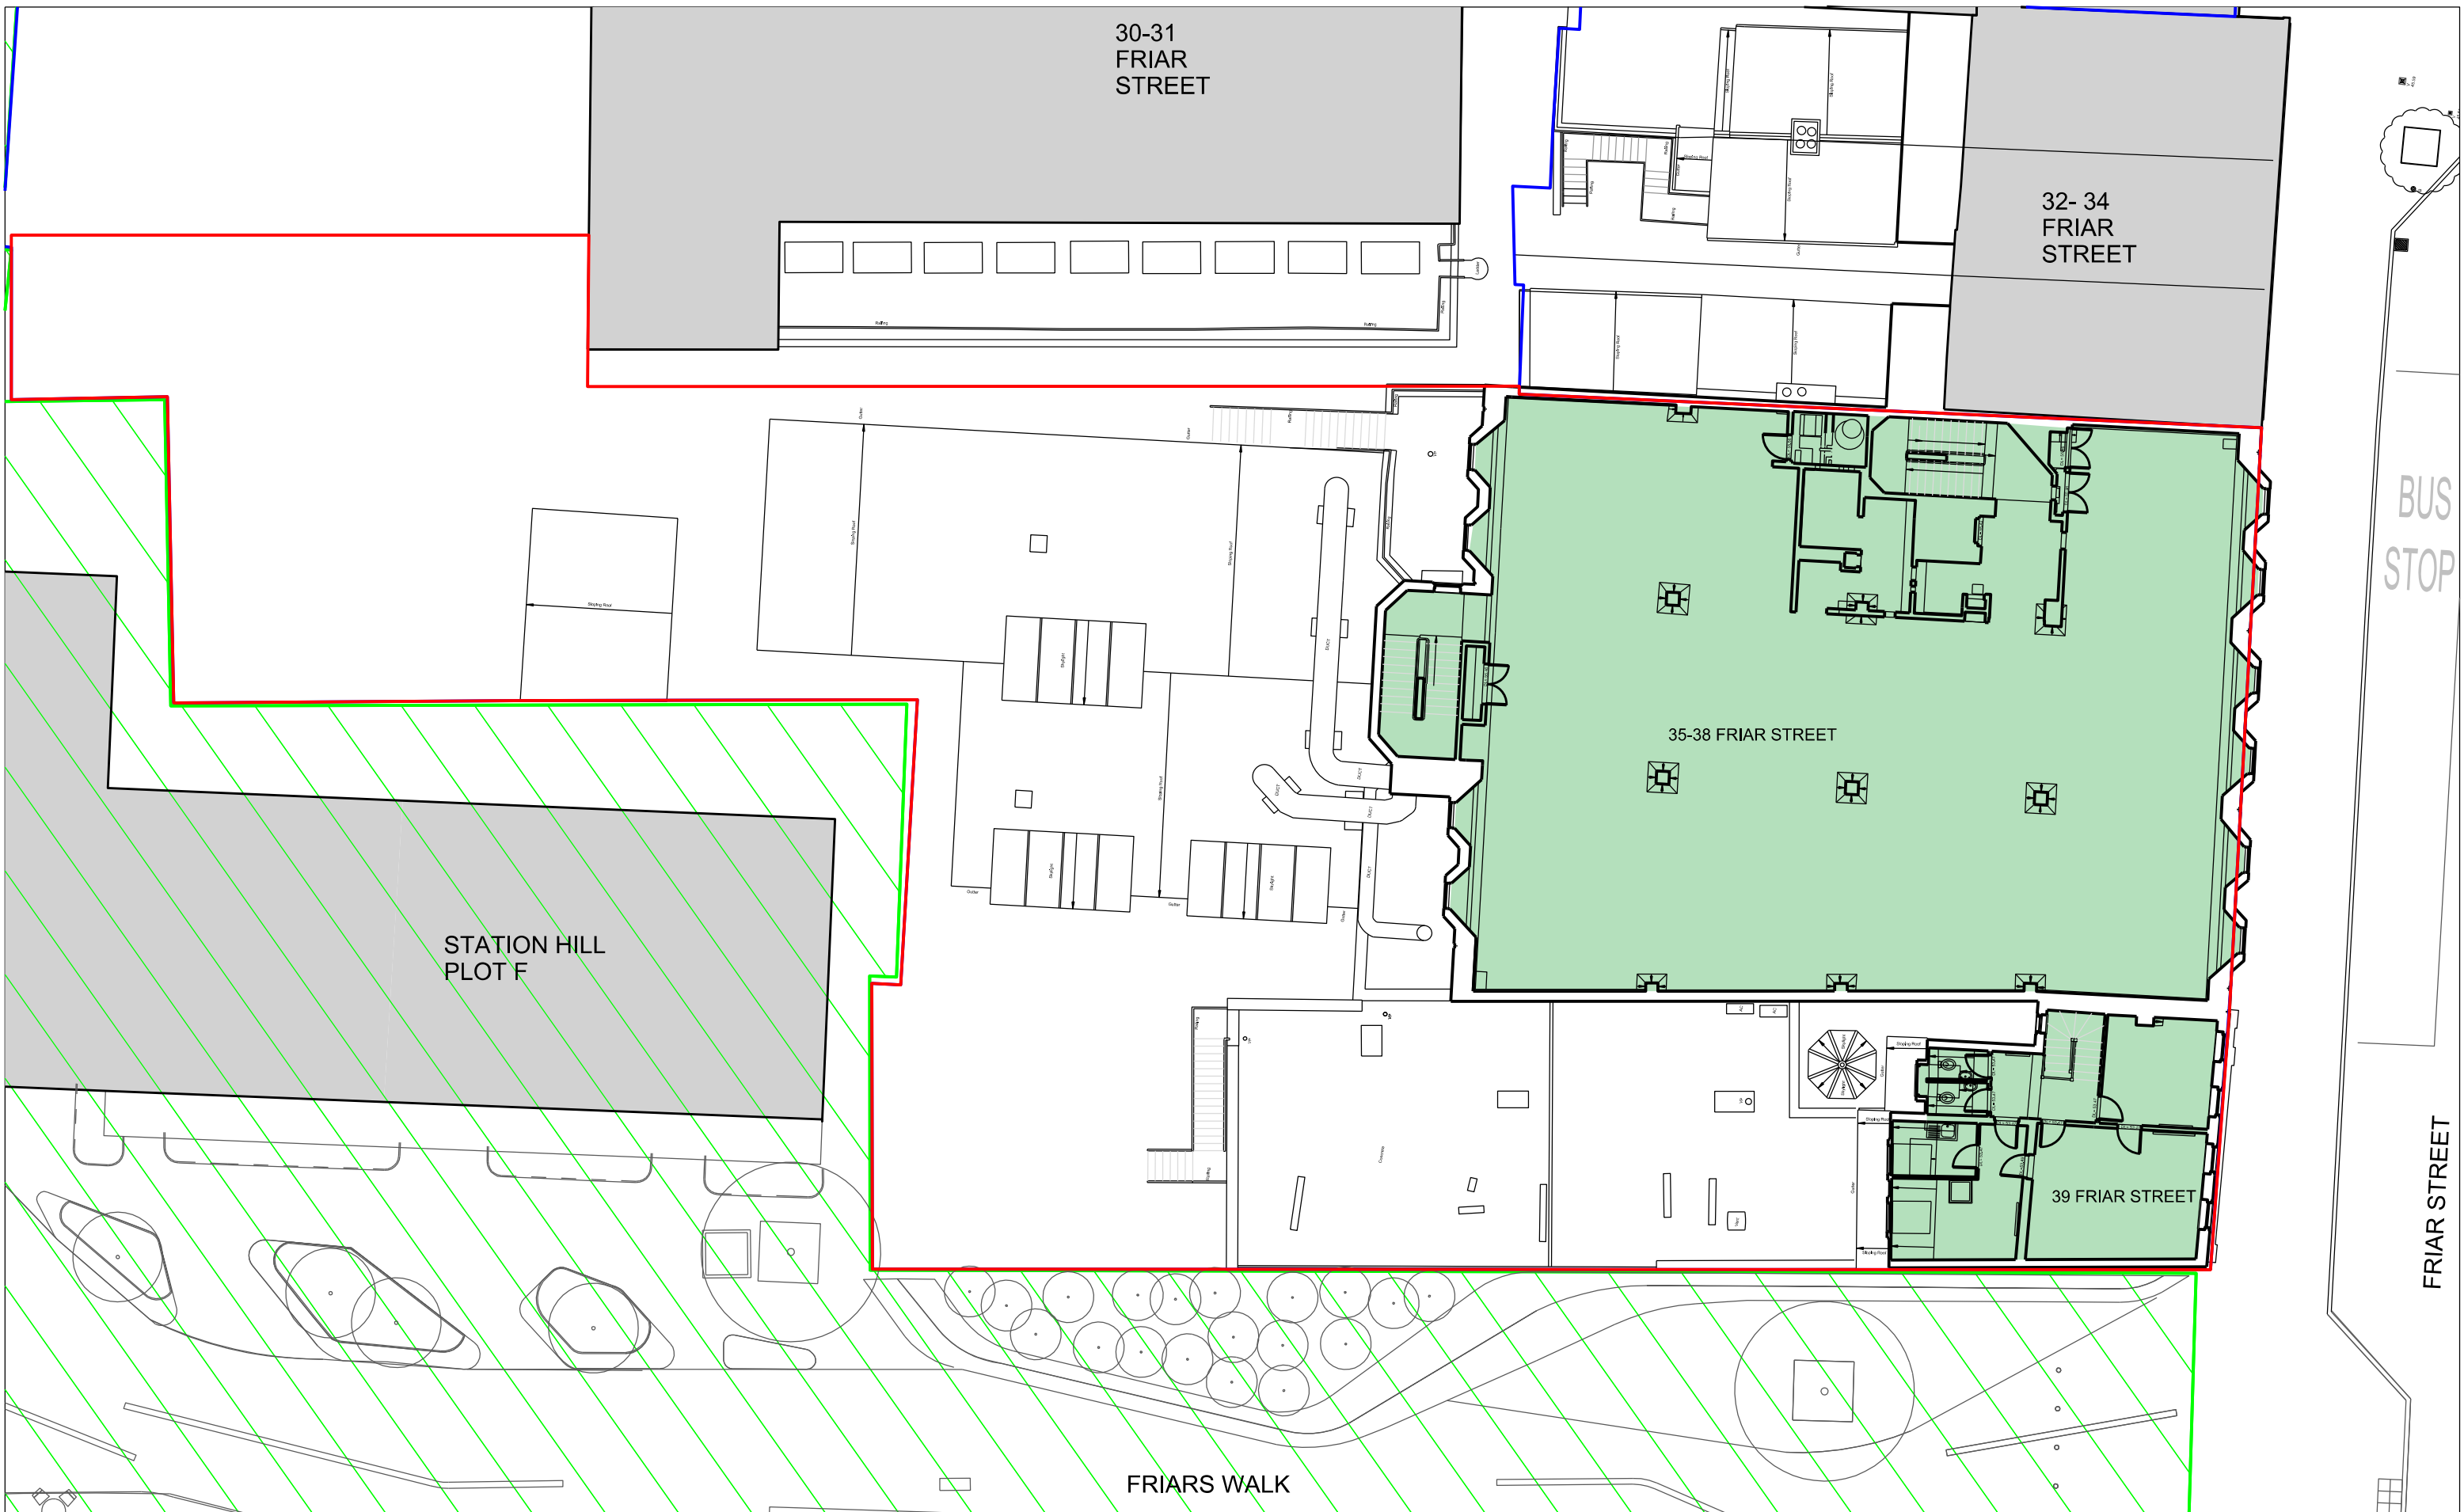


0 1 3 5 10m

Gym (D2)


Retail (A3)

Office (E)

Site Boundary

Land within applicant ownership

Station hill development
Currently under construction
Planning ref: 192032

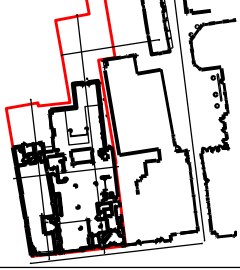

Rev	Date	Description
P1	10/06/22	Planning Issue
P2	15/08/22	Planning Issue
P3	24/08/22	Planning Issue
P4	20/09/22	Planning Issue

Project	Client	Project No.
35-39 FRIAR STREET	SHAVIRAM GROUP	0083

Drawing	Drawing No.	Rev
EXISTING SECOND FLOOR PLAN	0083-A-01-L02-102	P4

Status	Date	Scale	Drawn by
Planning	20/09/22	1:200 @ A3 1:100 @ A1	SSS

Stefan Shaw Studio

Stefan Shaw Studio Ltd
Peckham levels Unit 602
95A Rye Lane
London, SE15 4ST

hello@stefanshawstudio.com
www.stefanshawstudio.com