




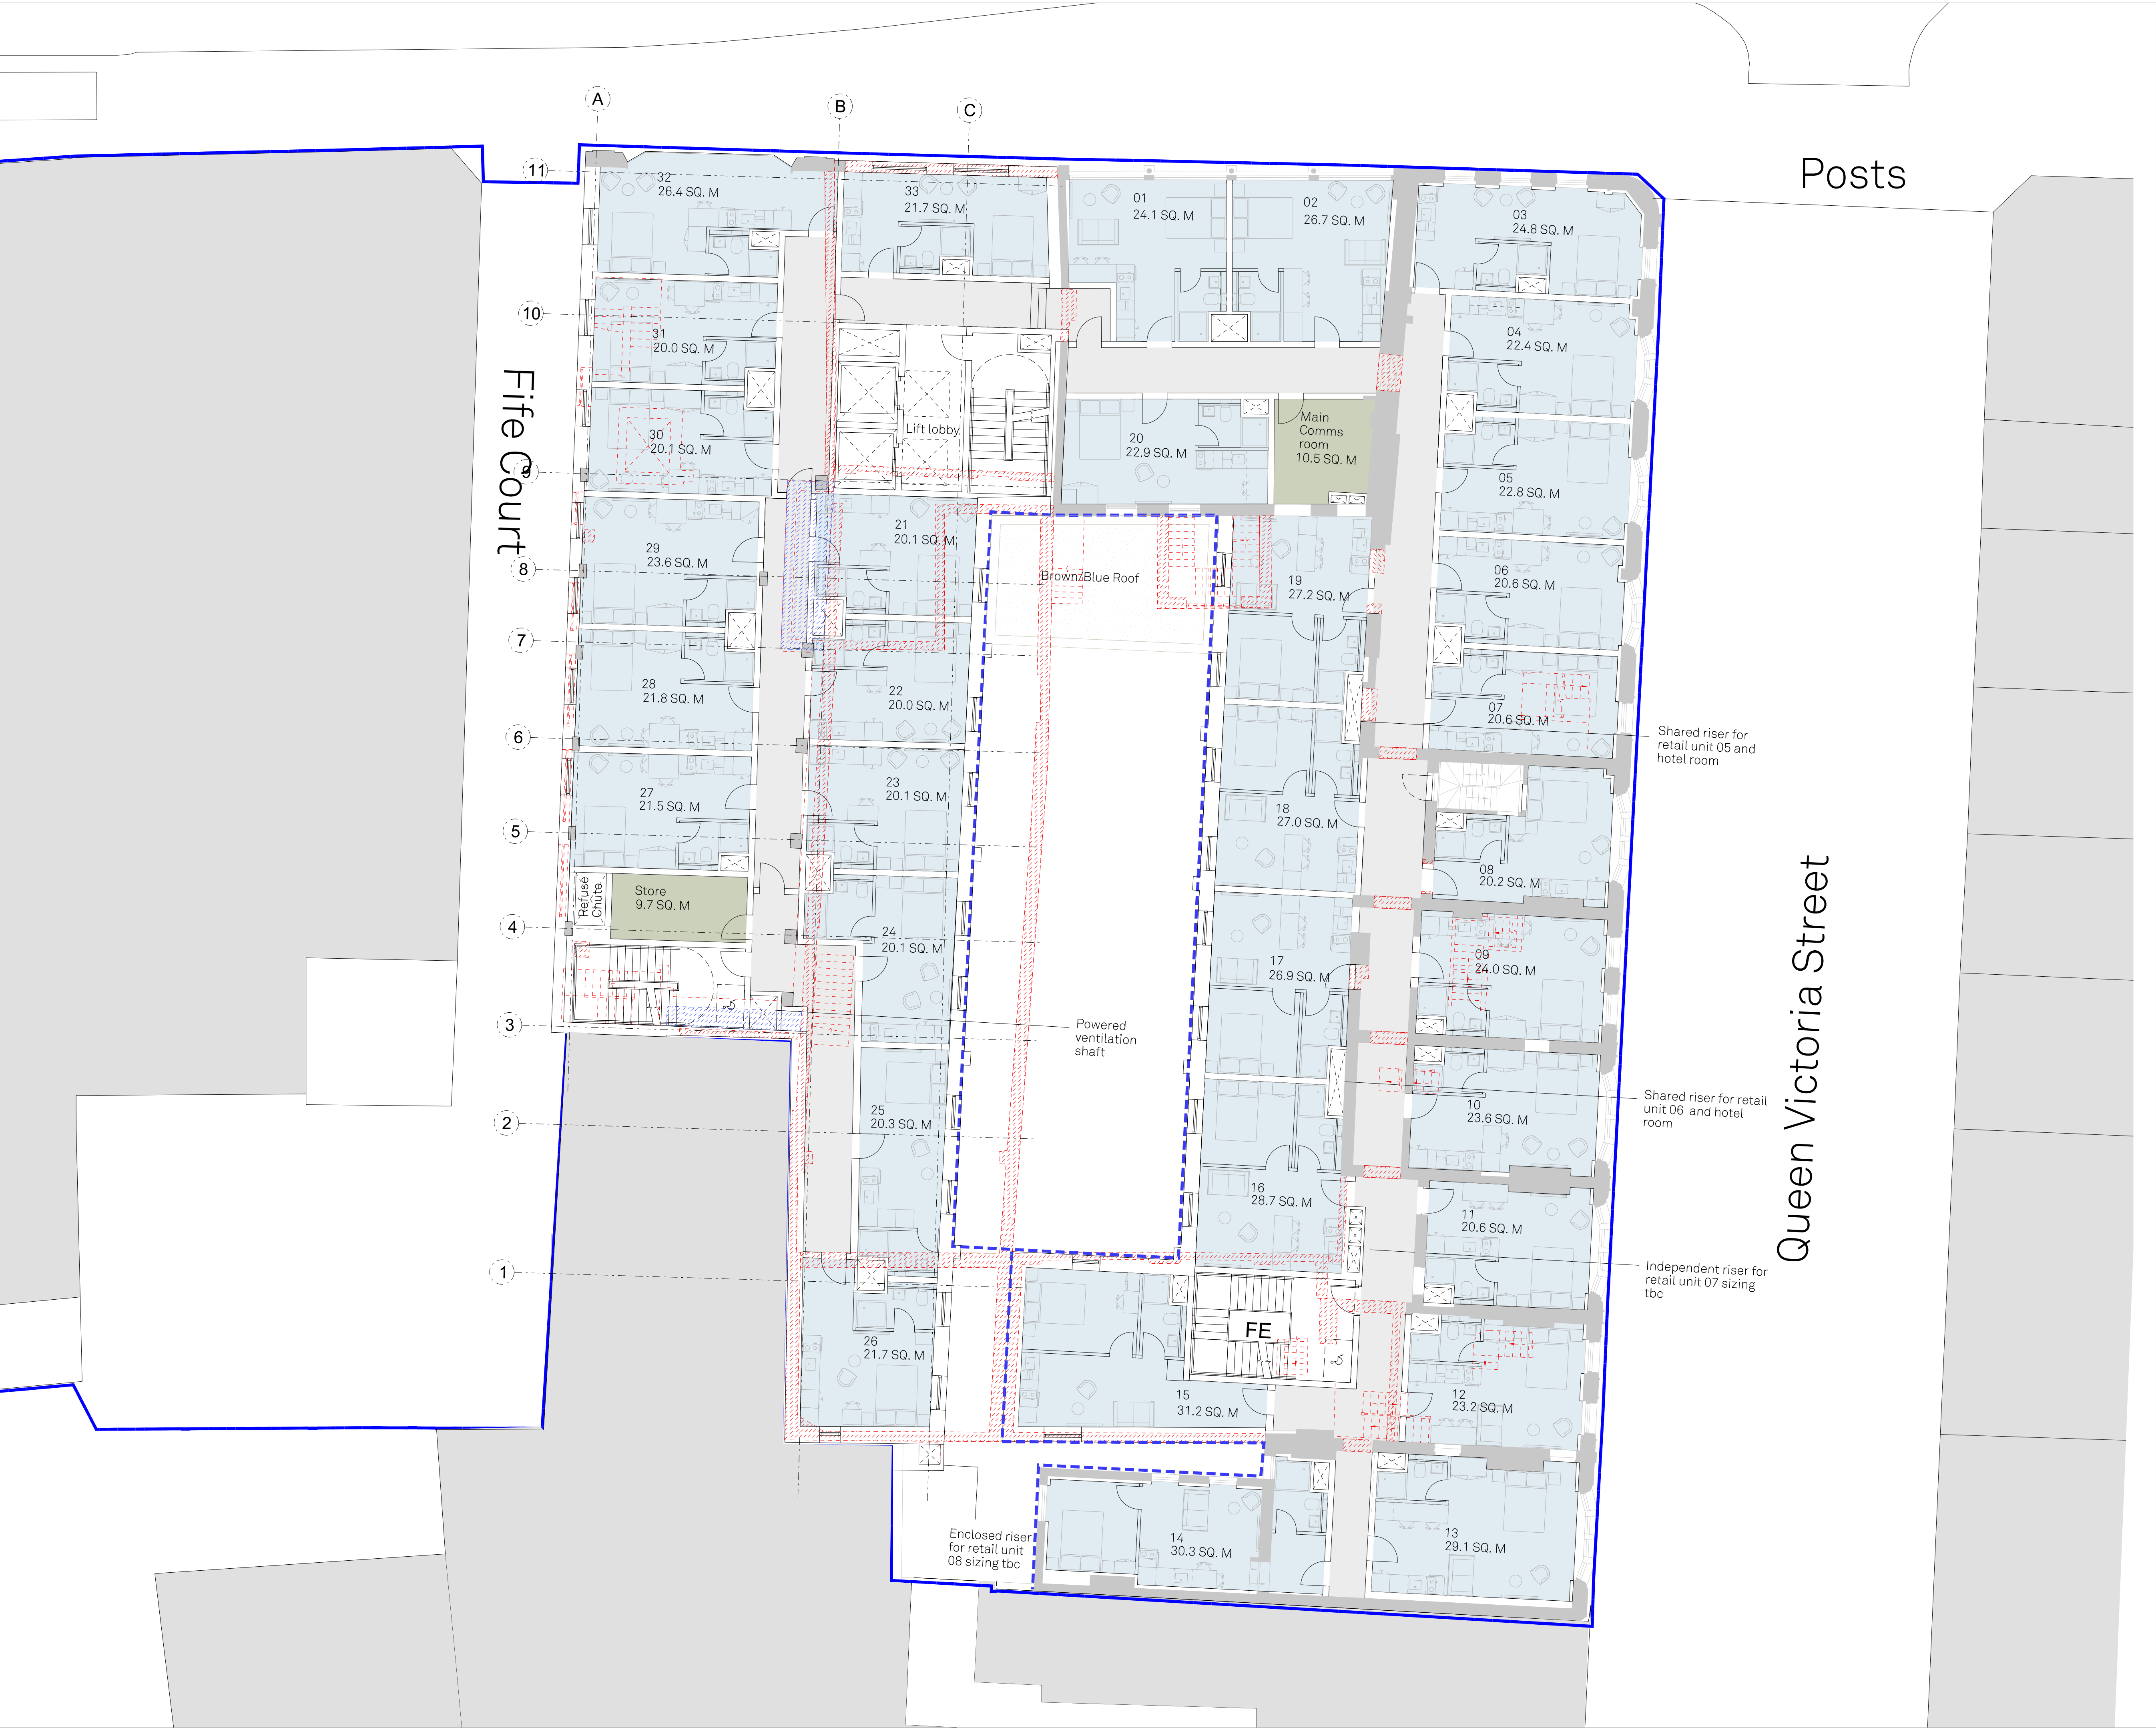

Notes
This document is © Falconer Chester Hall Limited.
All drawing measurements shall not be obtained by scaling. Any discrepancies on this document to be immediately reported to the Architect. Verify all dimensions and levels prior to construction. This Document shall be read in conjunction with related documents, specifications and associated models.

 

KEY PLAN

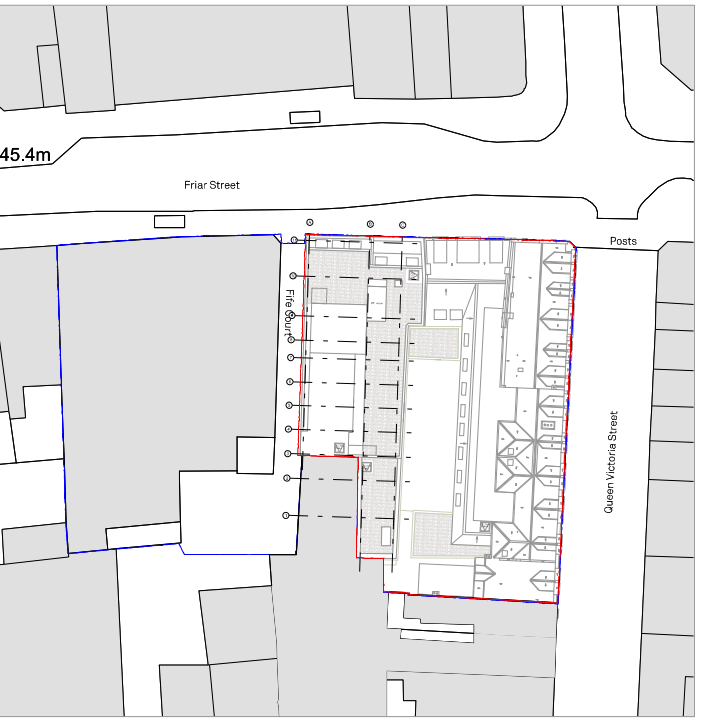

- External Wall Demolished
- Internal Wall Demolished
- Extent of Consented Scheme
- Extended Floor Plate
- Pv's

P01 09.08.22 EF CC First Issue
Rev: | Date: | By: | Chk By: | Rev Note:

**FALCONER
CHESTER
HALL**

London | Liverpool | Manchester | www.fcharchitects.com | +44(0)151 243 5800

Project Title
145-148 Friar Street, 1-15 Queen Victoria Street
Client
Thackeray Group
Drawing Title
Proposed First Floor Plan
Drawing No.
P22018-FCH-BA-01-DR-A-1301
Status
S3
Job No.
P22-018
Issue suitable for:
Information
Drawing Stage
Planning
Date
09.08.22
Scale
1:100 @ A1
Rev
P01
Drawn By
EF
Checked By
CC