




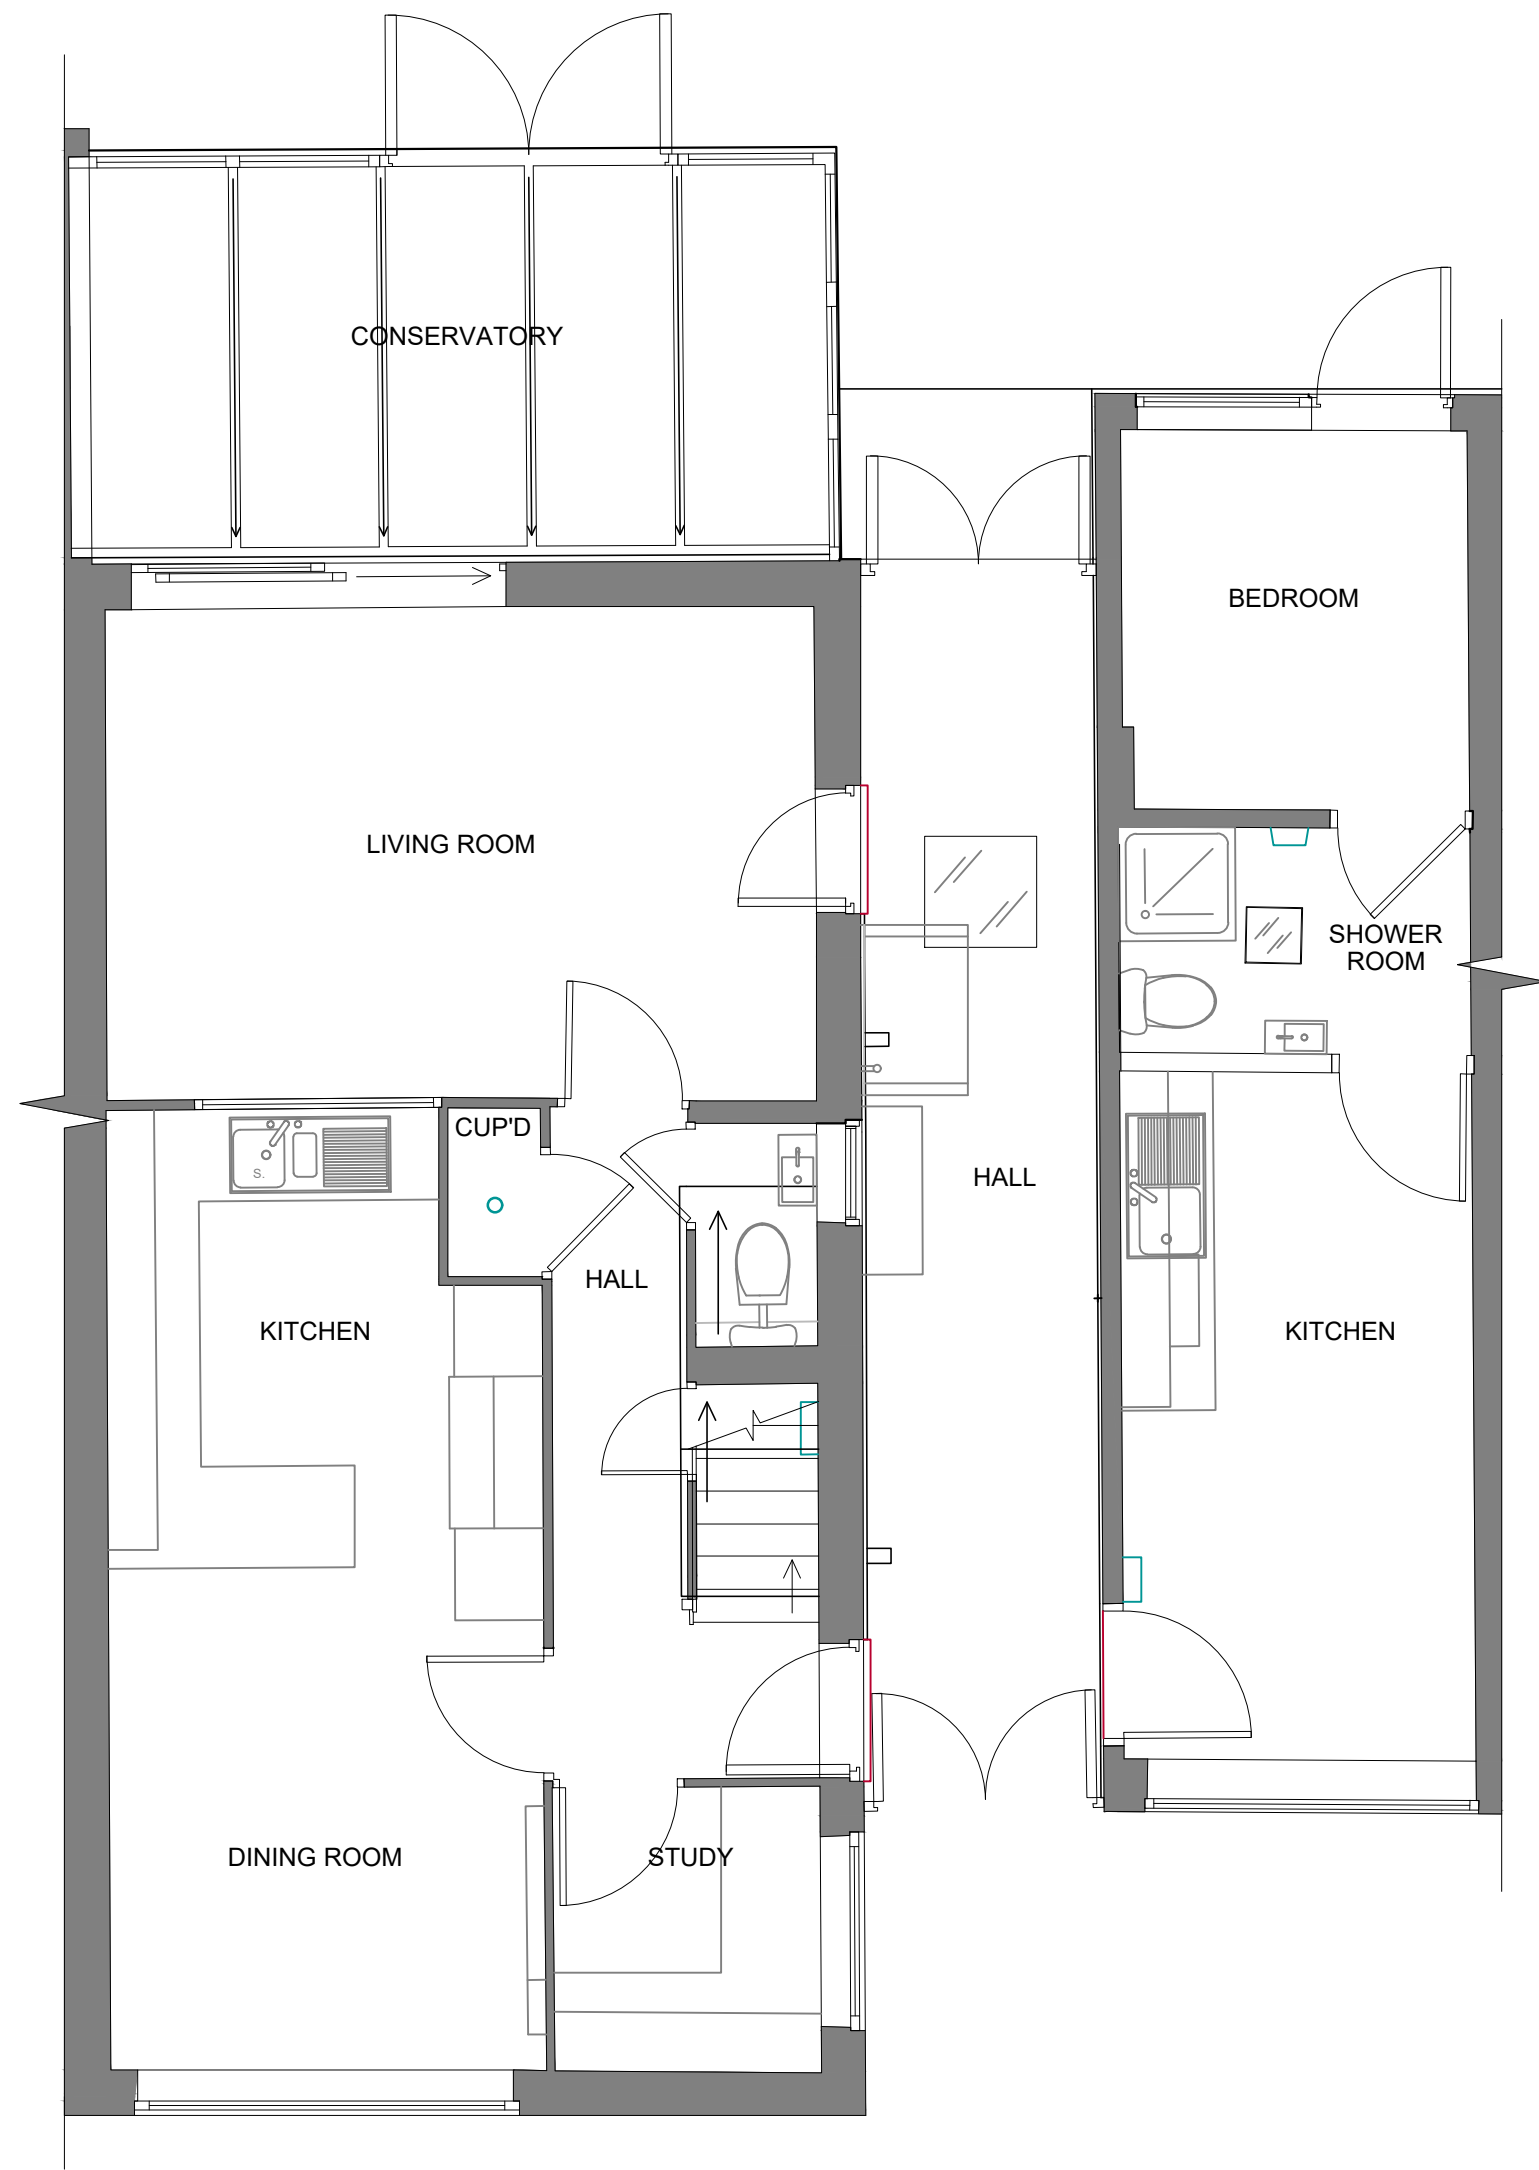


EXISTING GROUND FLOOR PLAN

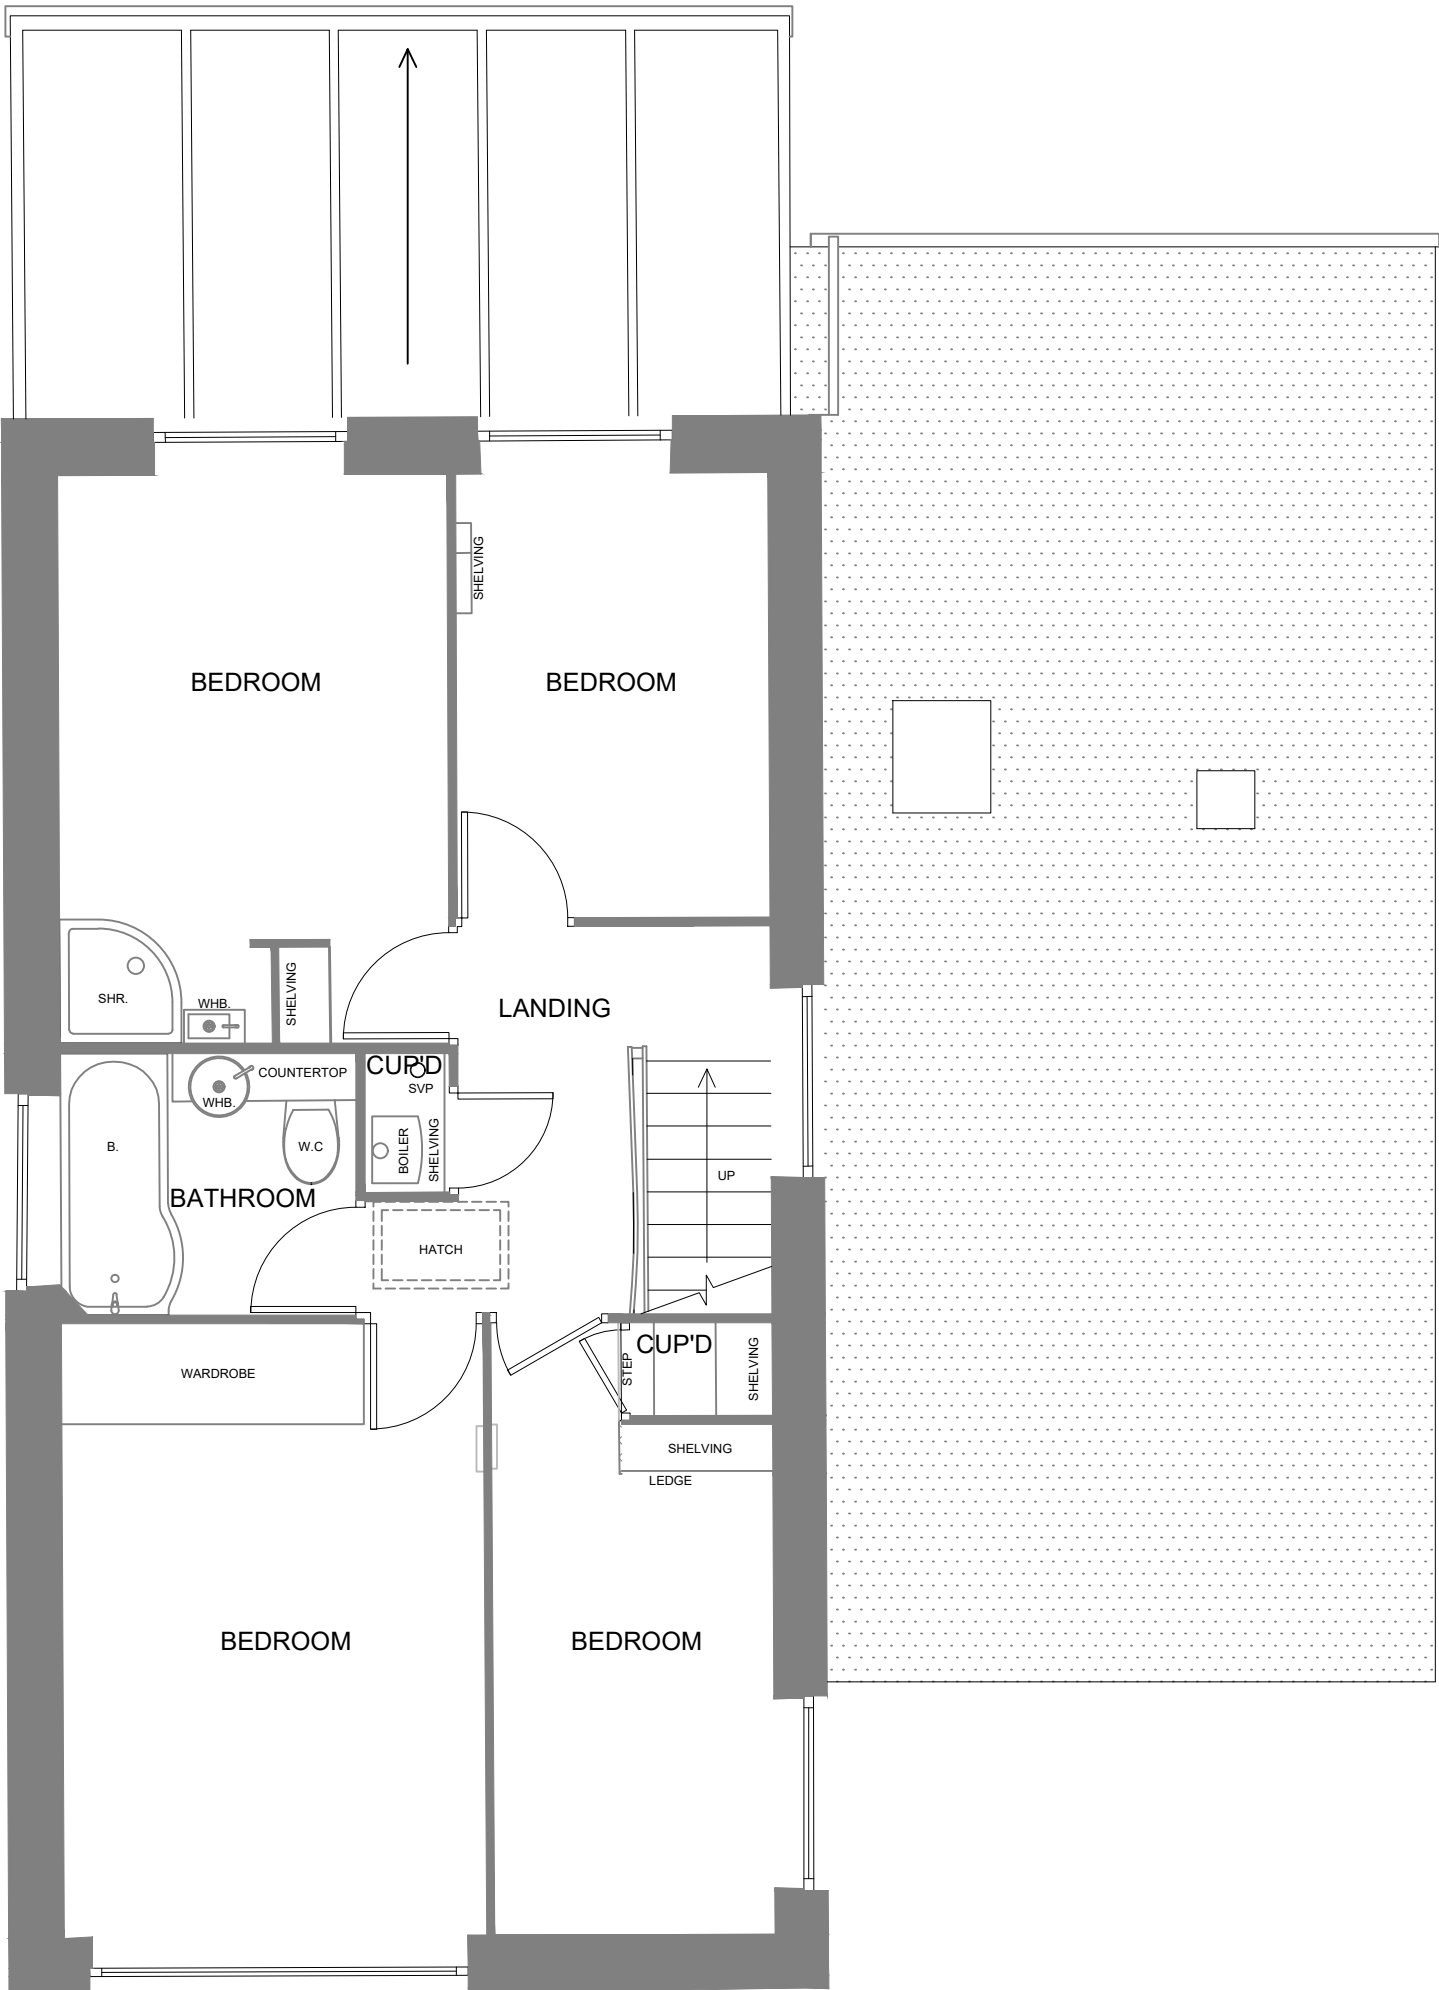

EXISTING FIRST FLOOR PLAN

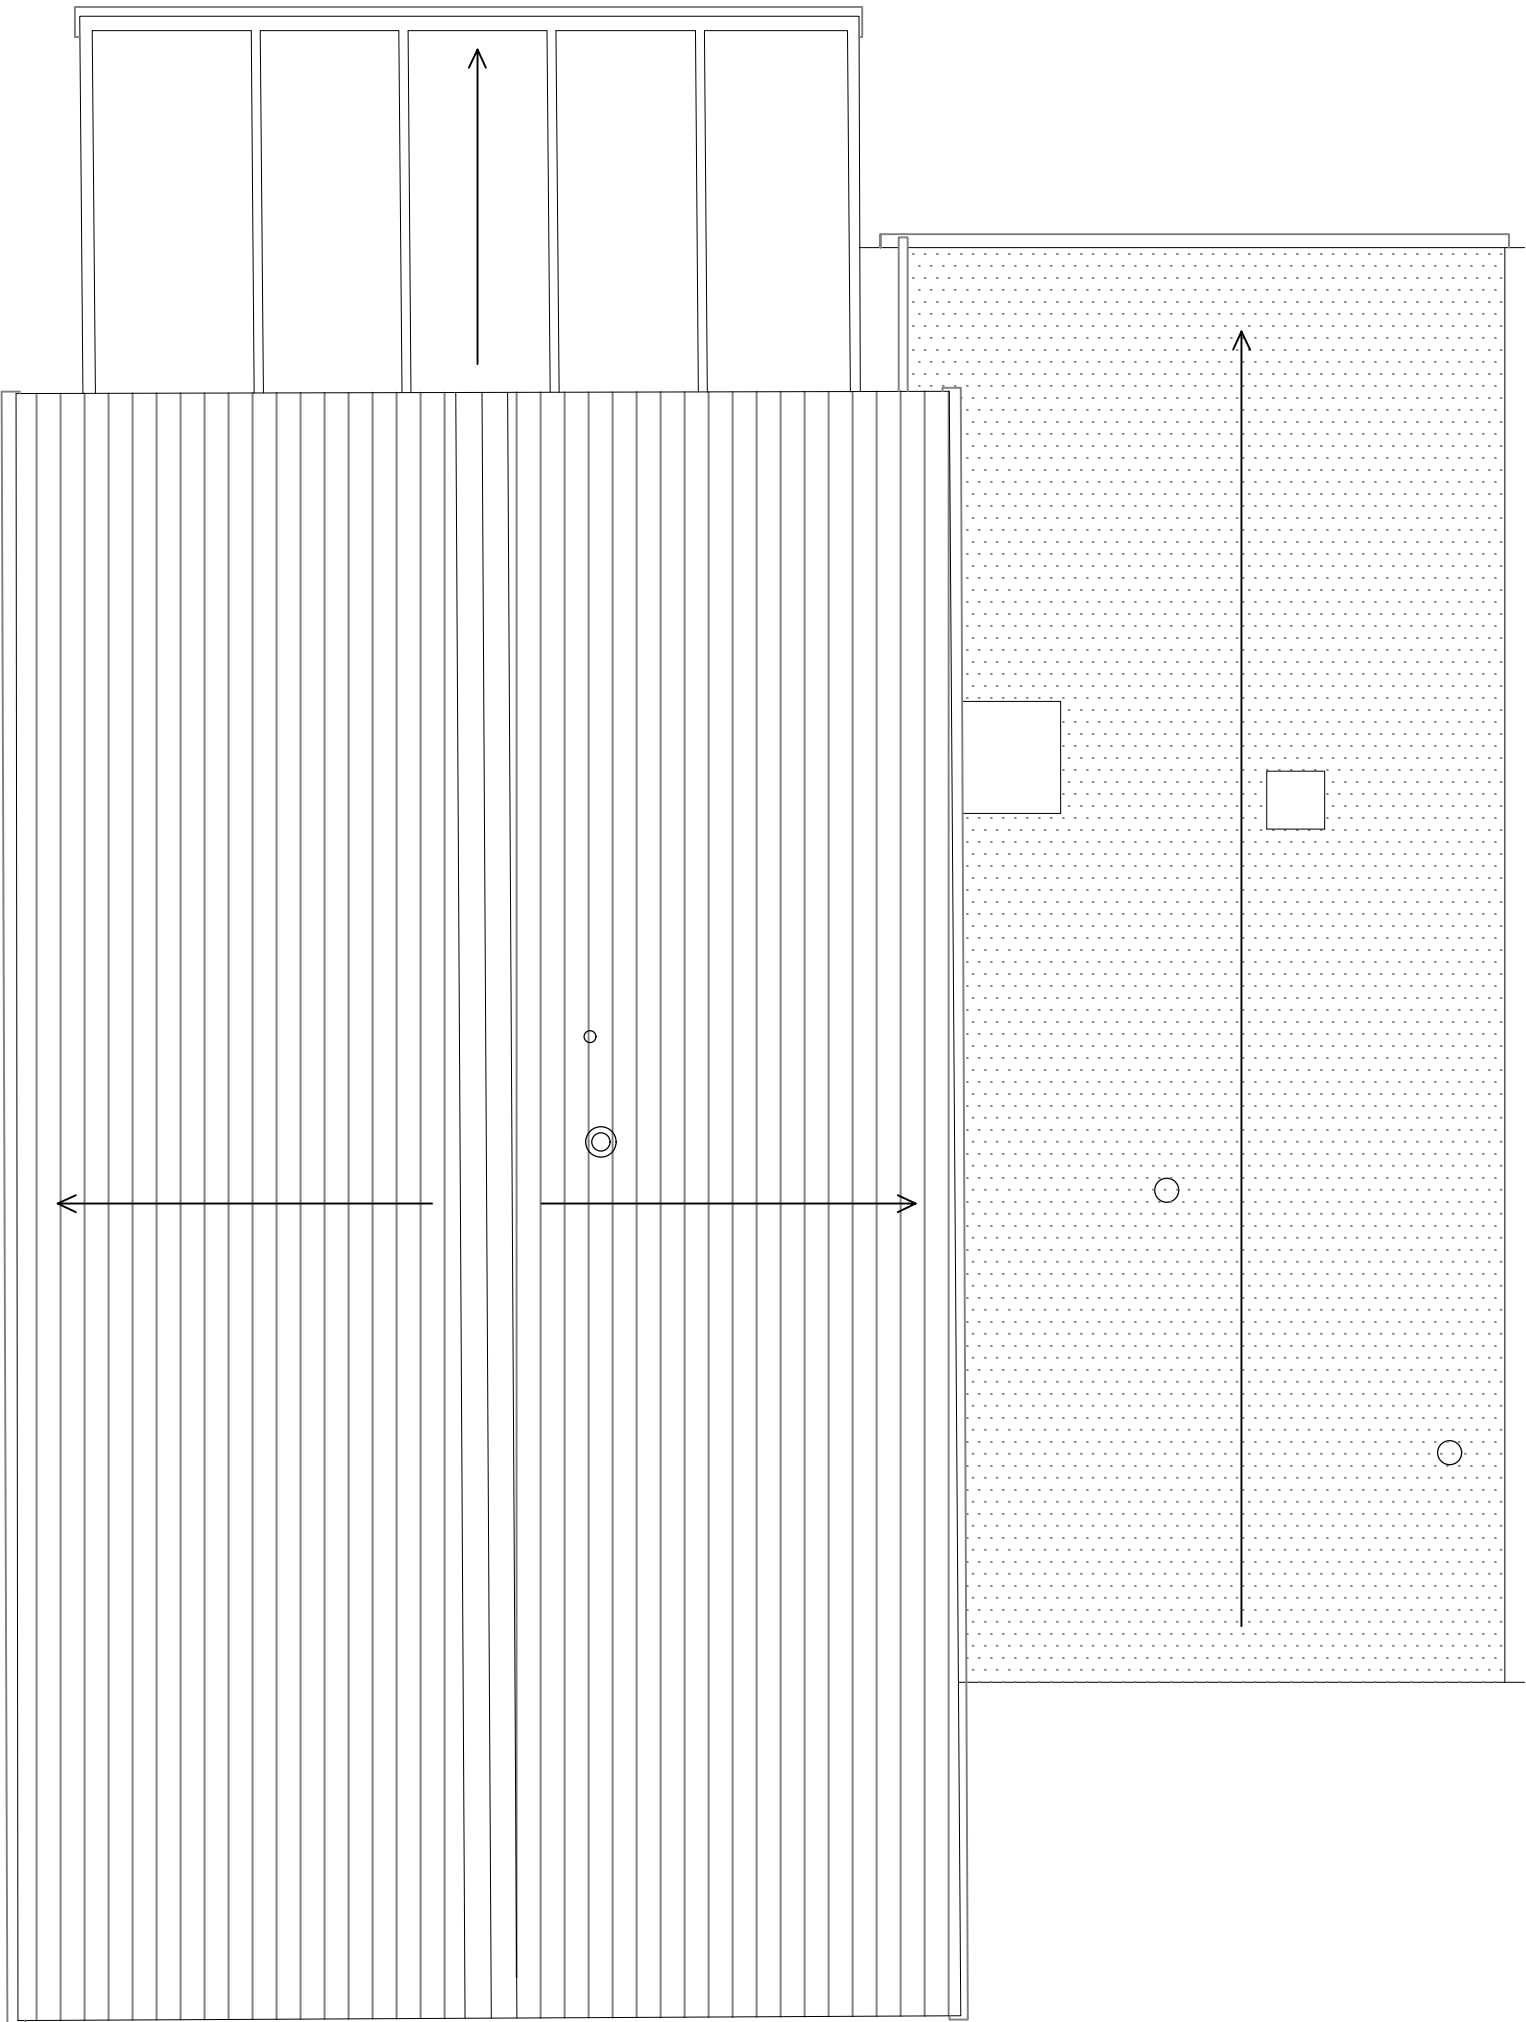

EXISTING ROOF PLAN

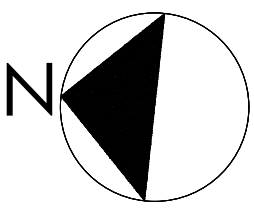

Notes

Survey not undertaken by LUPA.

Drawing based on information from others. Dimensions to be checked prior to works starting. Any discrepancies to be reported to the Architect.

Drawing for Feasibility issue only

Drawing shows Design Intent - Not for construction

0m1m2m3m4m5m

Scale bar

NOTES

Do not scale drawings dimensions govern. All dimensions to be checked on site. Drawing to be read in conjunction with all consultants information. Any discrepancies to be reported to Architect. LUPA does not take responsibility for legal boundary lines and advises a specialist should produce a separate drawing. DWG files are issued for information only use PDF for records

Copyright of this drawing is held by LUPArchitecture Ltd. Not to be used for any purpose without consent

LUPARCHITECTURE Ltd. ©copyright

Rev	Description	Dr	Ch	Date

Rev	Description	Dr	Ch	Date

Client

MR & MRS
PERRYMAN

Project

GROUND FLOOR REMODEL
14 SAVERNAKE CLOSE
RG30 4LY

Title

EXISTING
PLANS & ELEVATIONS

LUPARCHITECTURE Ltd.

103 Mayfield Drive, Caversham, RG4 5JR
+44 (0) 7771470630
lupa@LUPArchitecture.com

Date MAY 2022	Drawn LUP	Checked LUP	Scale 1:50@A1
Job No. 2220	Drawing No. 006	Revision 00	