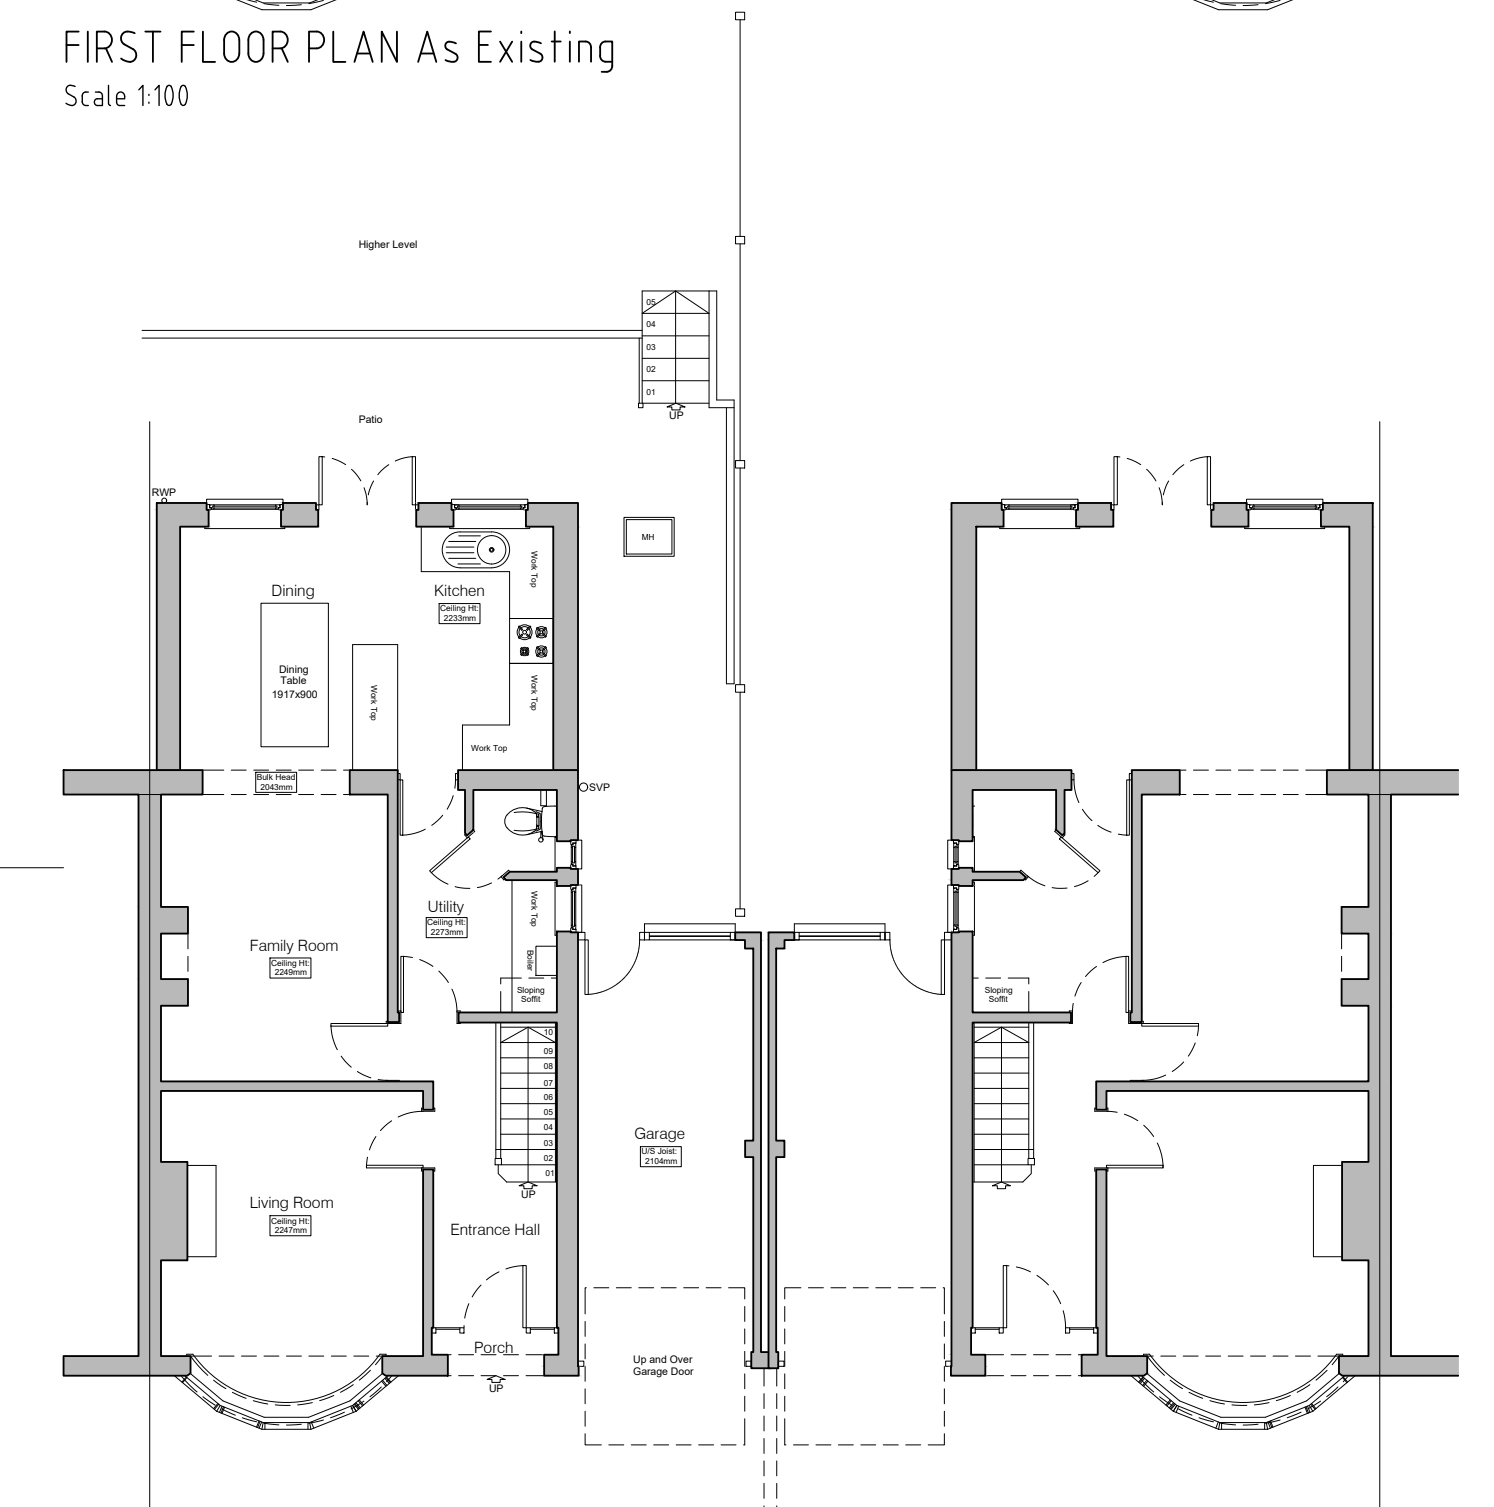
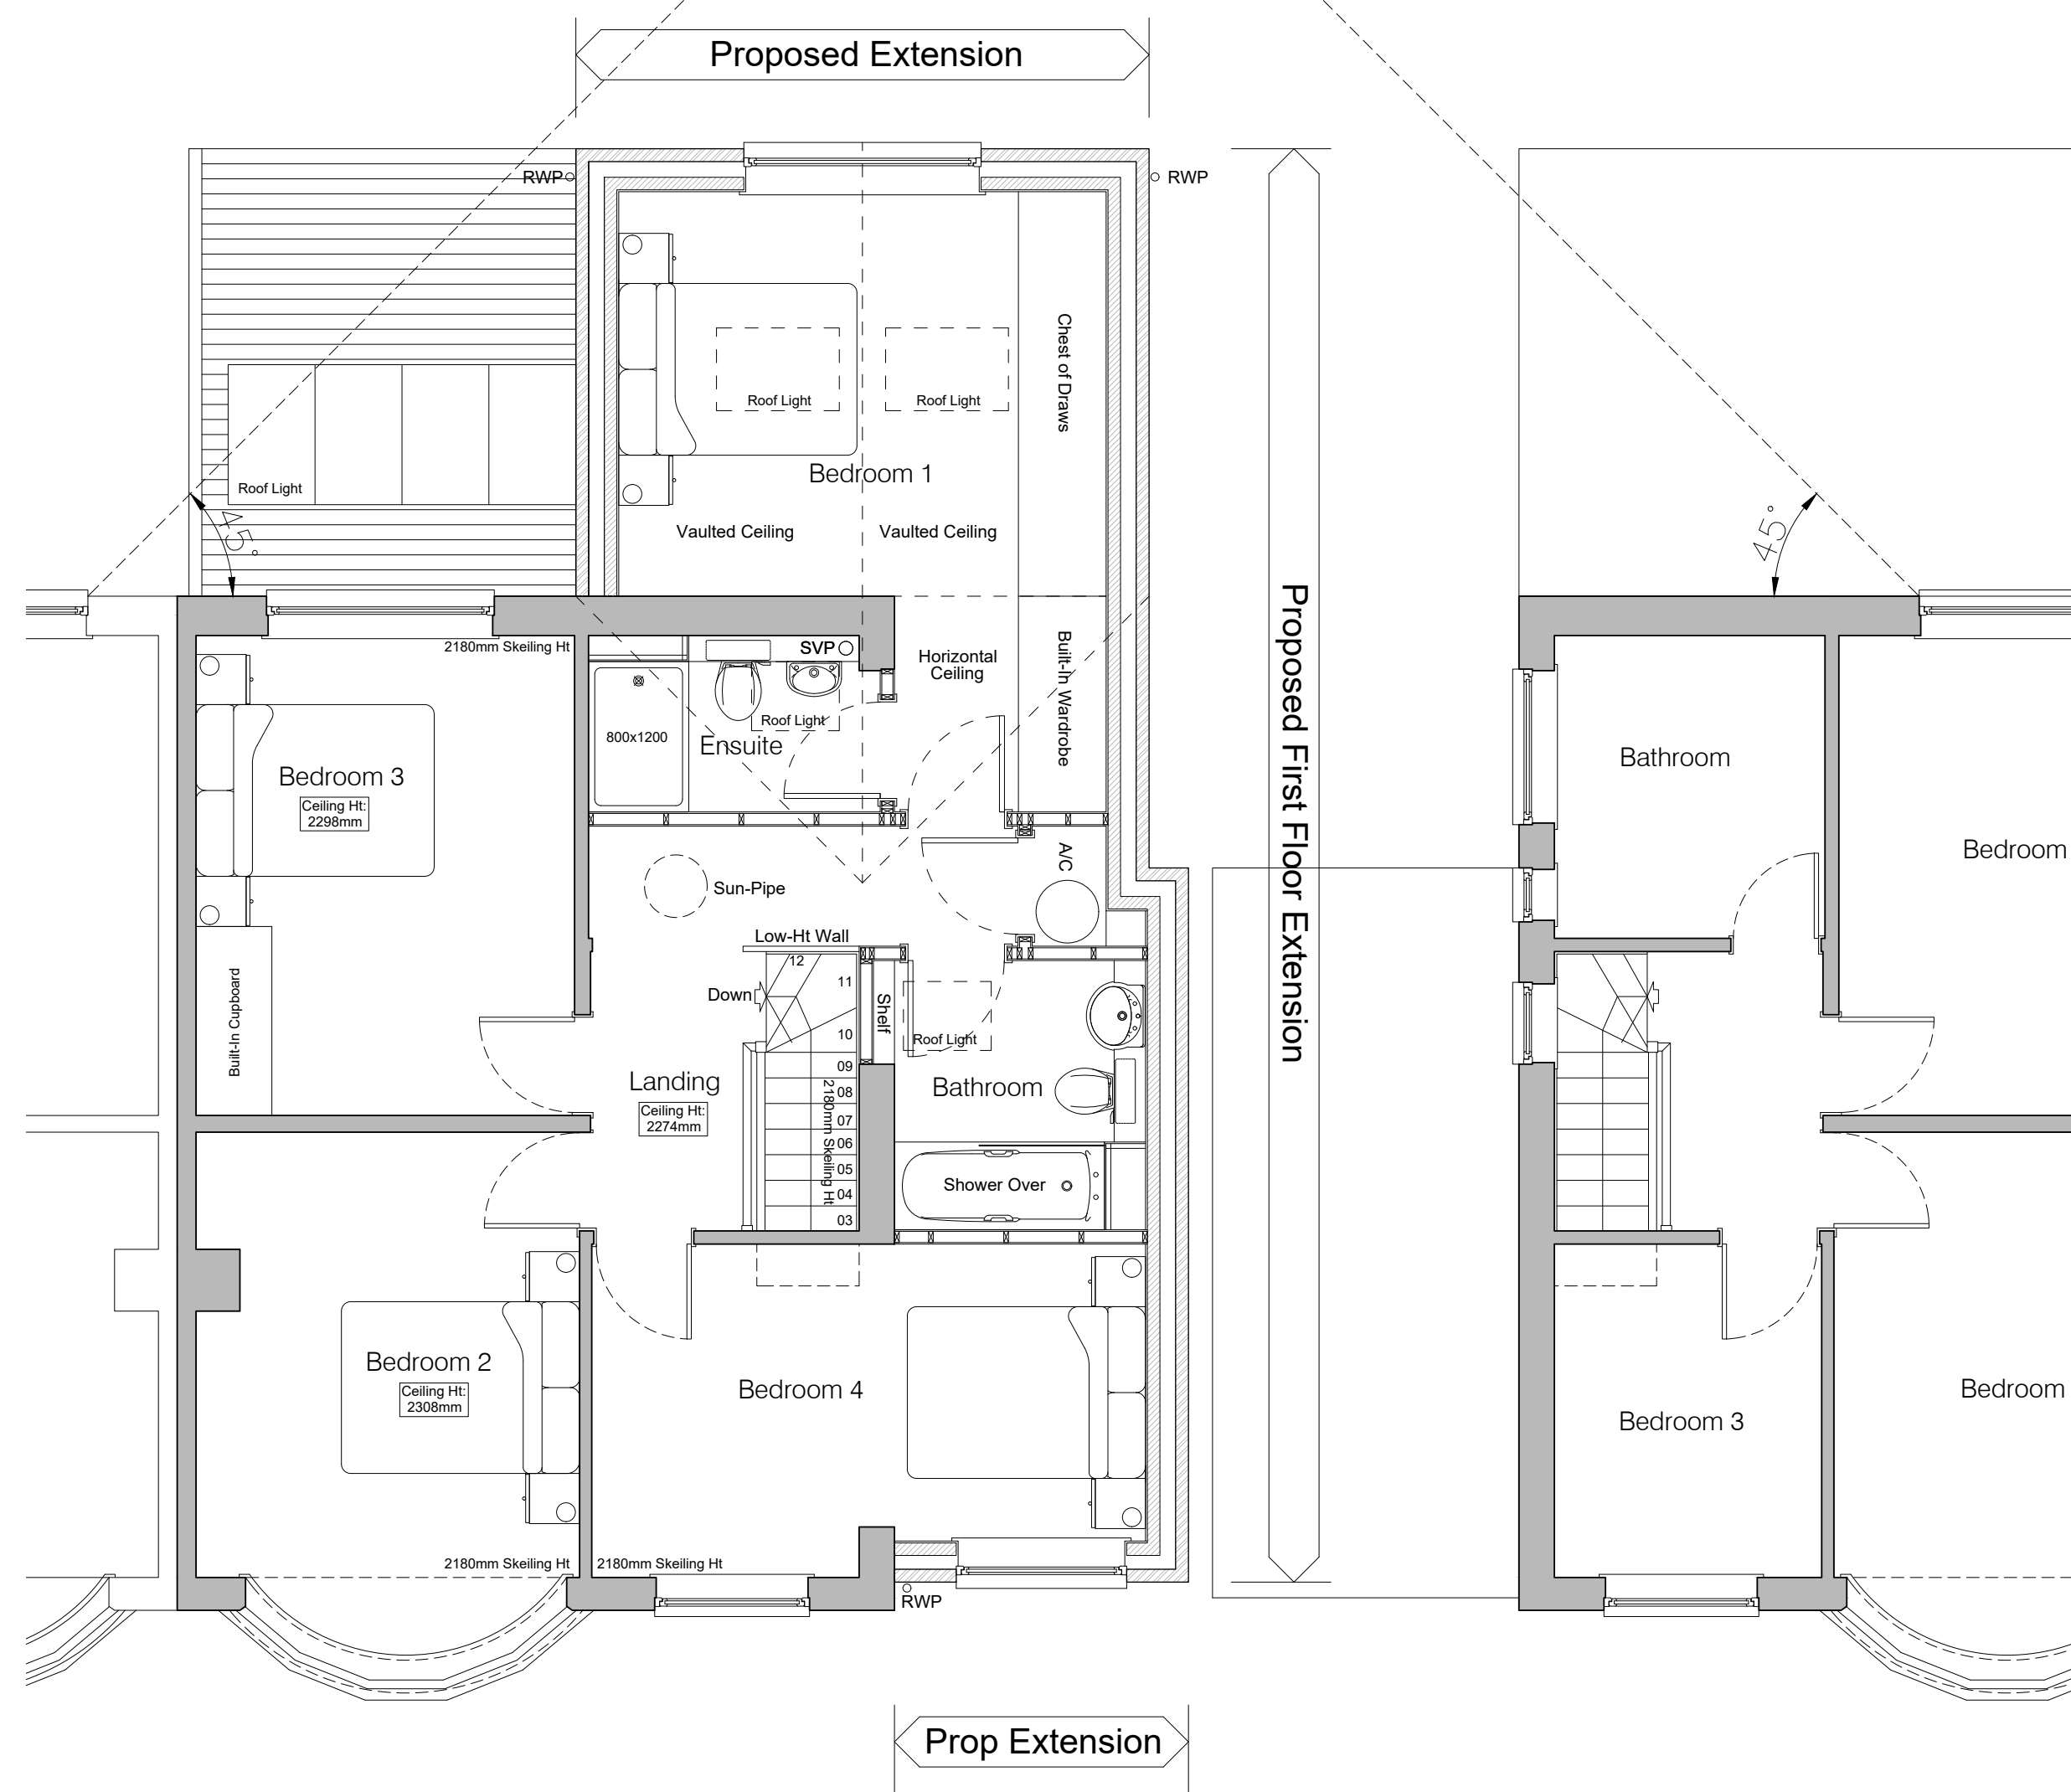
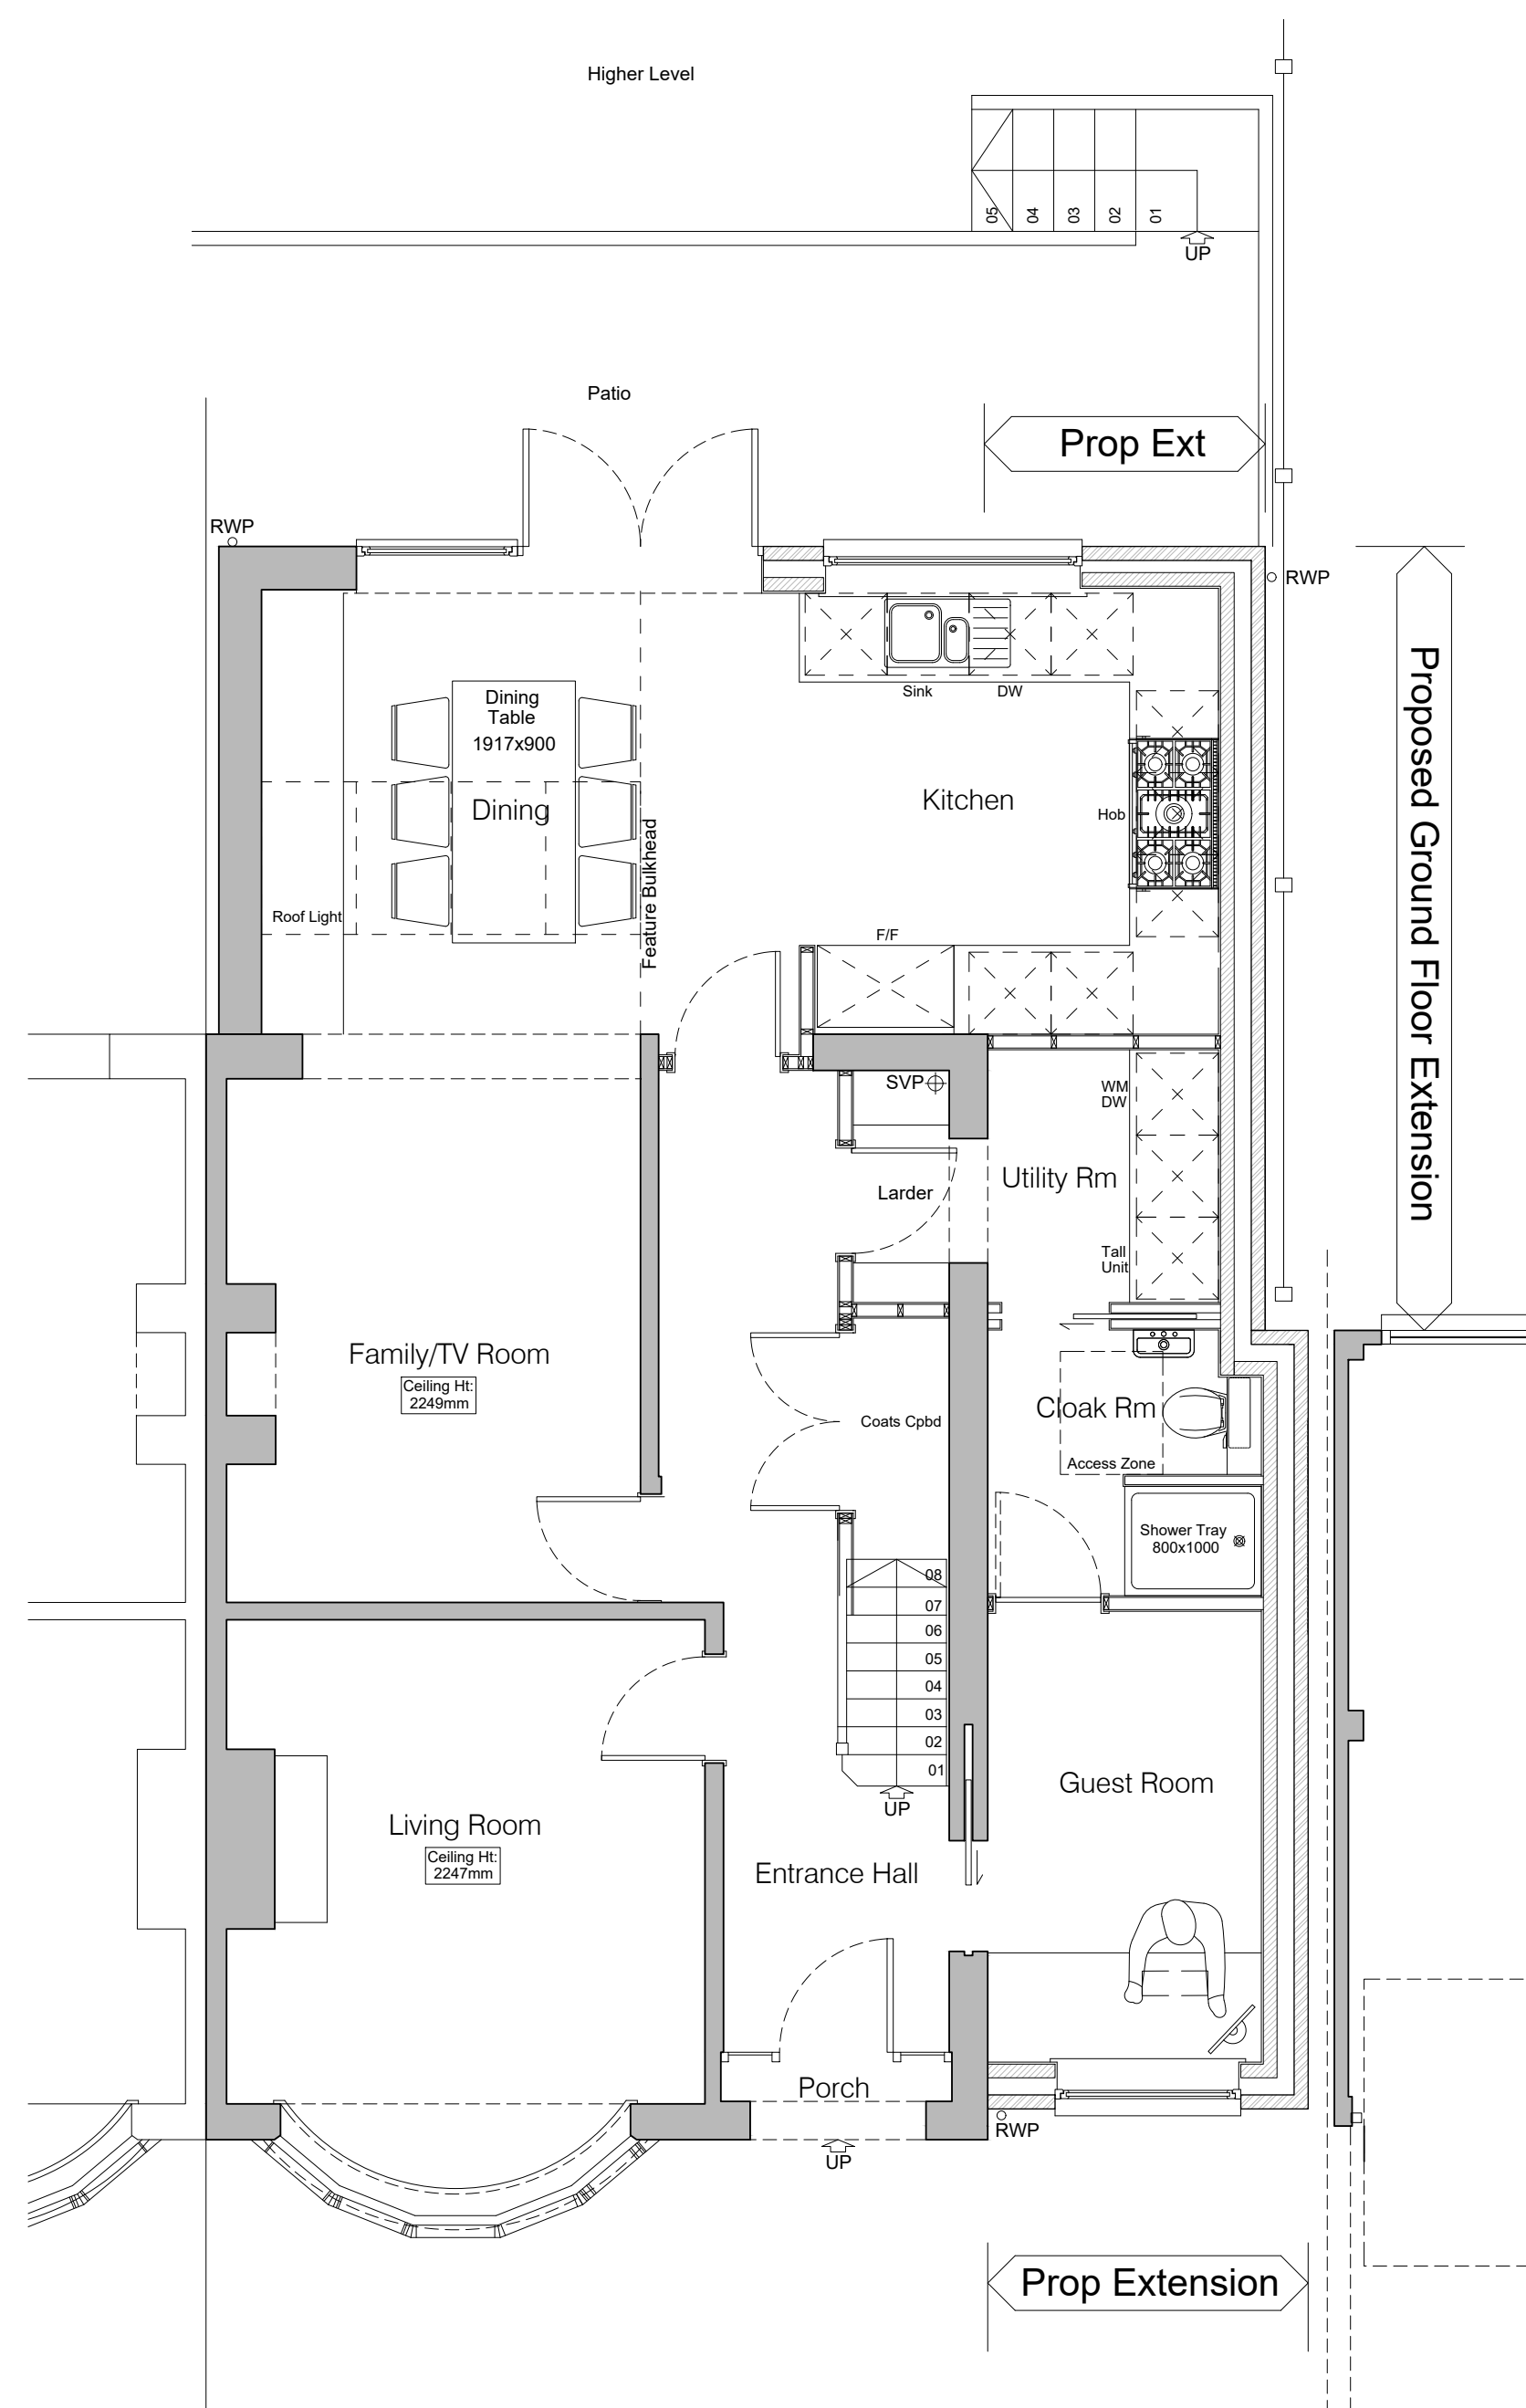


All dimensions are to be checked on site before work commences.
 Figured dimensions to be taken in preference to scaled dimensions.
 If in doubt please ask.
 © Copyright reserved.

AS EXISTING		A	Front section of side extension stepped in	12-10-2022	DH
FOR PLANNING SUBMISSION					
HOLTHAM+NEWMAN ARCHITECTS					
The Design Studio, Lockey Farm, Sindlesham Road, Arborfield, Reading, Berkshire RG2 9JH				T: 07971 316499 E: hello@hnarchitects.co.uk	
Project: 33, Wrenfield Drive Caversham Reading RG4 7QE					
Client Jenny and David Salisbury					
Drawing Title: Ground and First Floor Plans As Existing and Proposed - -					
Scale:		Varies @ A1		Dwg. No.:	
		-		2223-P100	
Drawn by: DH				A	
Date: June 2022					