



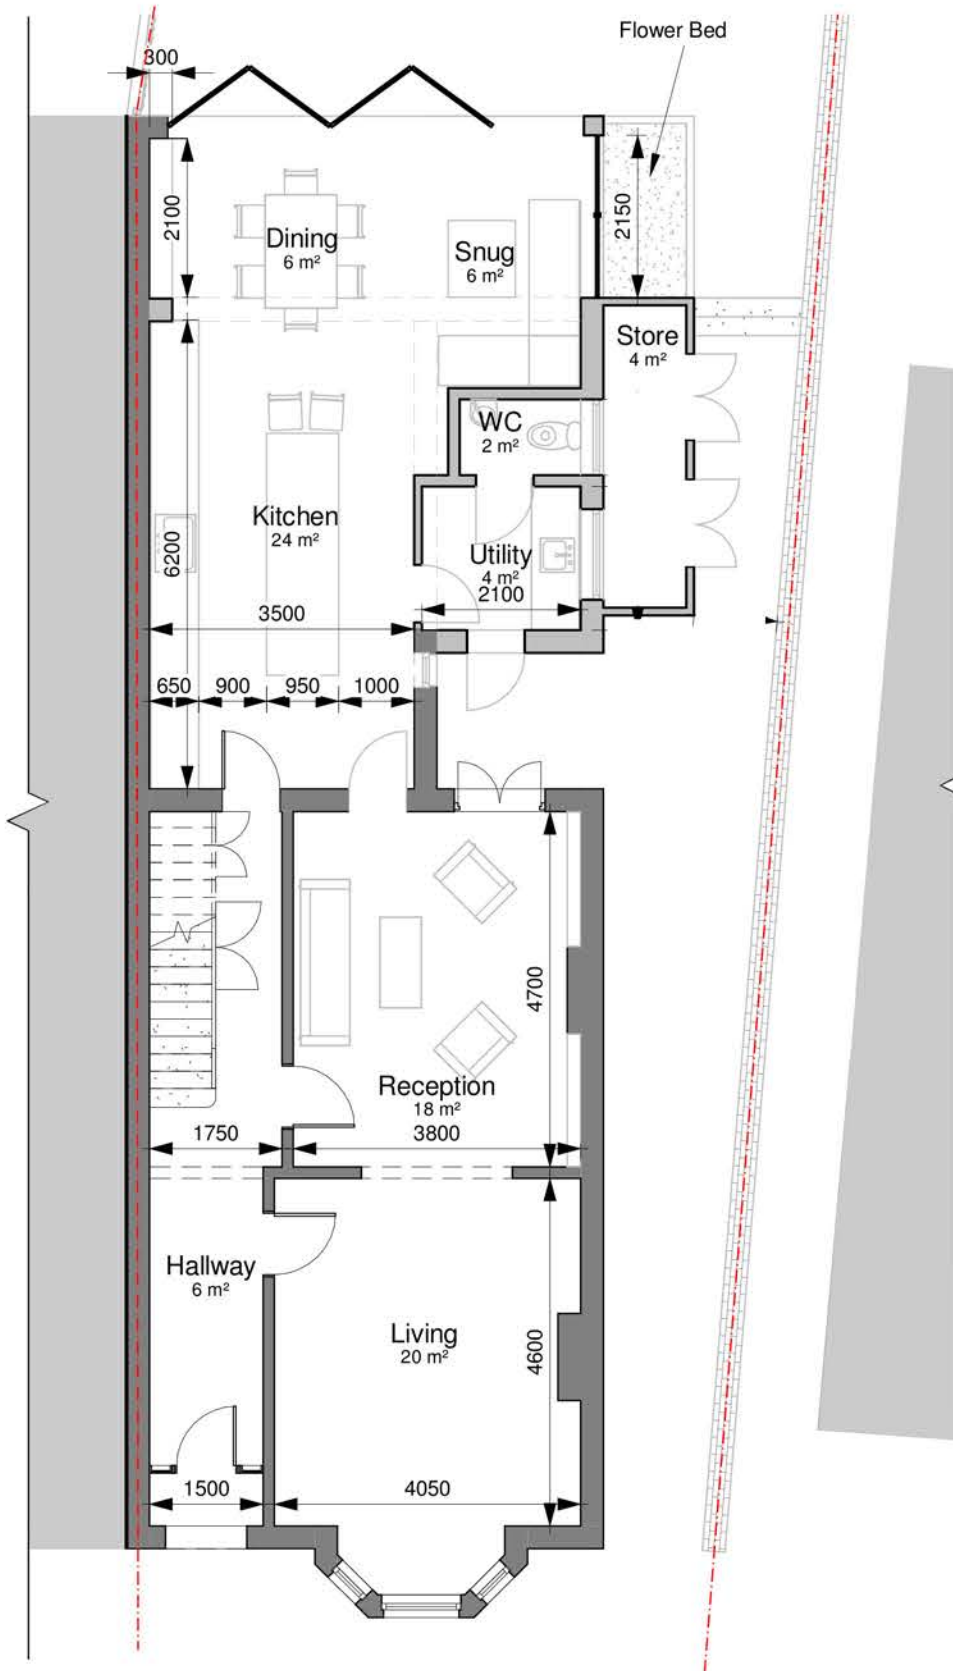

1 Ground Floor Plan
1 : 100

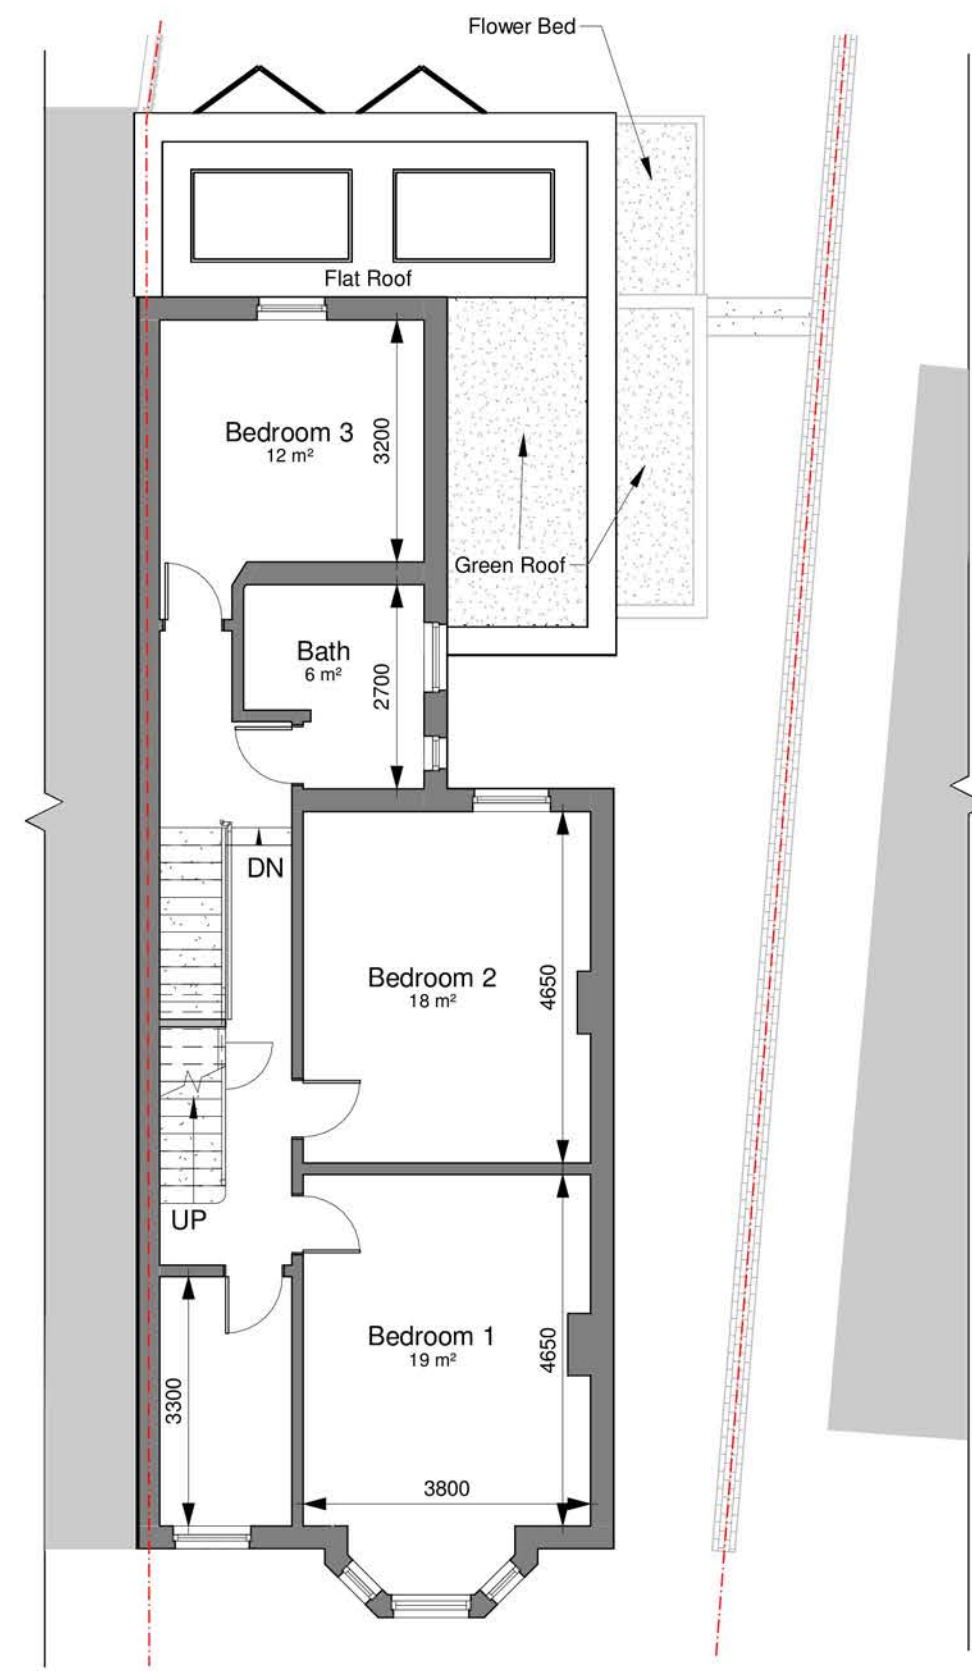


2 First Floor Plan
1 : 100

BUILDING REGULATIONS

This drawing and design is for use solely in connection with the project described. The drawing and design is the property of Design Work Studios and must not be reused, loaned or copied without written consent. All dimensions and settings out to be checked onsite before construction. Do not scale from the drawing. The drawing is to be read in conjunction with all other information relevant to the project. Any apparent discrepancy is to be brought to the attention of Design Work Studios.

© Design Work Studios

REV	AMENDMENT	BY	CHECK	DATE

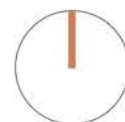

0 1 2 3 4 5 m
scale 1 : 100 at A3

CLIENT

Eef Verhaegen

PROJECT

58 Albert Road,
Caversham, Reading,
RG4 7PF

TITLE

General Arrangements -
Ground & First Floor
Plans

DRAWING NUMBER

1429_ EX-GA1

REV



**Design Work
Studios Ltd.**

59A PEACH ST, WOKINGHAM,
BERKSHIRE, RG40 1XP
WWW.DESIGNWORKSTUDIOS.CO.UK
INFO@DESIGNWORKSTUDIOS.CO.UK
T.0118 357 0071