






1 Site Plan
1:200

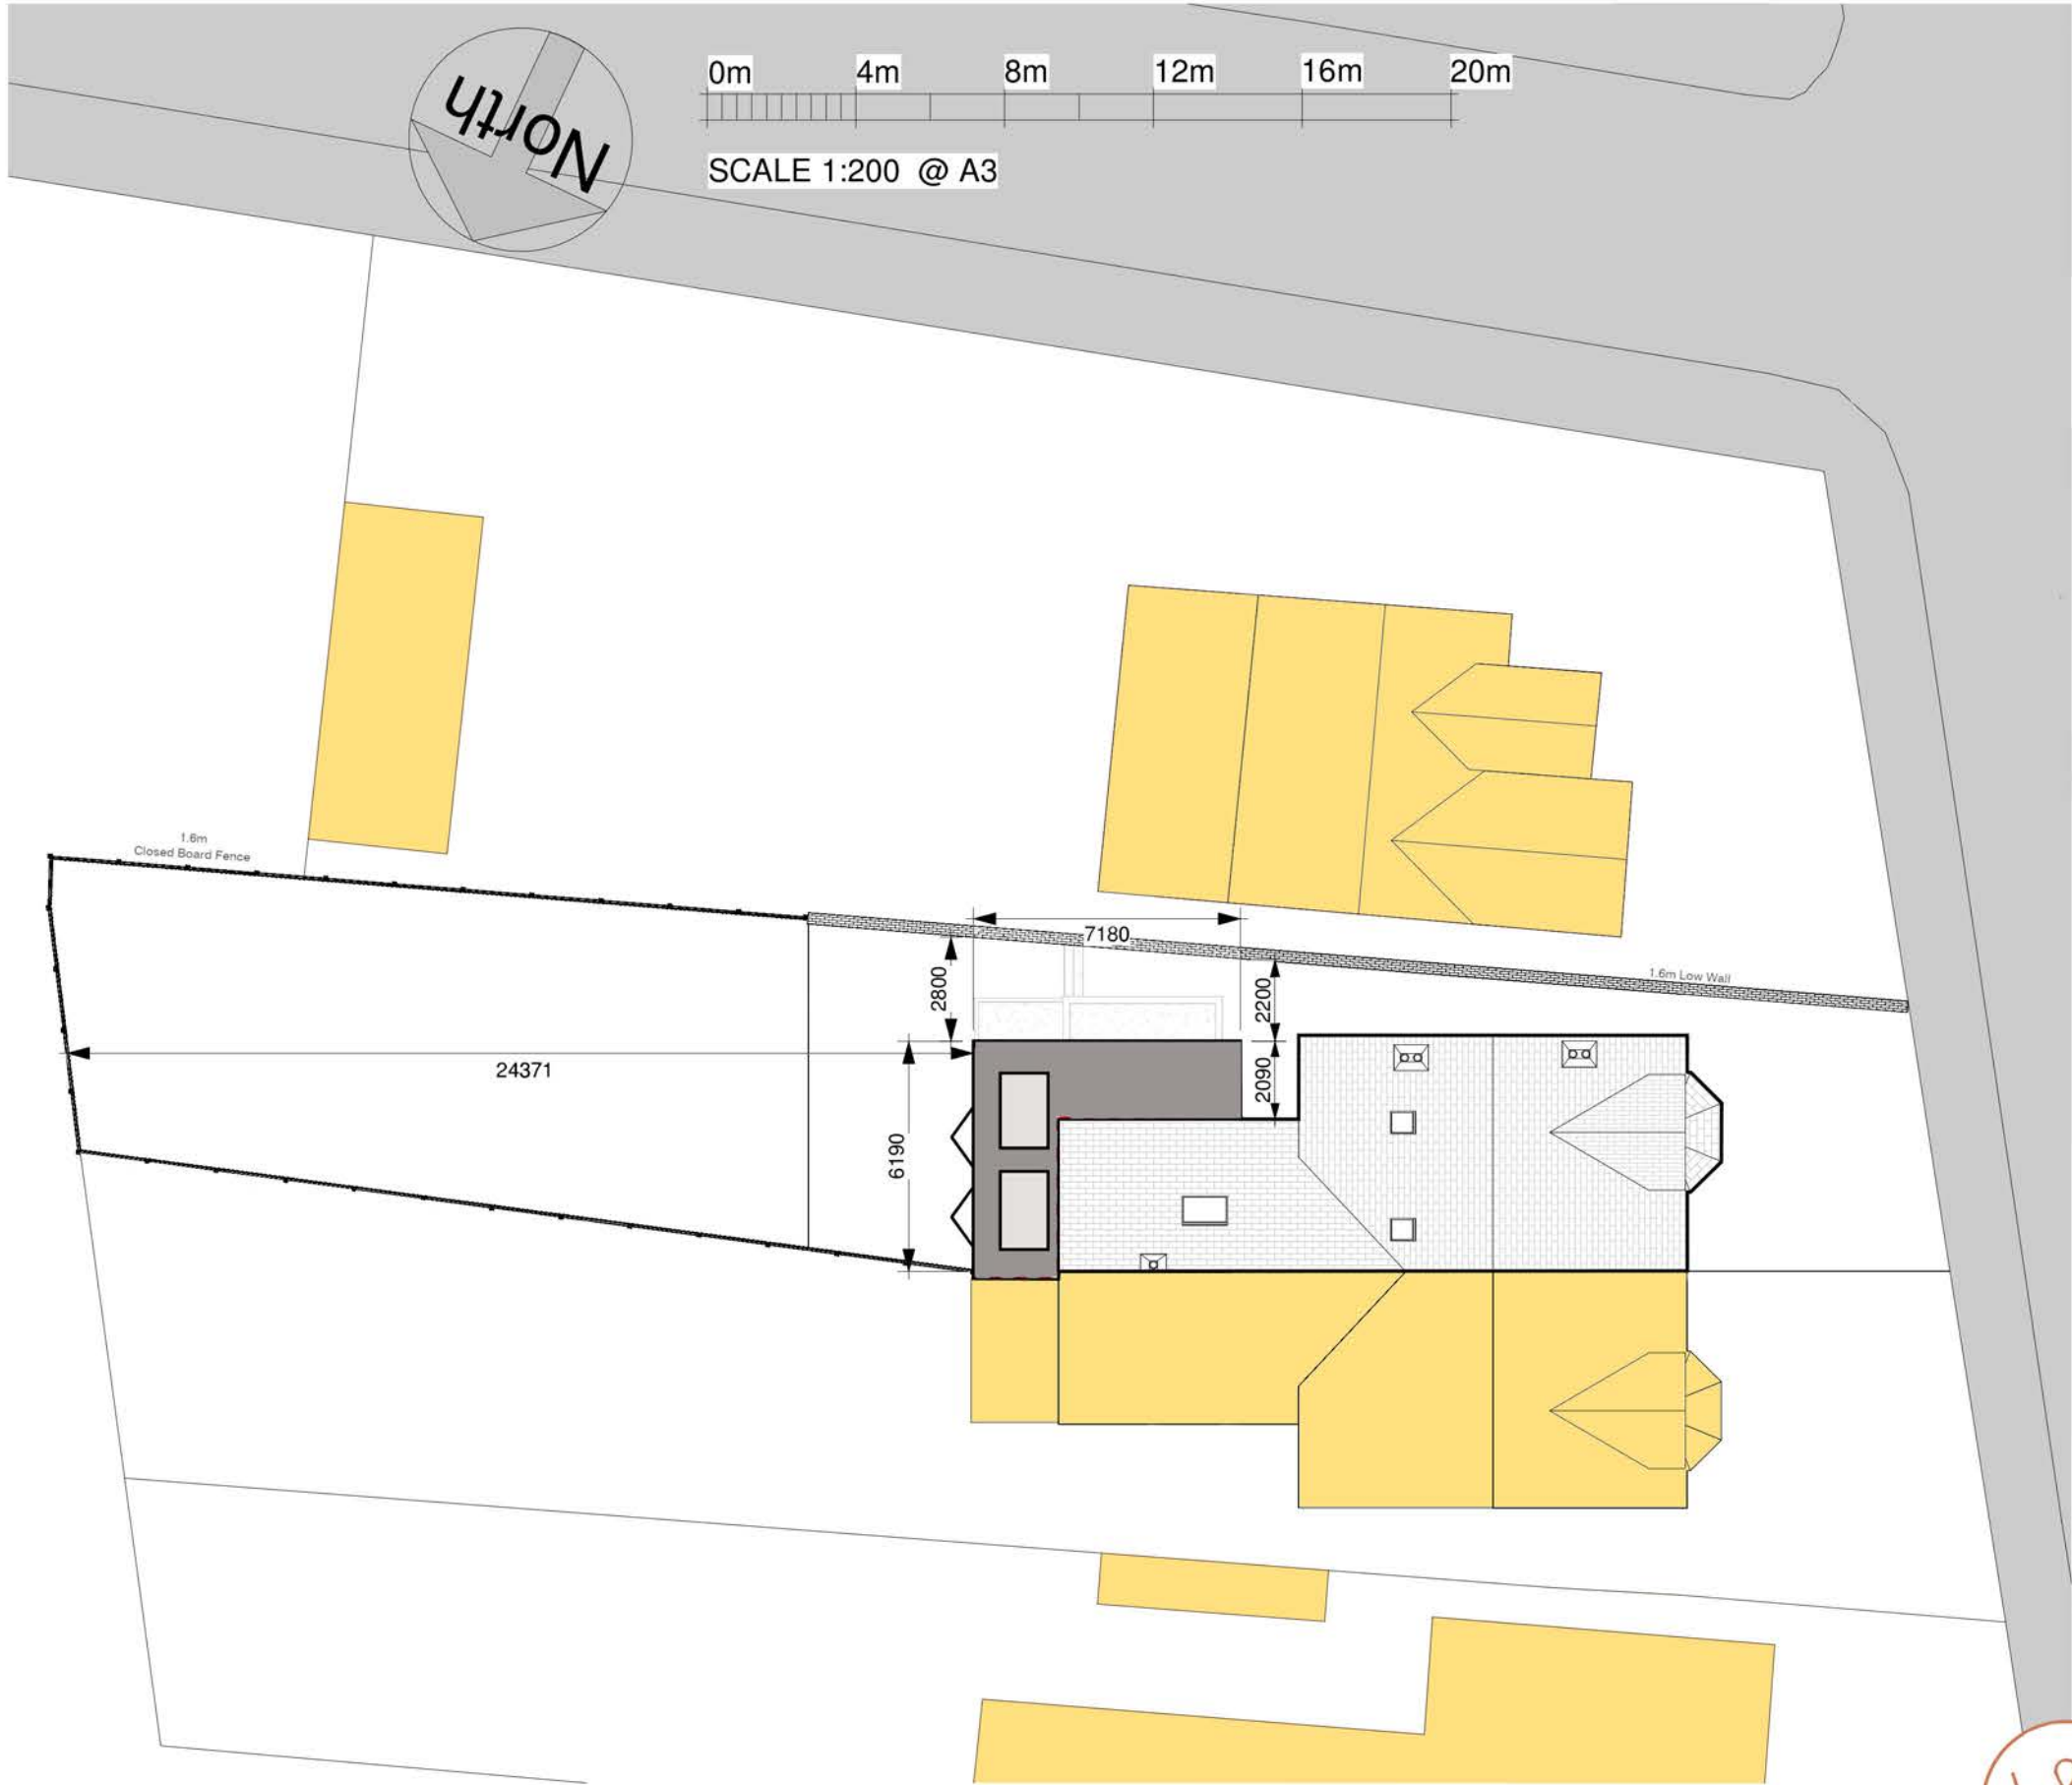

LEGEND
PROPOSED

 

SCALE 1:1250 @ A3

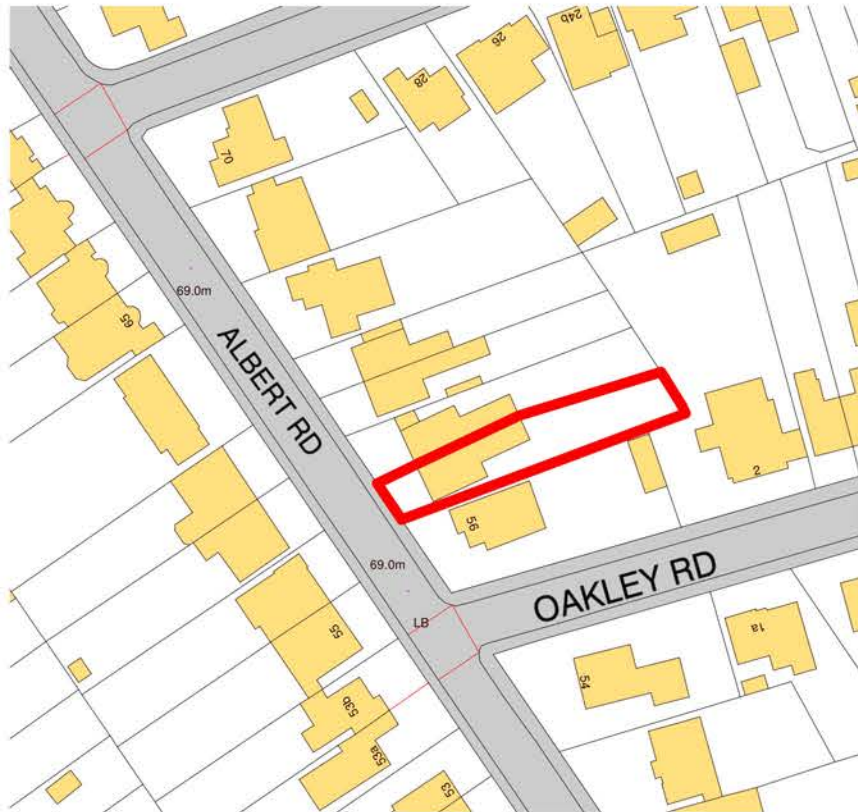

Ordnance Survey, (c) Crown Copyright 2021. All rights reserved. Licence number 100022432

2 Location Plan
1 : 1250

PLANNING

This drawing and design is for use solely in connection with the project described. The drawing and design is the property of Design Work Studios and must not be reissued, loaned or copied without written consent. All dimensions and setting out to be checked onsite before construction. Do not scale from the drawing. The drawing is to be read in conjunction with all other information relevant to the project. Any apparent discrepancy is to be brought to the attention of Design Work Studios.

REV AMENDMENT BY CHECK DATE



CLIENT
Eef Verhaegen

PROJECT
58 Albert Road,
Caversham, Reading,
RG4 7PF

**Design Work
Studios Ltd.**

59A PEACH ST, WOKINGHAM,
BERKSHIRE, RG40 1XP
WWW.DESIGNWORKSTUDIOS.CO.UK
INFO@DESIGNWORKSTUDIOS.CO.UK
T.0118 357 0071

TITLE
Site Plan & Location
Plan

DRAWING NUMBER
1429_ EX-OS

REV