



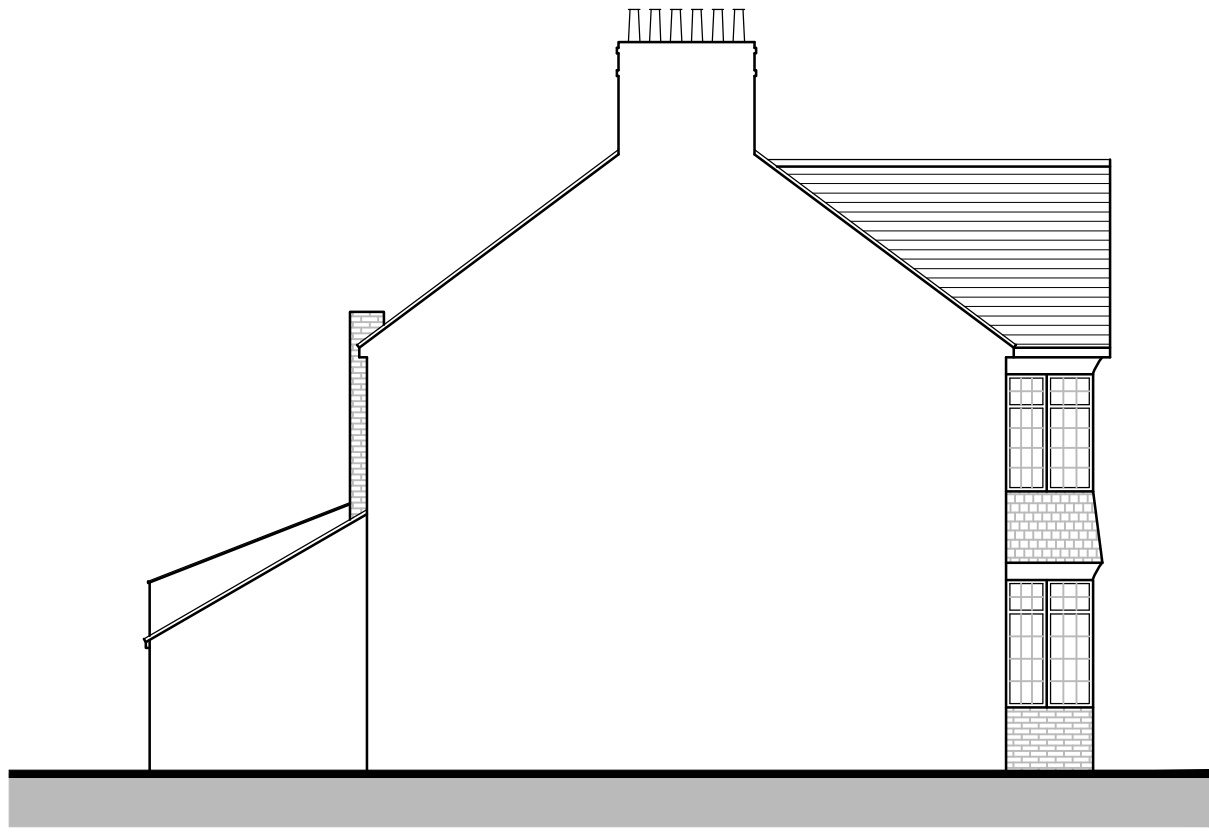


EXISTING SIDE ELEVATION

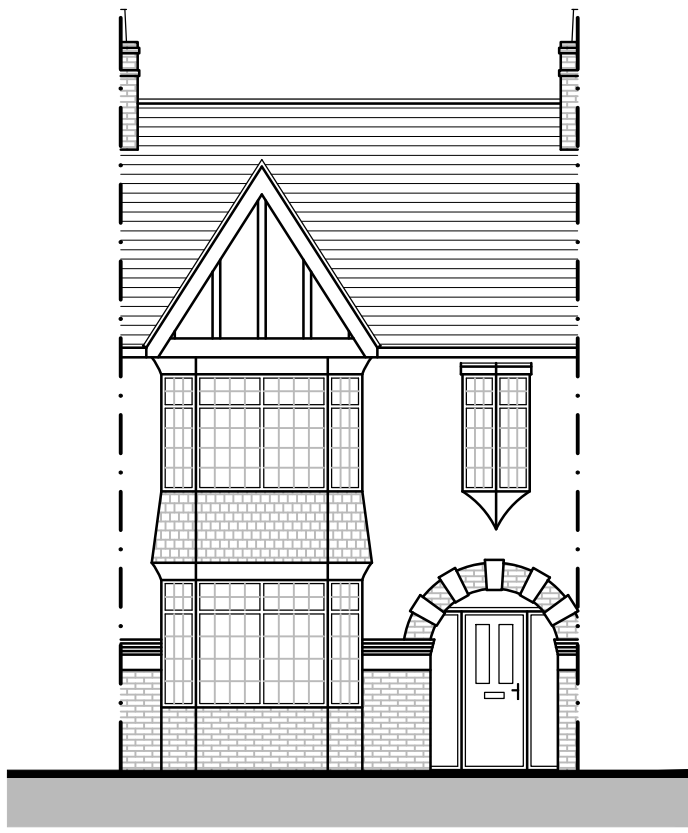


EXISTING FRONT ELEVATION




EXISTING REAR ELEVATION 1:100

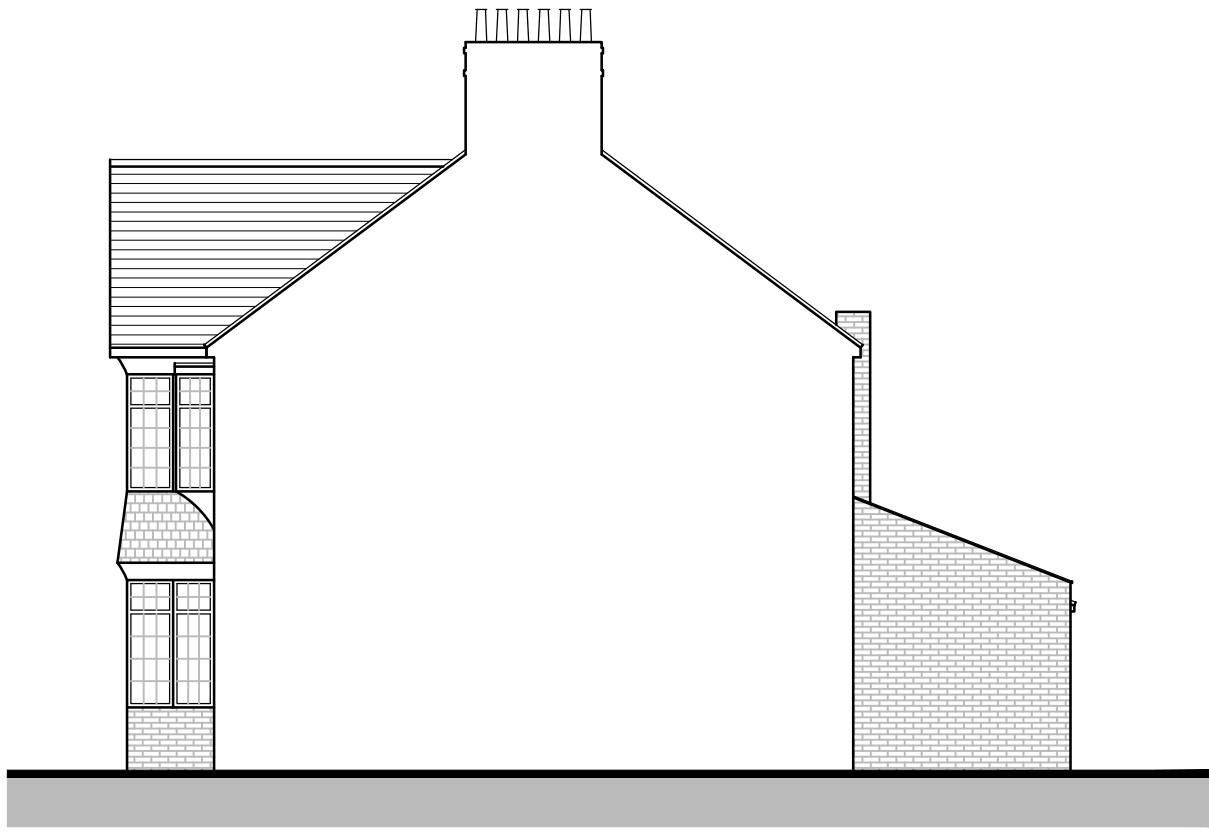


EXISTING SIDE ELEVATION

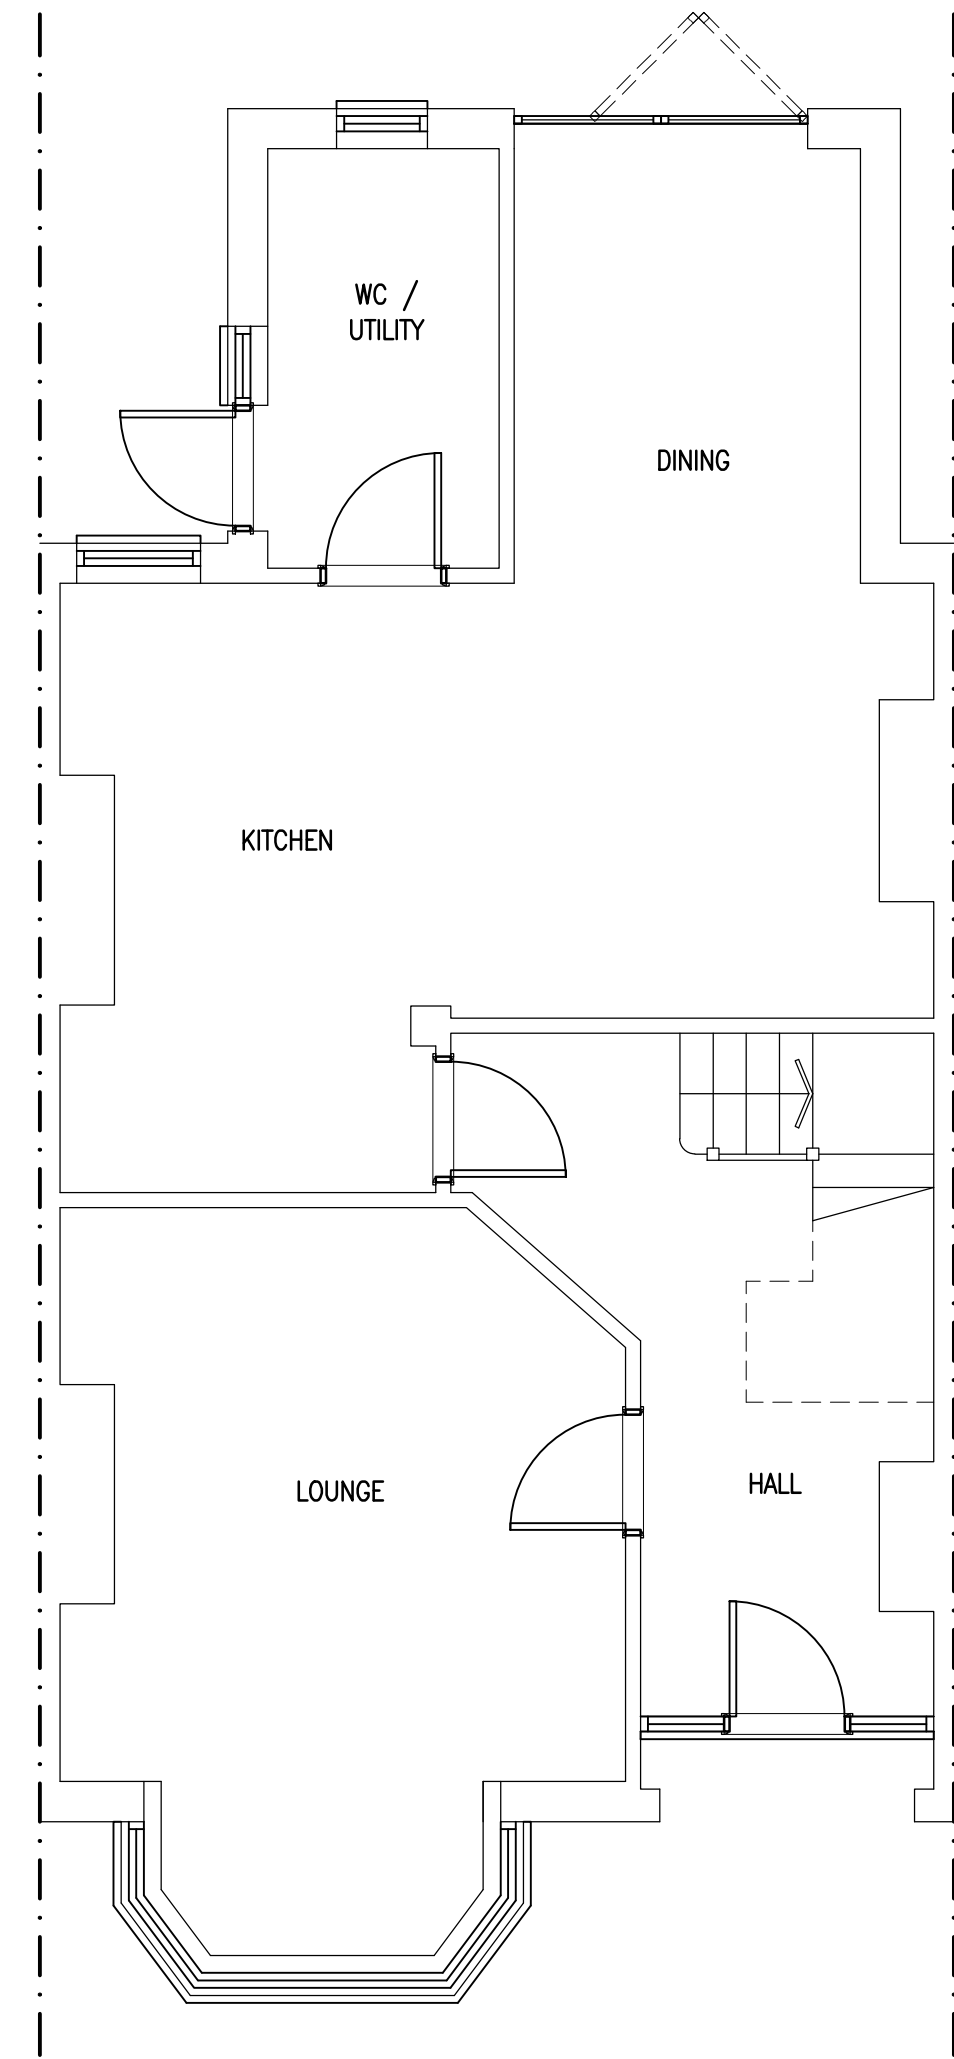


EXISTING GROUND FLOOR 1:50

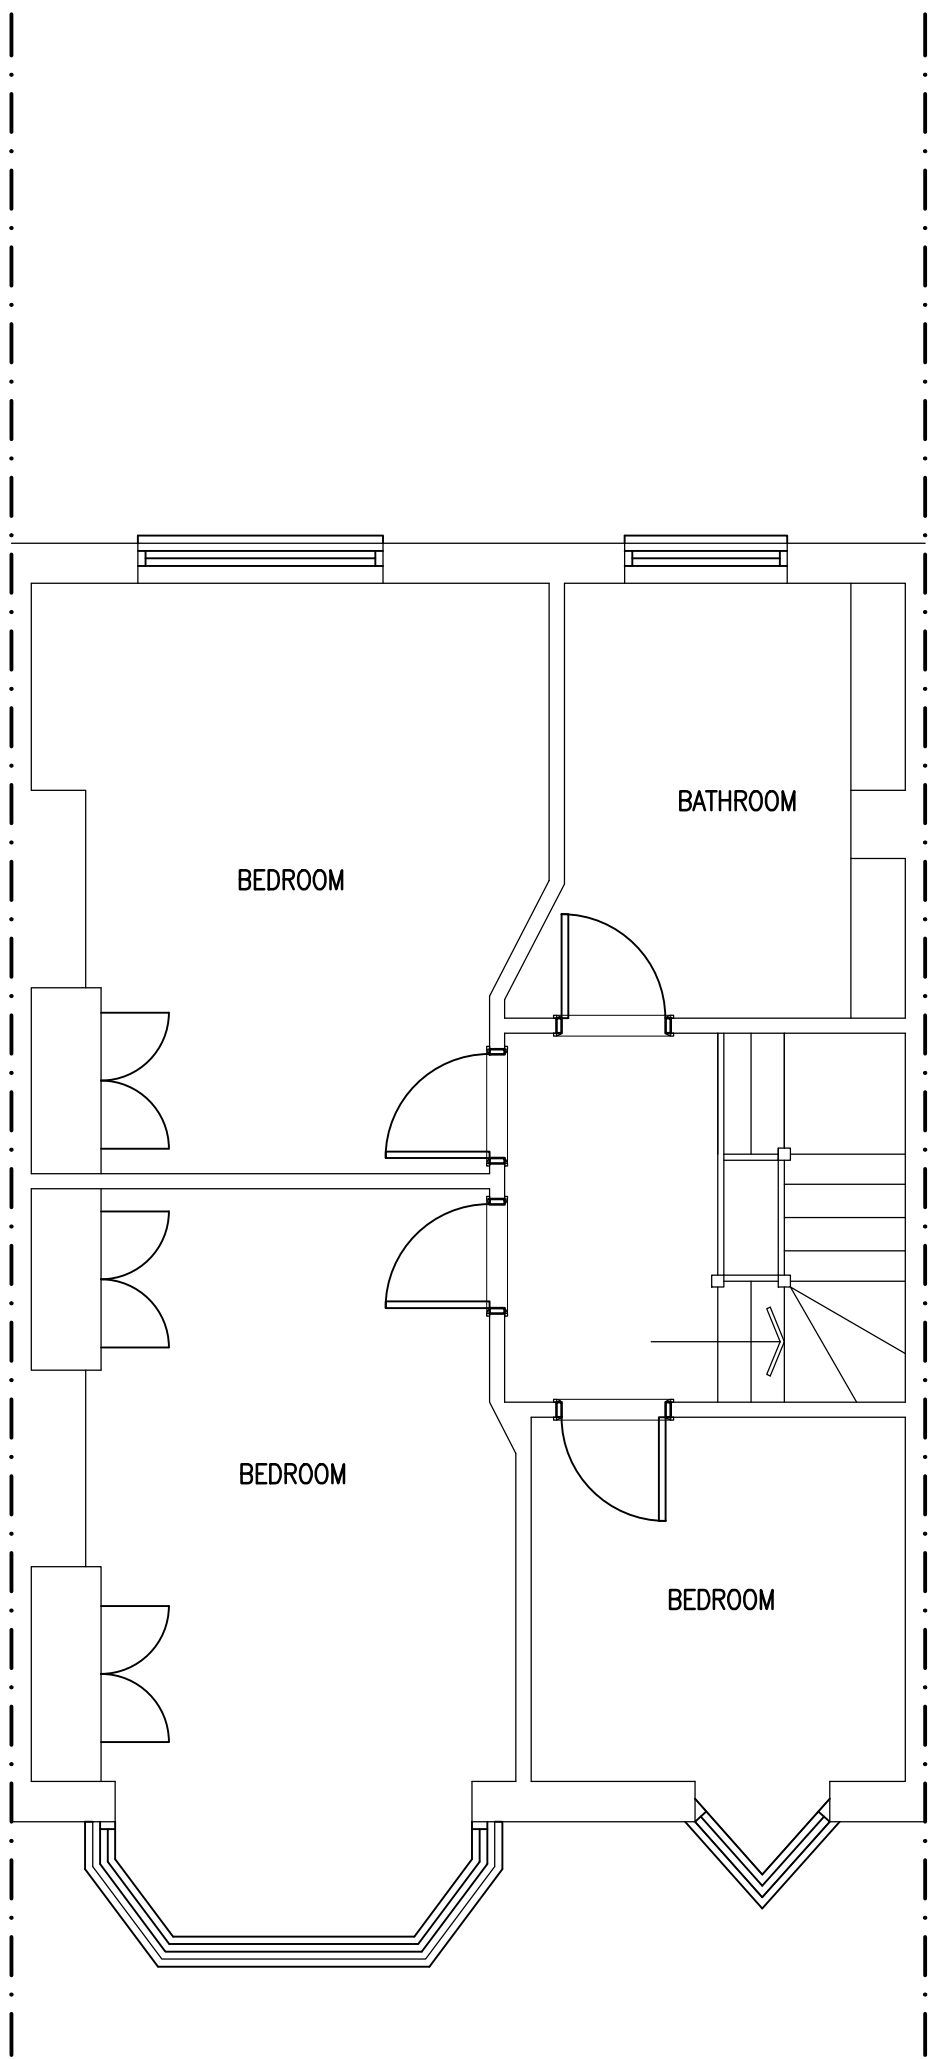


EXISTING FIRST FLOOR

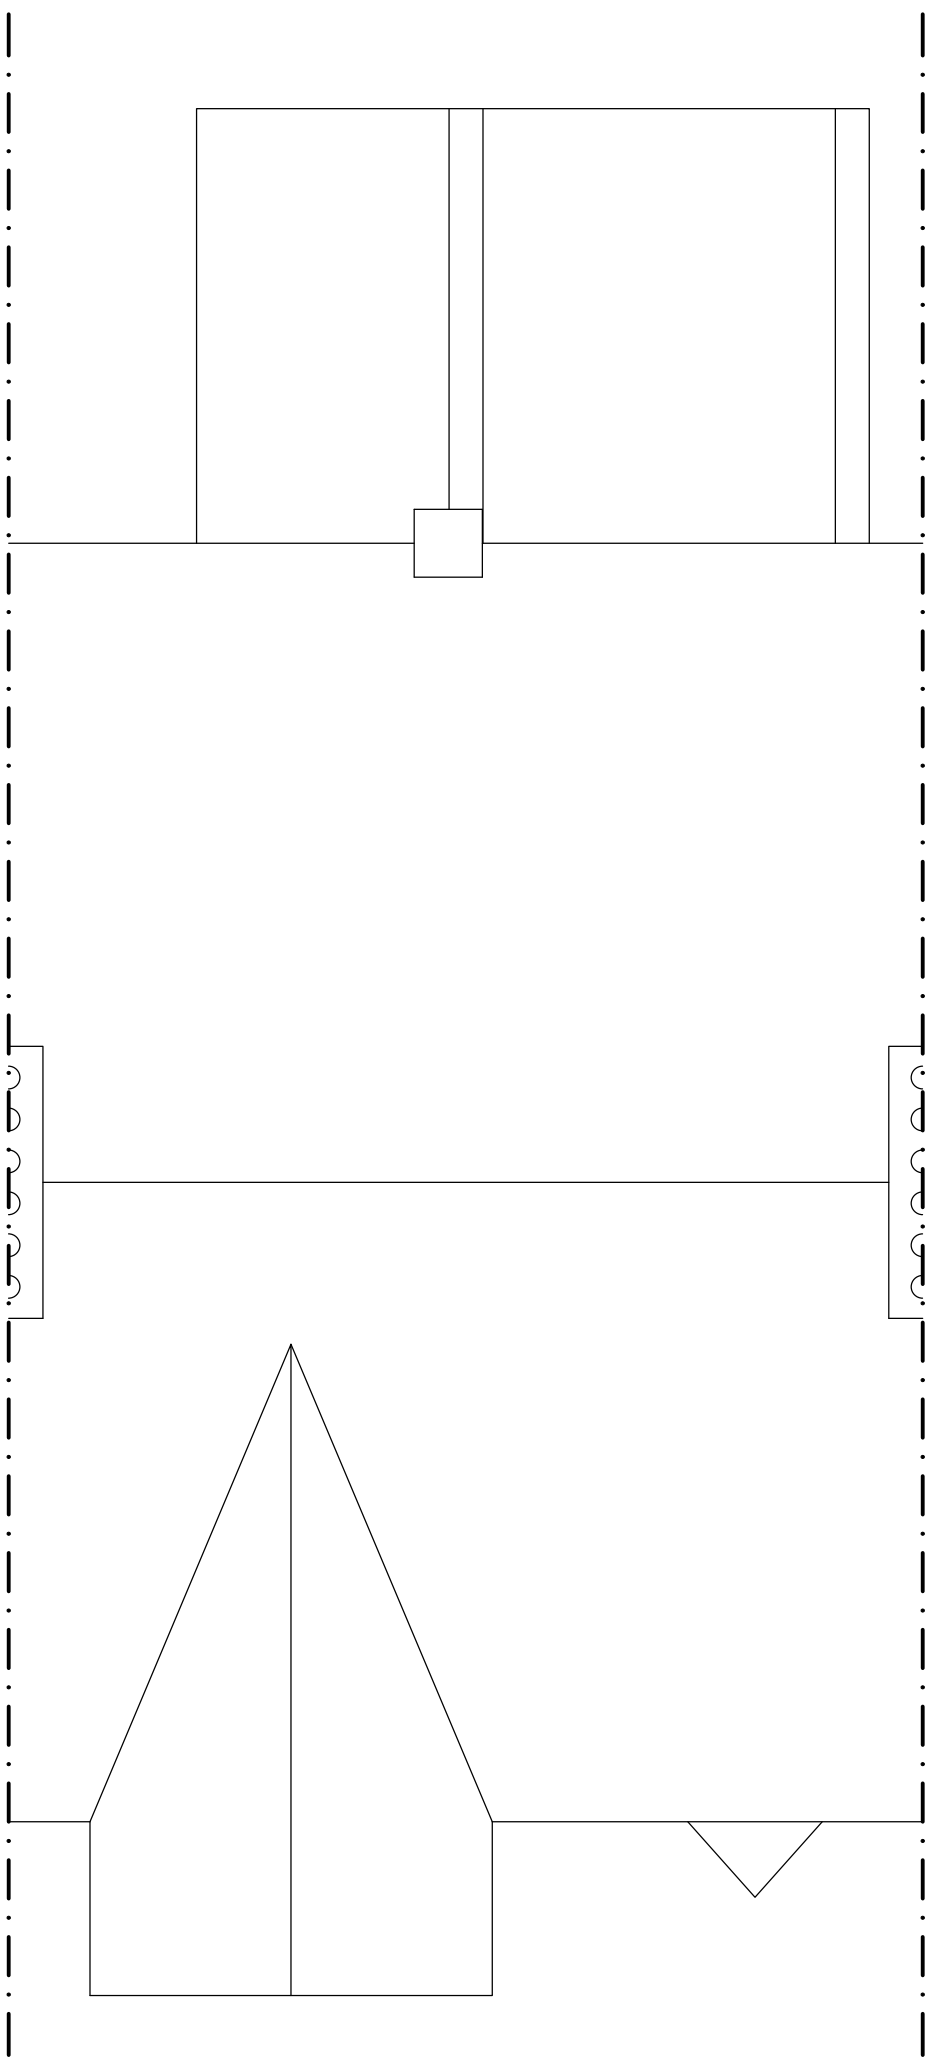

EXISTING ROOF PLAN

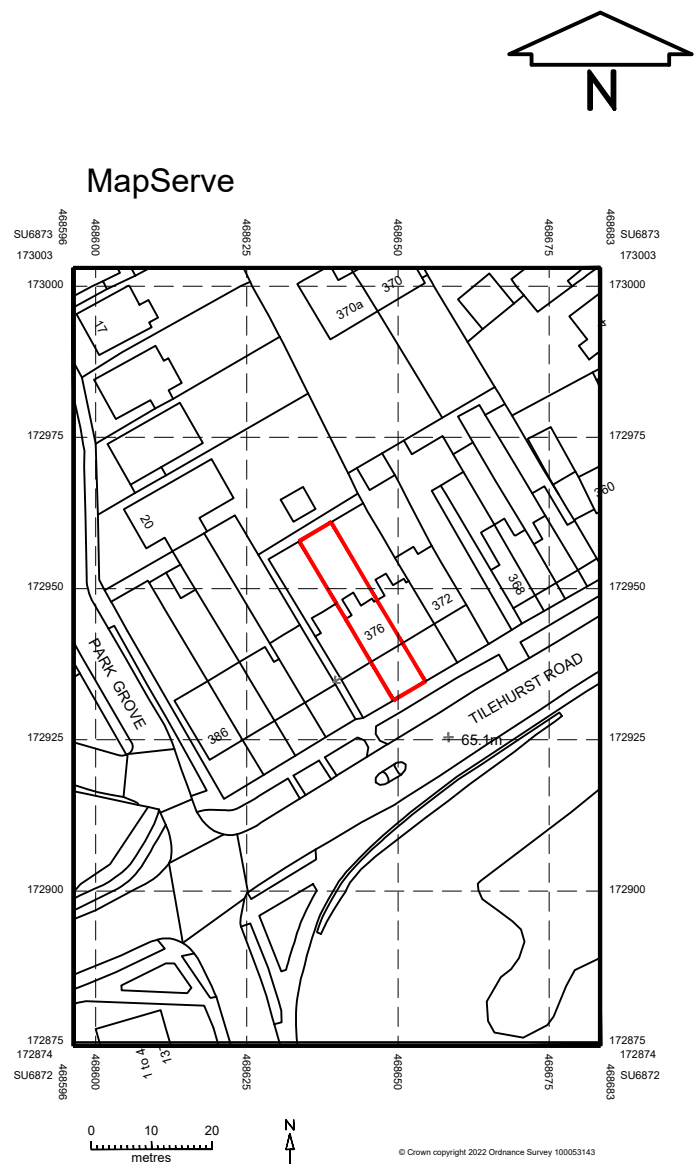

LOCATION PLAN 1:1250

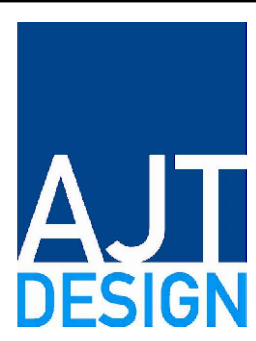

ajt design services ltd
9 queensway, sunbury-on-thames,
middlesex. TW16 6HA

t: 01932 782943
m: 07973 419204
e: rob@ajt-design.co.uk

[www: ajt-design.co.uk](http://www.ajt-design.co.uk)

PLANNING ISSUE	
Address 376 TILEHURST ROAD, READING, RG30 2NG	
Title EXISTING	
Drg. No. TR/376/01	Revision:
Scale : 1:50 & 1:100 @ A1	Date: JUL. '22
0m1m2m4m1:1006m8m10m 0m1m2m1:503m4m5m	