




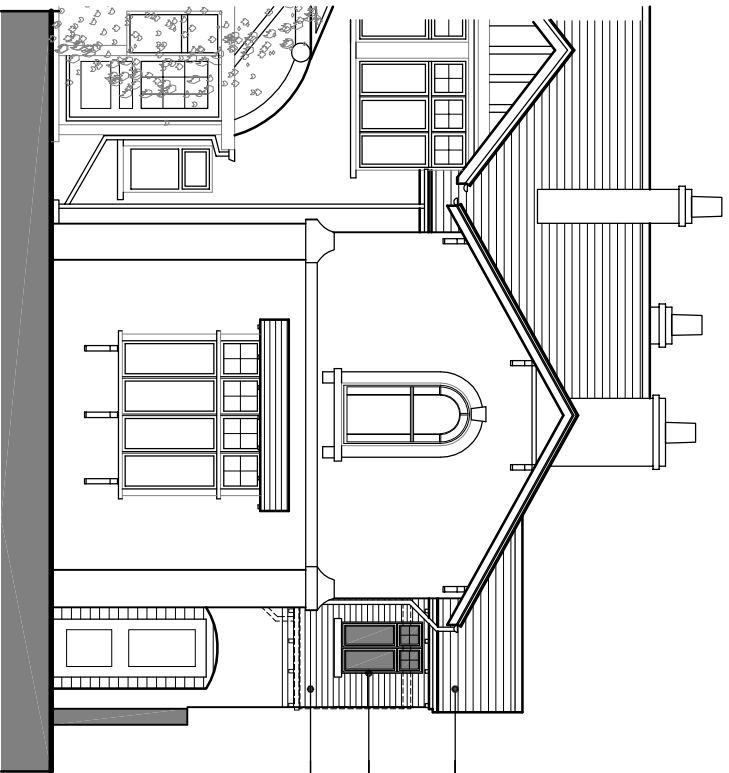


SOUTH EAST ELEVATION

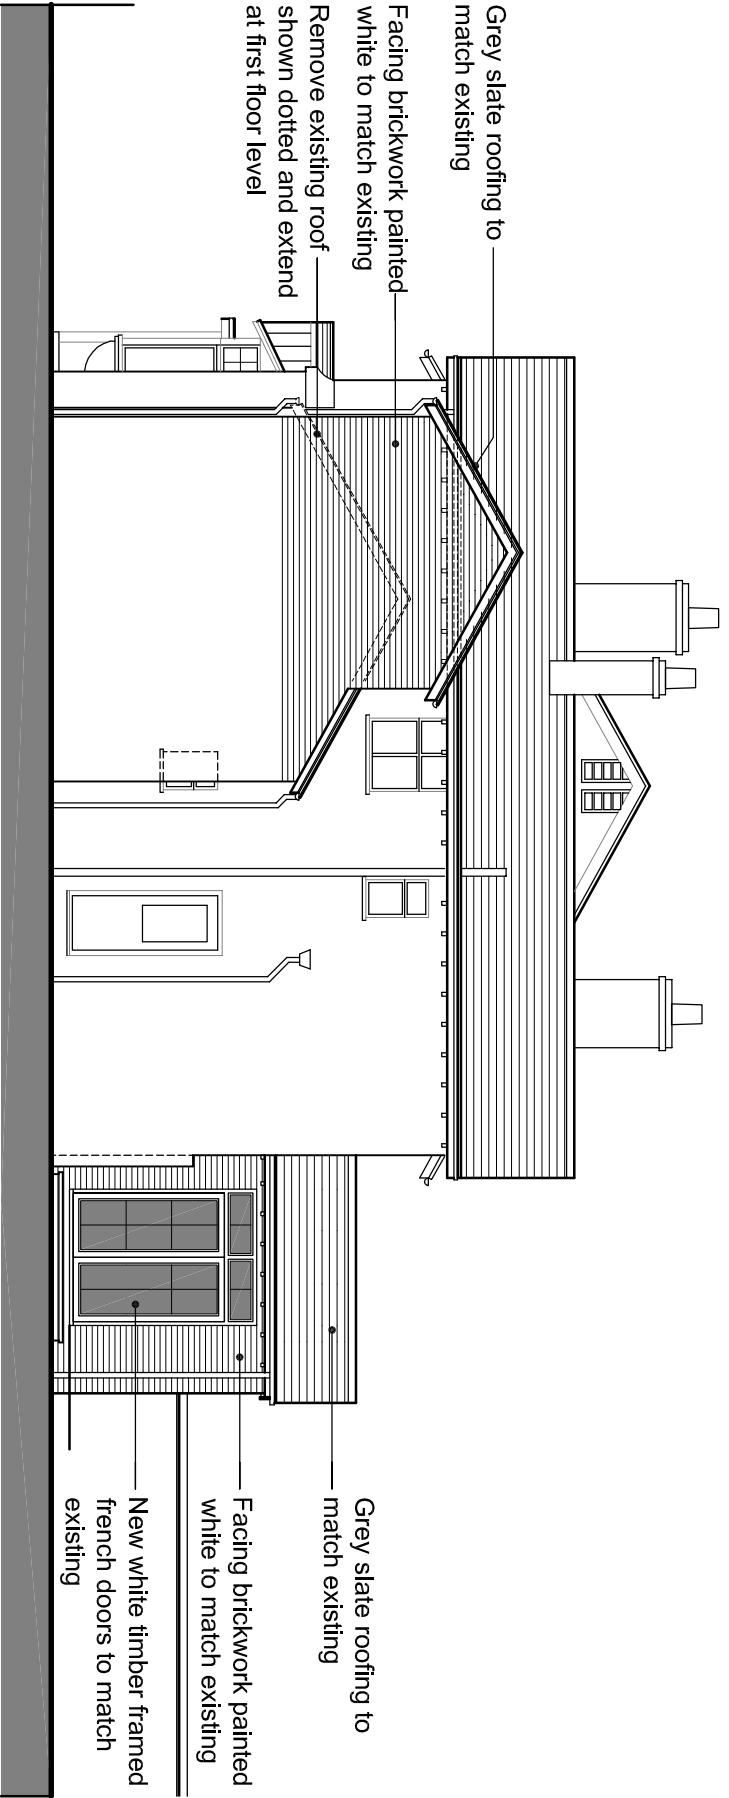

NORTH EAST ELEVATION

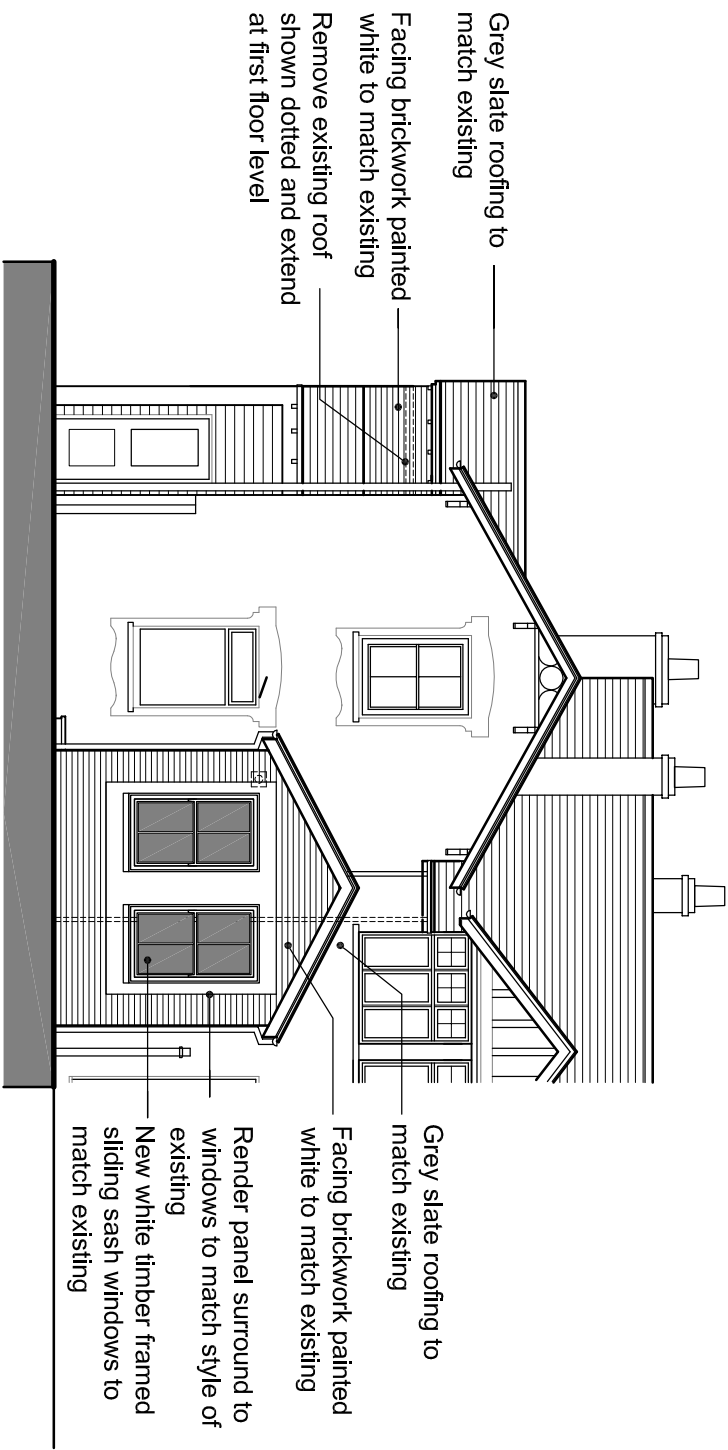


NORTH WEST ELEVATION

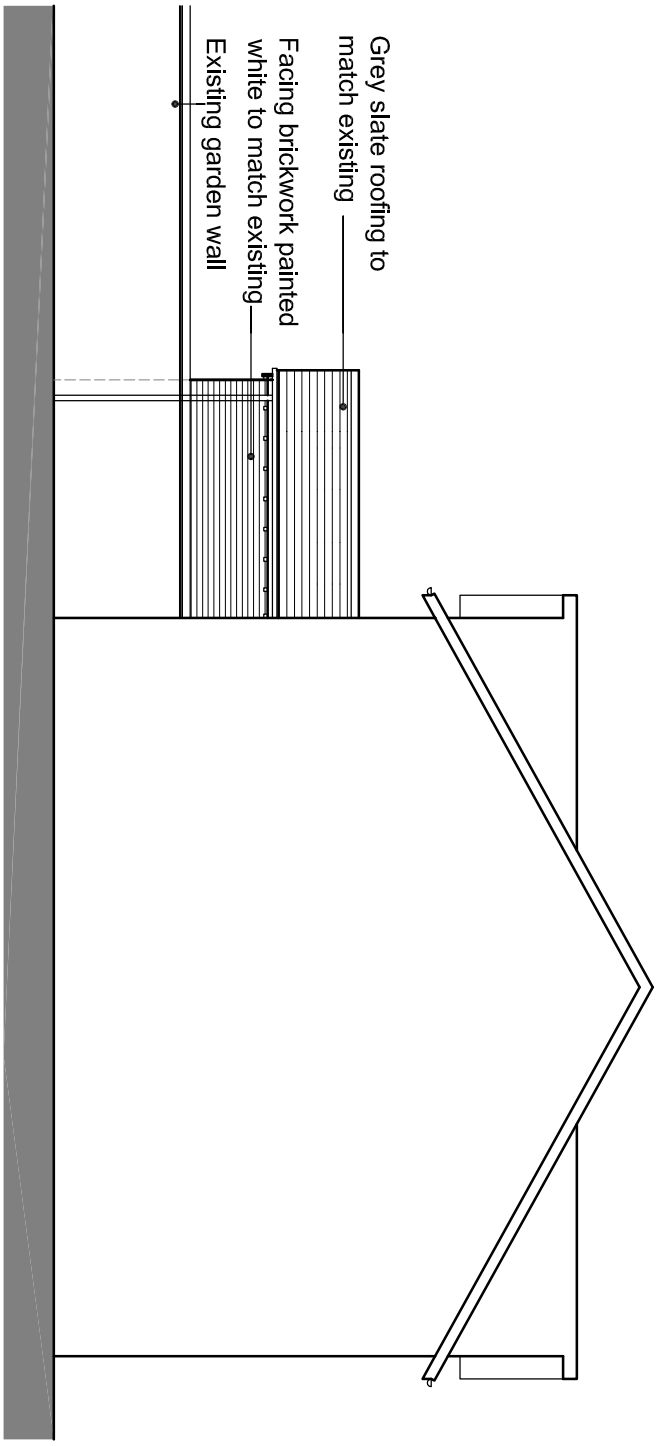

SOUTH WEST ELEVATION

HAWKEDON DEVELOPMENTS

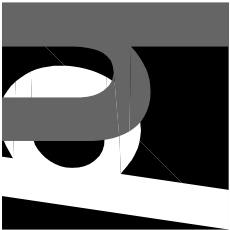

Oakwood House
14 High Tree Drive Earley
Reading Berkshire RG6 1EU
0118 935 3655

info@hald.co.uk

Project
Proposed Extension & Alterations at
6 Earley Hill Road, Earley, Reading.
RG6 7BJ

Client
Susan Thomas

Title
Elevations as Proposed

Revision
A: Amended. Rear extension moved
away from side boundary by 300mm and
parapet wall removed. 25 October 2022

Drawn
IRH
Scale
1:100 @ A3
Date
April 2022

Drawing No
H1543.05
Rev
A

All dimensions to be checked on site prior
to the commencement of any construction.
This drawing may not be reproduced in
any part or form without the written
consent of Hawkedon Developments Ltd.

ALL COPYRIGHTS RESERVED