



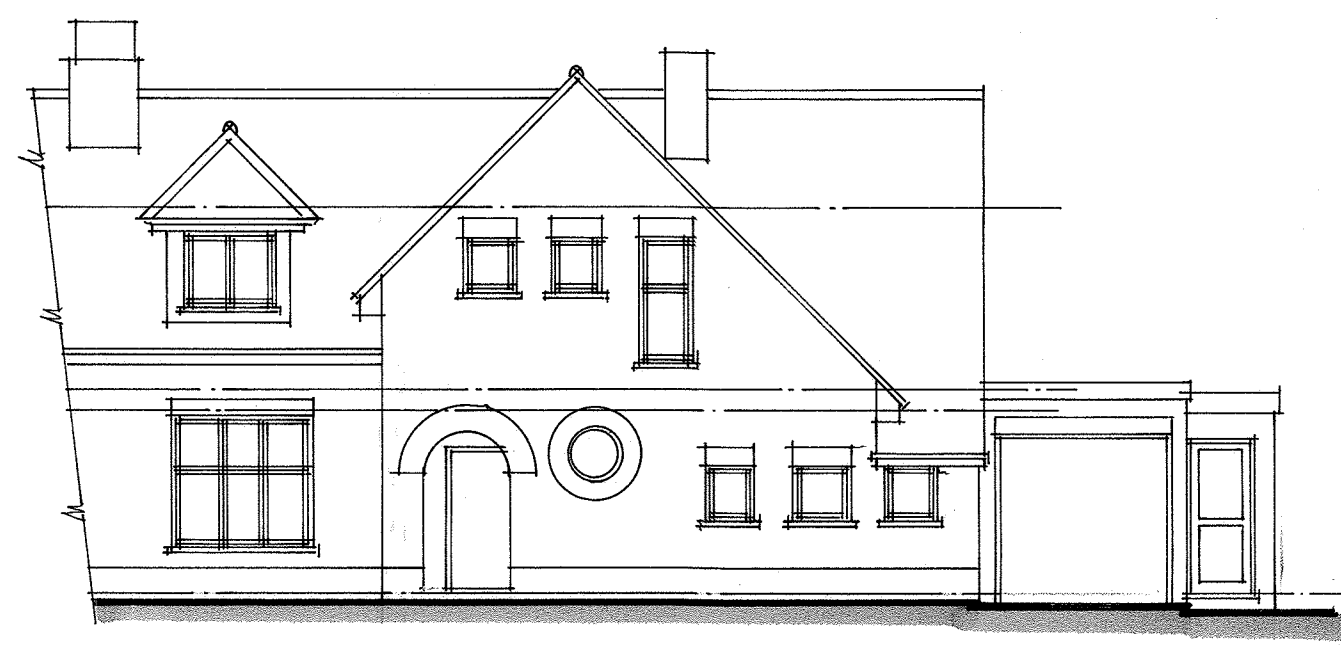


Front Elevation Scale 1:100

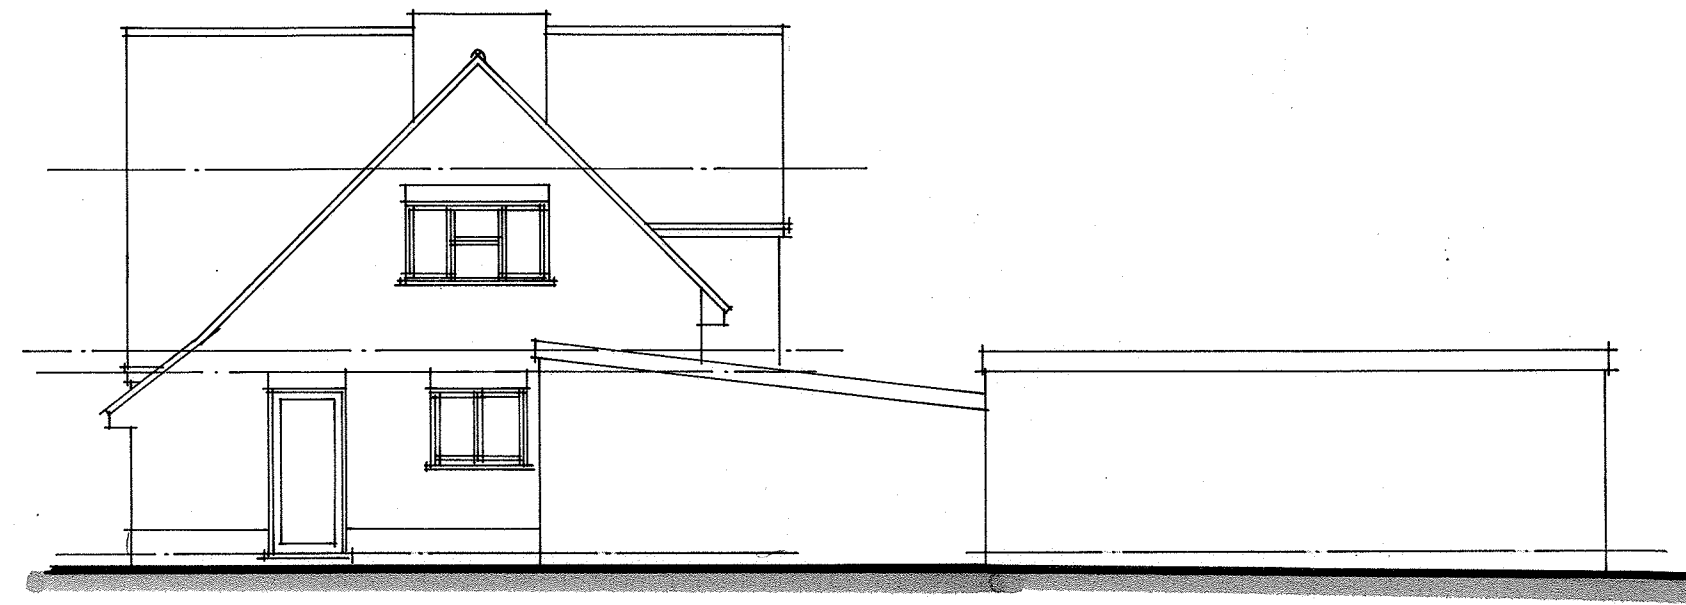

Side Elevation




Rear Elevation

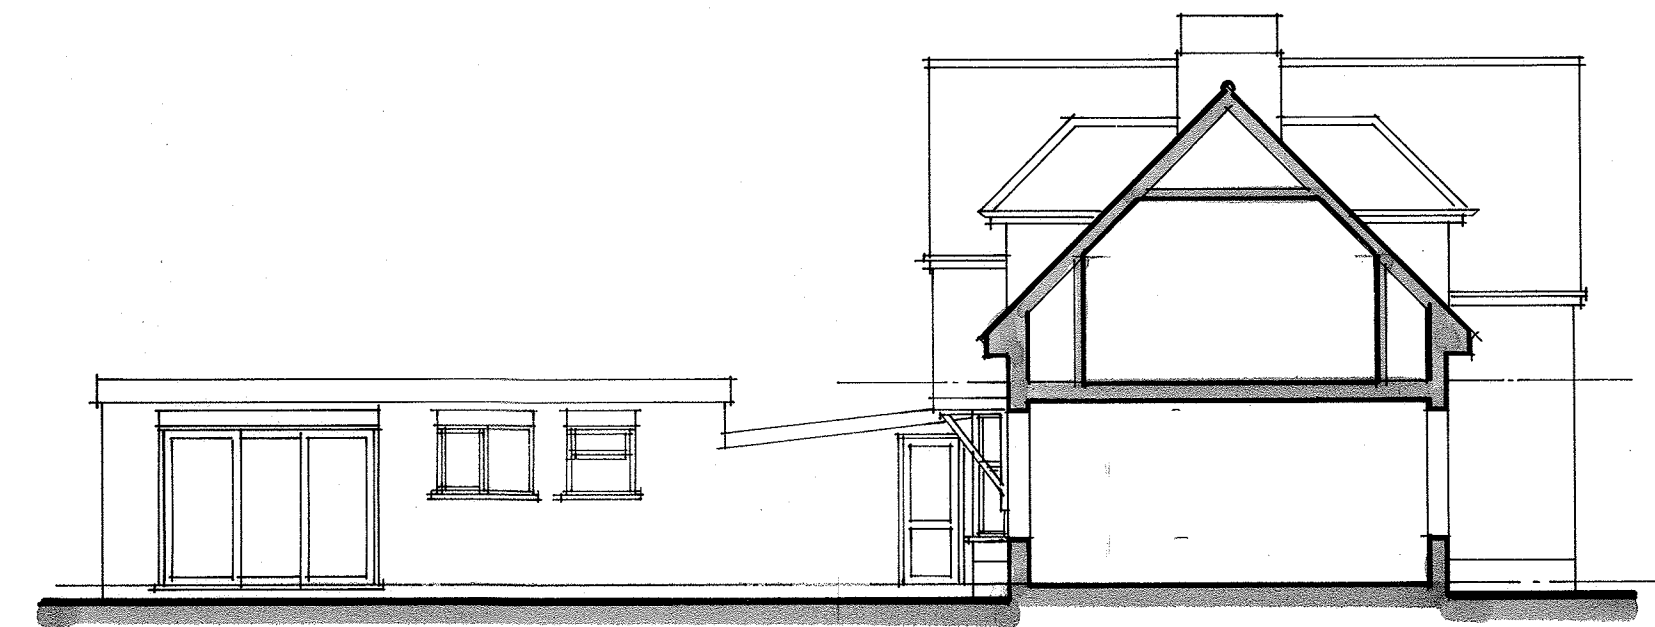


Flank Elevation

0m 1m 2m 3m 4m 5m
at 1:50 scale on A1 size sheet

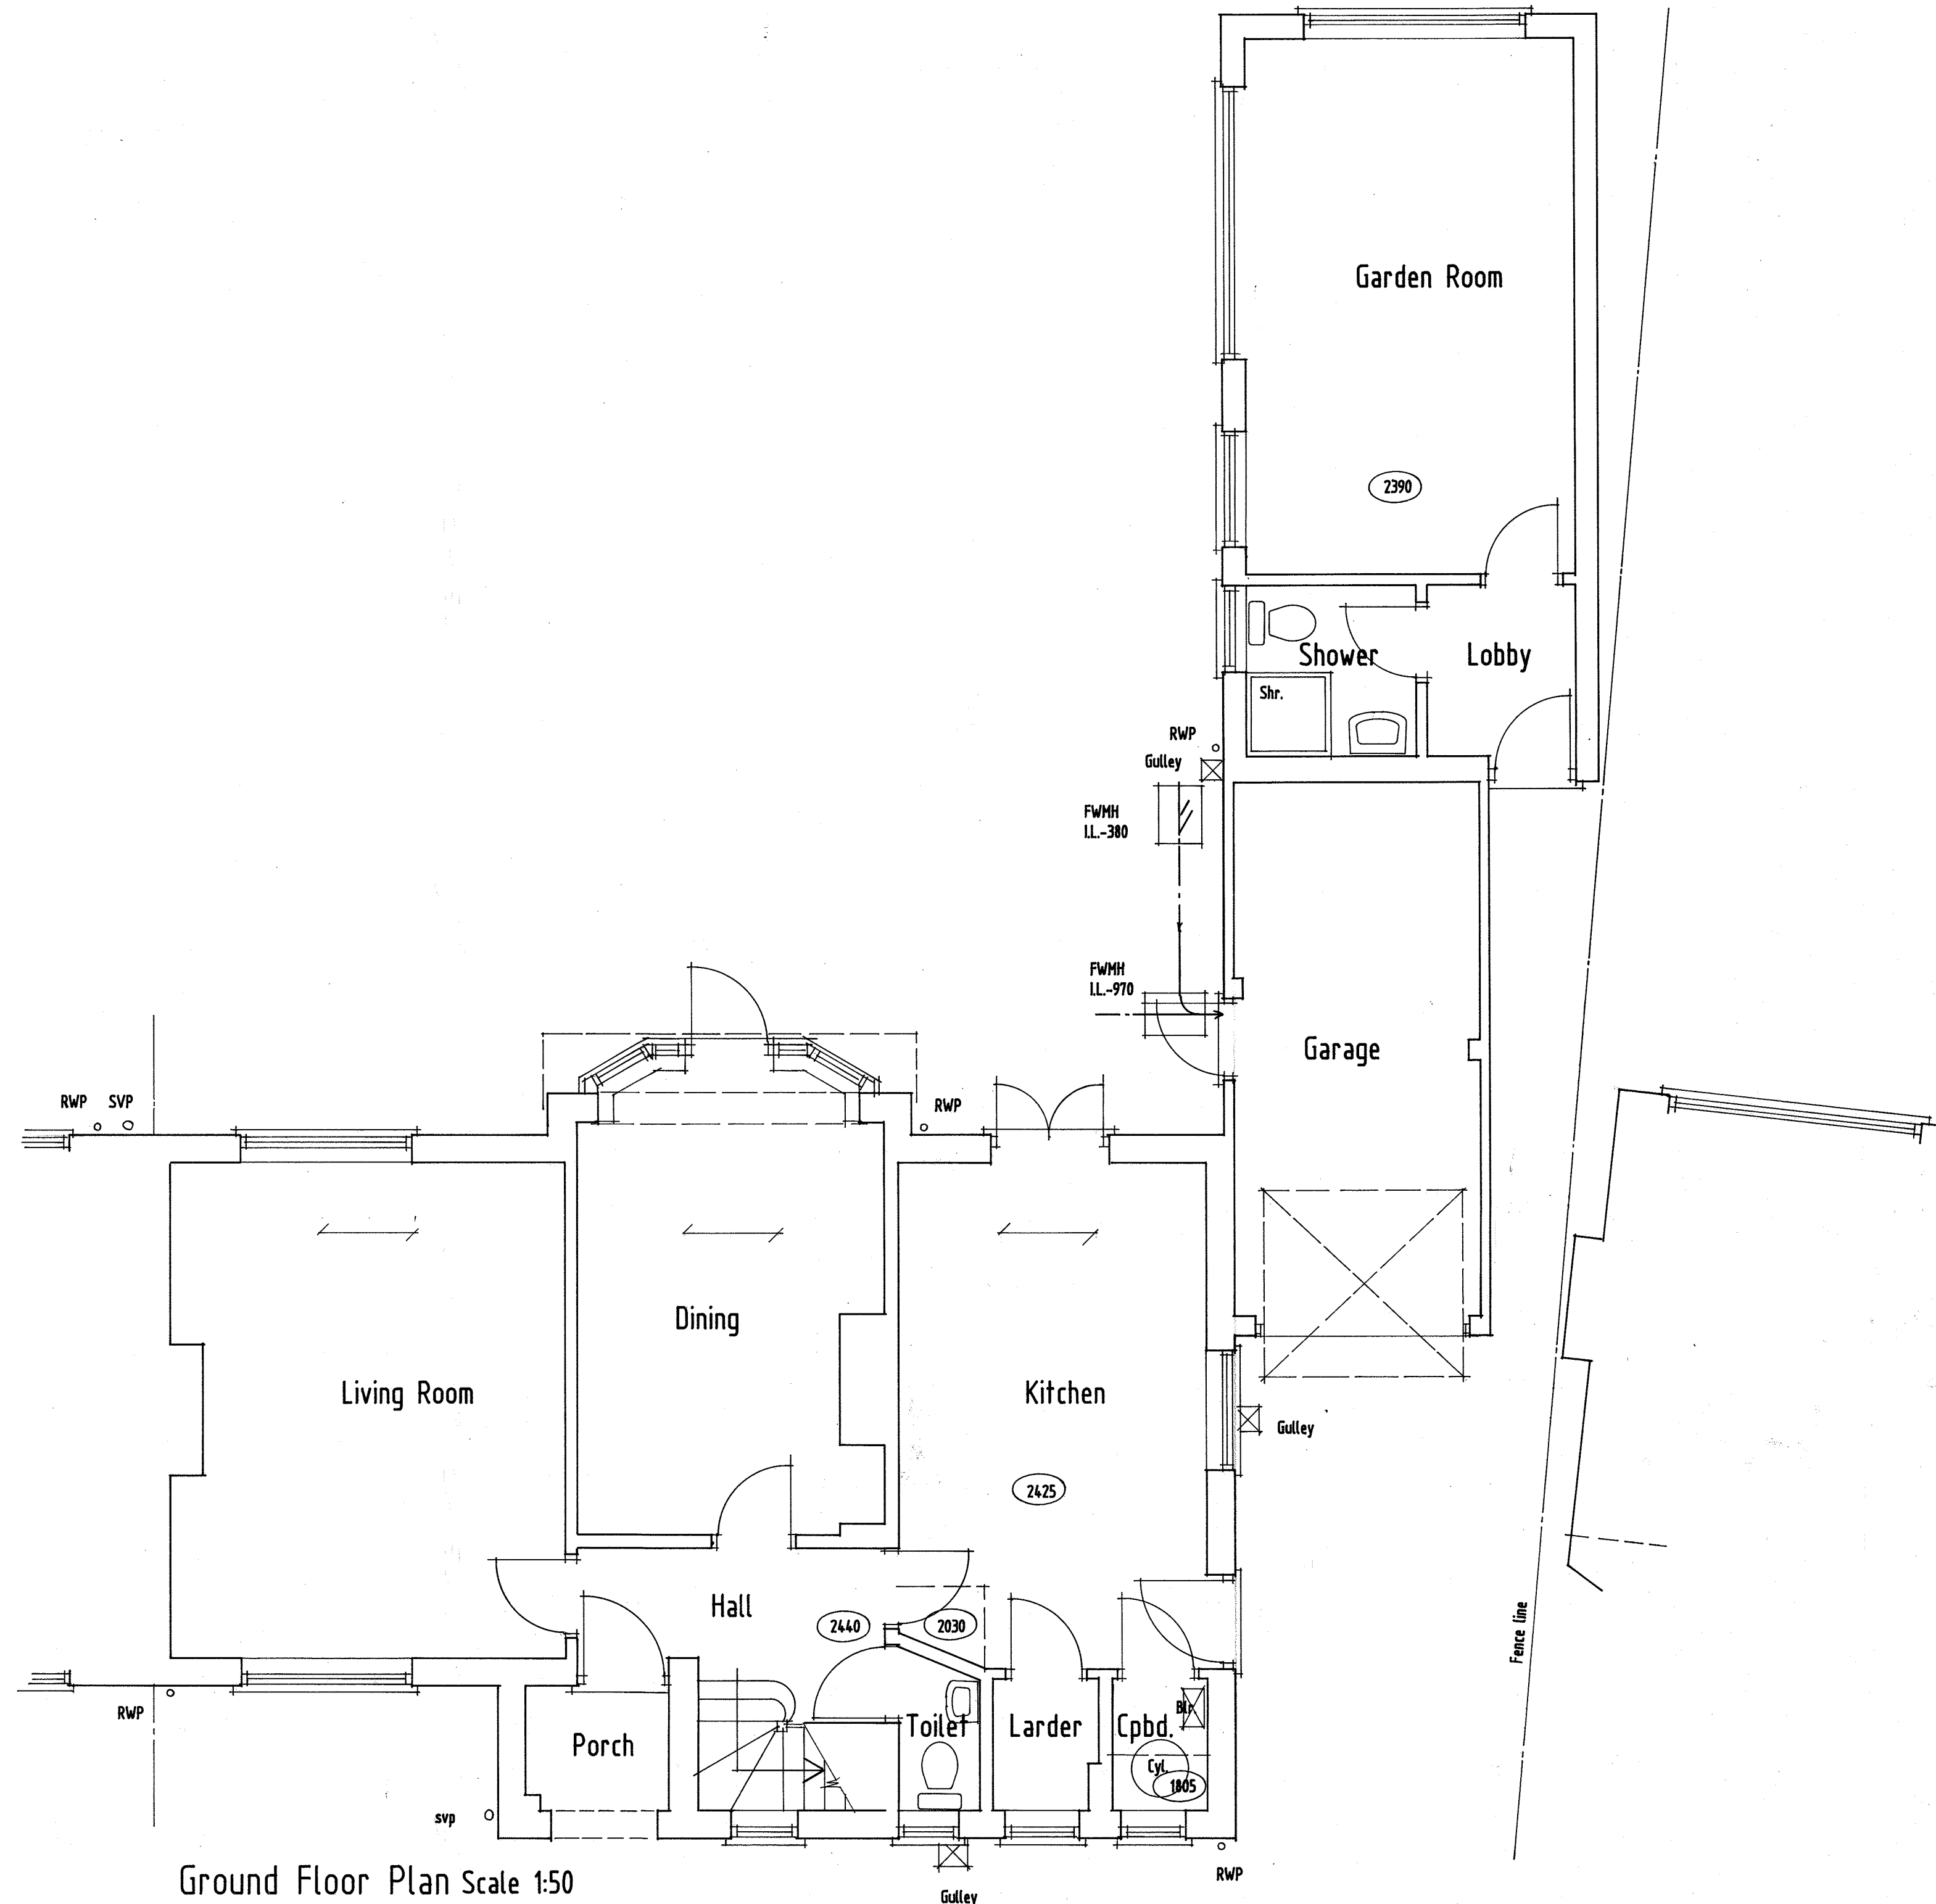

Ground Floor Plan Scale 1:50

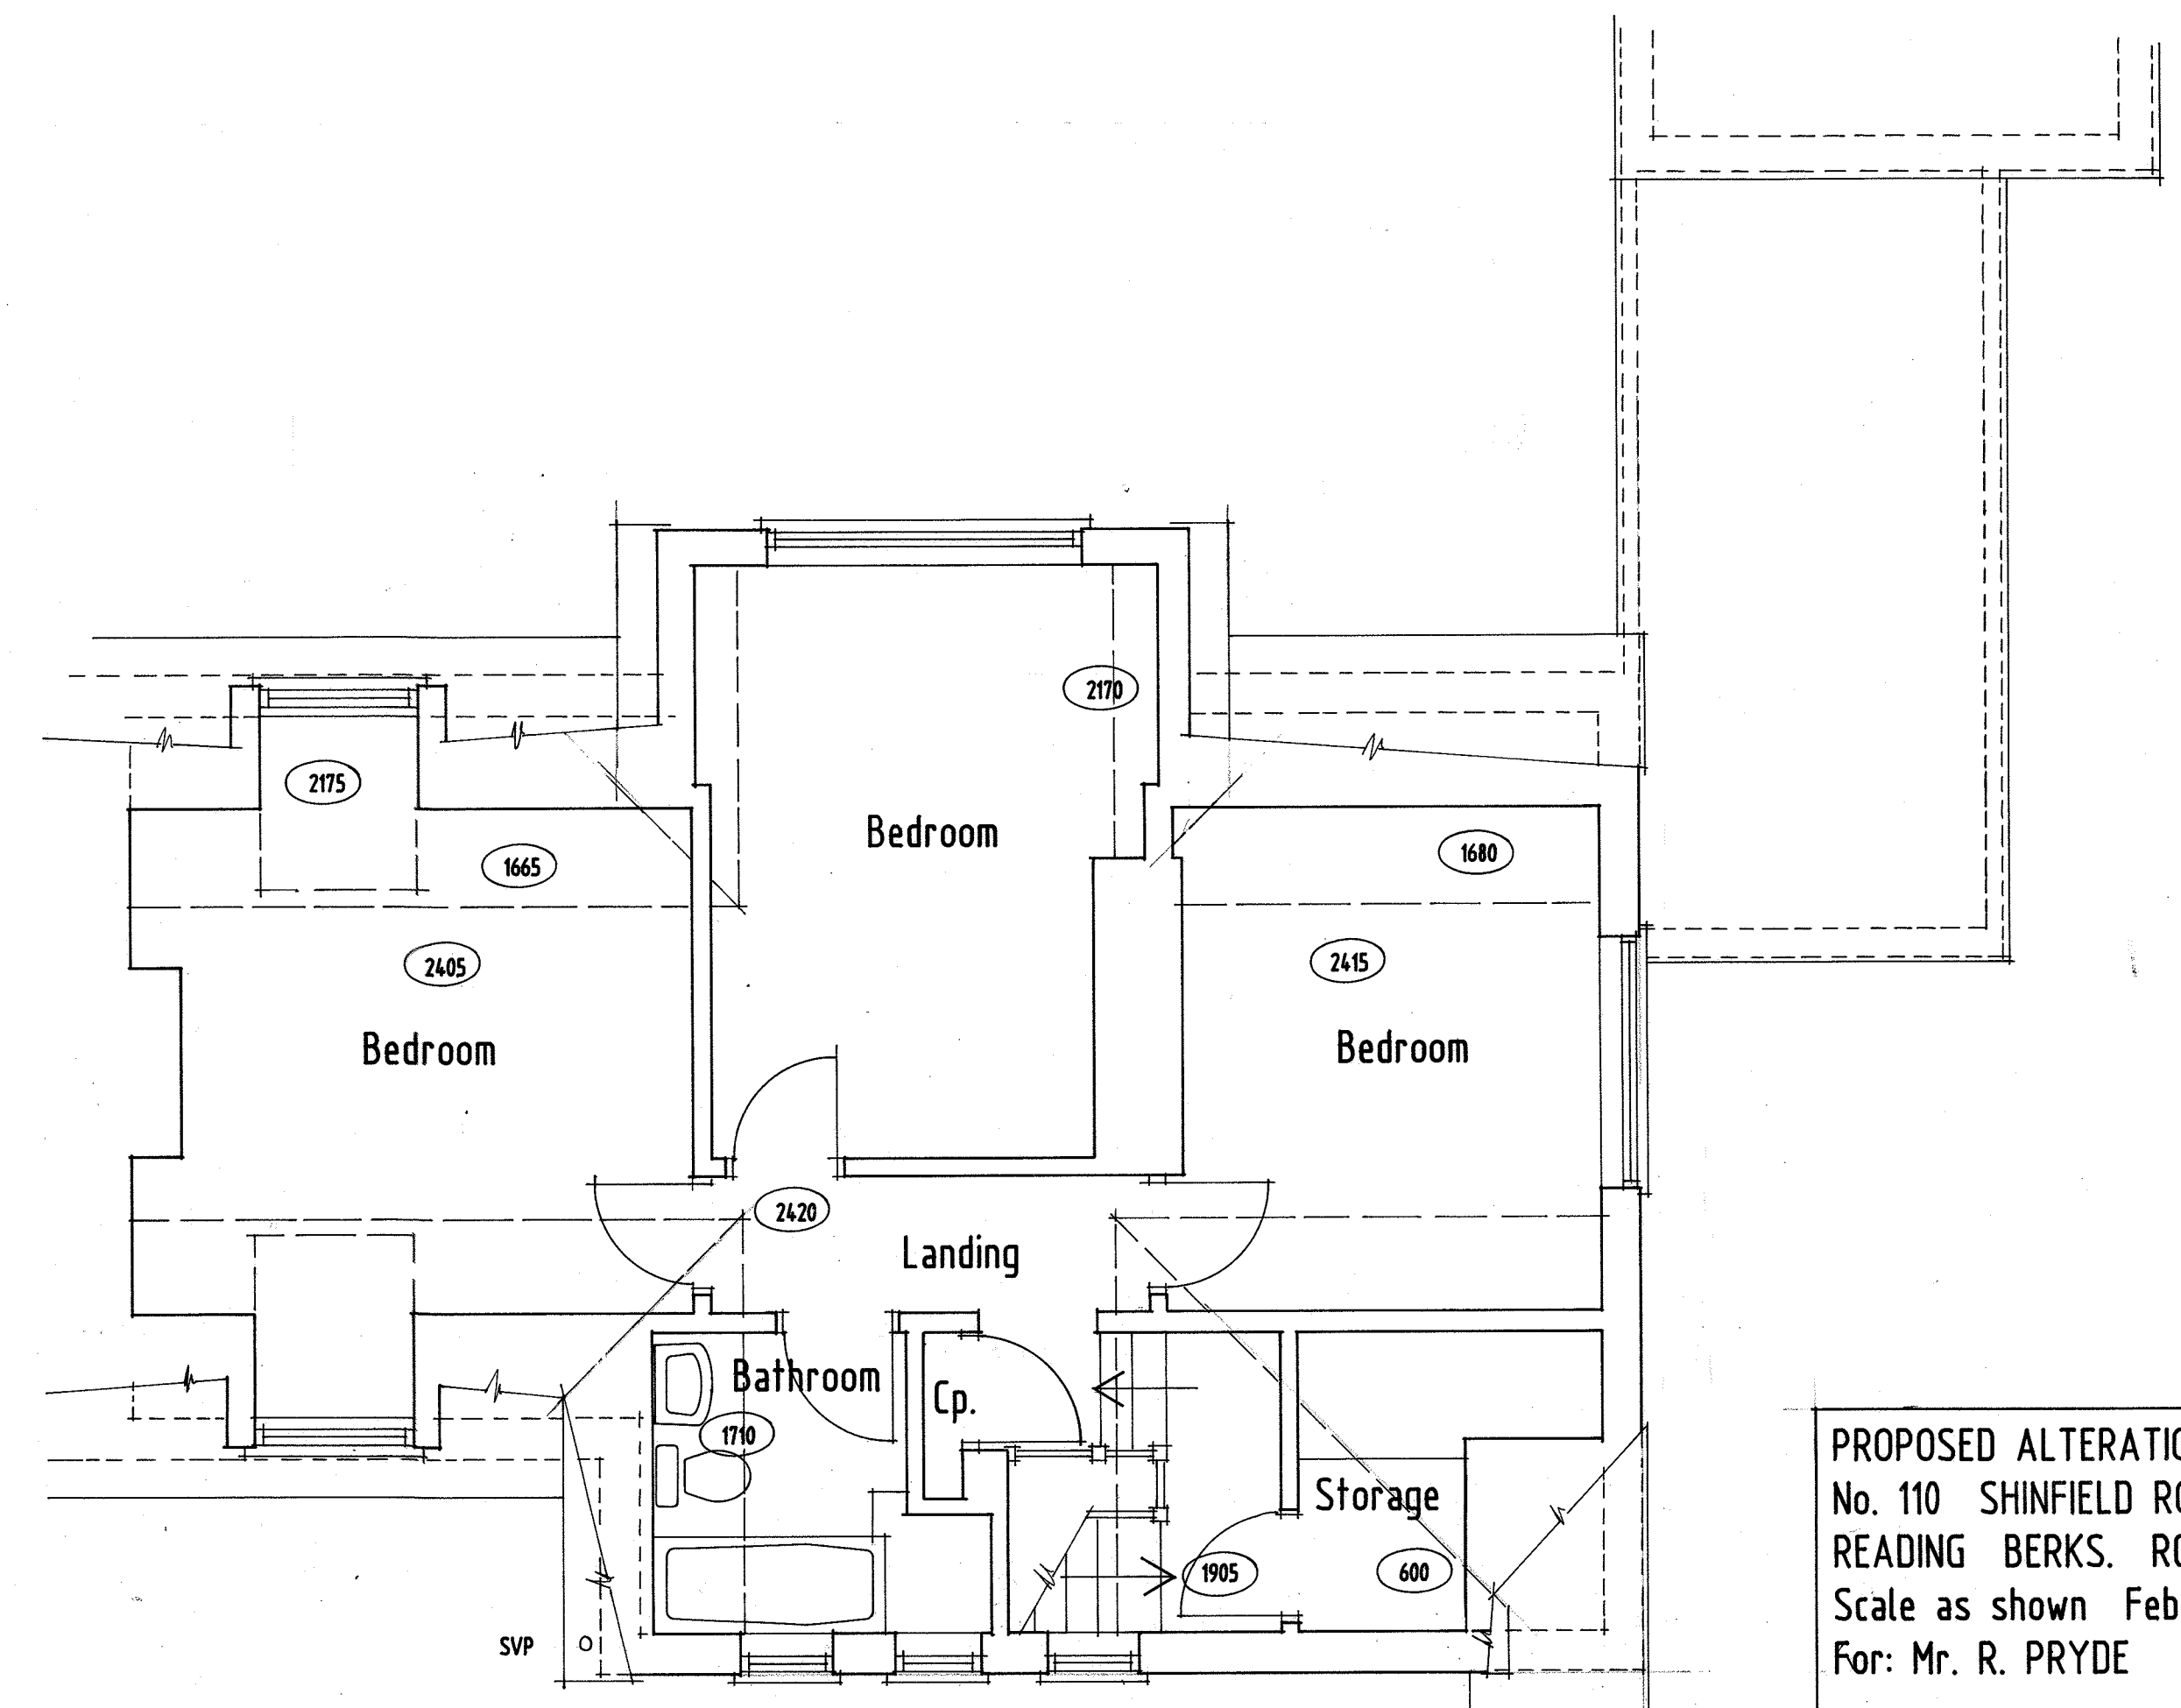

First Floor Plan

PROPOSED ALTERATIONS AT
No. 110 SHINFIELD ROAD
READING BERKS. RG2 7DA
Scale as shown Feb 2022 Drg. 01
For: Mr. R. PRYDE
SURVEY - Plans & Elevations

SKD design
Architectural & Building Consultancy

Unit 2 Howe Lane Farm, Howe Lane Maidenhead SL6 3JP
Tel 01628 436827 Email stuart@skddesign.co.uk