


Notes:

XXX - Existing Levels
XXX - Proposed Levels

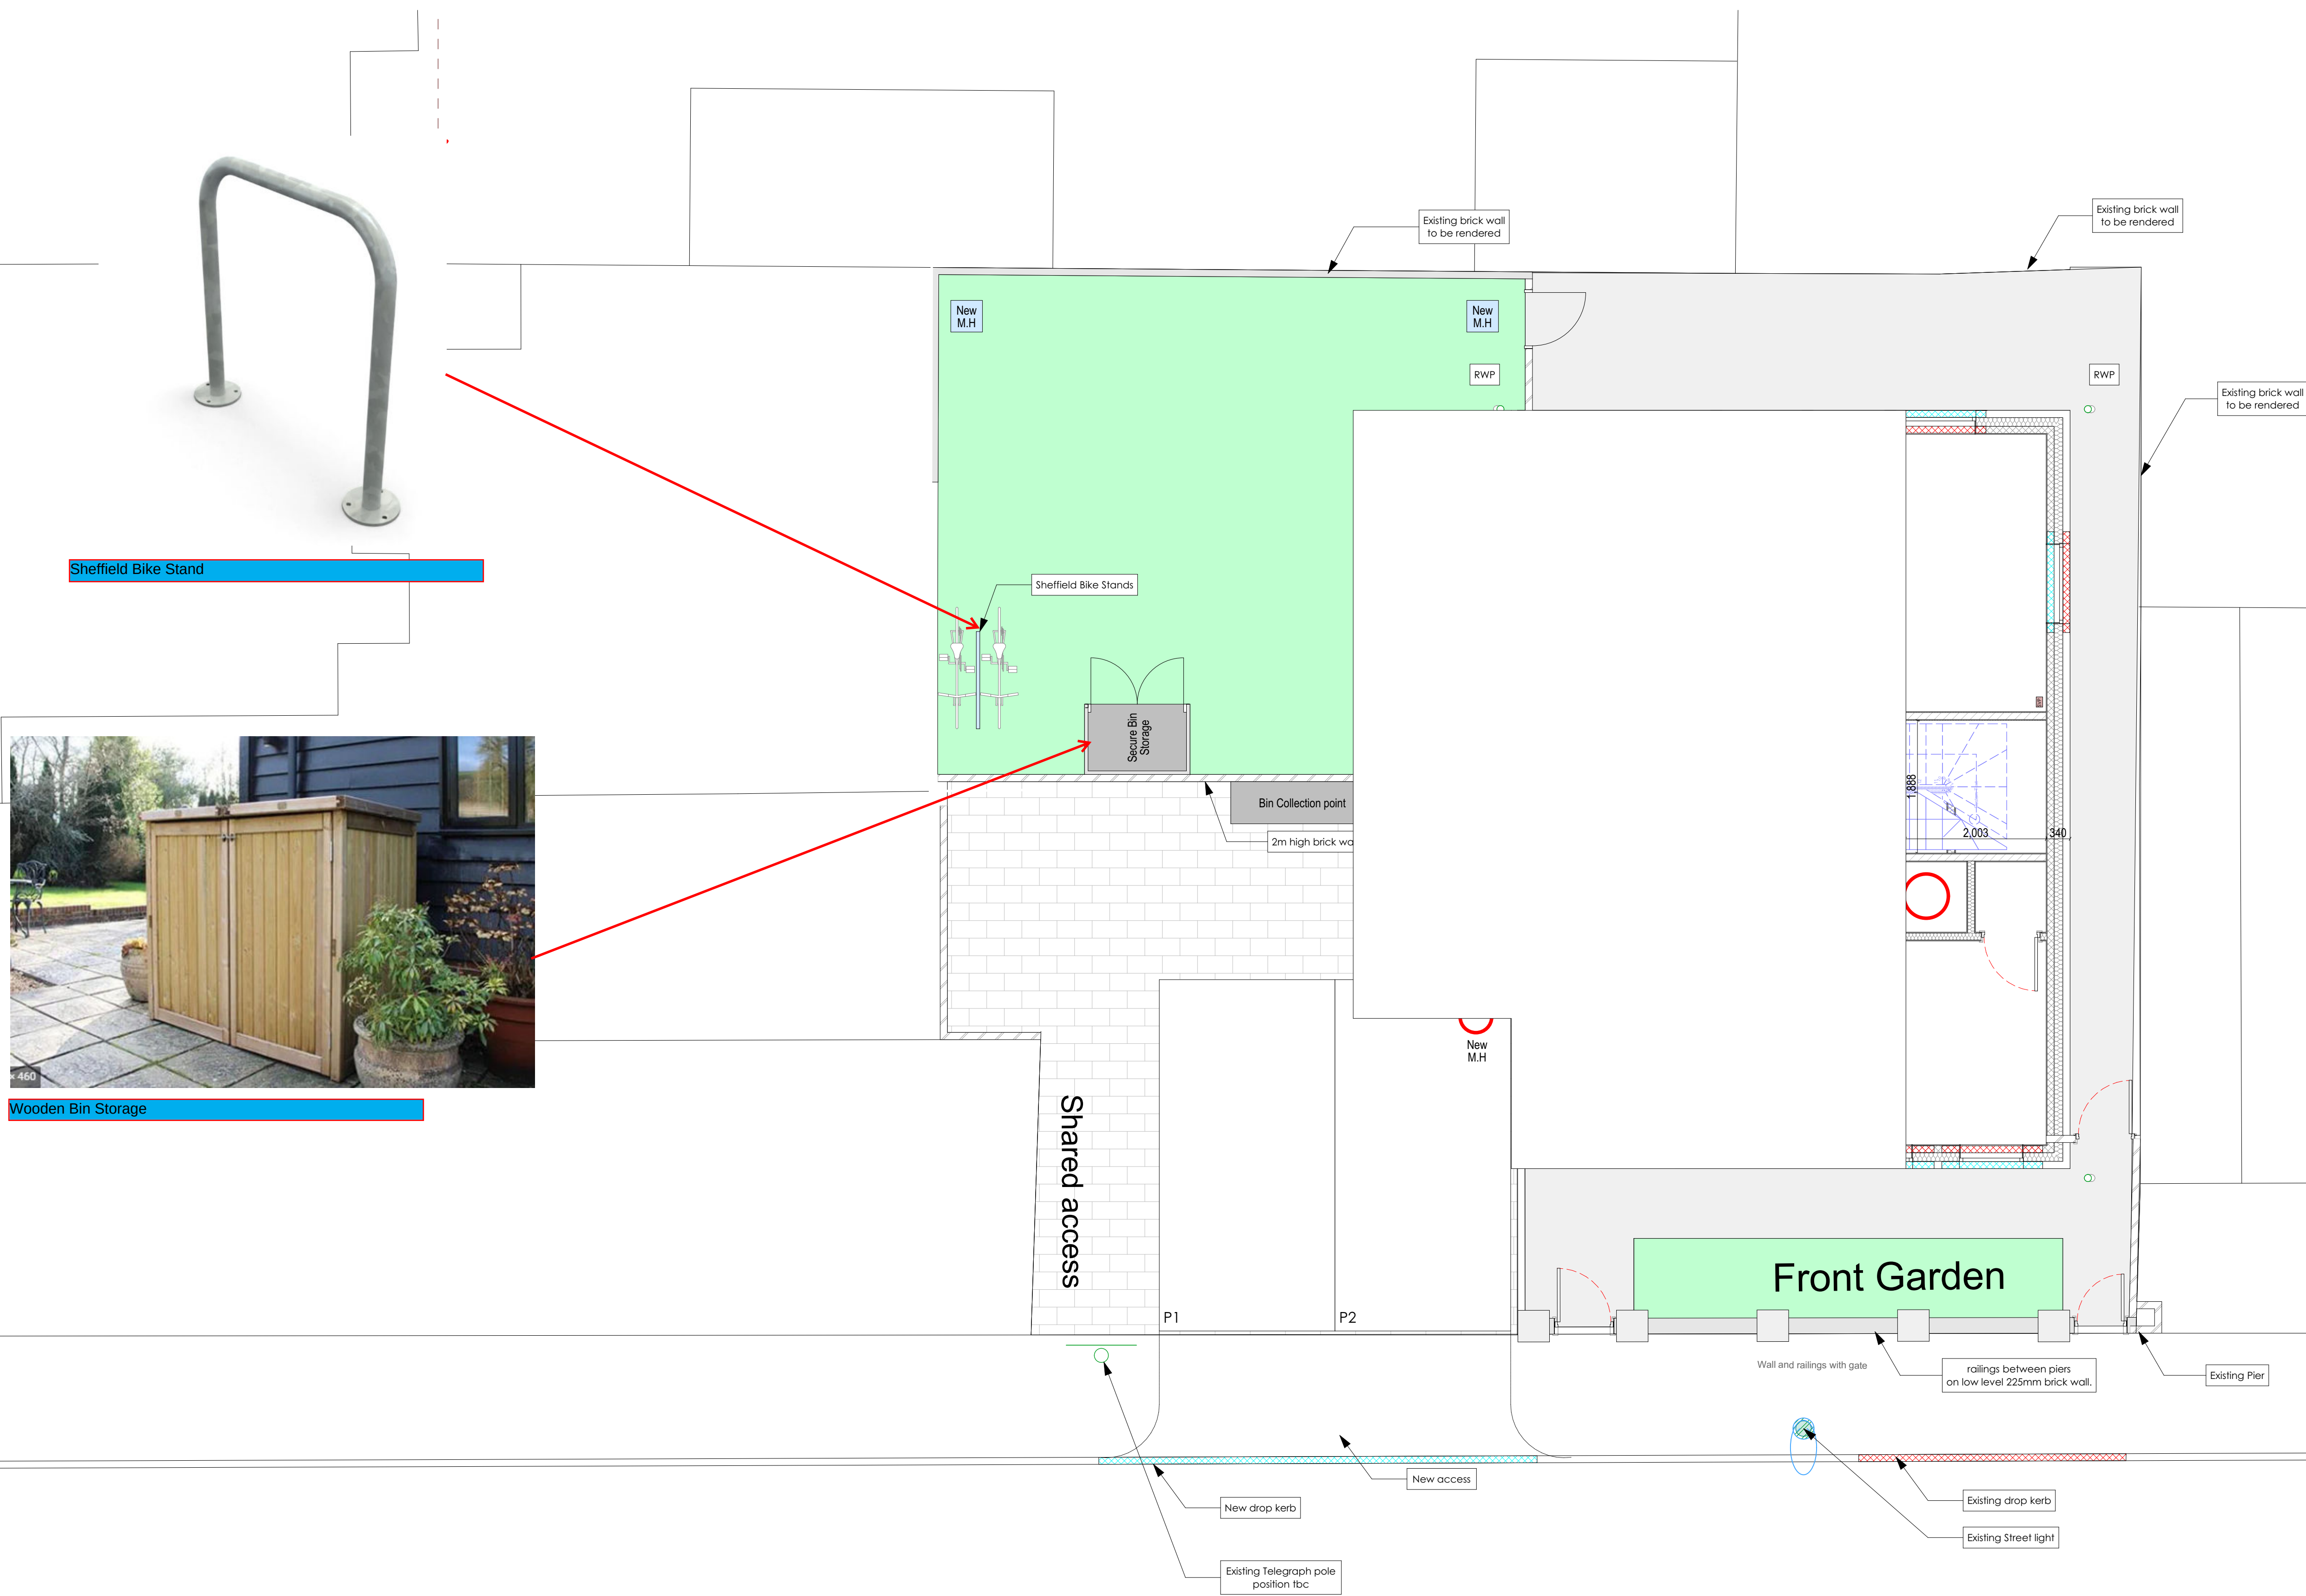

Proposed Site Plan

W-001

THE KEEN PARTNERSHIP
The Courtyard
Edinburgh Road
Reading RG30 2JA
Tel: 0118 9510 885
Fax: 0118 9510 886
che@keenpartnership.co.uk
www.keenpartnership.co.uk

mcabe
Chartered Institution
of Building Engineers
RICS

Client: Royle Berkshir Developments		
Job Title: Rear of 99 London Road		
Drawing Title: Proposed Site Plan		
Drawing Date: X-X-XXX	Status: Building Regulation	
Issue Date: 20/07/2022	Drawn By: SY	Scale: 1:50@A0
Job No: 9044	Drawing No: 9044-200	Rev: