


100=NOT SCALE=FROM THIS DRAWING. VERIFY ALL DIMENSIONS BEFORE SETTING OUT, COMMENCING WORK OR MAKING ANY SHOP DRAWINGS. REPORT ANY DISCREPANCIES TO SUPERVISING OFFICER IMMEDIATELY. COPYRIGHT ©


Rev	Description	Date

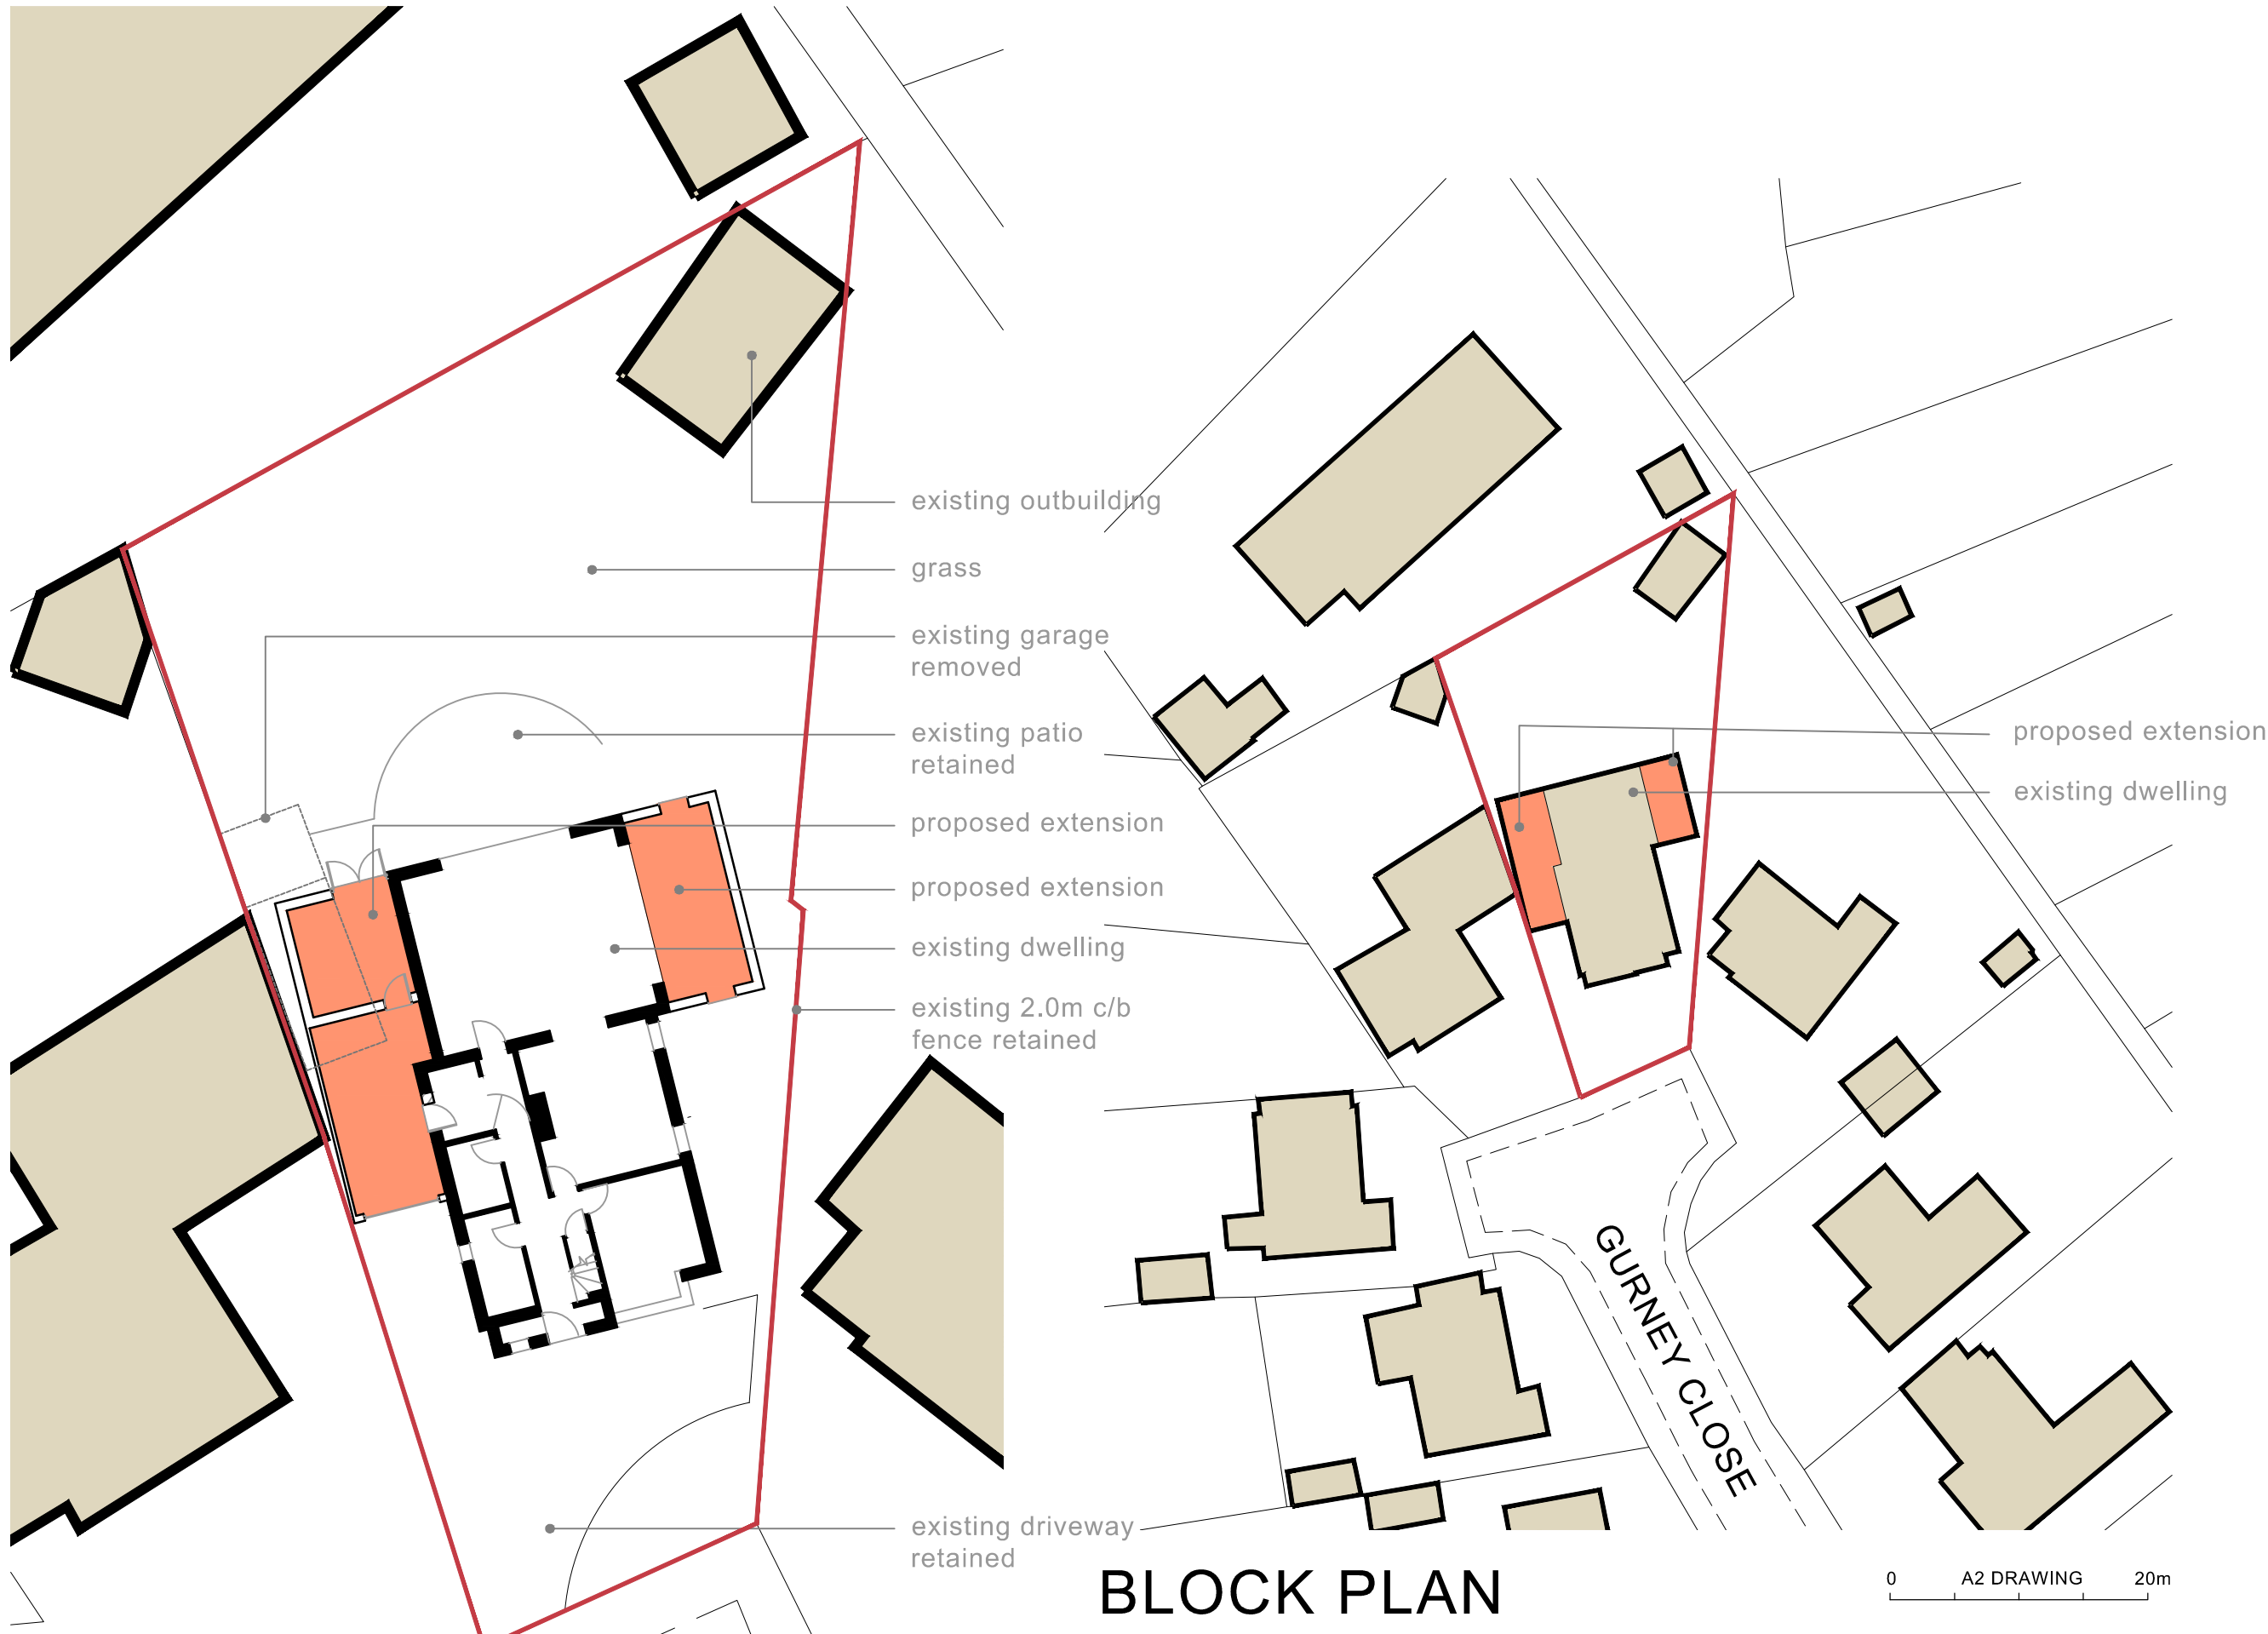

BLOCK PLAN
1:500

SITE PLAN
1:200

0 10m
A2 DRAWING

 

LOCATION PLAN
1:1250

AVES
ARCHITECTURAL
architecture
and planning

CLIENT Mr G Williams
JOB Proposed Extensions & Alterations to 22 Gurney Close, Caversham
DRG SITE, BLOCK & LOCATION PLANS

115 Anstey Road
Alton
Hampshire
GU34 2BN
01420 543706
aves162@btinternet.com

SCALE as shown DRAWN ma DATE February 2022 21/18/04