




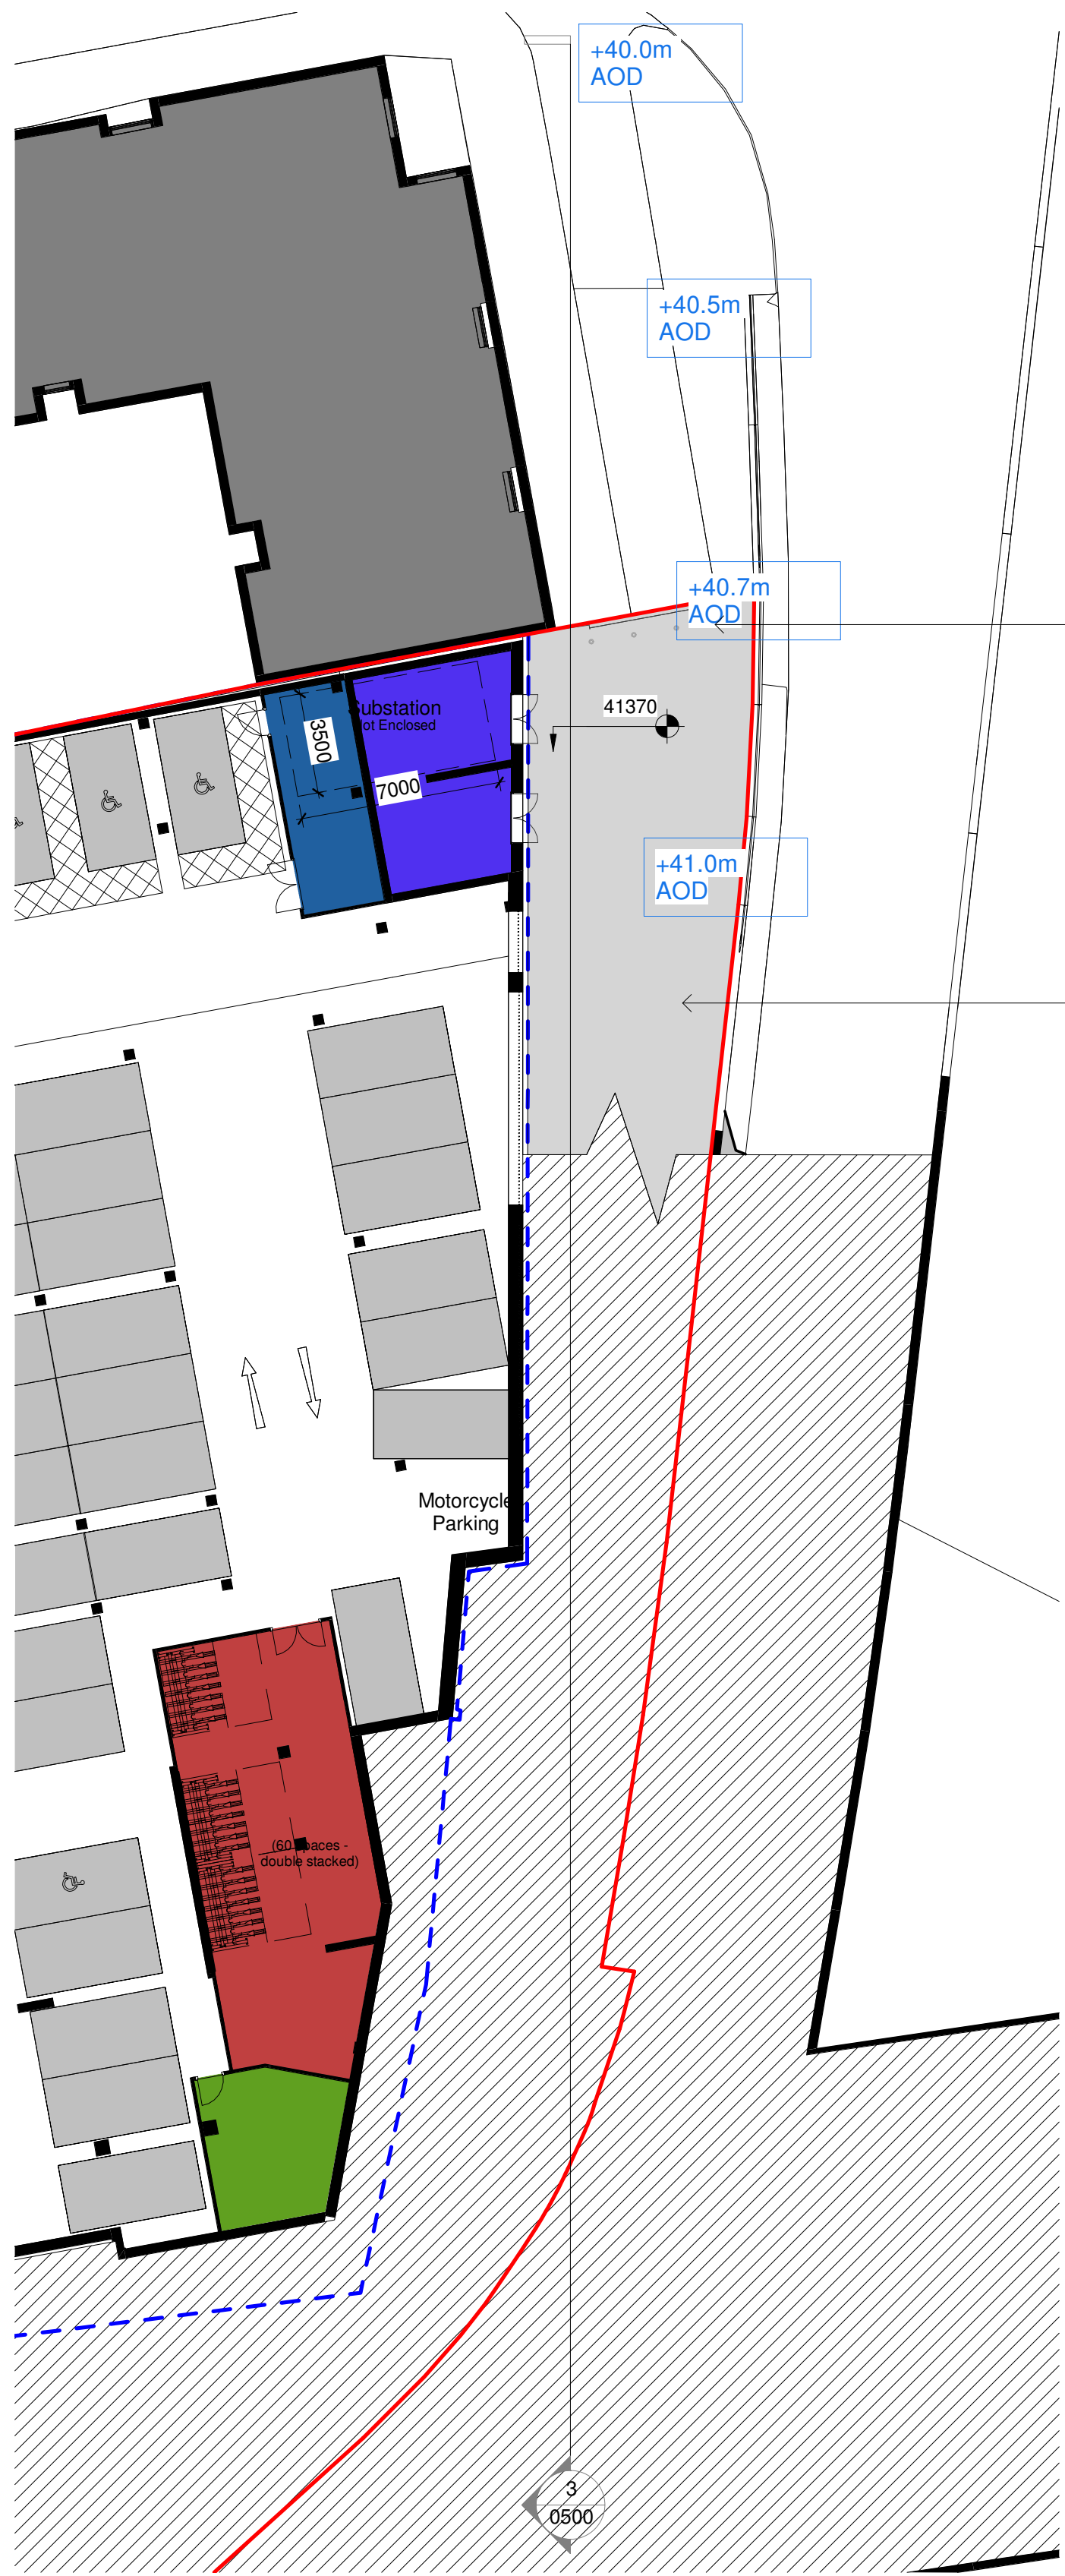

0500 - Lower Ground Floor Plan - IDR Walkway Study
1:200

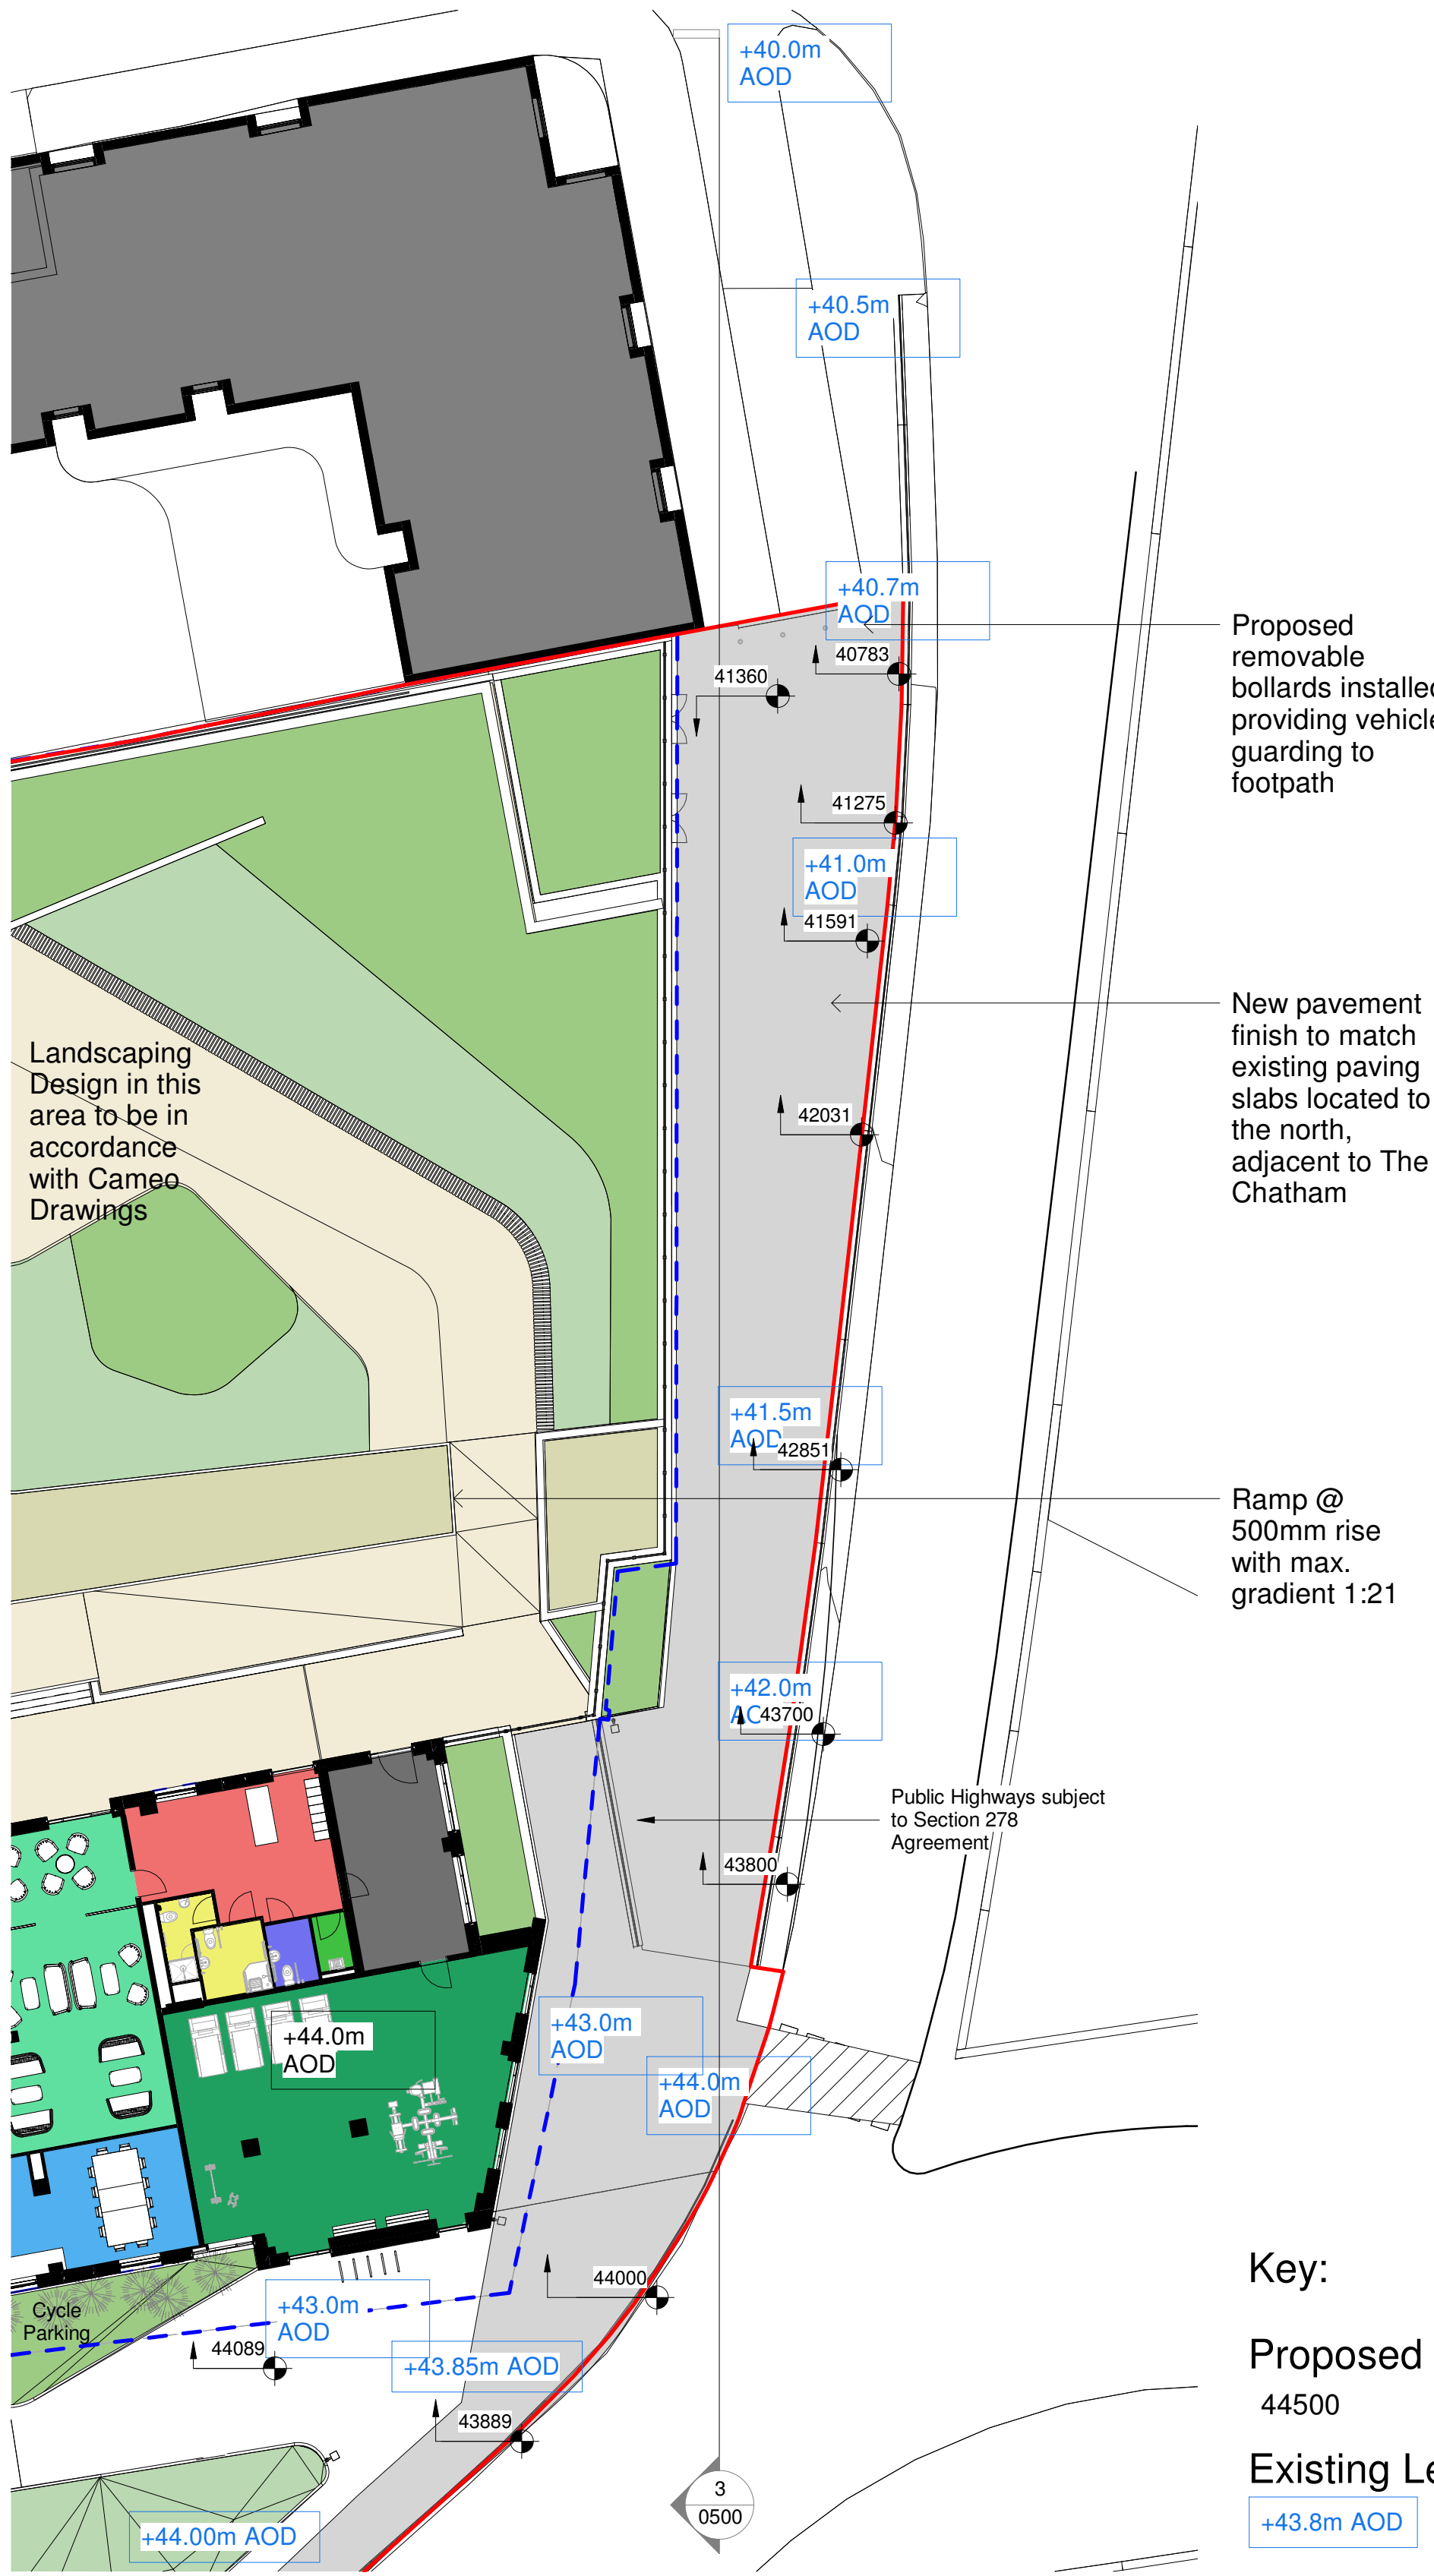

0500 - Ground Floor Plan - IDR Walkway Study - Proposed
1:200

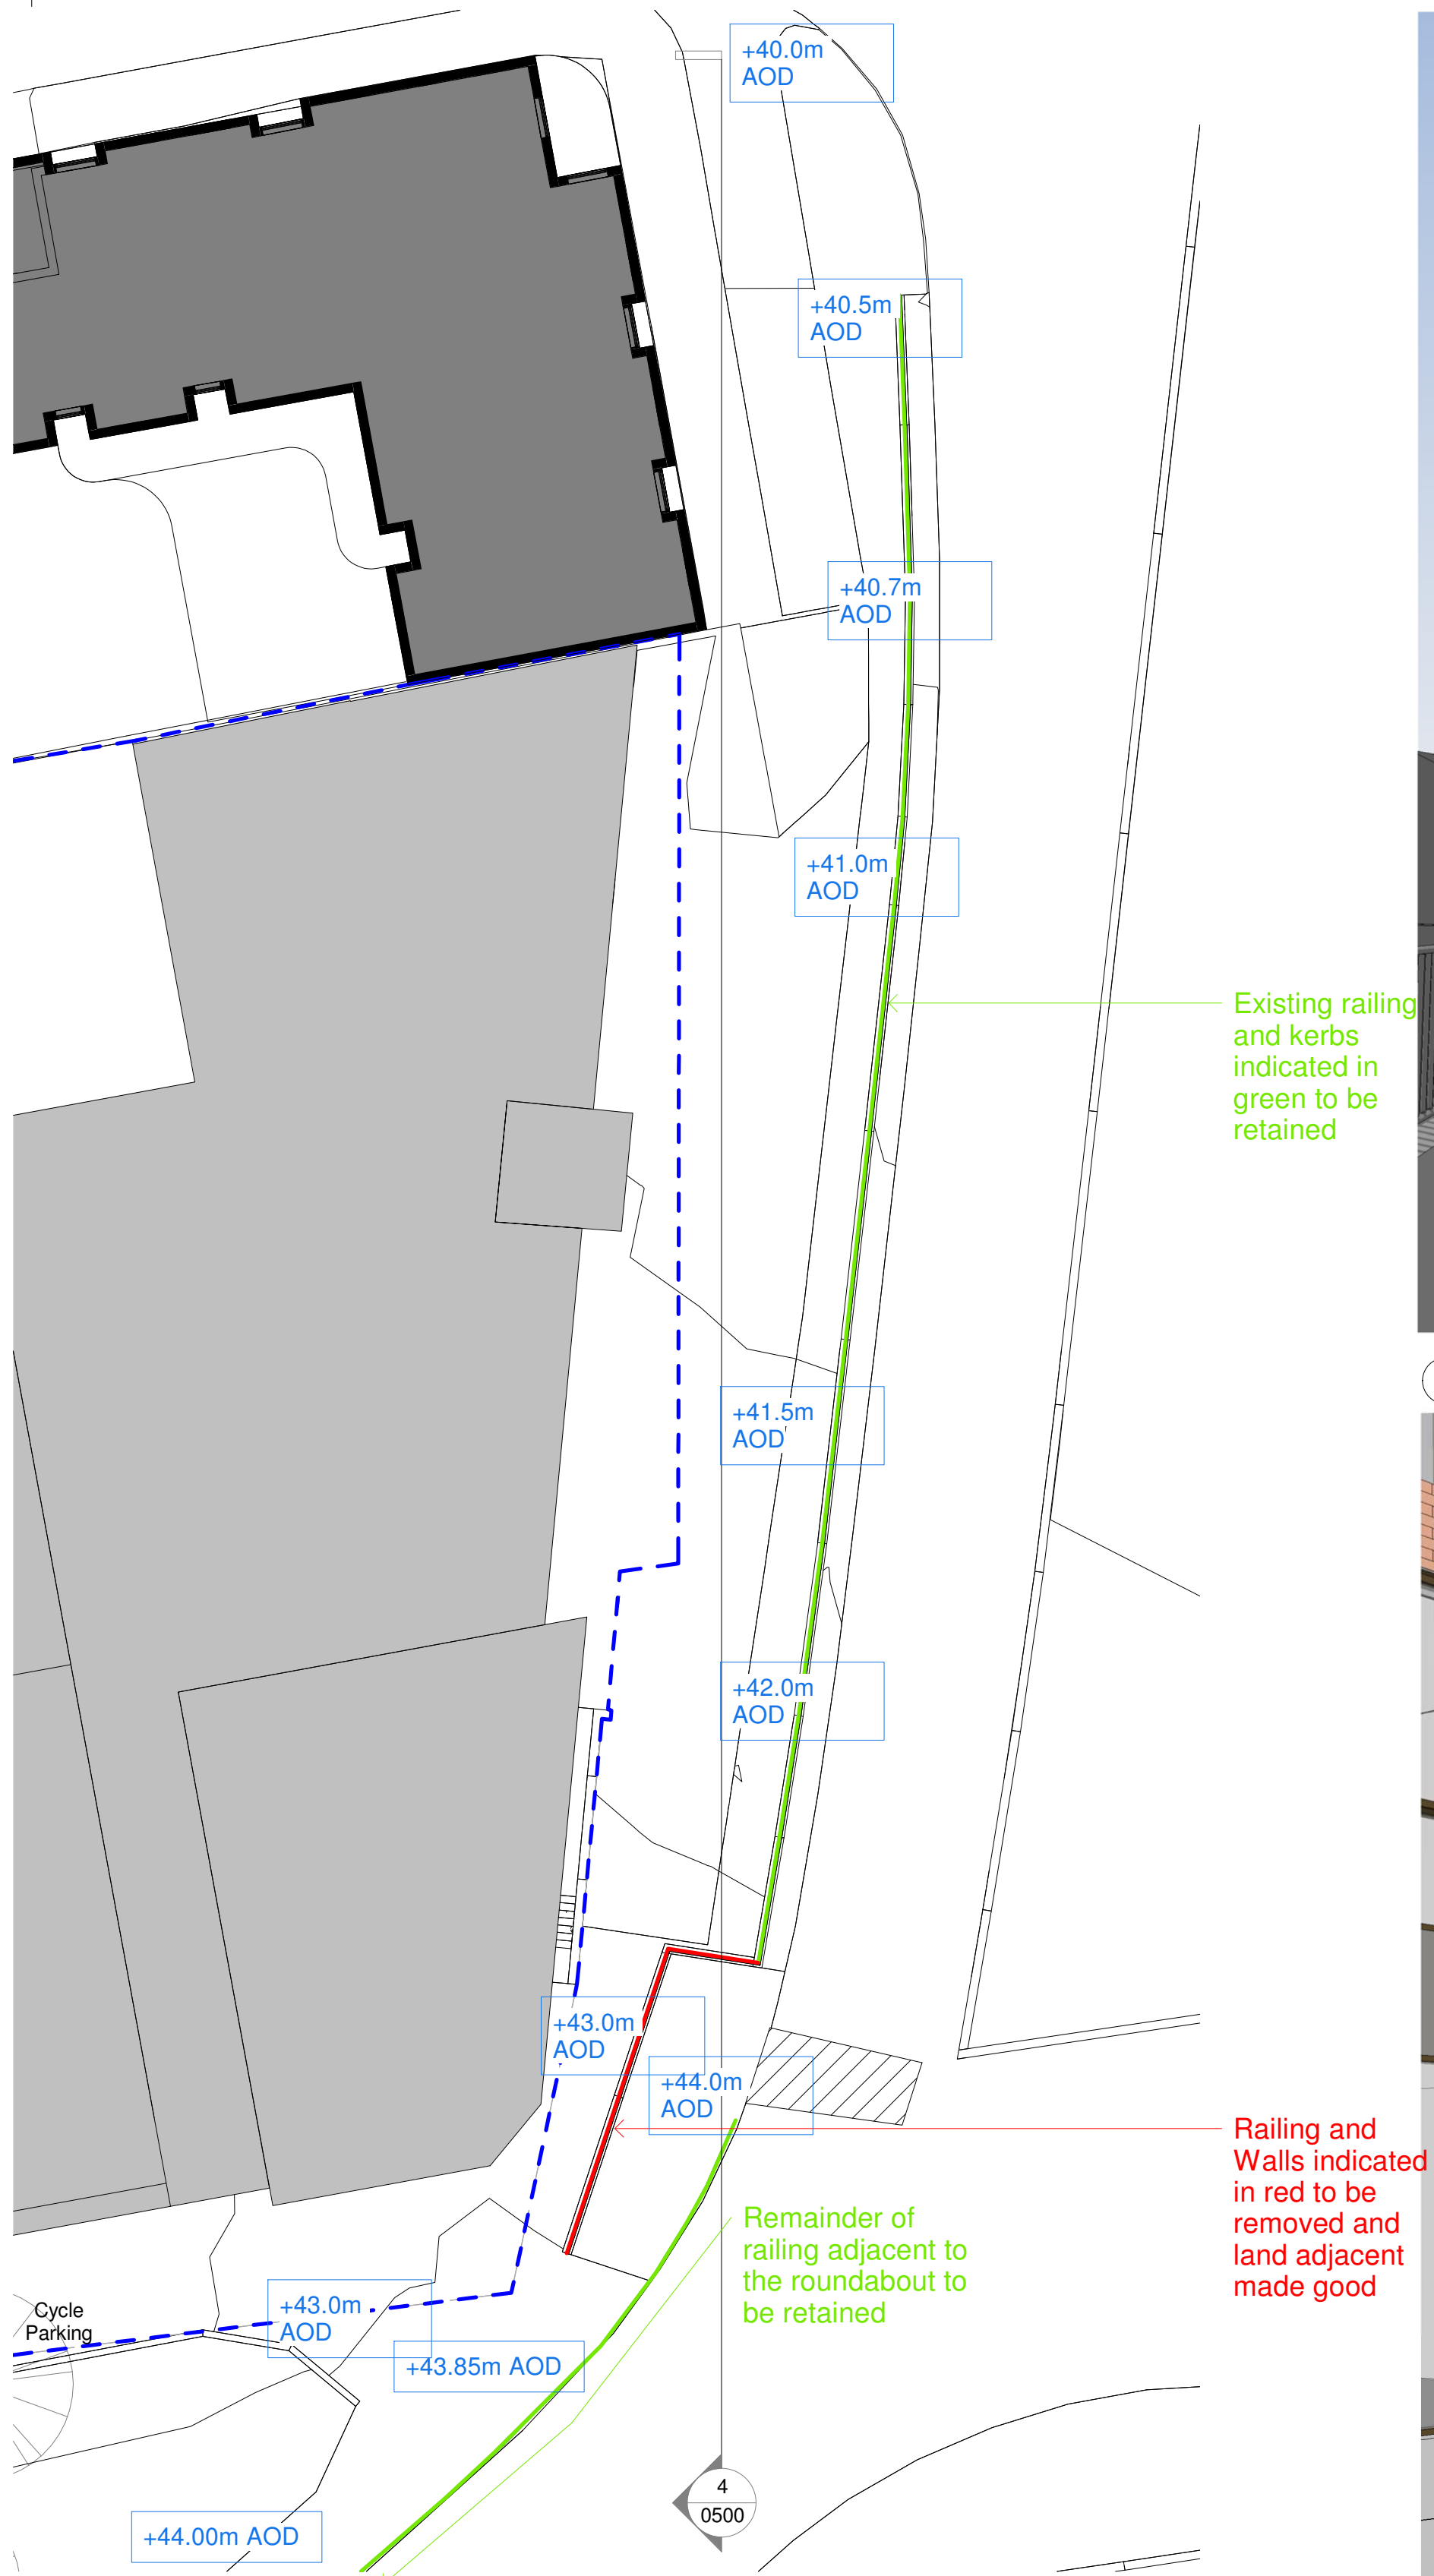

0500 - Ground Floor Plan - IDR Walkway Study - Existing
1:200




0500 - Enlarged Views - IDR Walkway (From South)

Notes
This drawing may be scaled for the purposes of Planning Applications. Land
Registry and the Local Plans when the scale for a study, and where to verify that
the drawing is a digital or an accurate copy. It may not be scaled for
any other purpose.
Always refer to signed dimensions. All dimensions are to be checked on site.
Dimensions and annotations between the drawing and proposed plans
indicate that the drawing is not to be used for construction purposes.
Proposed plans are to be used in conjunction with the specification and
all other relevant documents to the project.
Trees and plants have been hidden for clarity

North

Public Highway changes
agreed under section 278
agreement.

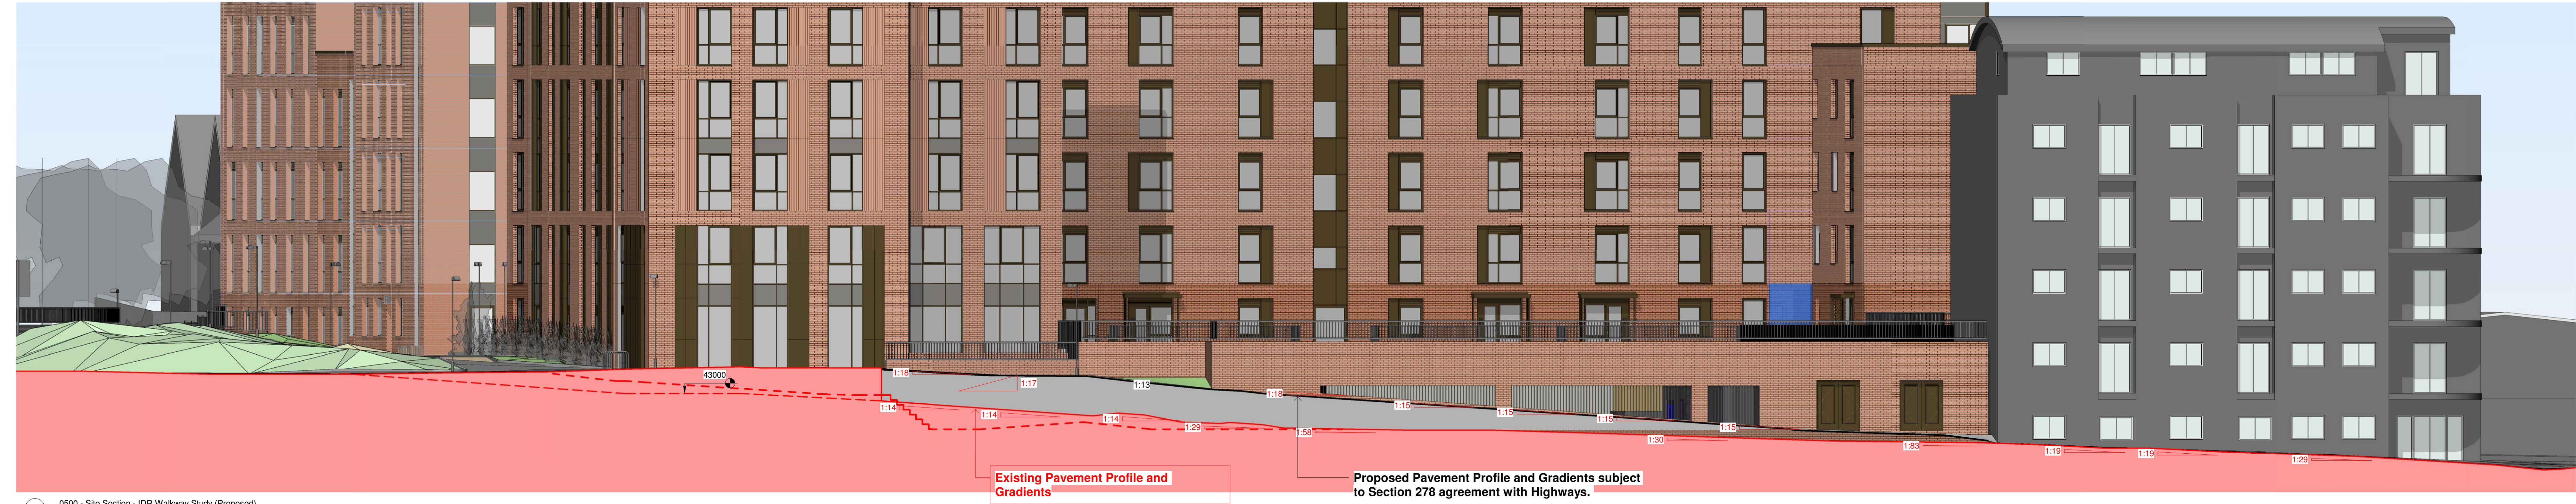

0500 - Site Section - IDR Walkway Study (Proposed)
1:100



0500 - Site Section - IDR Walkway Study (Existing)
1:100

B 21/01/22 JAP NMA 2022 - Blocks B1/B2 Updates JC
A 25/07/17 DB Proposal now indicating the retained JC
railing and vehicle help set
adjacent to footpath. In addition
removable bollards shown in
drawings

Rev Date Int Notes Chg

Client

Drawing Originator

AWW inspired
environments
London - 7 Becket Lane, London, EC3N 8BW 020 7160 6000
Bristol - Riverside House, Bristol, BS1 1LS 0117 302 2550
Plymouth - East Quay House, Plymouth, PL4 0HN 01752 261 262
RIBA Chartered Practice www.aww-uk.com

Weldale Street, Reading
Site Coordinated

Drawing Title
**B2 Commercial/Pedestrian
Walkway/IDR Study**

Scale Sheet Drawn Checked Date
As Indicated A0 DB JC 08/12/16

Status
PLANNING 3622

Drawing Reference
0500 B