



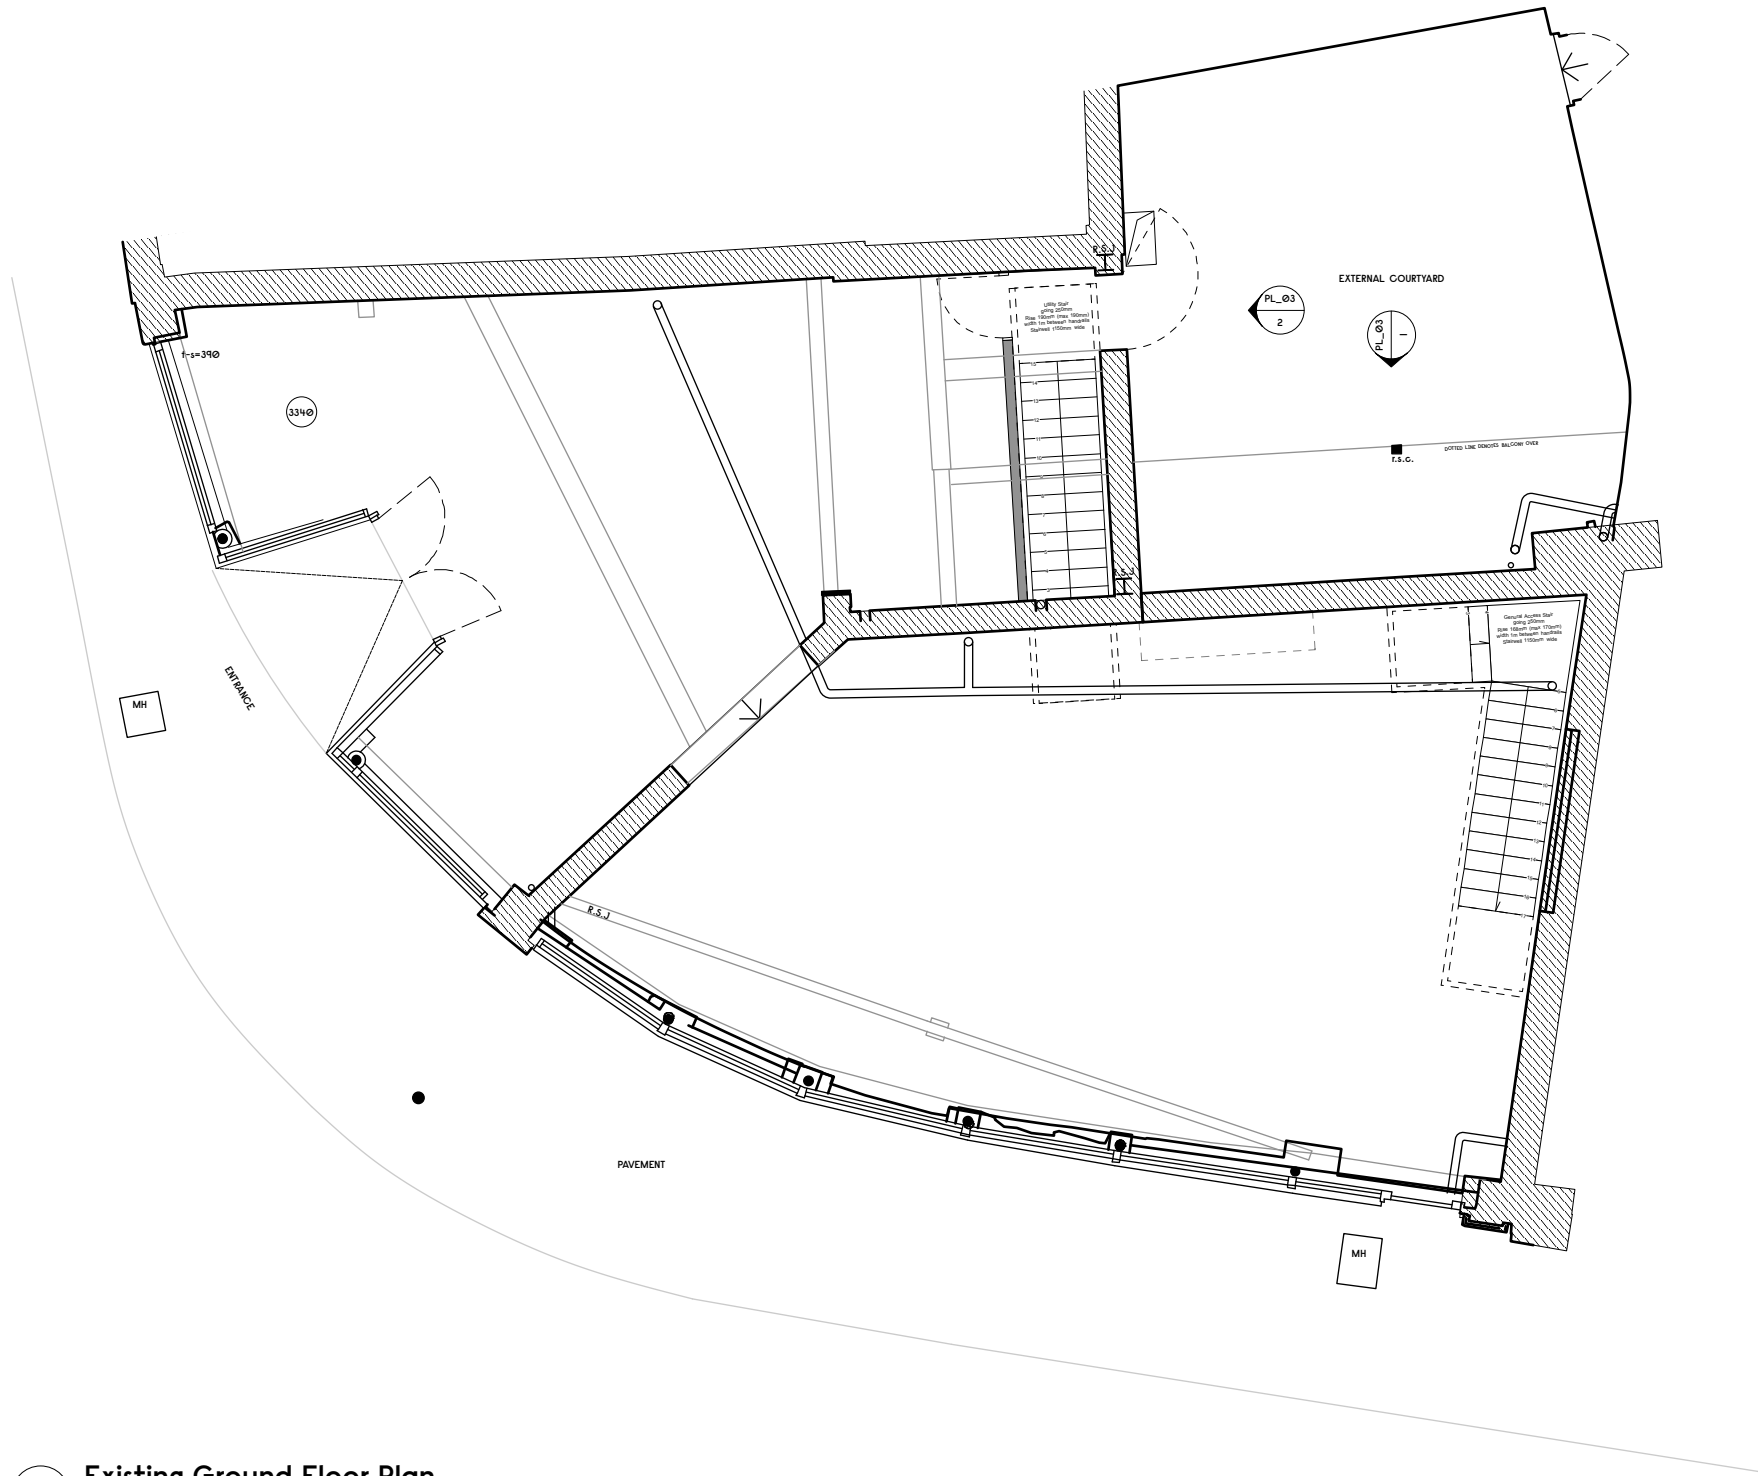

1 Existing Ground Floor Plan
Scale: 1:100

 

Notes

-

Revision	Date	Description
-	16/03/22	Planning consent

Gundry + Ducker
Gundry + Ducker Architecture Ltd
3 Garrick Street
London WC2E 9BF
t +44(0)203 417 4895
info@gundryducker.com

Do not scale. All dimensions to be confirmed on site.
Information contained in this drawing is the sole copyright of the designer
and is not to be reproduced without permission.

Project	Rosa's Reading-Jackson's Corner, 1-9 King St, RG1 2EA		
Drawing title	Existing Ground Floor Plan		
Scale	1:100 @ A3	Drwg. No.	Rev
Date	March 2022	443_PL_01	-
Status	PLANNING		