



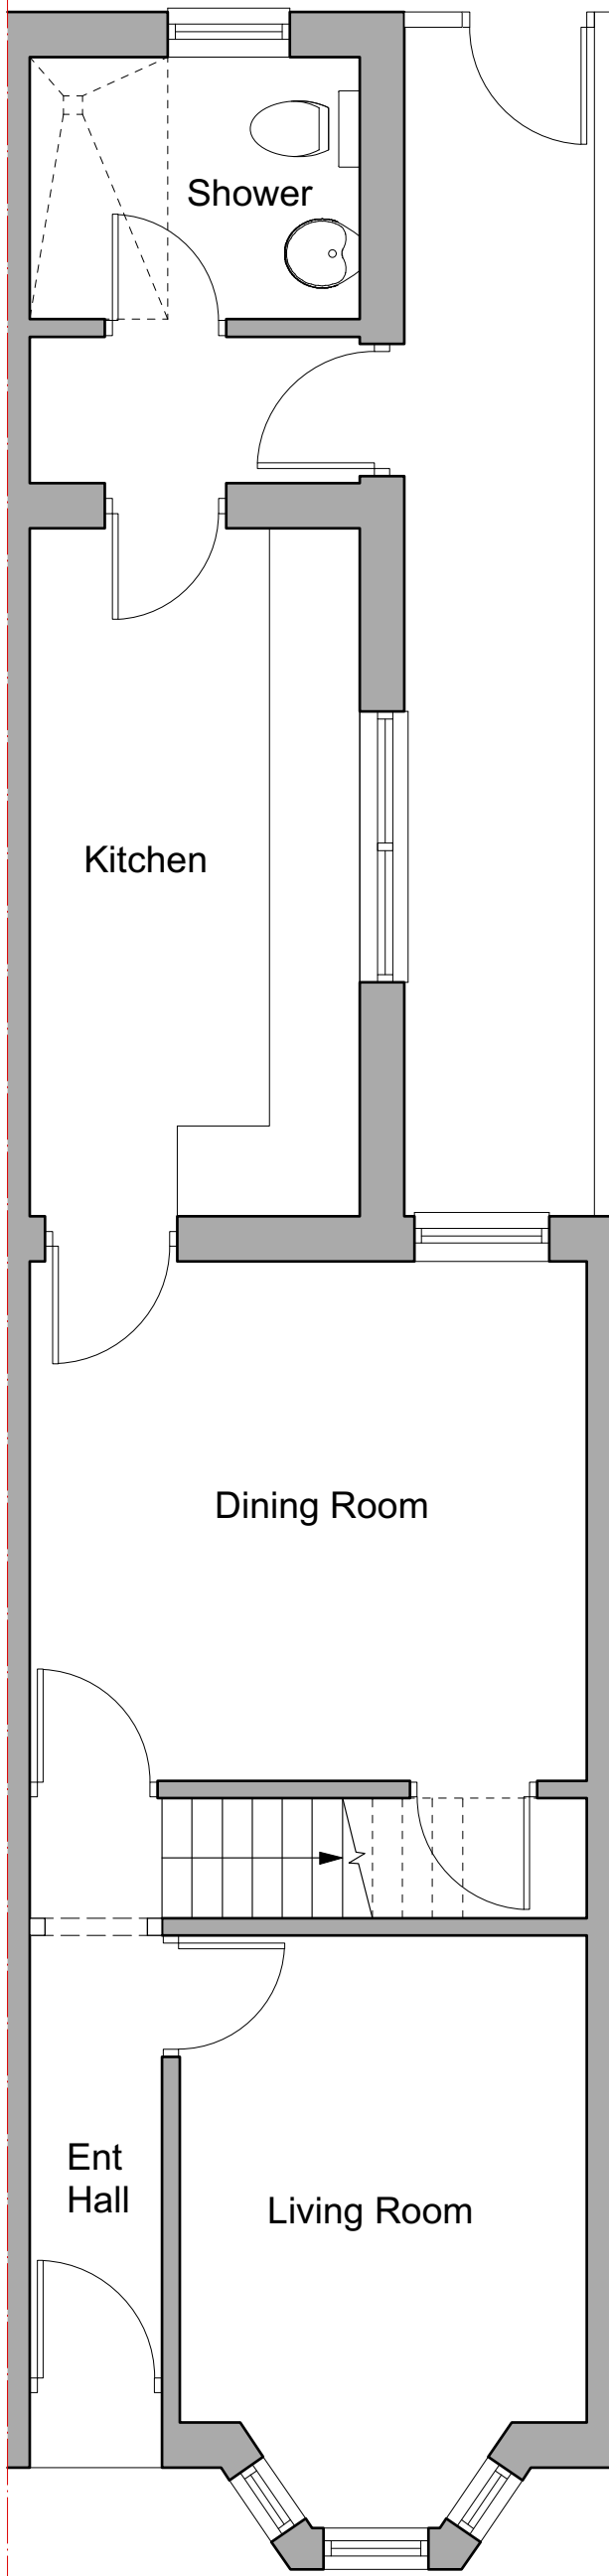

00-EXISTING GROUND FLOOR




01-EXISTING FIRST FLOOR

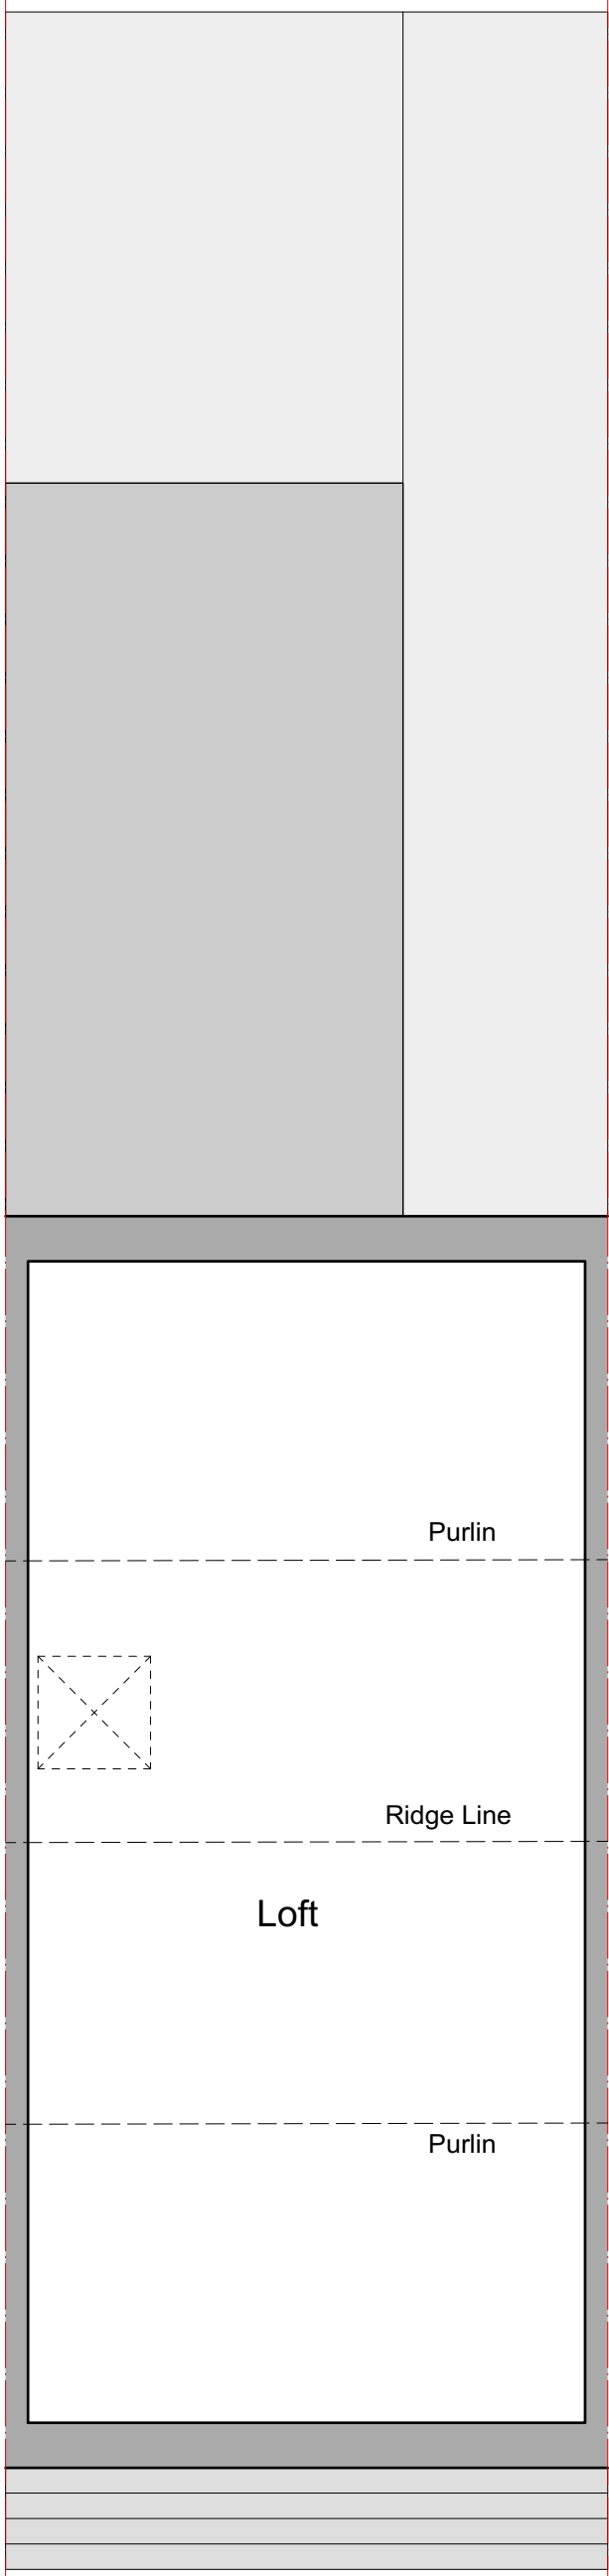


02-EXISTING LOFT PLAN



EXISTING FRONT ELEVATION

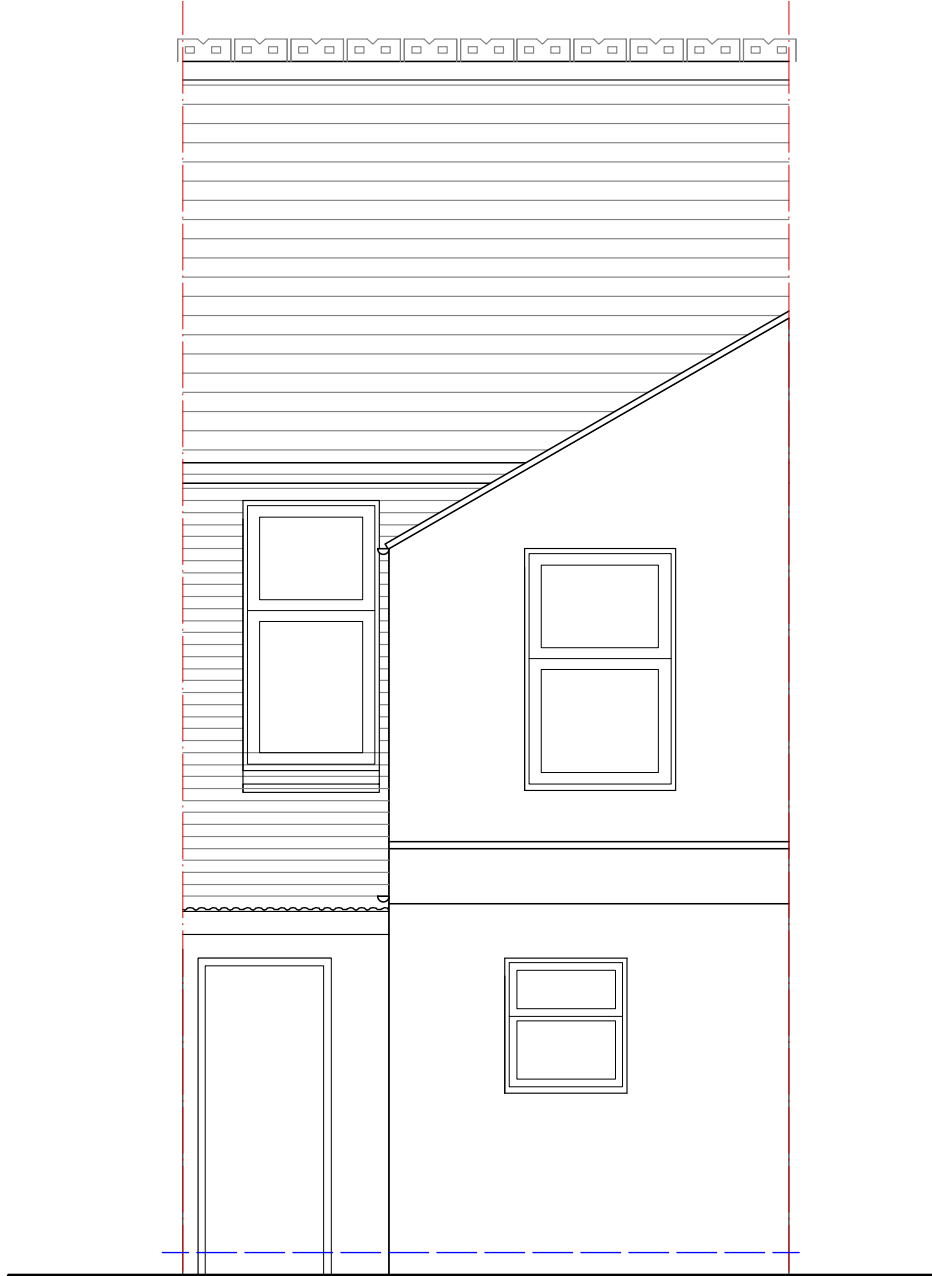

EXISTING REAR ELEVATION

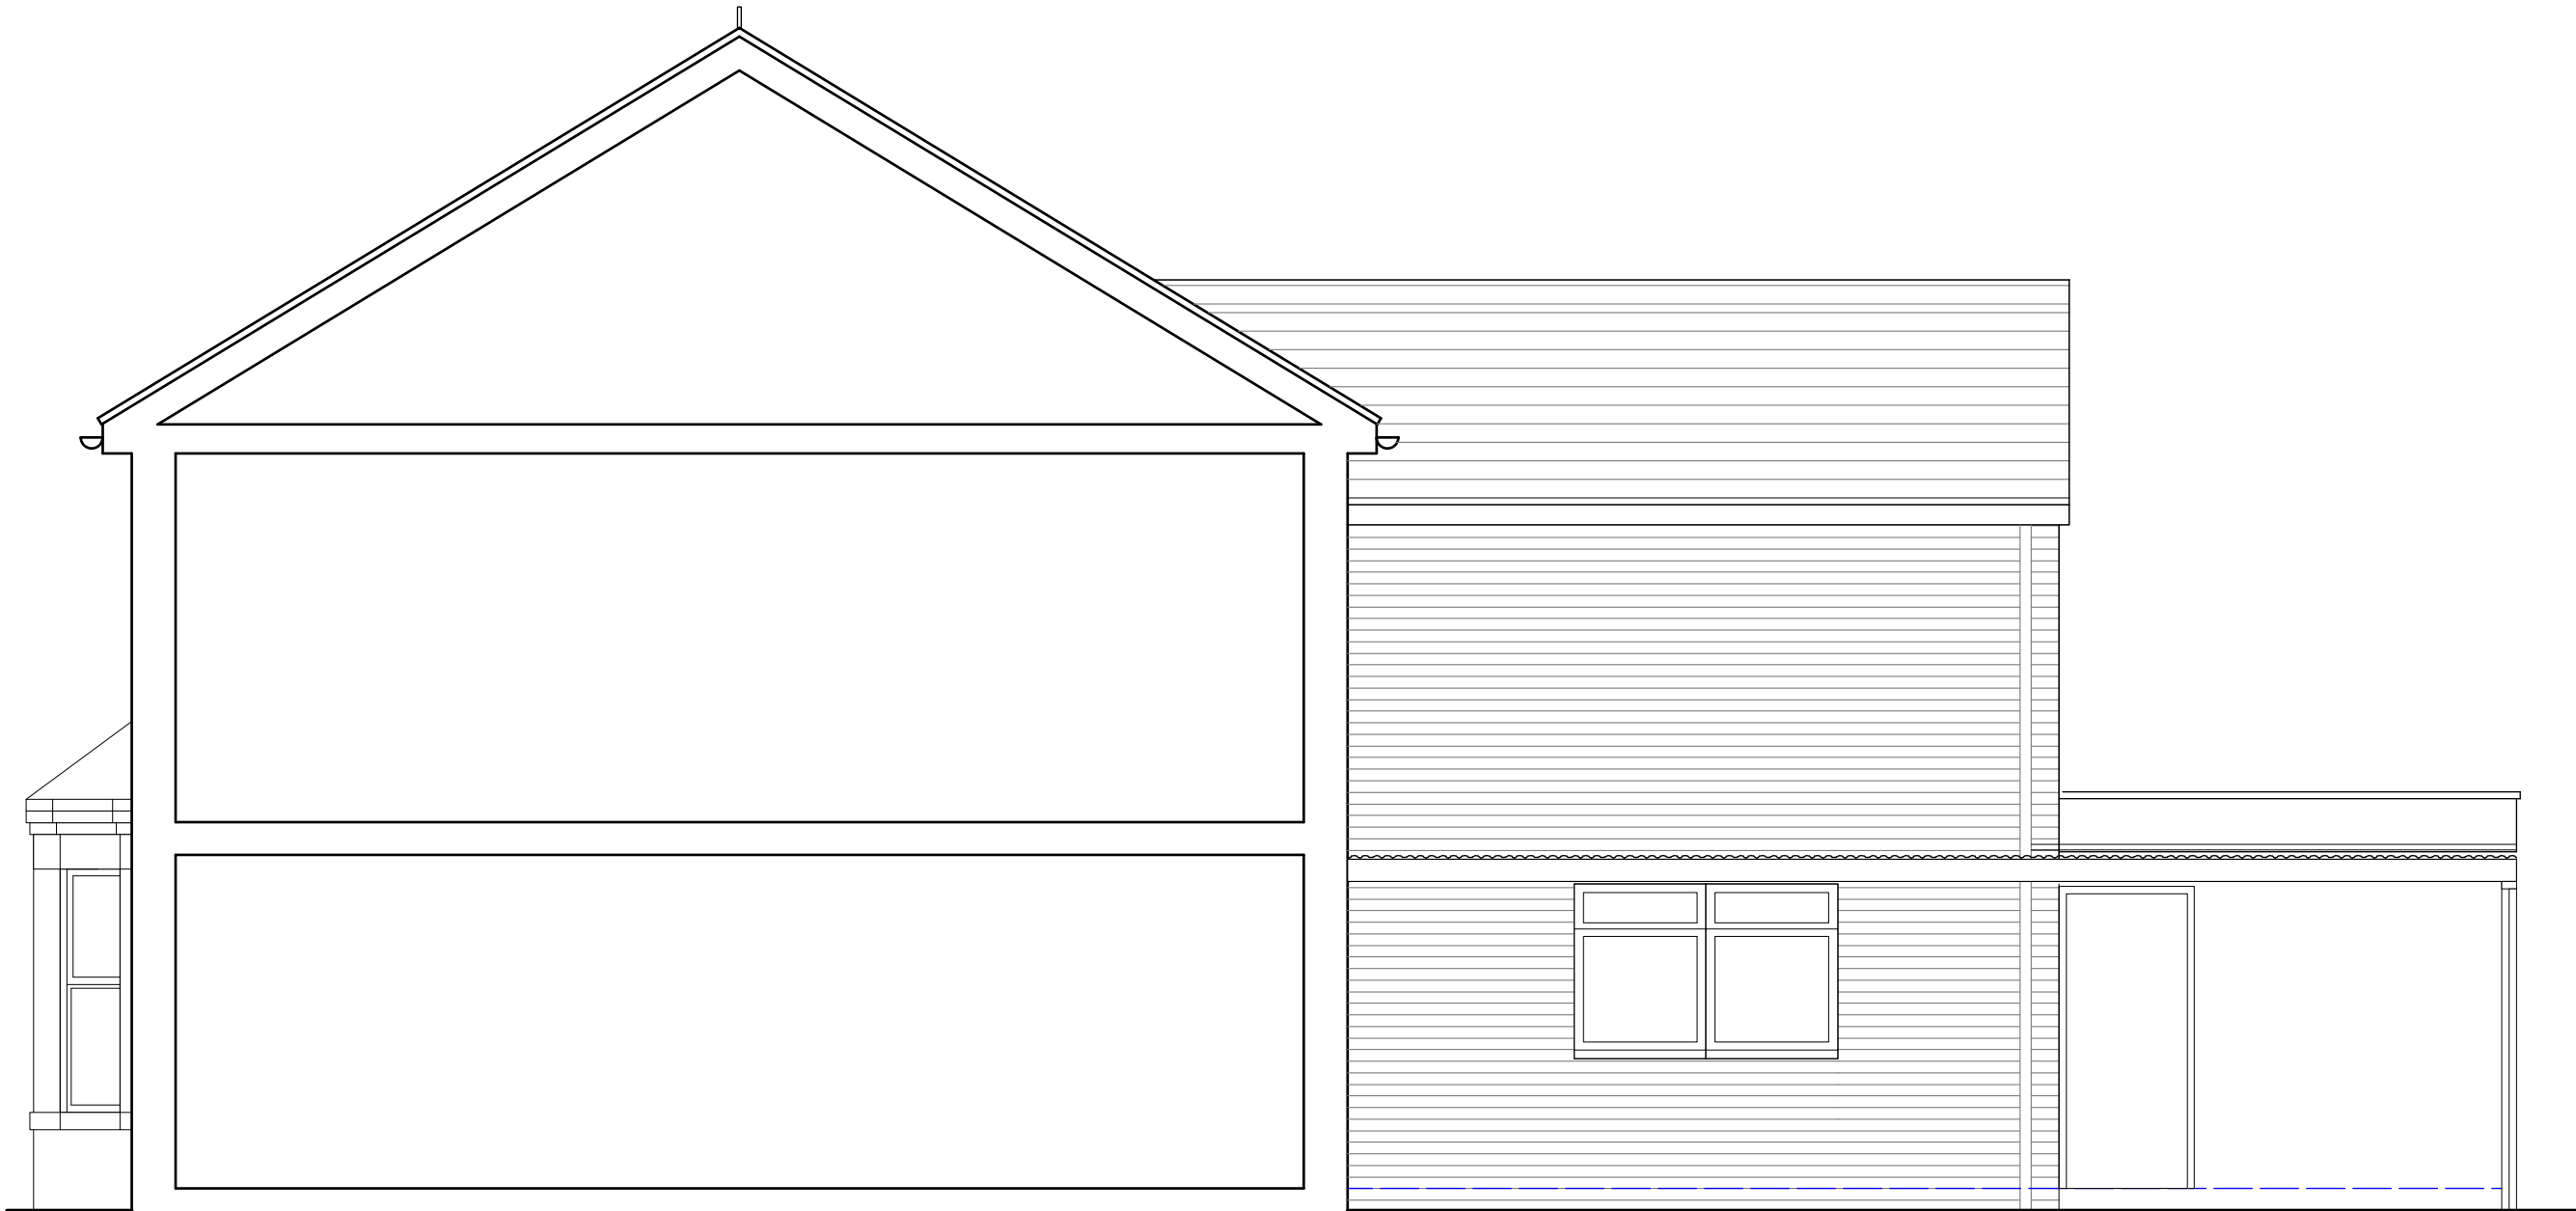

EXISTING SIDE ELEVATION / SECTION

The contents of this drawing is subject to the Copyright, Designs and Patents Act 1988.

**Design Notes**  
Except where noted, boundaries have not been surveyed and the client should satisfy themselves of their exact location before relying on the contents of this drawing.

**Construction Notes**  
Do not scale from this drawing. Site dimensions are to be checked before work is started. Any discrepancy whatsoever between any information contained in this drawing and any other document must be brought to the attention of PegasusLife before the work is executed.

0m1m2m

Scale Bar 1:50

| Rev | Date     | Revision Notes                               |
|-----|----------|----------------------------------------------|
| -   | 07.03.22 | Issued for certificate of lawful development |

Project Title

**110 Liverpool Road, Reading RG1 3PQ**

Drawing Title

**Existing Plans & Elevations**

|                |                         |
|----------------|-------------------------|
| Client         | Project ID              |
| Mr & Mrs Mirza | 0801                    |
| Drawn By       | Scale                   |
| AM             | 1:50 @ A1 & 1:1250 @ A1 |
| Reviewed By    | Drawing No.             |
| KUR            |                         |
| Date           | Rev.                    |
| Aug 2021       | ---                     |

UR

URBAN REGEN

ARCHITECTS