



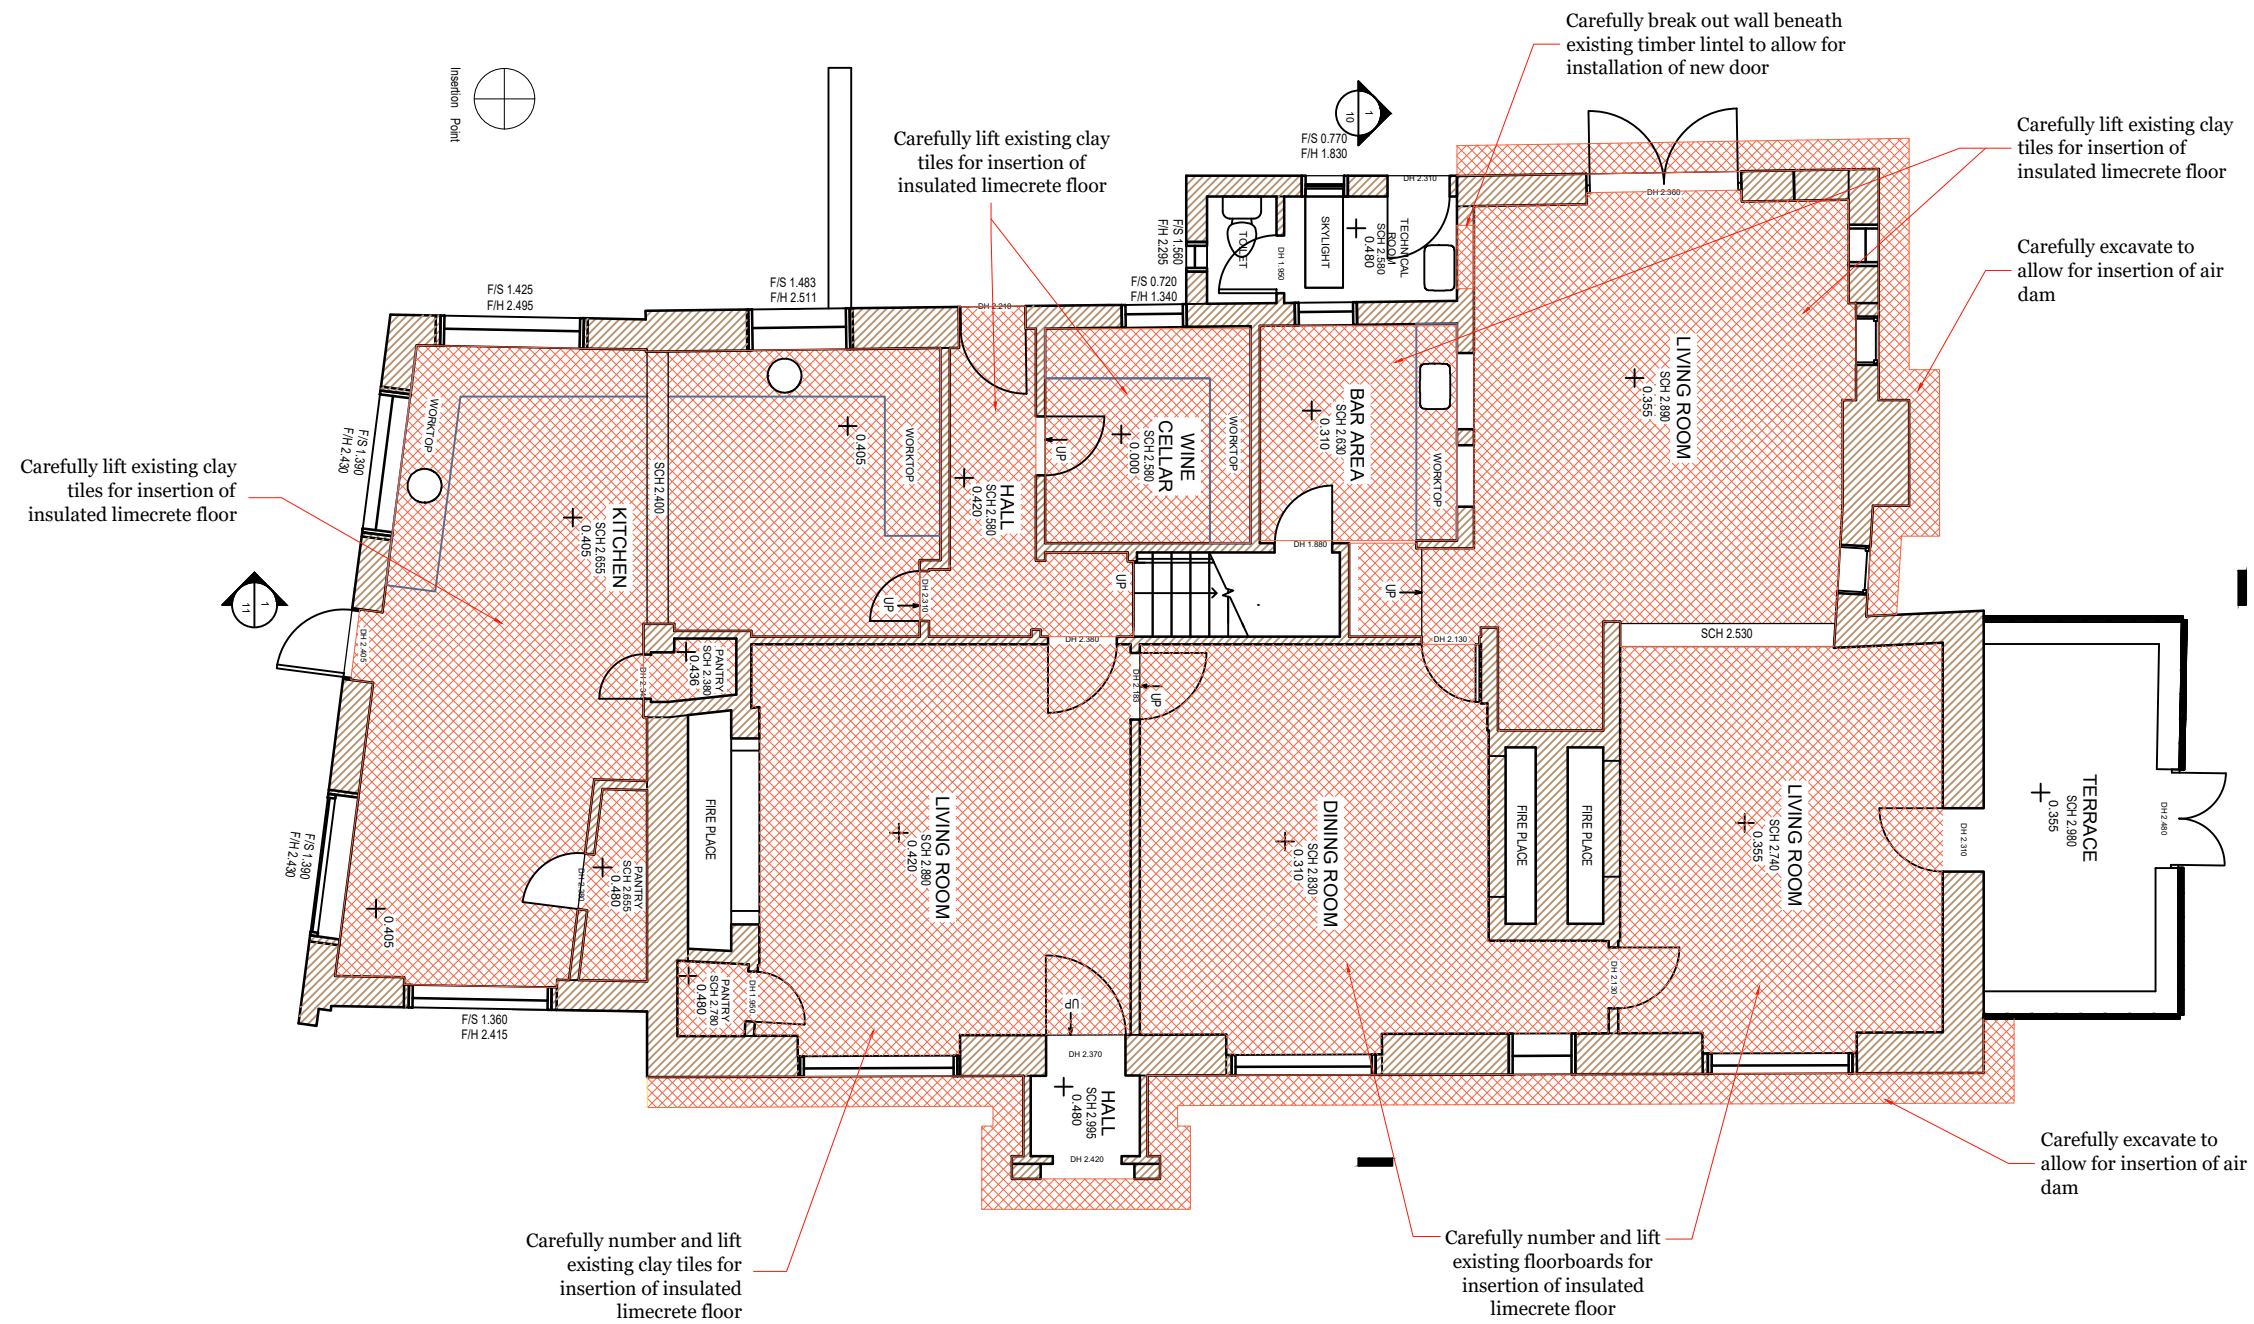

Drawing: A03 - Ground Floor Plan - Existing/Enabling @ 1:100

 

SITE:
Old Grove House
St Barnabas Road
Reading
RG4 8RA

PROJECT:
Refurbishment & Repair Project

CLIENT:
Mr & Mrs Michie

DATE:
May 2022

PAPER SIZE:
A3

DRAWN BY:
RH

Issue:
1.0 - Client Comment - 27/05/22
2.0 - Listed Building Consent - 31.05.22

REVISION NOTES: