




WEST STREET

OXFORD ROAD

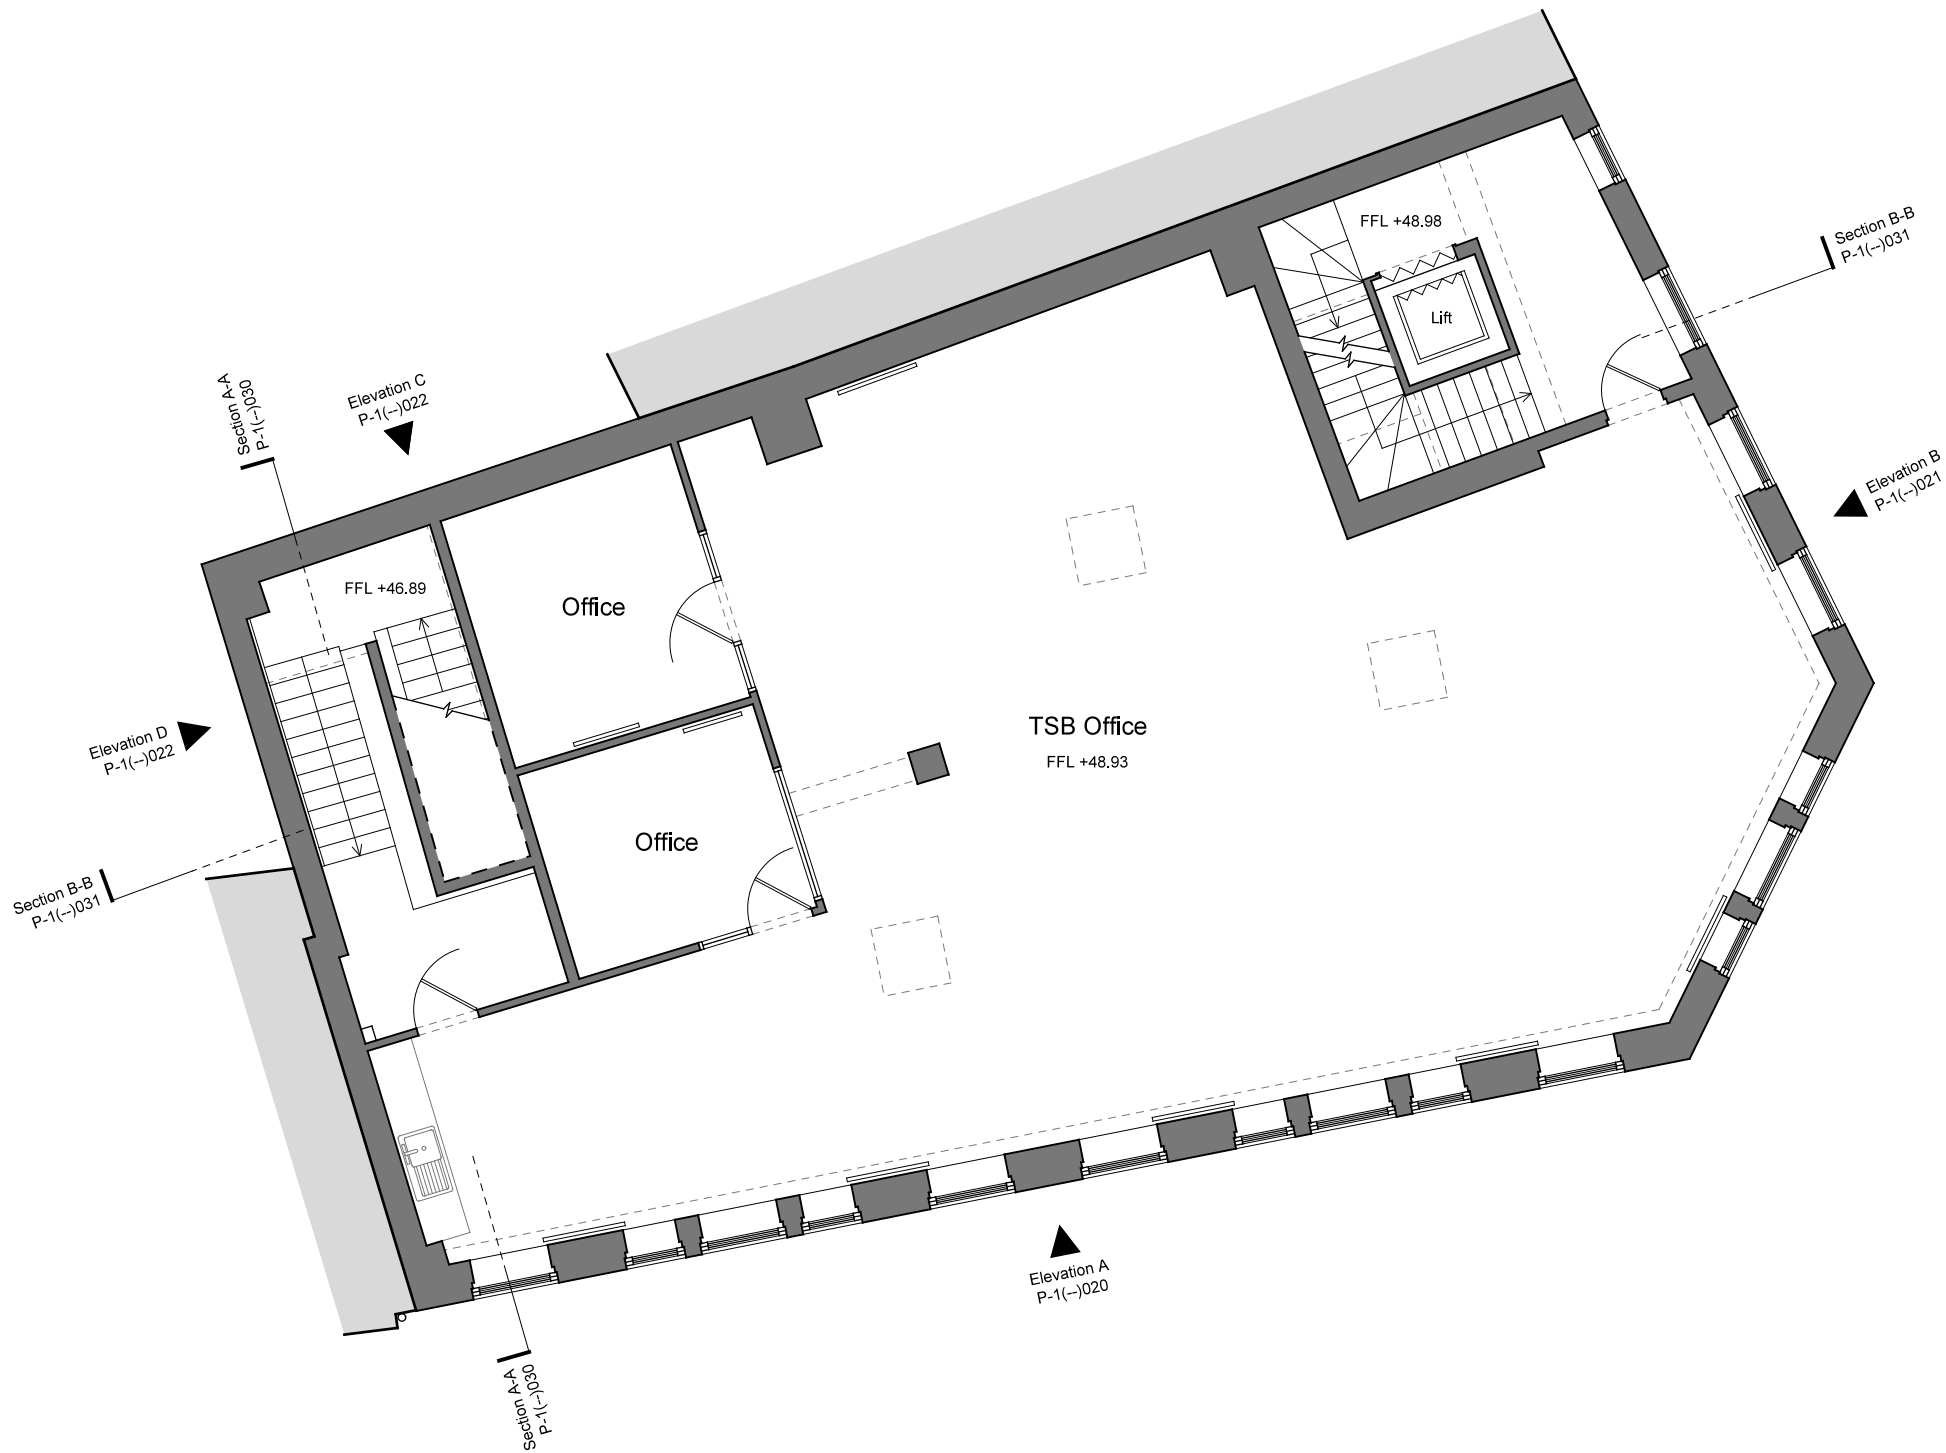

INFORMATION ONLY



Project  
200-202 Broad Street  
Reading RG1 7QJ

Title  
Existing First Floor Plan

|                                  |                        |                    |
|----------------------------------|------------------------|--------------------|
| Scale<br>1:100 @ A3              | 1:50 @ A1              | Date<br>19/11/2020 |
| Drawn by<br>DLA                  | Checked by Proj. Arch. | Checked By Manager |
| Drawing No.<br>20033/P-1(-- )011 |                        | Revision<br>-      |

The Colman Partnership Limited  
27 Harcourt Street  
London  
W1H 4HP  
Telephone: 020 7535 2040  
Facsimile : 020 7535 2041  
email: projects@colmanarchitects.co.uk

www.colmanarchitects.co.uk

Dimensions are not to be scaled from this drawing.  
This drawing is based on current available information and should not be relied on as accurate measurements of usable space.  
This drawing is the property of the Colman Partnership Ltd. and Copyright is reserved by them. The drawing is issued on condition that it is not copied or disclosed by or to any unauthorised persons without the prior consent in writing of the Colman Partnership Ltd.

0 2 4m