




Existing Elevations 1:50

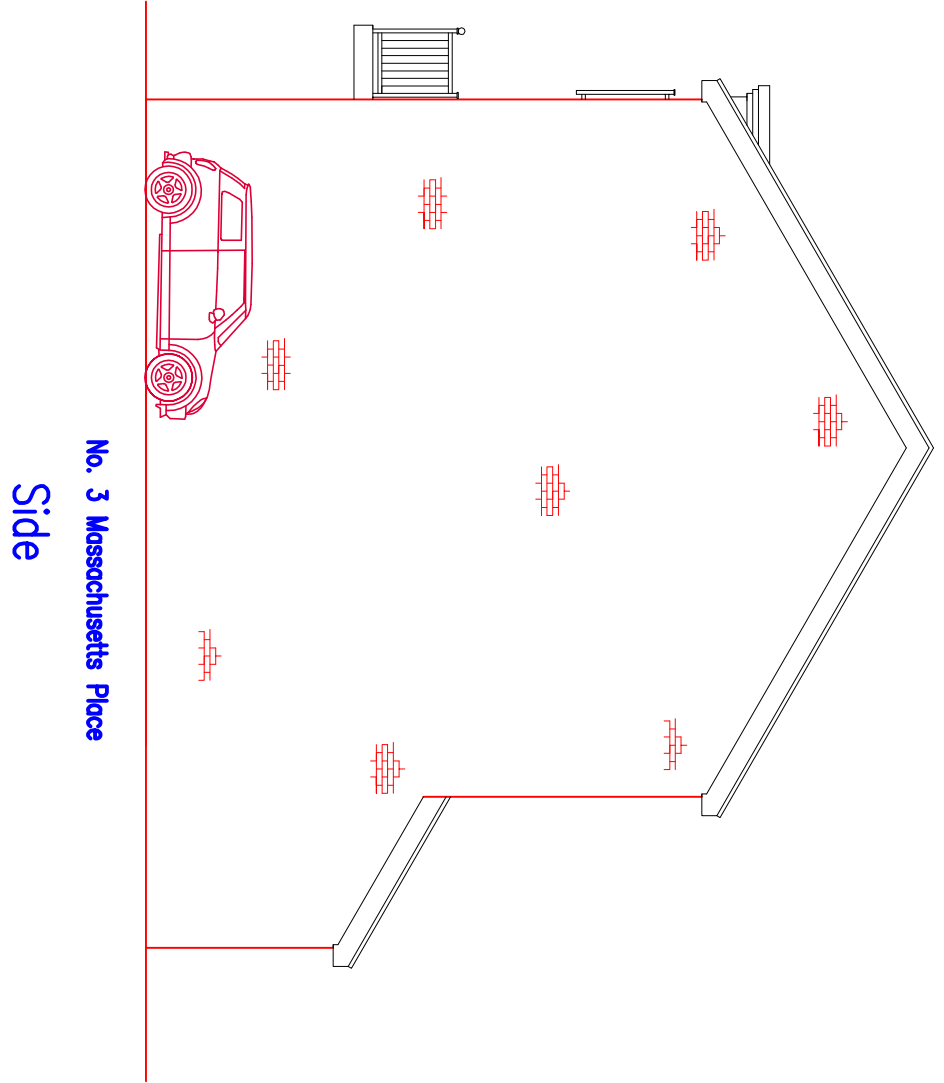


No. 3 Massachusetts Place
Side

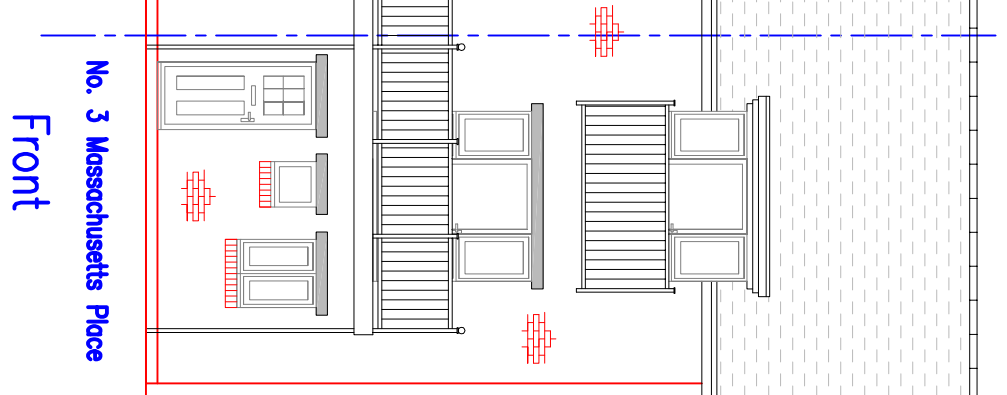


No. 3 Massachusetts Place
Front

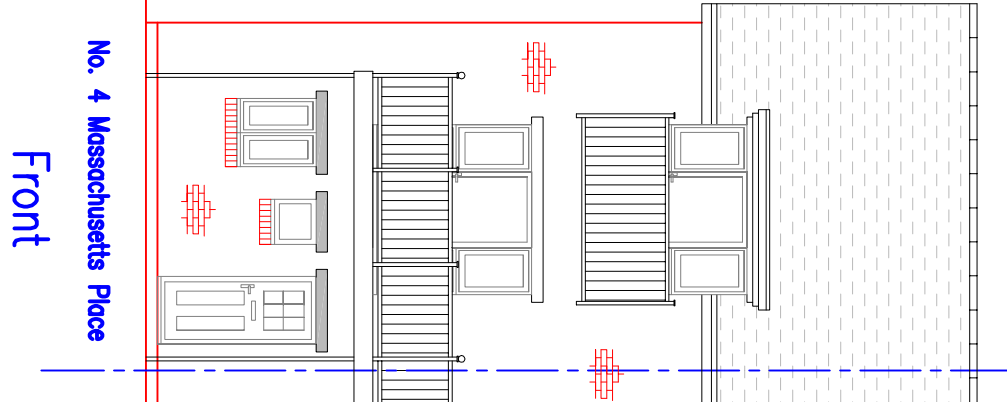


No. 4 Massachusetts Place
Front

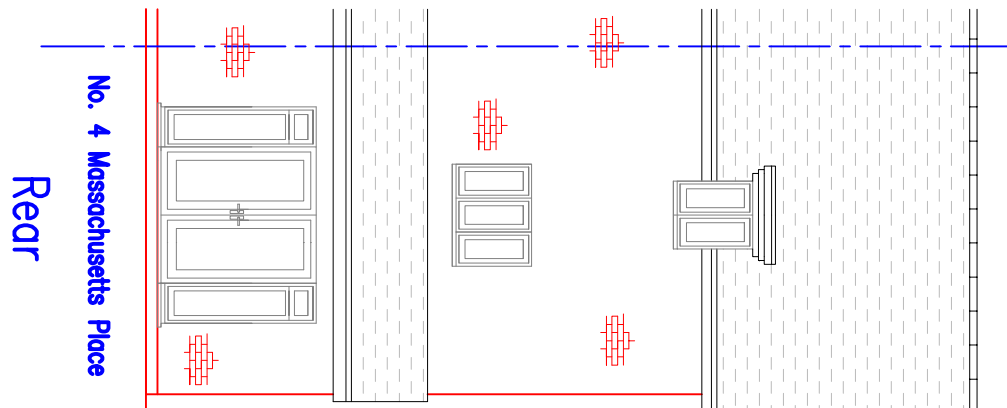


No. 4 Massachusetts Place
Rear

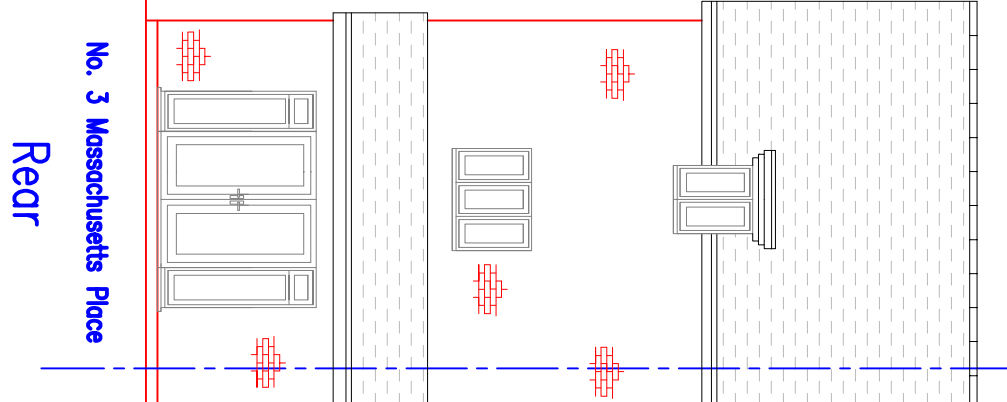


No. 3 Massachusetts Place
Rear

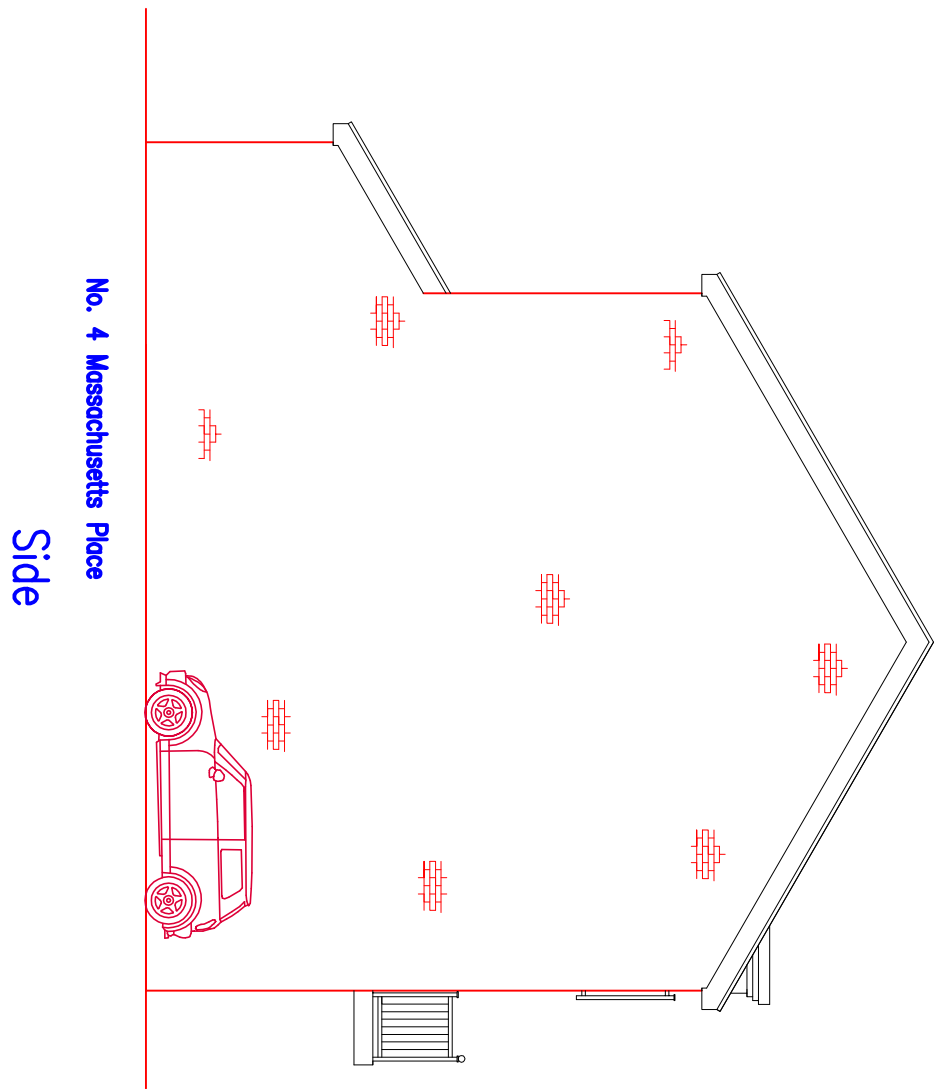


No. 4 Massachusetts Place
Side

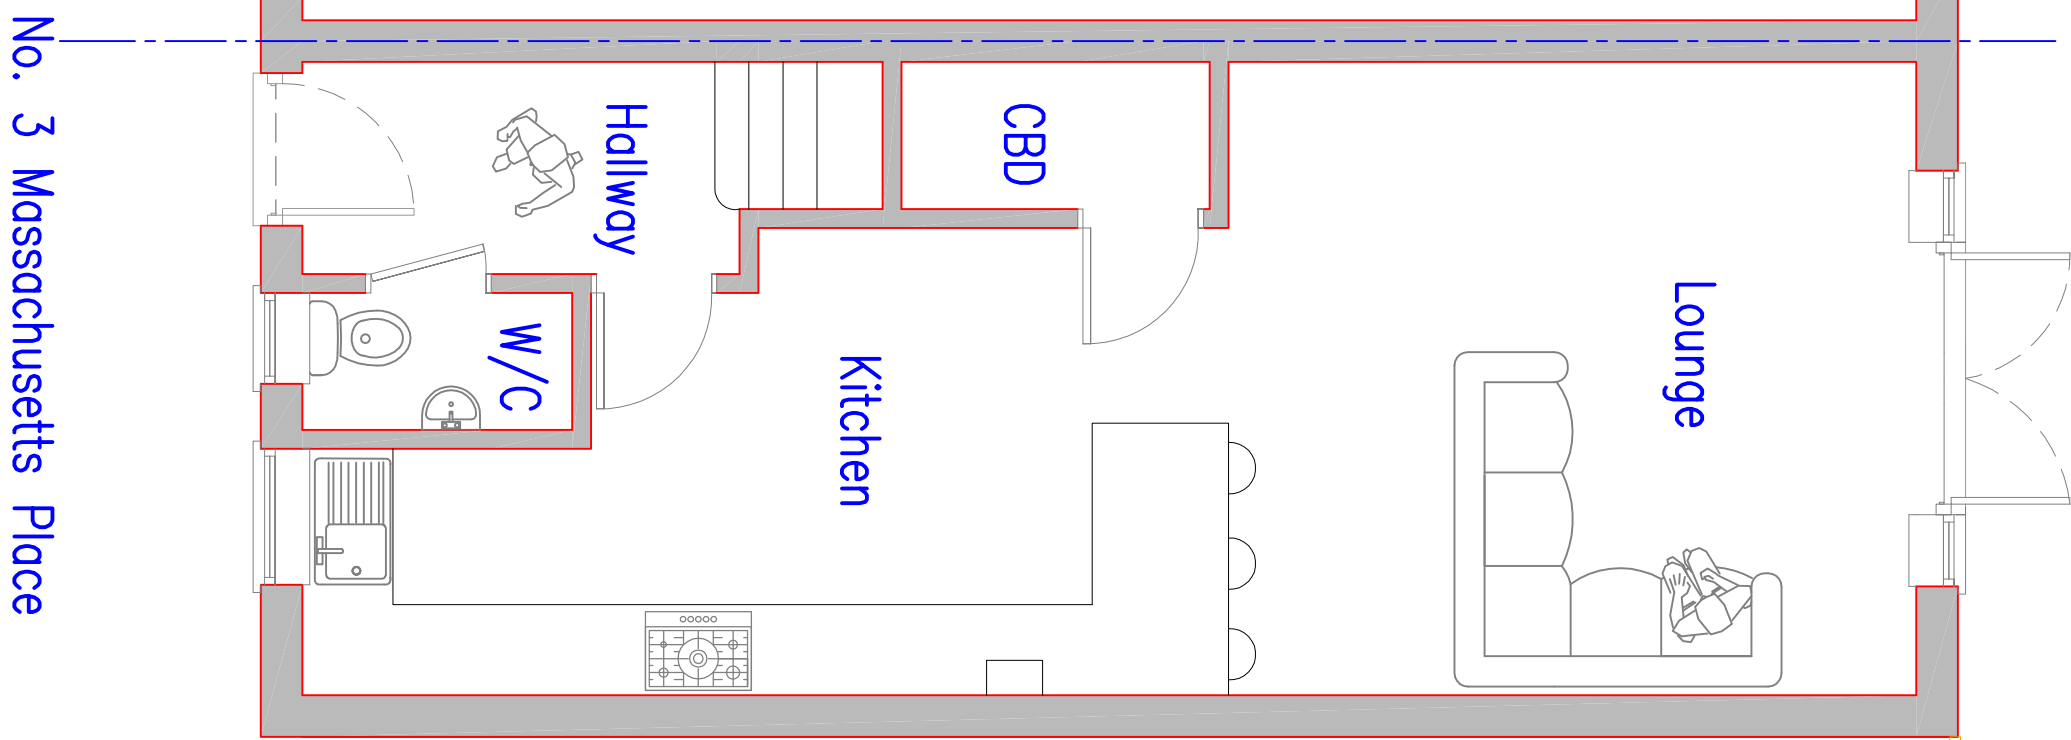


No. 3 Massachusetts Place

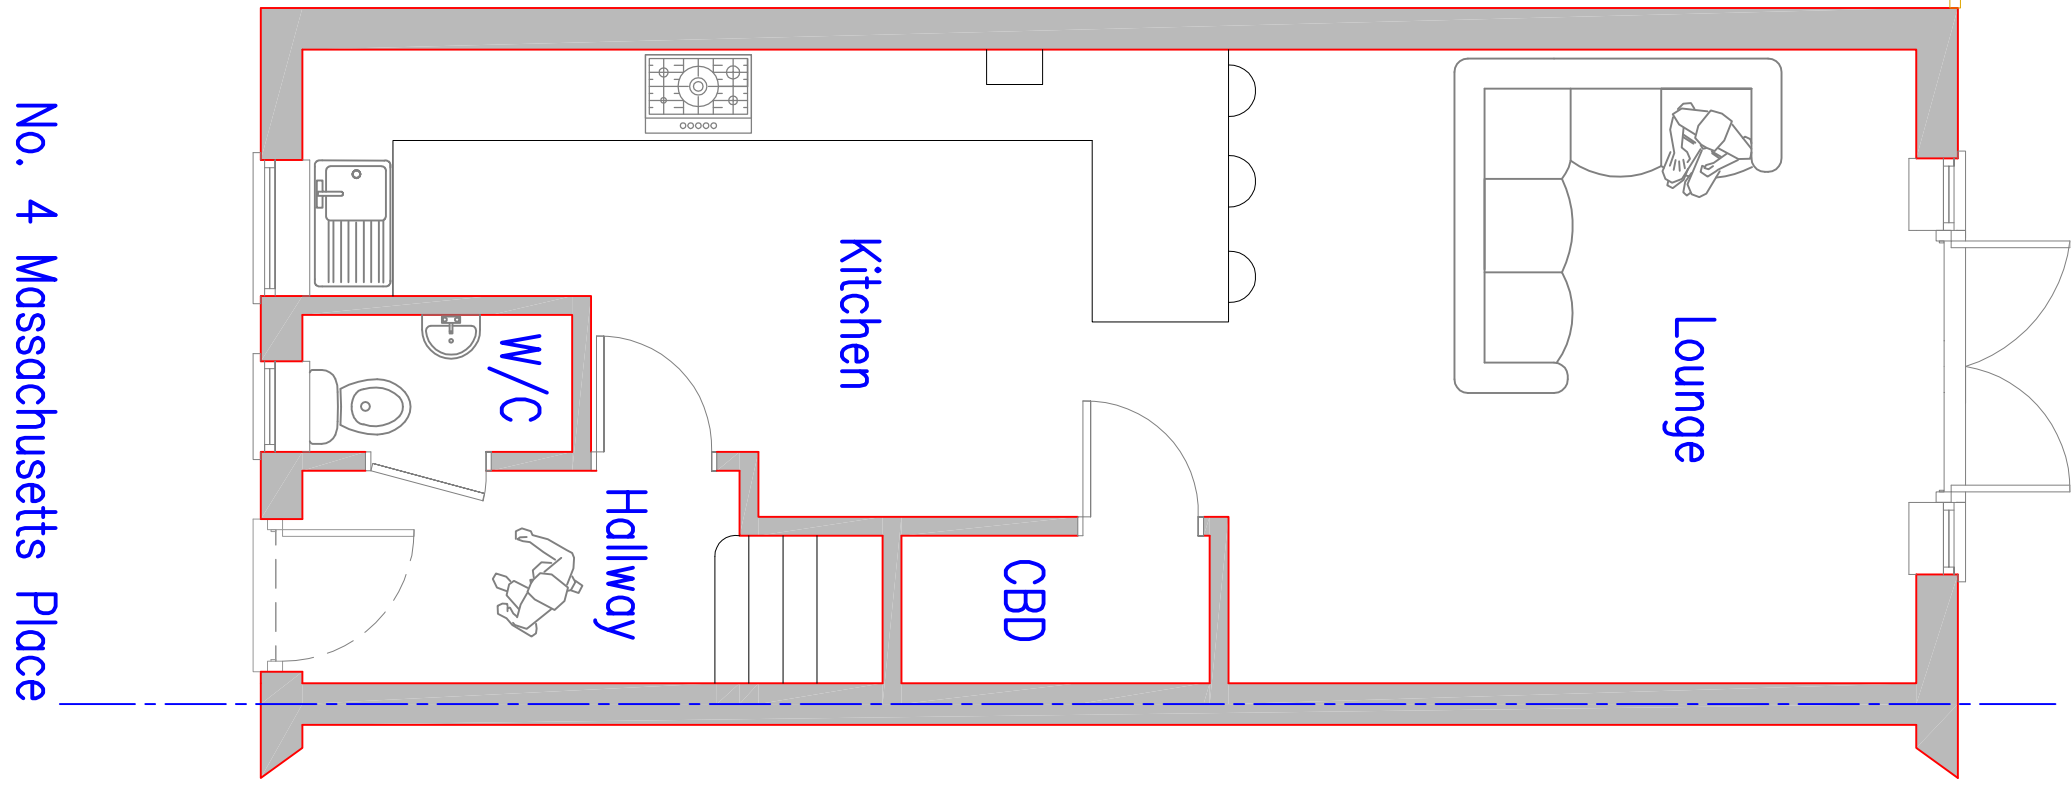

No. 4 Massachusetts Place

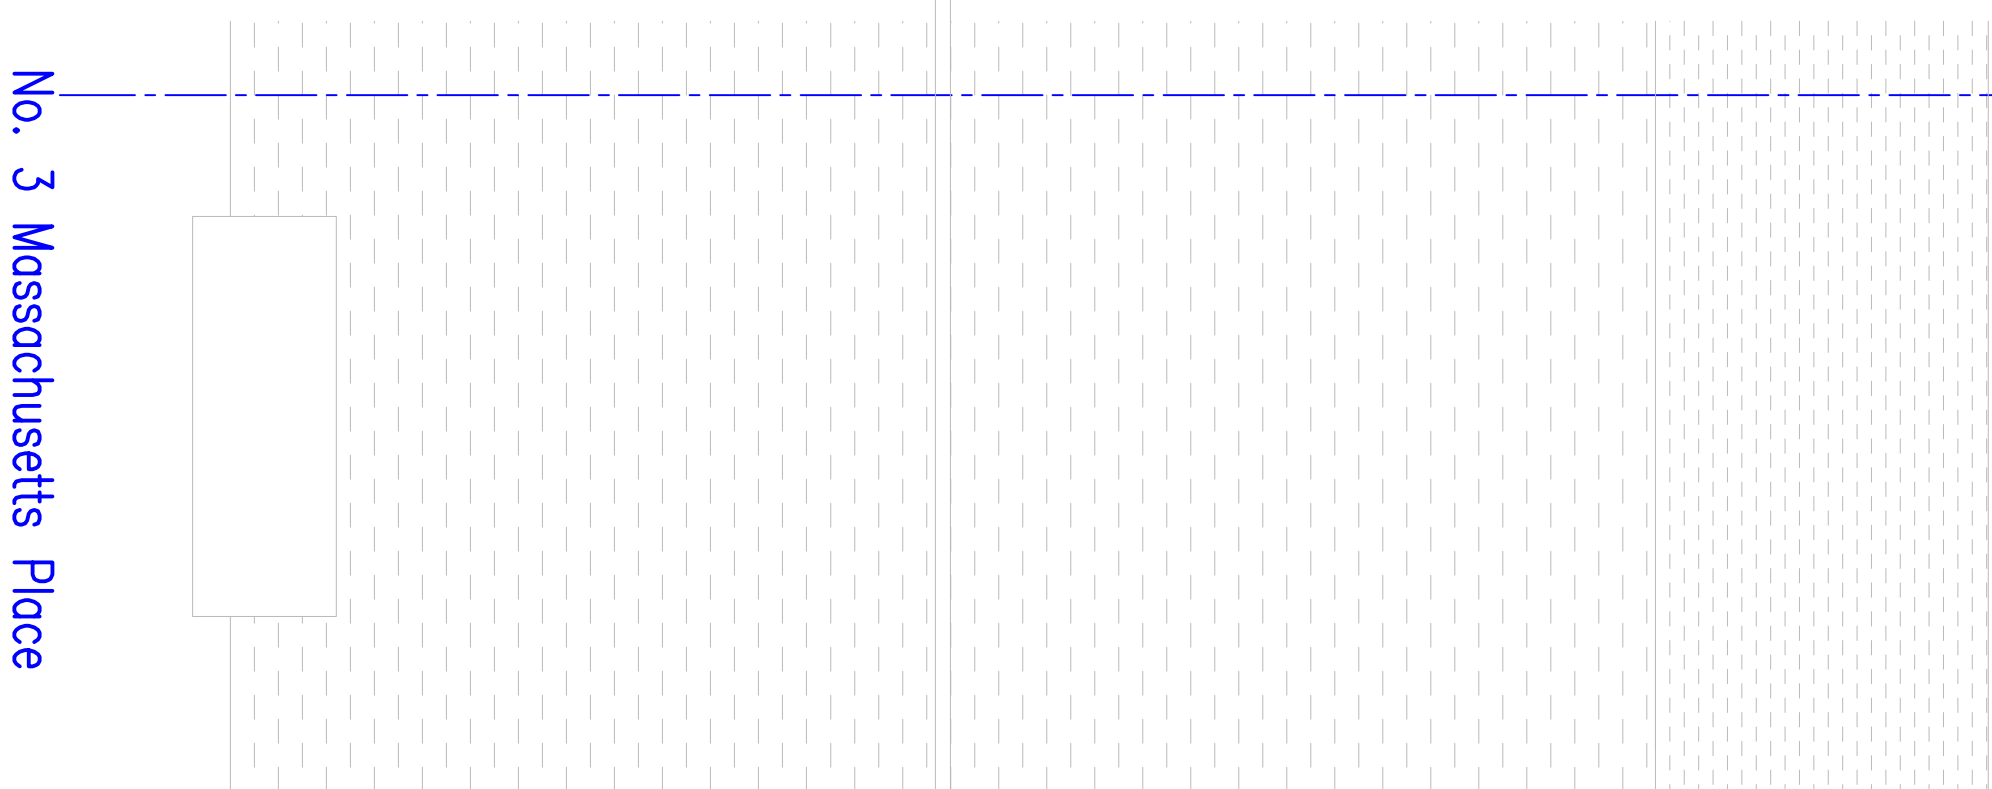

No. 3 Massachusetts Place

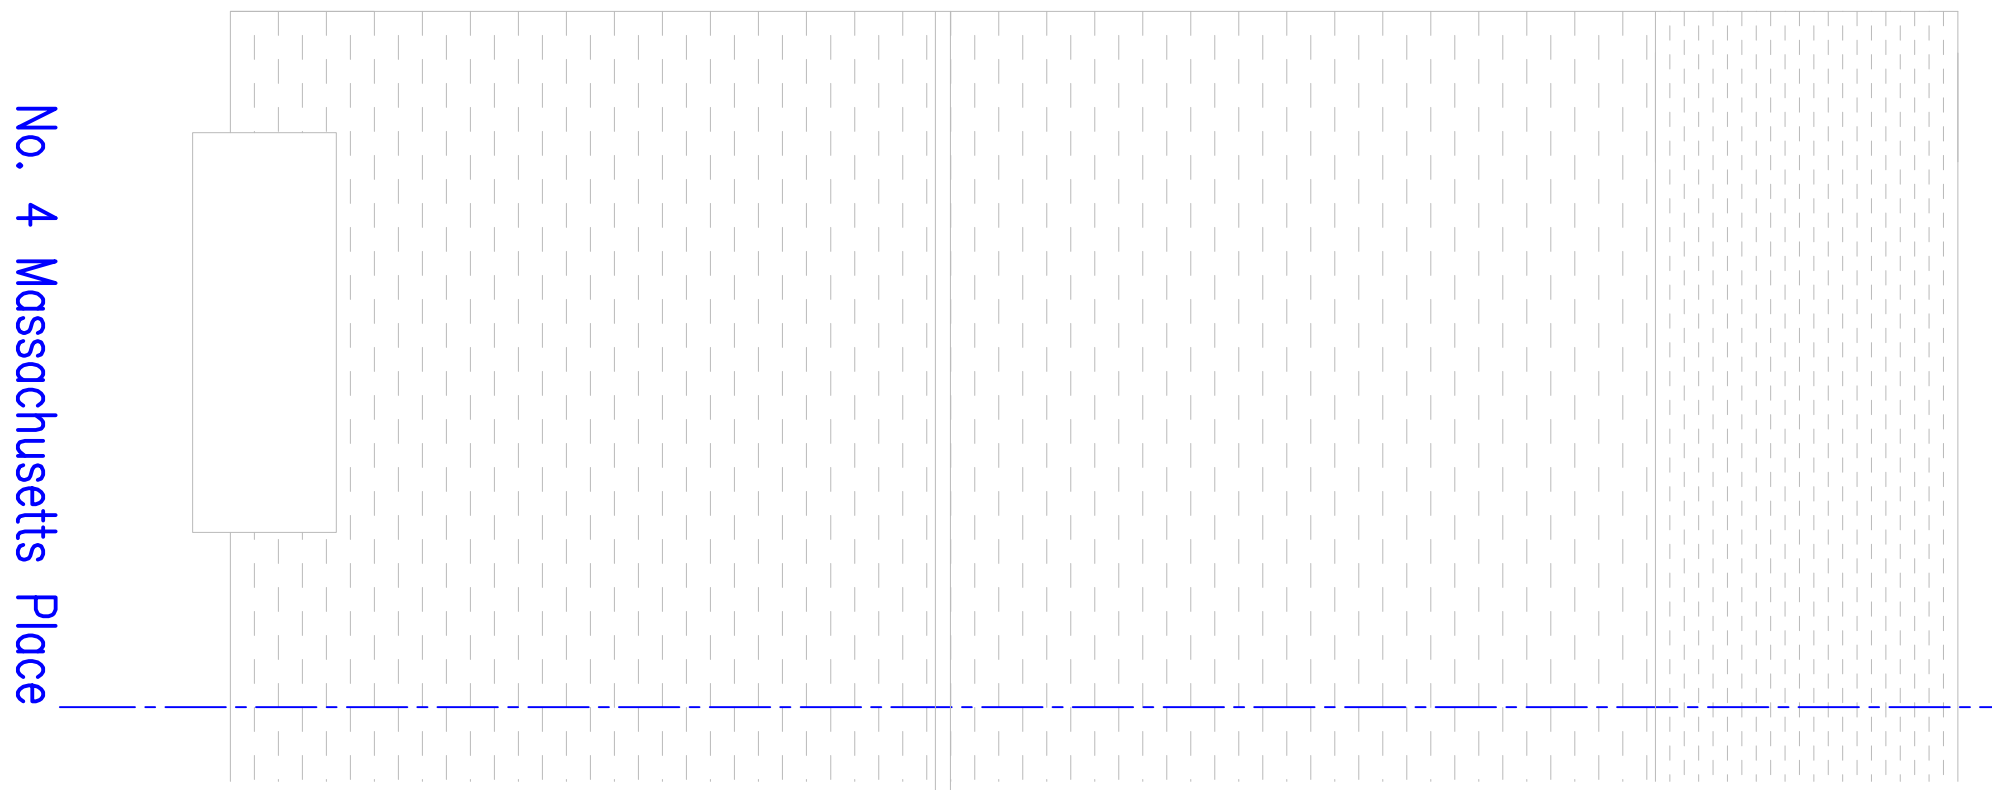


No. 4 Massachusetts Place

Existing Ground floor plans 1:50



Existing Roof plans 1:50

 

0 10 20 30 Metres
SITE PLAN
SCALE 1:1250
North
Crown Copyright © All Rights Reserved. Licence No. 100019980

ALL DESIGN MATTERS
The Architectural Practice that thinks outside the box

client:	Mr & Mrs Grassie and Mr and Mrs Rodgers
project:	3 Massachusetts Place, Reading RG2 6AP
title:	Existing Elevations, ground floor plan and roof plan of both properties.
date:	August 2022
scale:	1:50, 1:100
drawing no:	01