



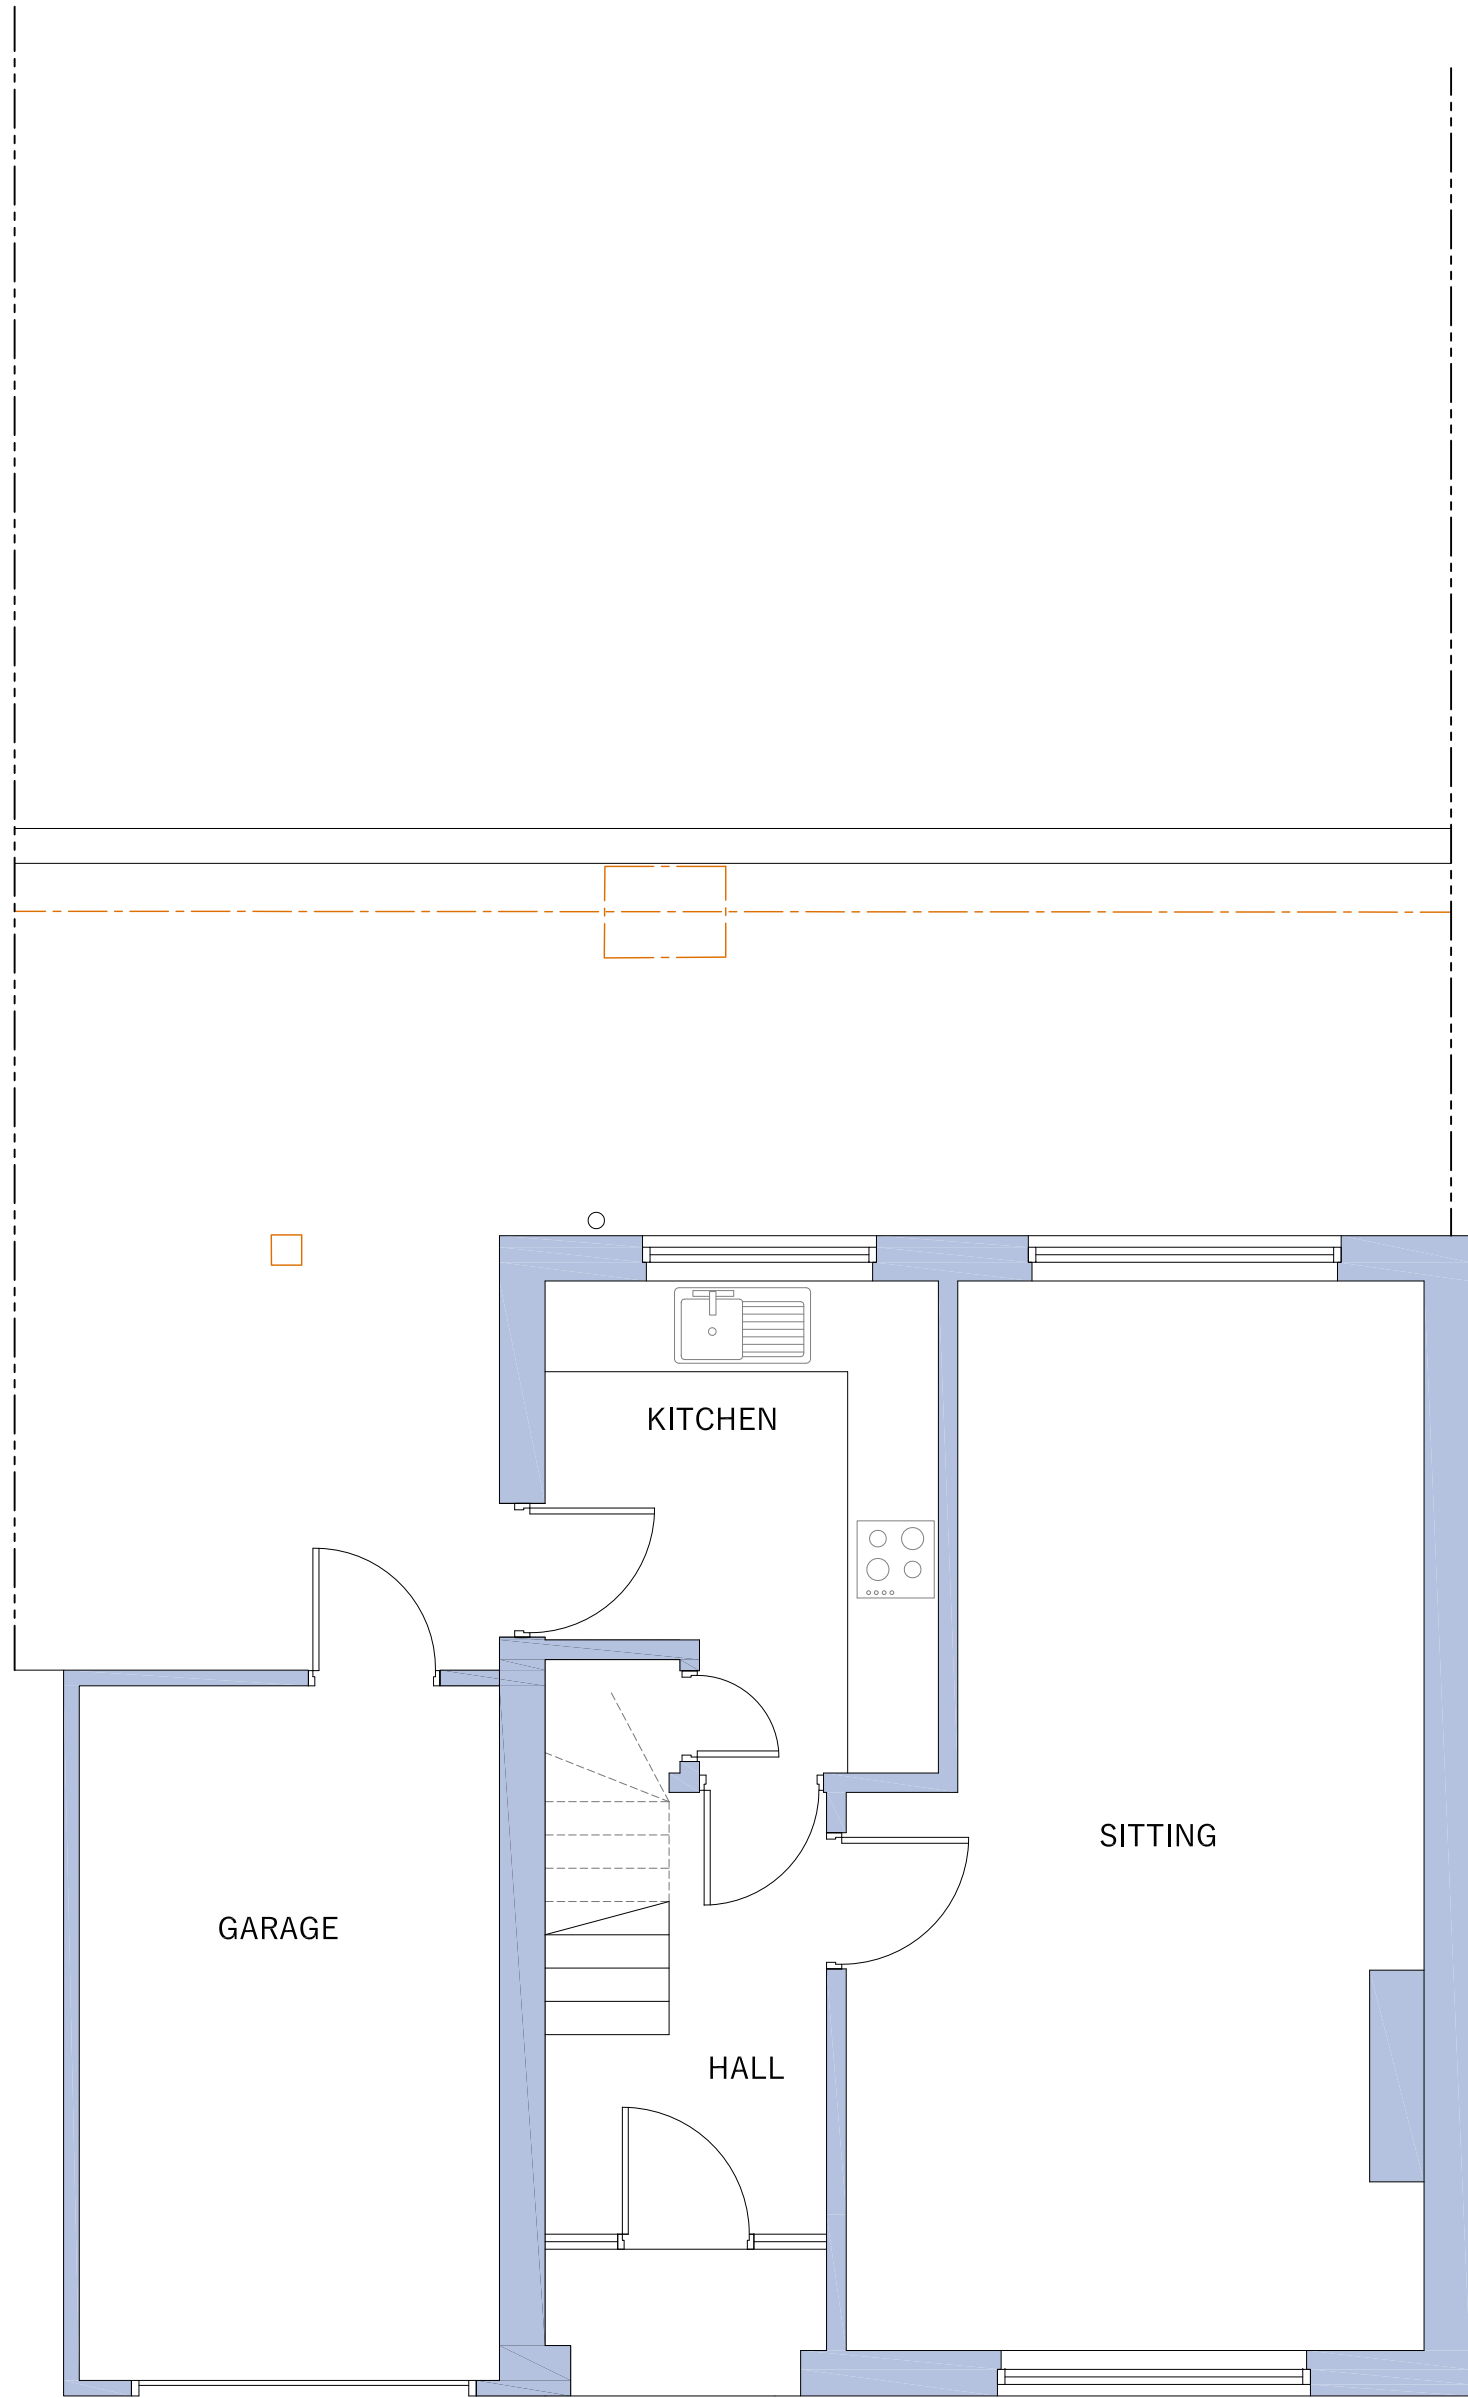

EXISTING GROUND FLOOR PLAN

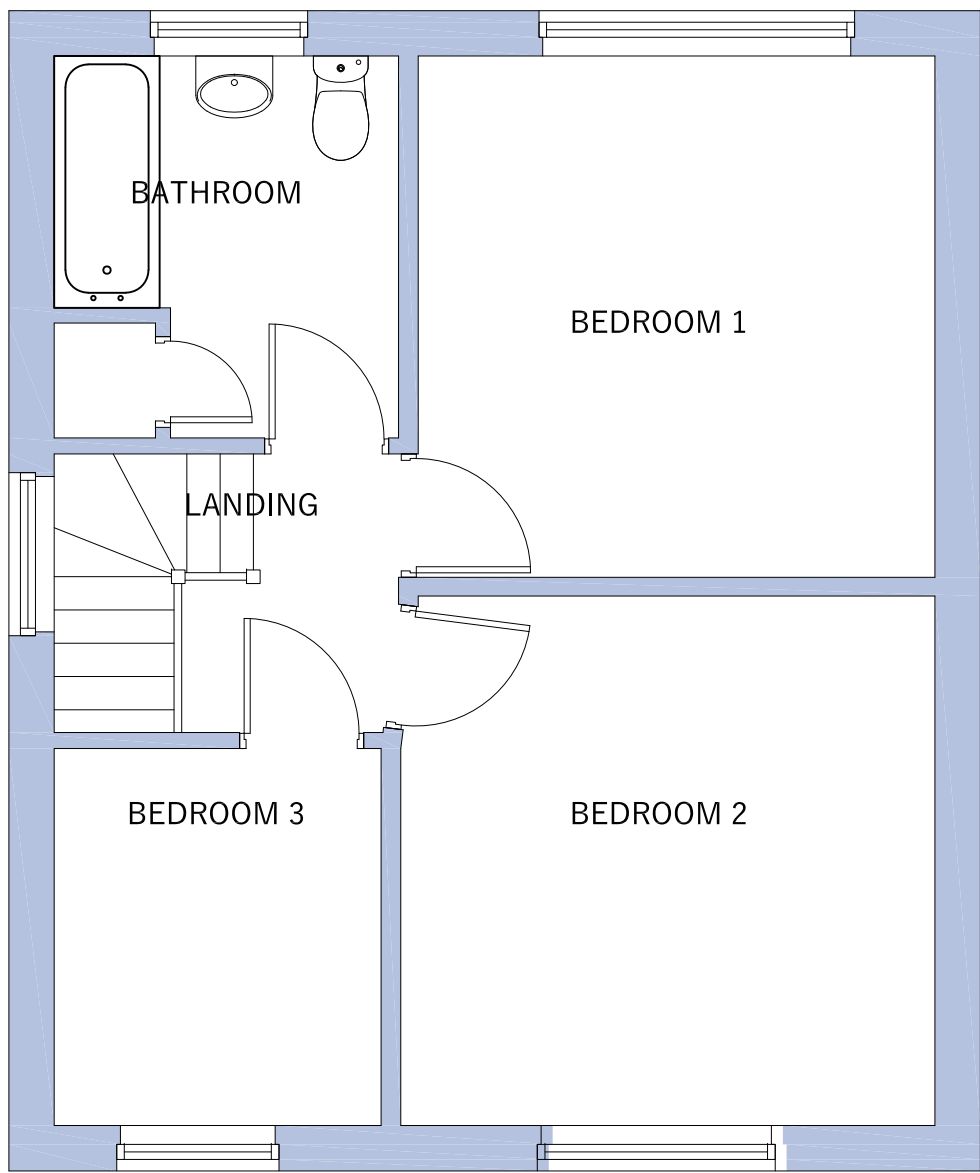

EXISTING FIRST FLOOR PLAN



PHILIP WADGE
ARCHITECTURE



www.philipwadge.co.uk
info@philipwadge.co.uk
01635 736440

PROJECT
Side and Rear Extension

AT
162 Overdown Road
Tilehurst
Reading
RG31 6NR

CLIENT
Mr and Mrs Doswell

TITLE
EXISTING FLOOR PLANS

DATE
24/01/22

SCALE
1:50 @ A1
1:100 @ A3

DRAWING NUMBER
21110/PL/04

Rev

All Rights Reserved © Philip Wadge Associates Ltd 2022