




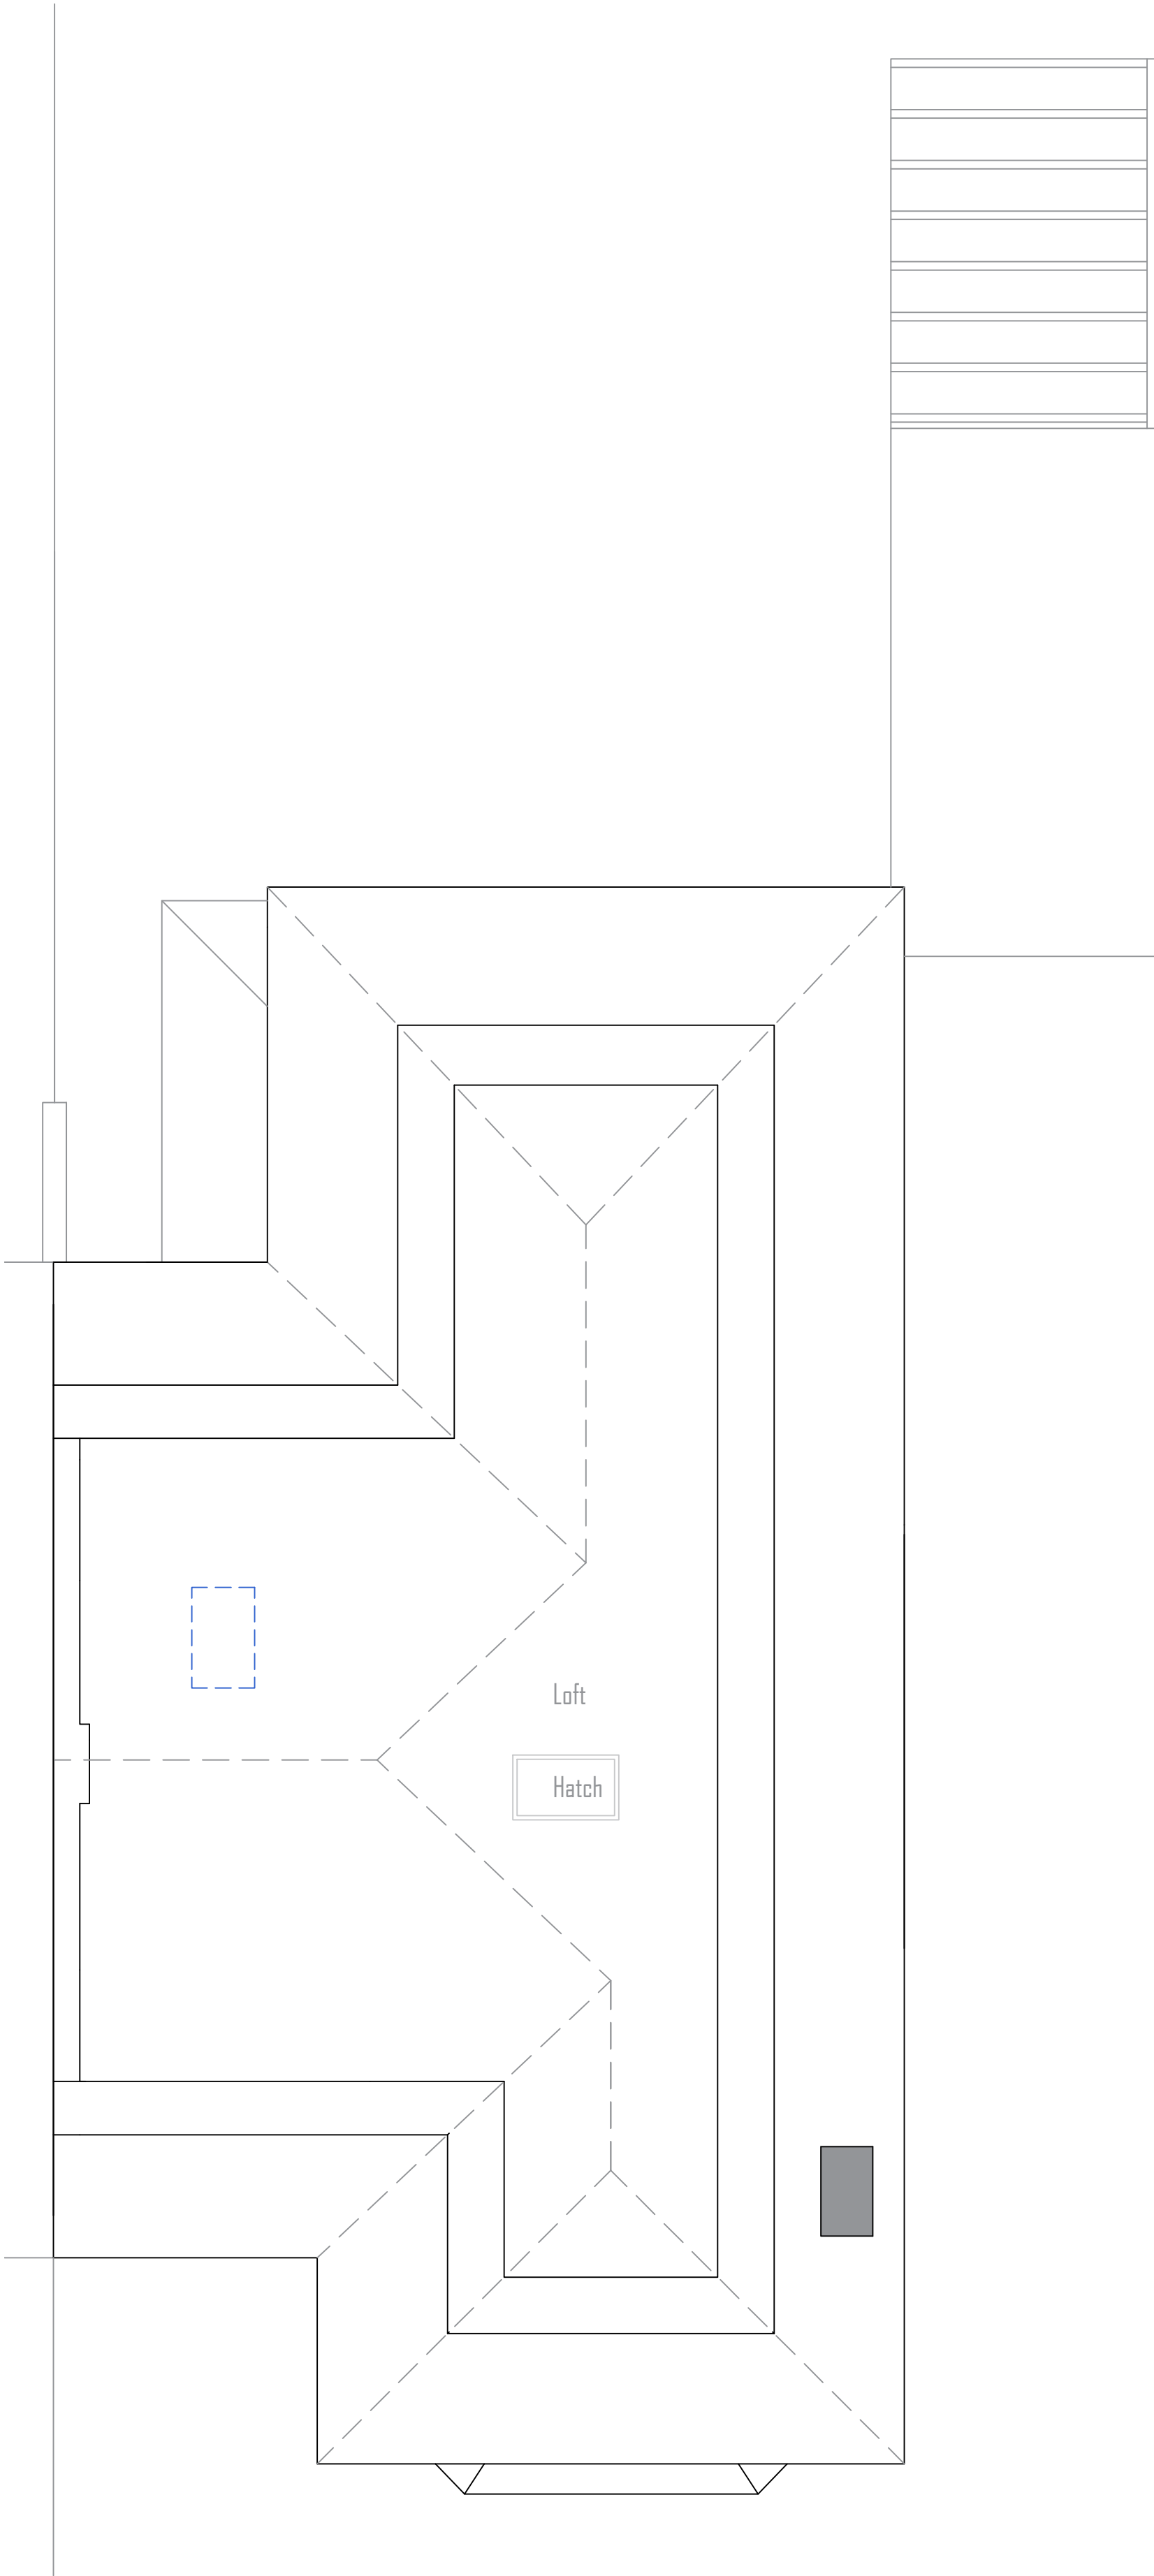

Existing Loft plan - 1:50 - AI
1:50 Scale- AI
0 1 2 3 4 5

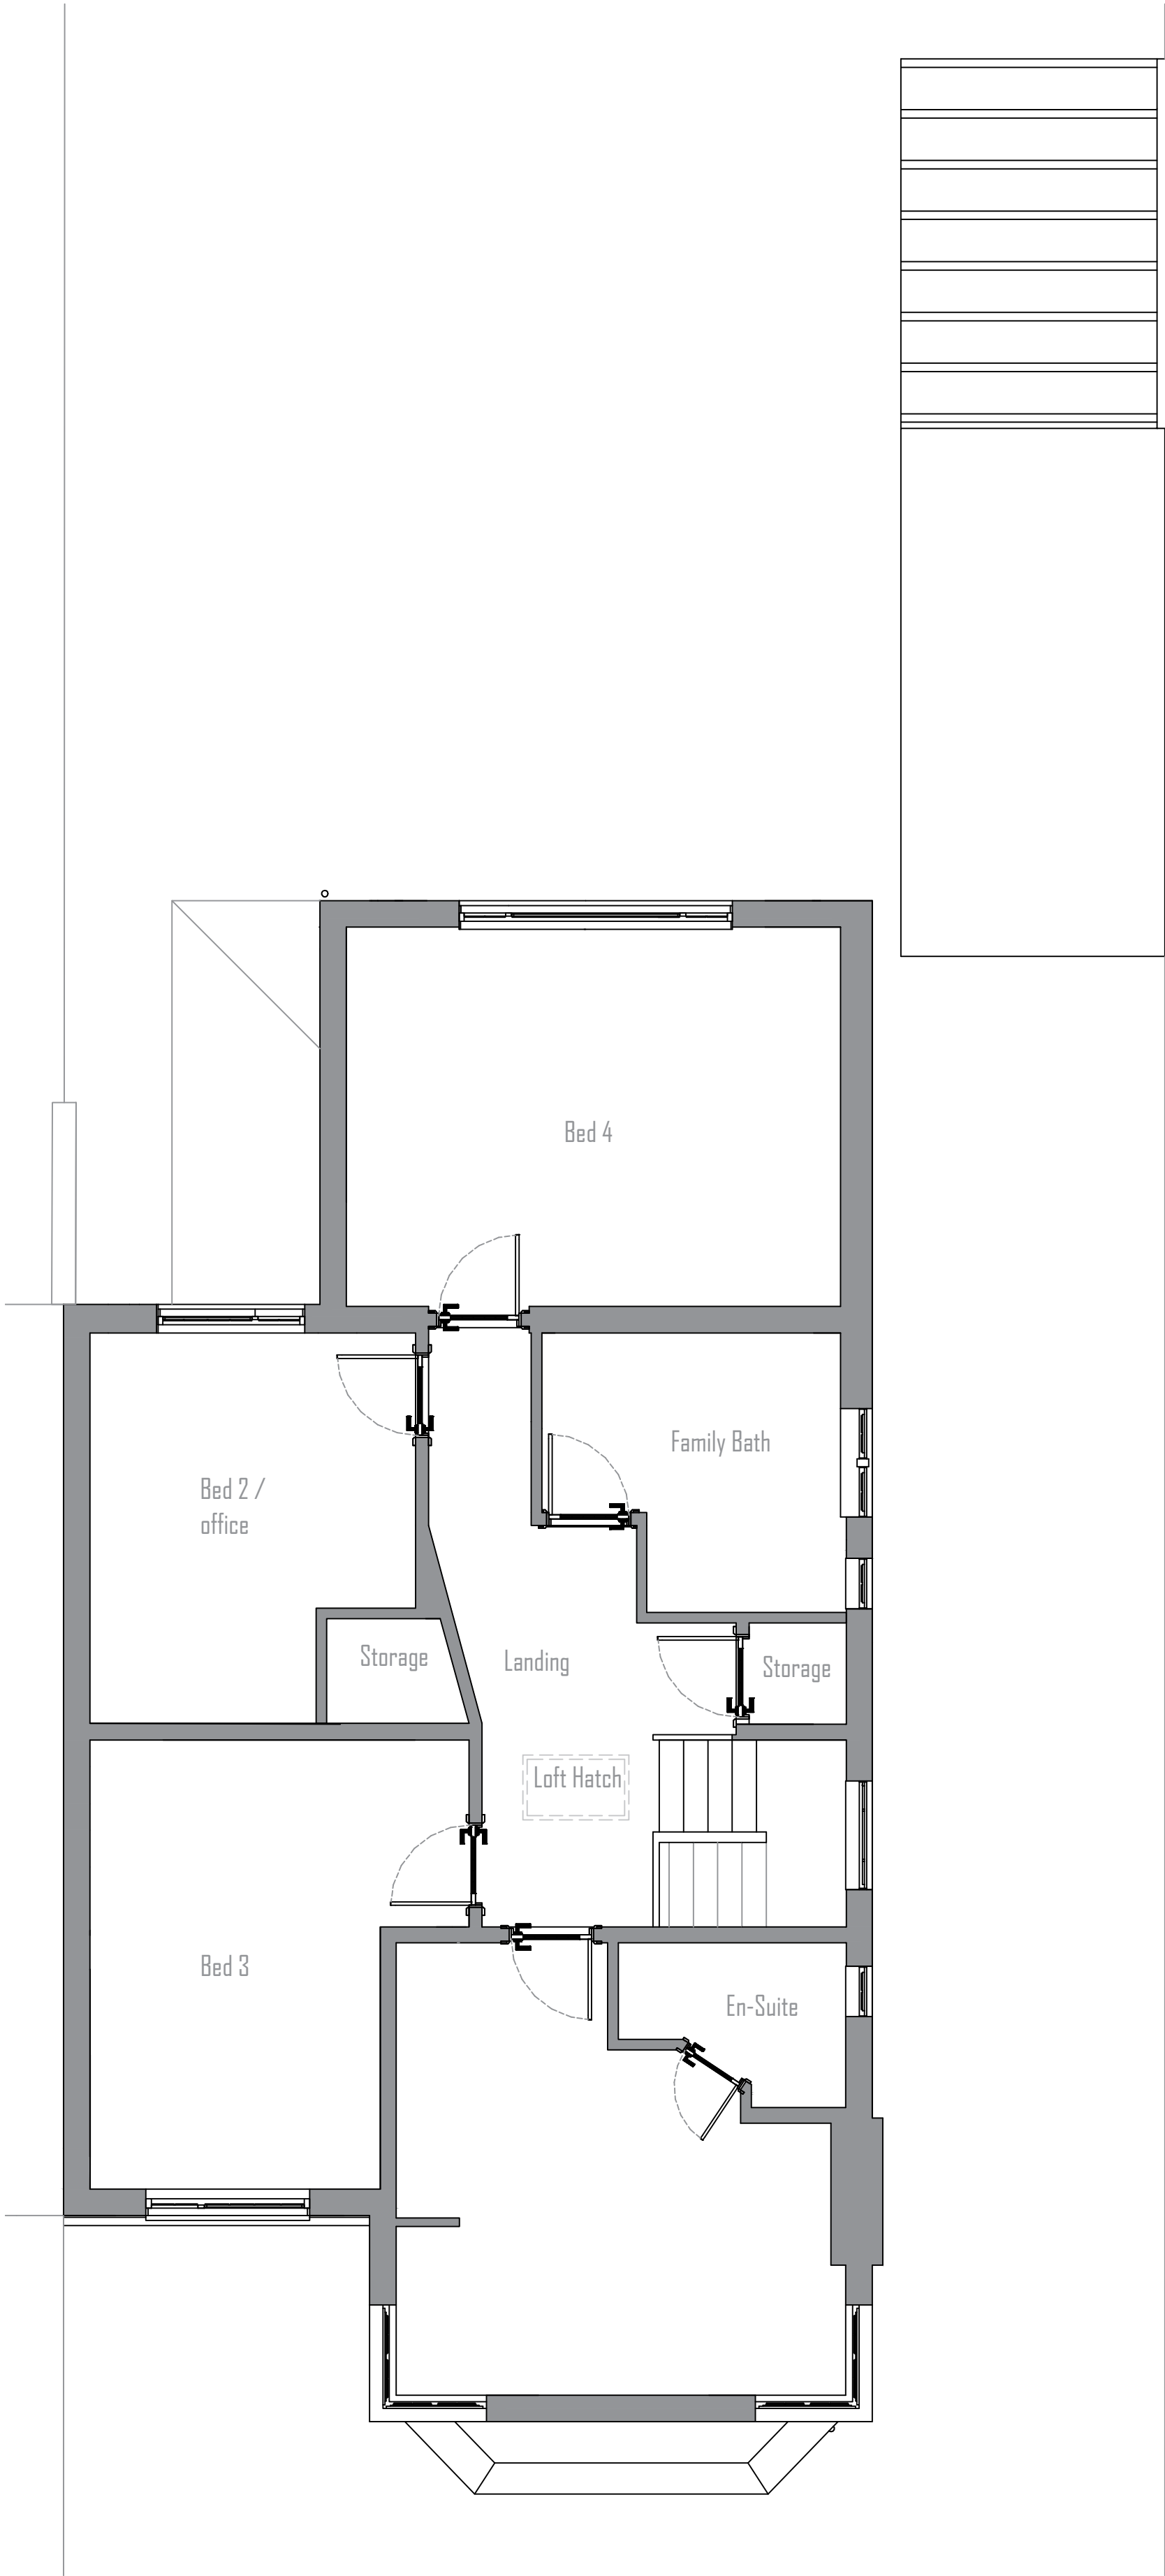

Existing 1st floor plan - 1:50 - AI
1:50 Scale- AI
0 1 2 3 4 5

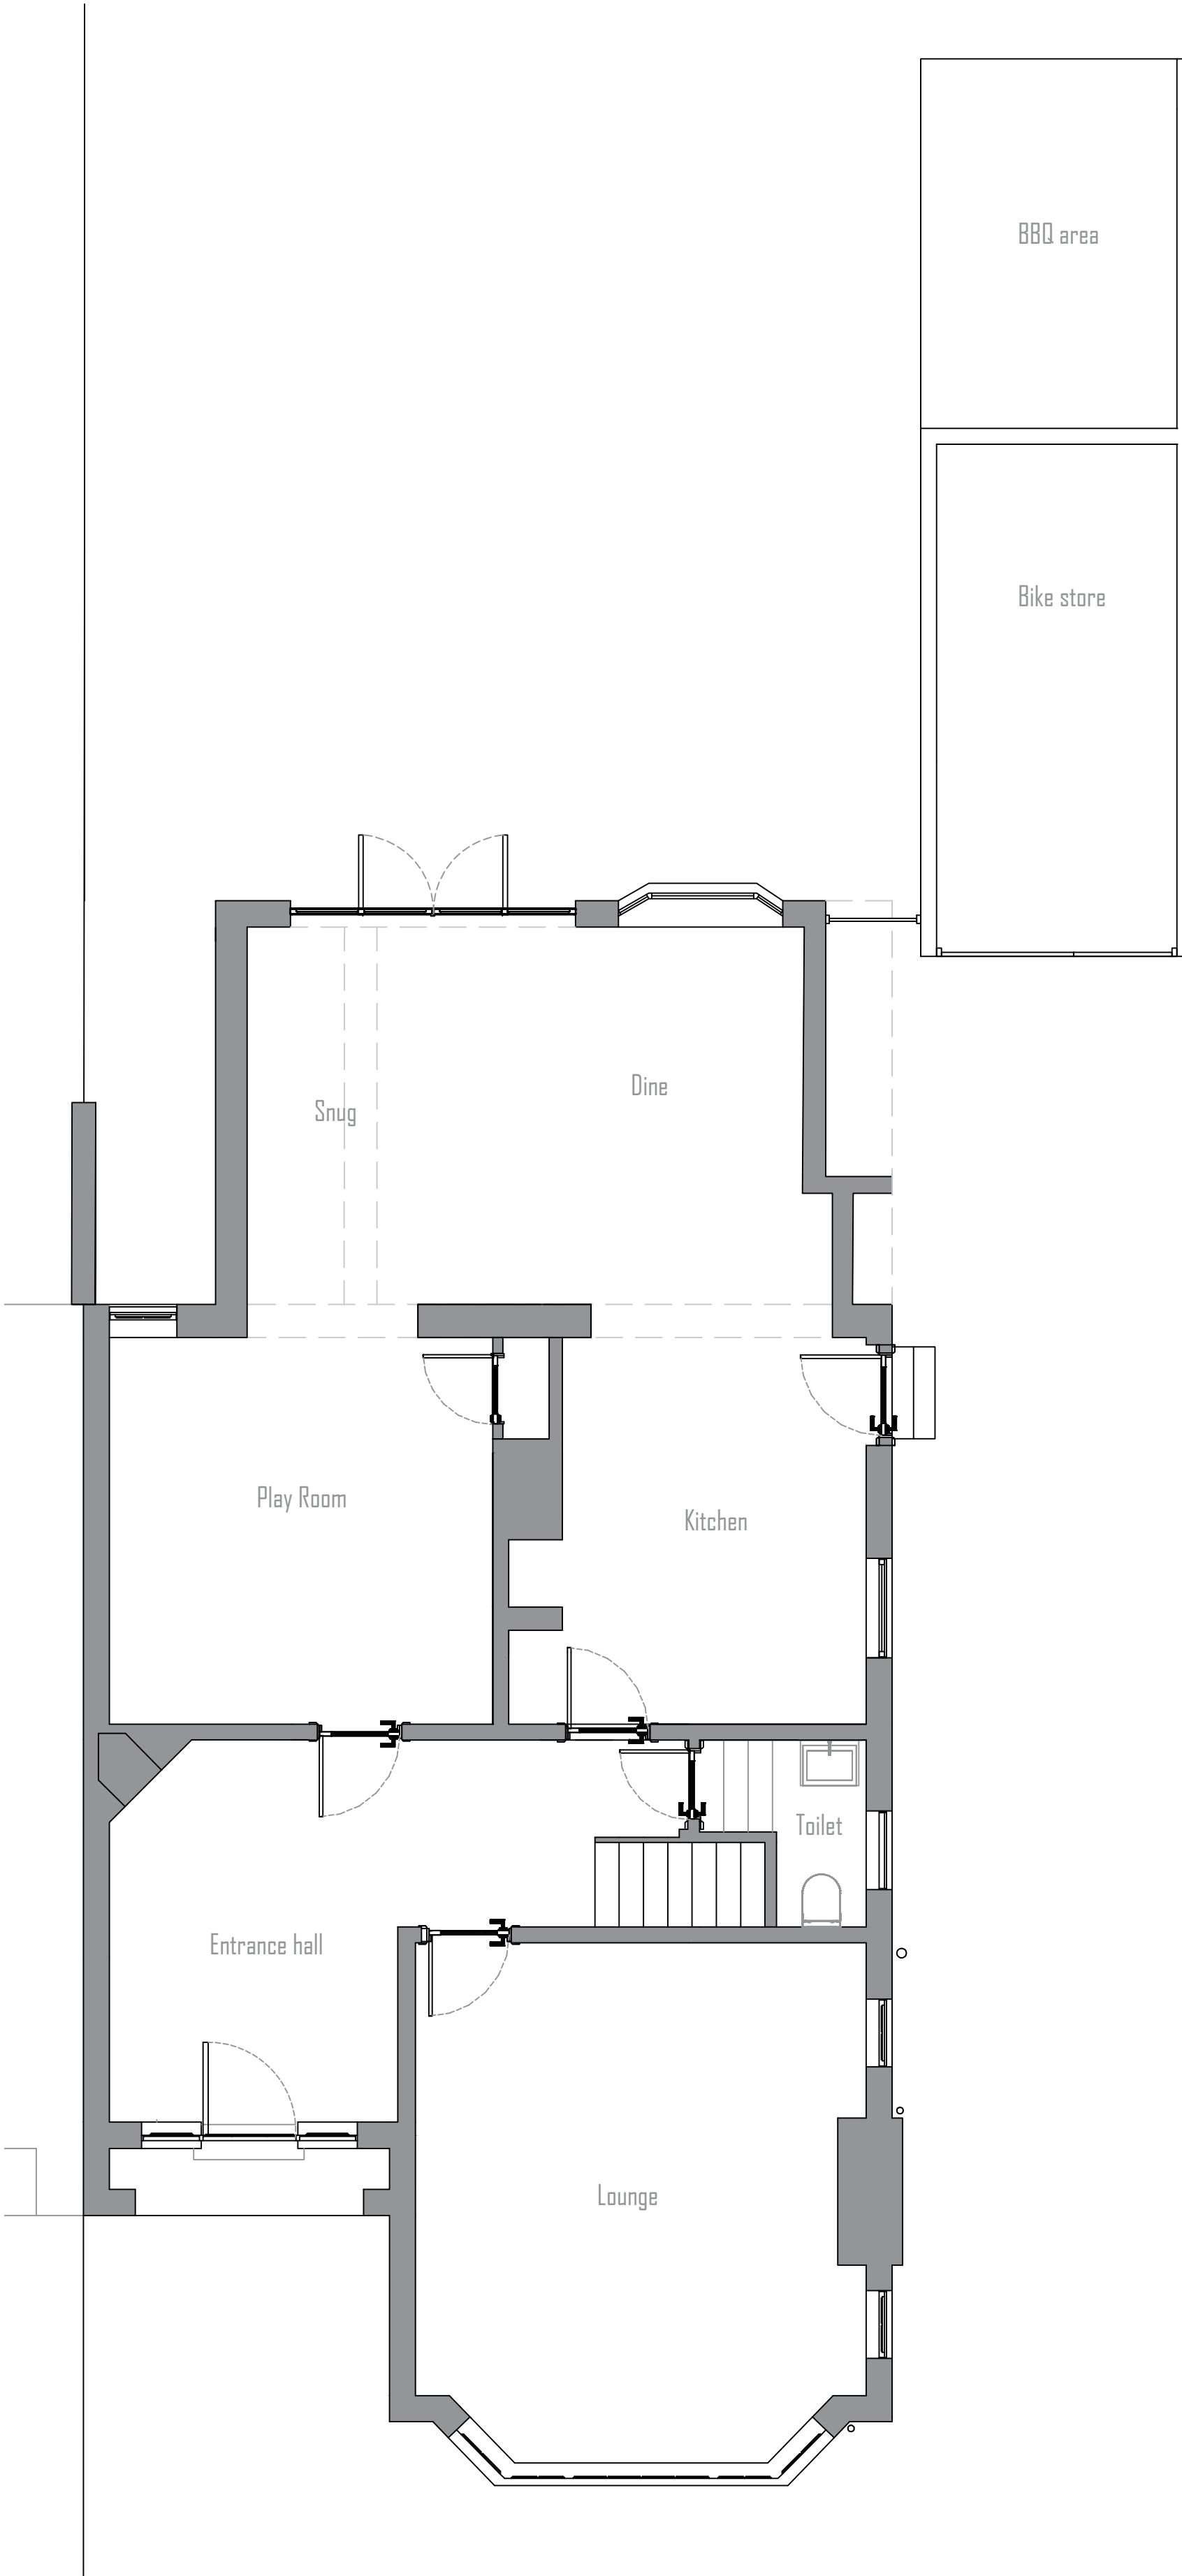

Existing ground floor plan - 1:50 - AI
1:50 Scale- AI
0 1 2 3 4 5

© SUPERSTRUKT - DISCLAIMER:

This drawing is copyright and shall not be reproduced nor used for any other purpose without the written permission of SUPERSTRUKT. This drawing must be read in conjunction with all other related drawings and documentation. It is the contractors responsibility to ensure full compliance with the Building Regulations. Do not scale from this drawing, use figured dimensions only. It is the contractors responsibility to check and verify all dimensions on site. Any discrepancies to be reported immediately. IF IN DOUBT, ASK. Materials not in conformity with relevant British or European Standards/Codes of practice or materials known to be deleterious to health & safety including combustible materials must not be used or specified on this project.

No. / Date / Revision / Drawn/Check'd by
PROJECT
46 SHEPHERDS LANE
CAVERSHAM

TITLE
EXISTING BUILDING PLANS

DRAWING STATUS
PLANNING

DRAWN DPB CHECKED

SCALE 1:50-AI

DATE 06.12.21

SUPERSTRUKT

JOB NO. 46SL-PL-21 DRAWING NO. PL-03 REV REV