



NOTES:
This drawing is the copyright of Napier Architects and must not be reproduced or used without their permission.

Revisions & Issues

A 27.06.22 Scheme reduced. Re-submitted to for planning.

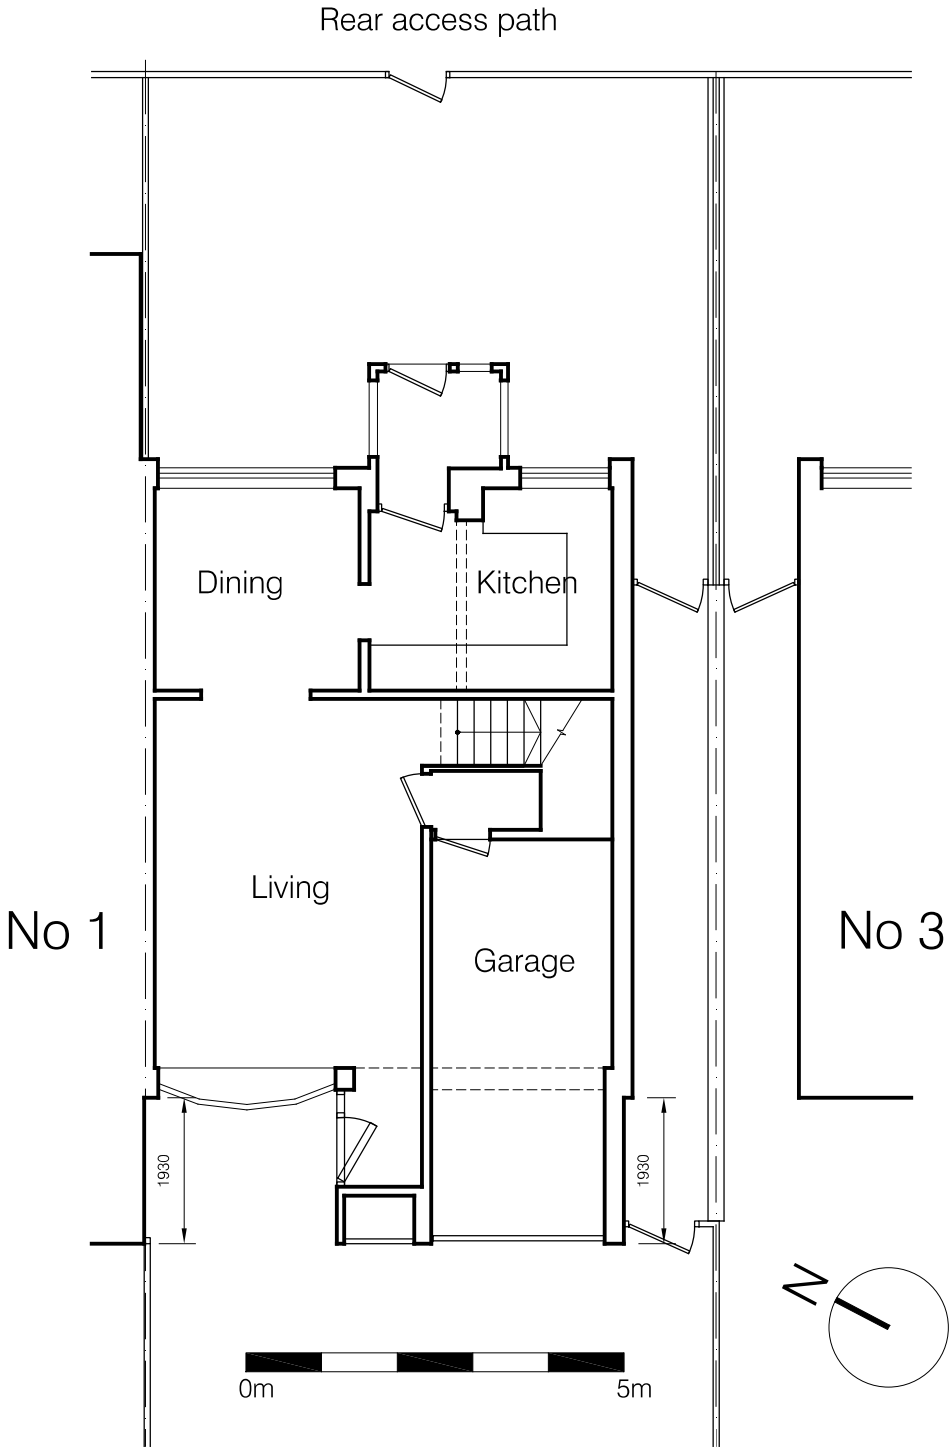

Ground Floor Plan

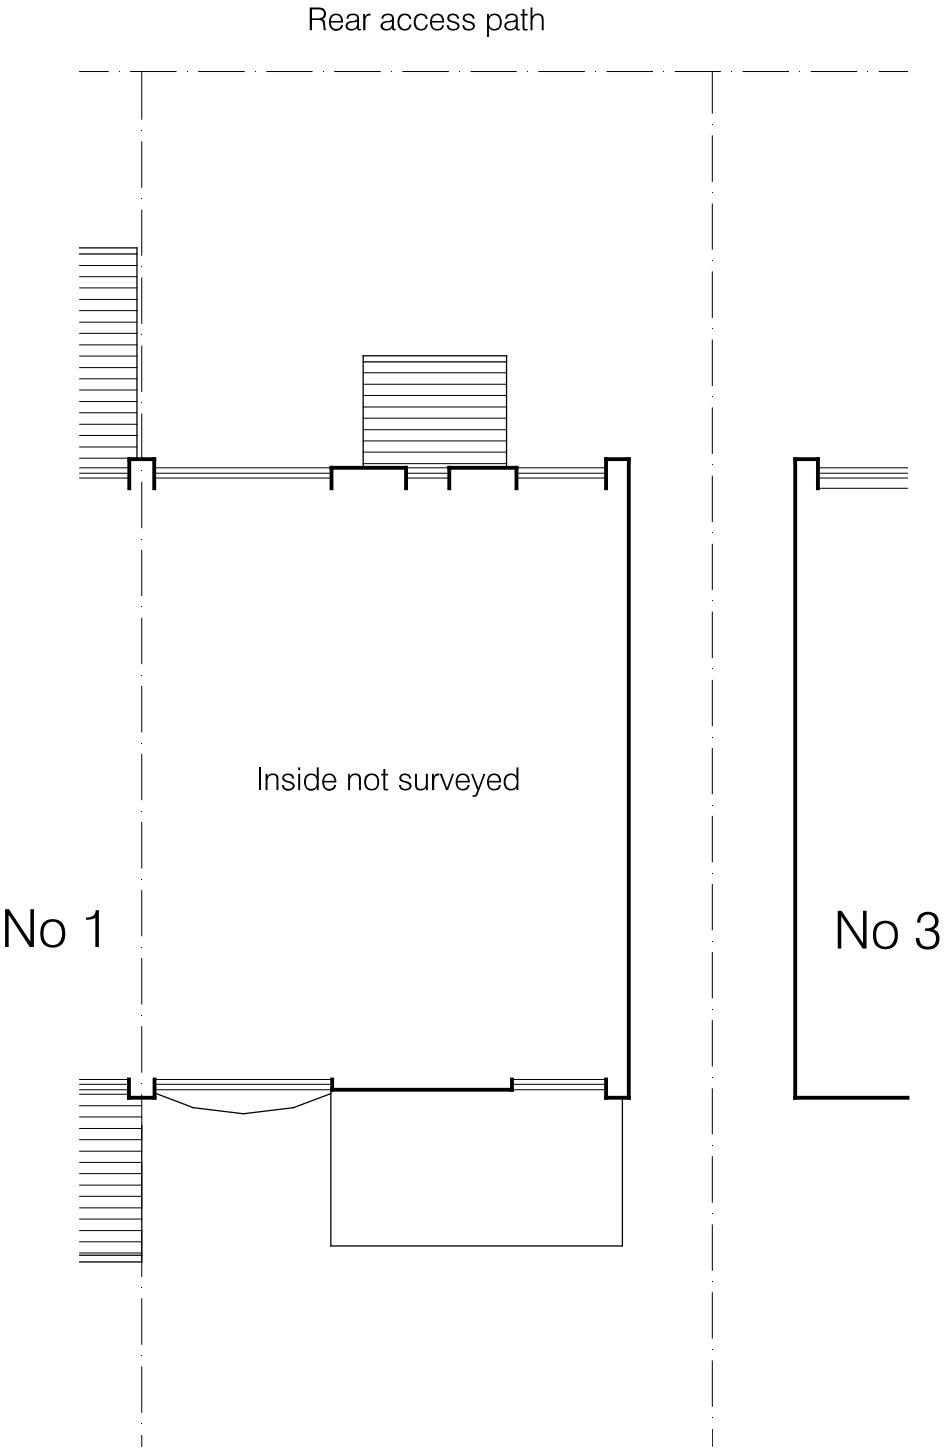

First Floor Plan

napier architects

6 The Orangery Reading RG6 1FH Berkshire
T 07934 164 174 napierarchitects@gmail.com

Client: Mr & Mrs Drummond
Project: 2 Odiham Avenue
Reading, RG4 6PU
Drawing Title: Existing Ground & First Floor Plan
Drawing No: 2201 - PL.03 Rev: A
Scale: 1:100 @A3 Date: Feb 2022