




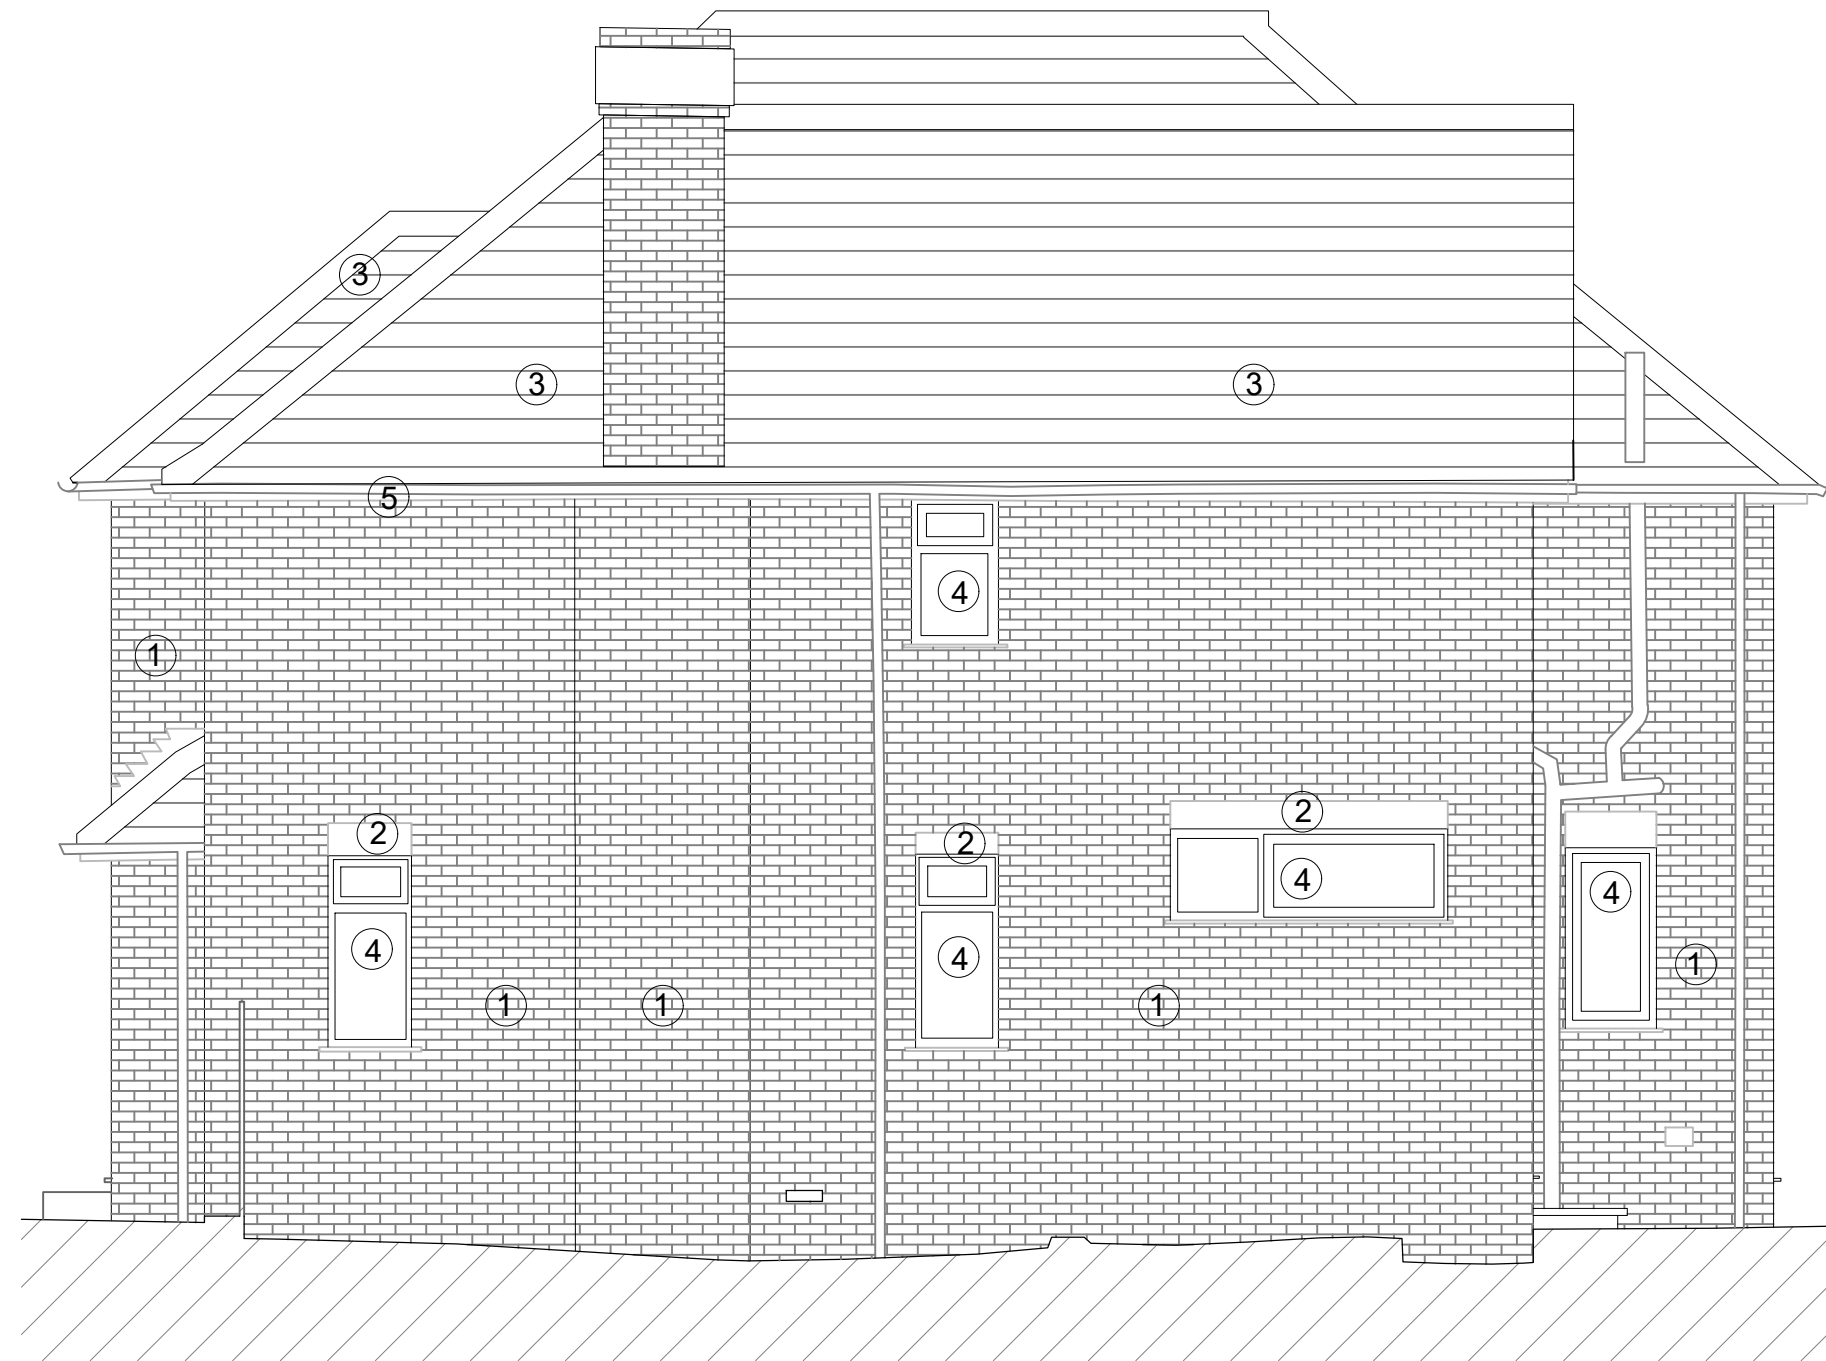

EXISTING NORTH WEST ELEVATION

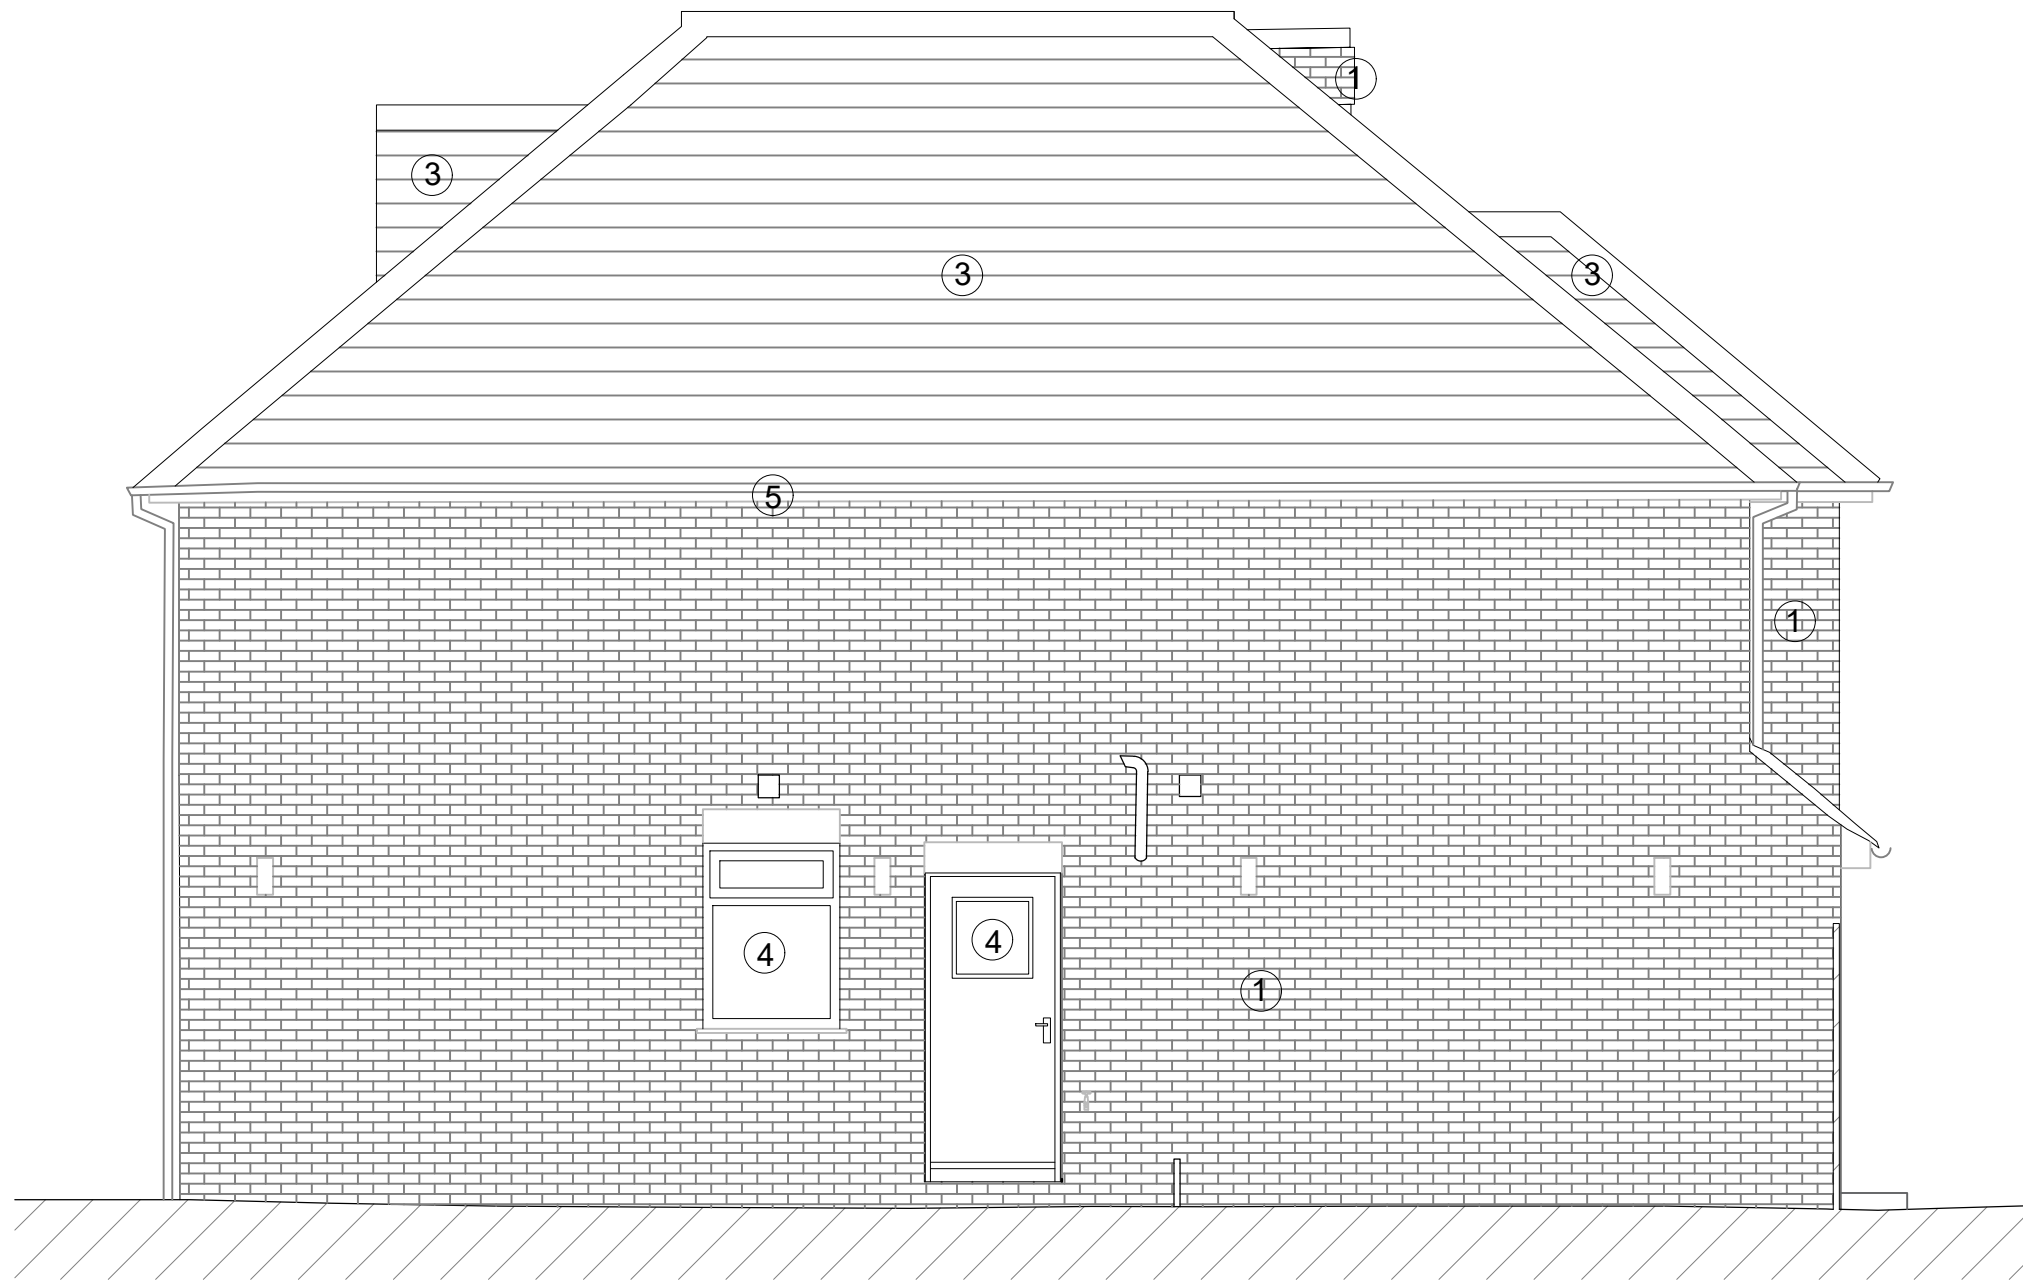

EXISTING SOUTH WEST ELEVATION

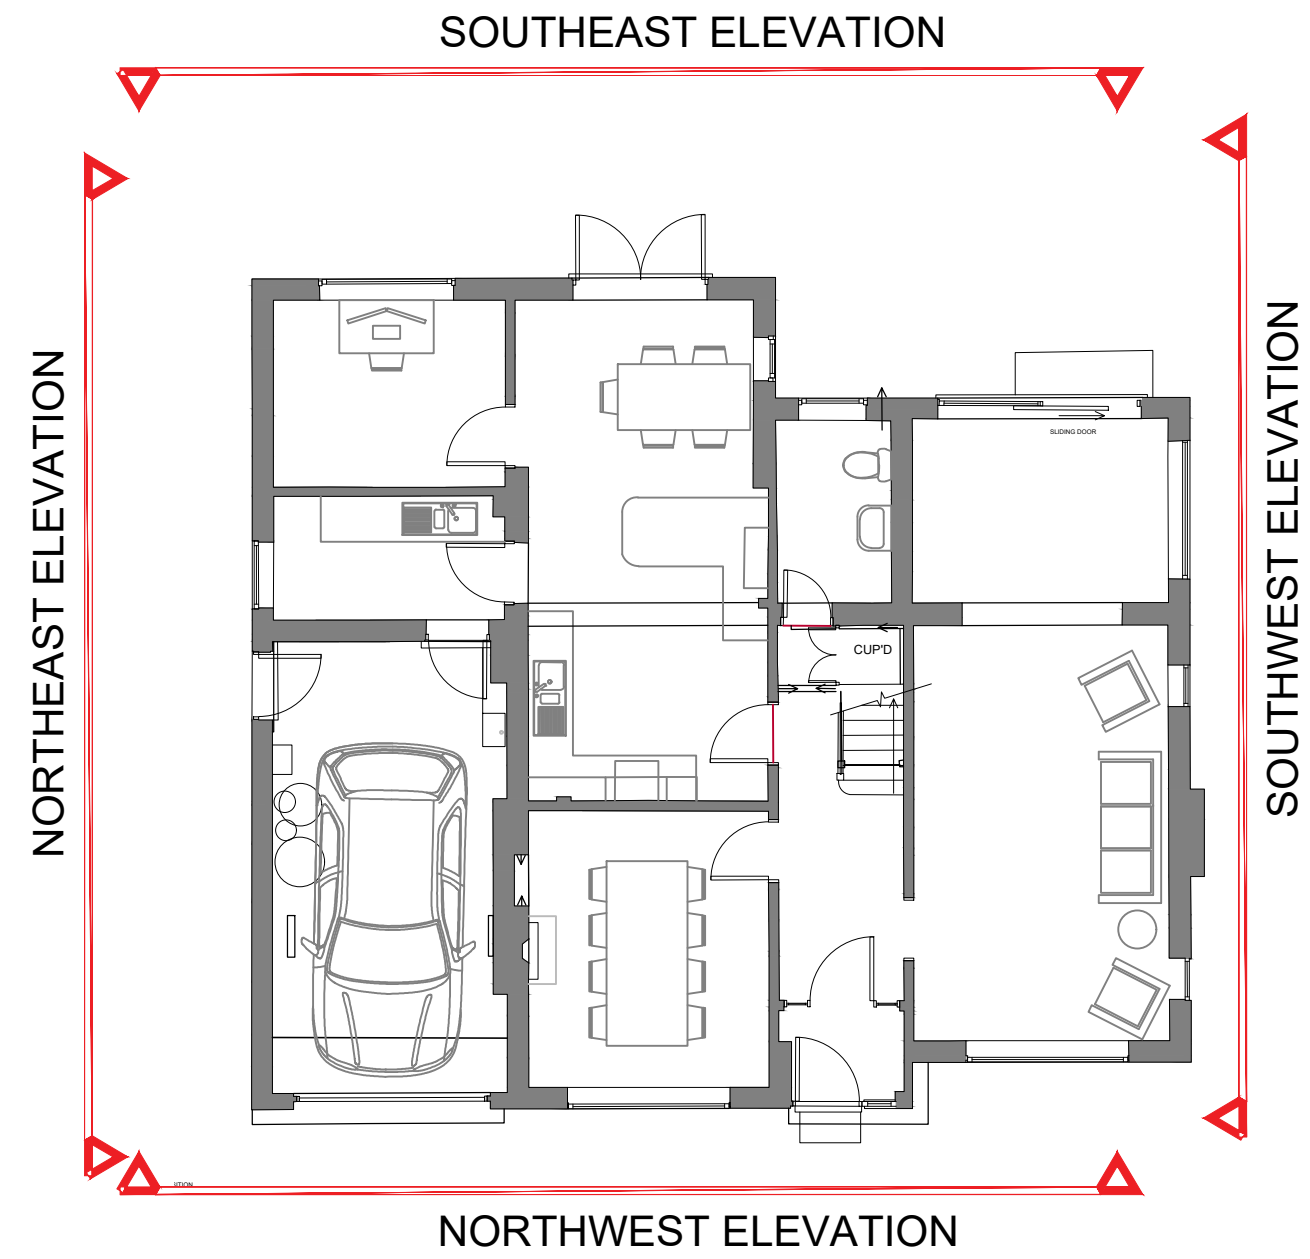


EXISTING SOUTH EAST ELEVATION

EXISTING NORTH EAST ELEVATION

MATERIALS KEY

- ① Brickwork
- ② Brick soldier course
- ③ Roof tiles
- ④ uPVC Doors & Windows
- ⑤ White fascia boards and gutters
- ⑥ Existing aluminum garage door
- ⑦ Rooflight

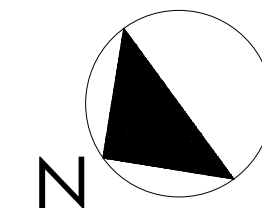

Note
Dimensions to be checked prior to works starting.
Any discrepancies to be reported to the Architect.
Drawings for Planning Issue only.
Drawing shows Design Intent - Not for construction



NOTES Do not scale drawings dimensions govern. All dimensions to be checked on site. Drawing to be read in conjunction with all consultants information. Any discrepancies to be reported to Architect. LUPA does not take responsibility for legal boundary lines and advises a specialist should produce a separate drawing. DWG files are issued for information only use PDF for records Copyright of this drawing is held by LUPArchitecture Ltd. Not to be used for any purpose without consent LUPARCHITECTURE Ltd. ©Copyright	
--	--

00	Planning Issue	lup	lup	05.12.22
00	Client issue prior to planning	lup	lup	01.12.22
Rev	Description	Dr	Ch	Date

Rev	Description	Dr	Ch	Date
-----	-------------	----	----	------

Client
MR & MRS MIOT

Project
2 KELMSCOTT CLOSE, RG4 7DG GROUND FLOOR & FRONT FACADE REMODEL WITH EXTENSION

Title
PLANNING EXISTING ELEVATIONS FINISHES

LUPARCHITECTURE Ltd. 103 Mayfield Drive, Caversham, RG4 5JR +44 (0) 7771470630 lyou@LUPArchitecture.com
--

Date NOV 2022	Drawn LUP	Checked LUP	Scale 1:50@A1
Job No. 2241	Drawing No. 009	Revision 00	