



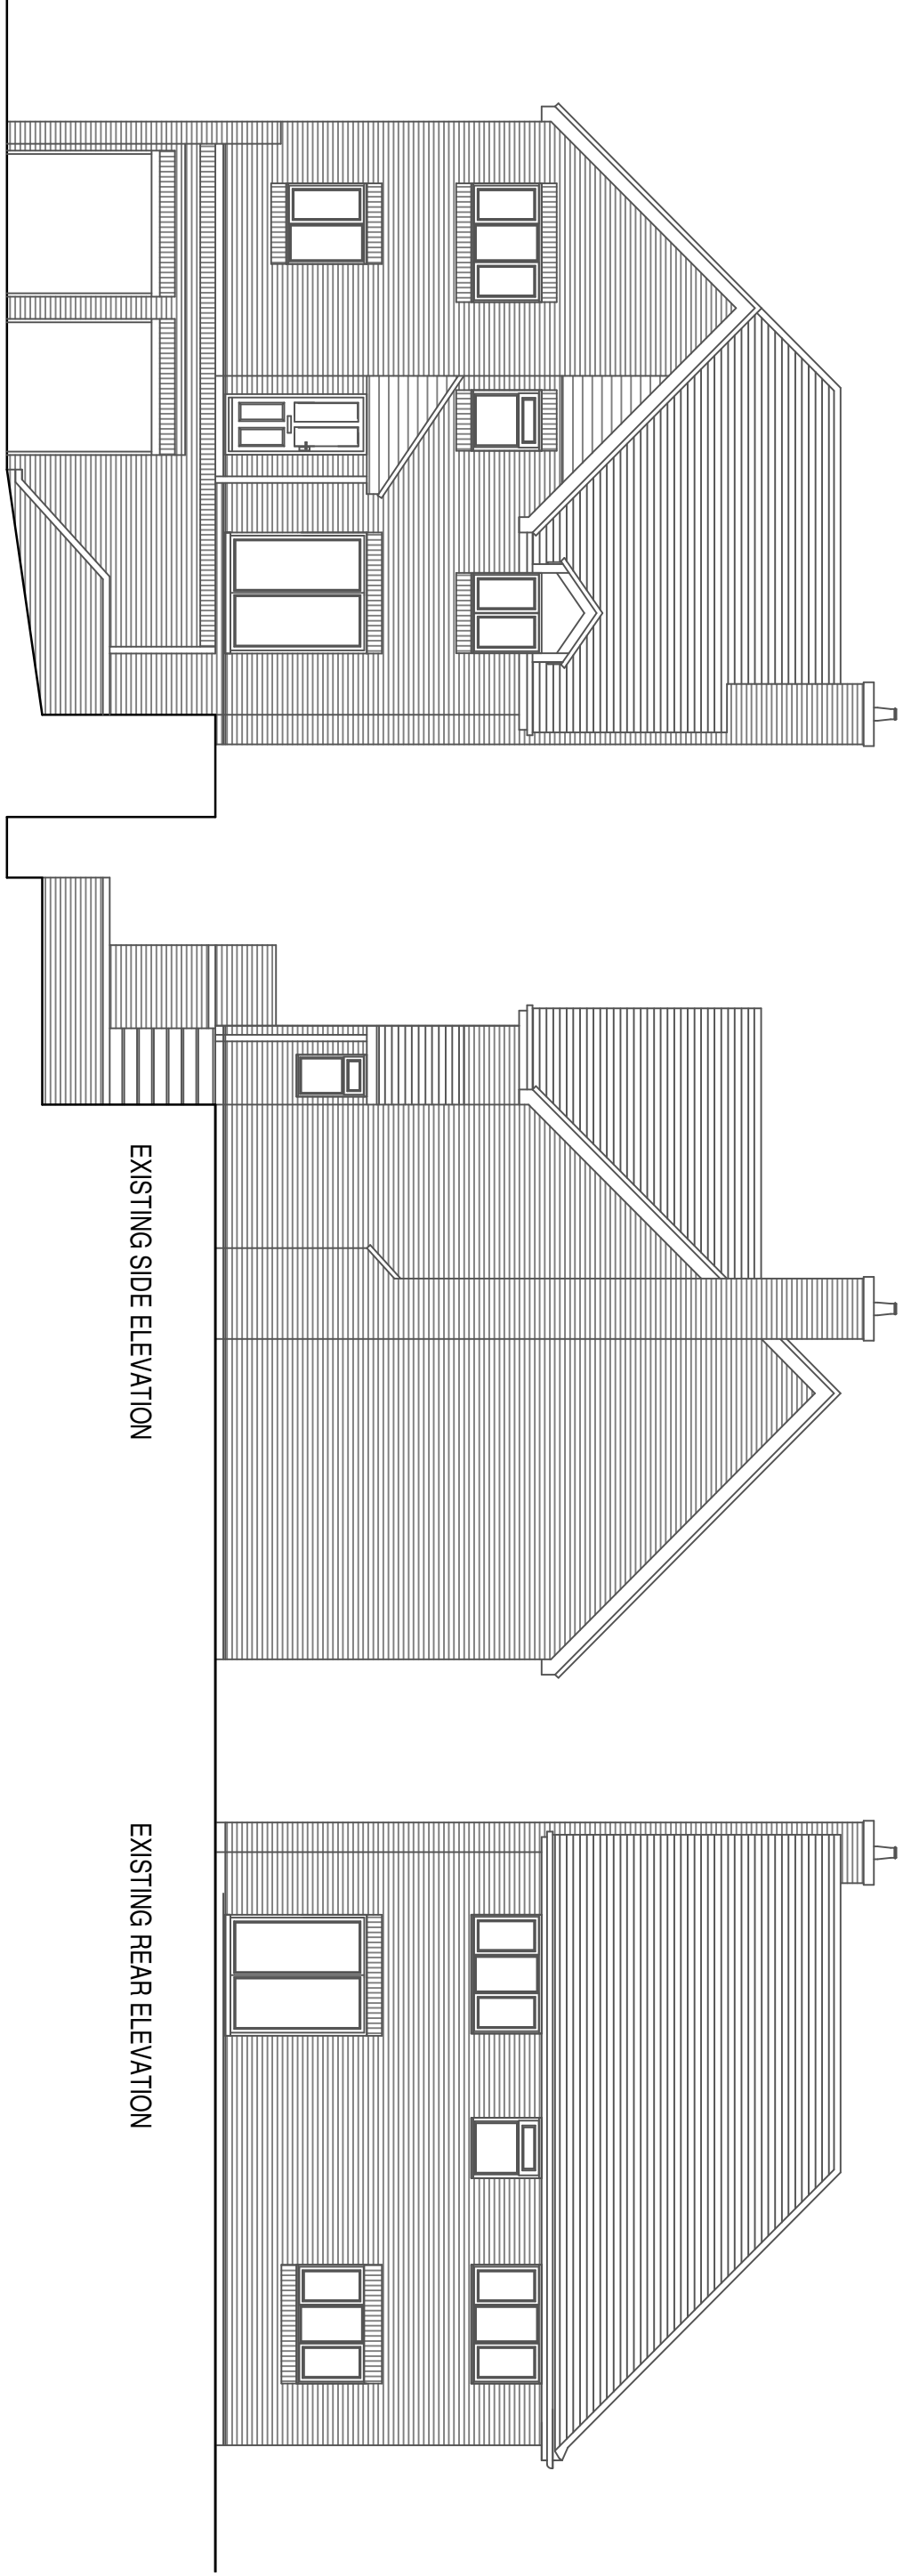


EXISTING FRONT ELEVATION

SCALE 1:100

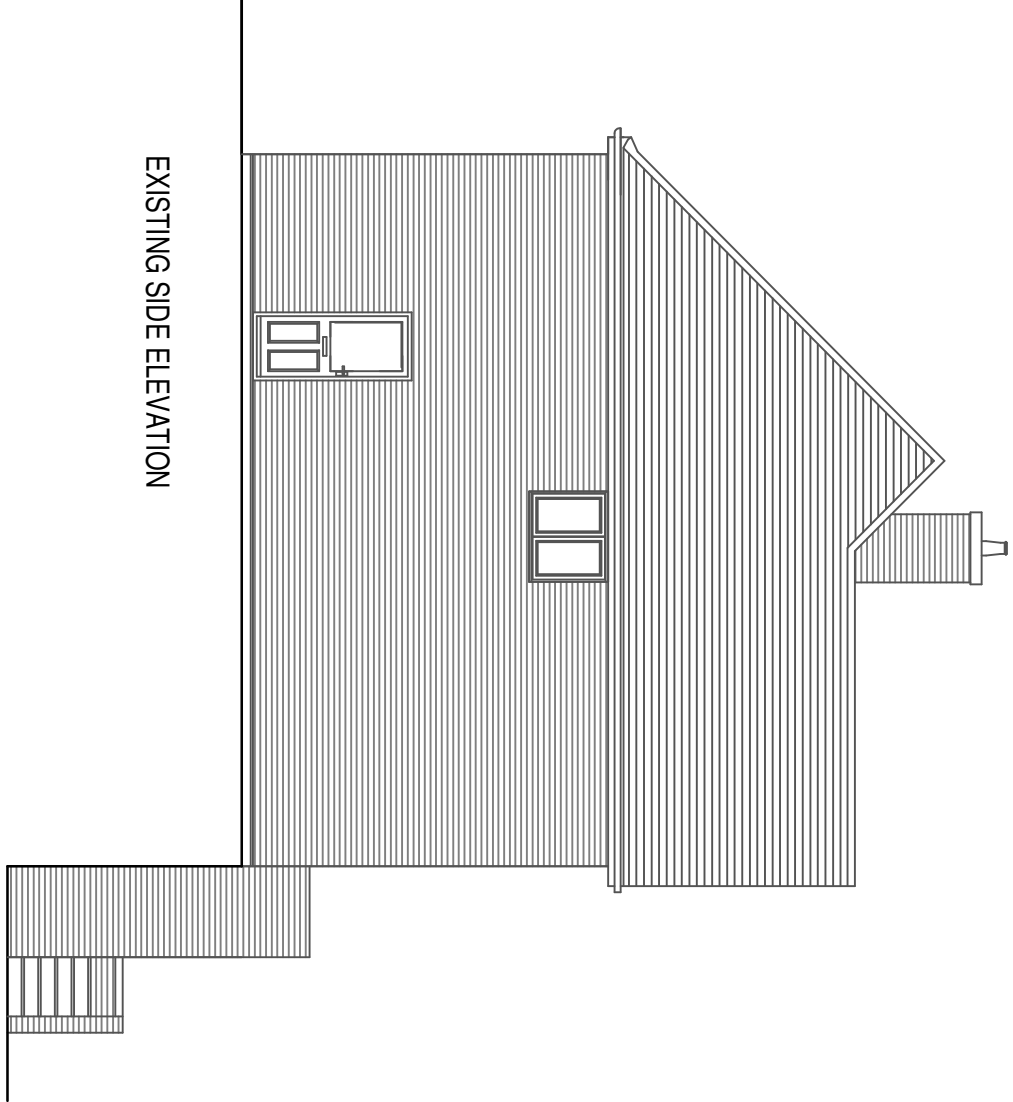


EXISTING SIDE ELEVATION

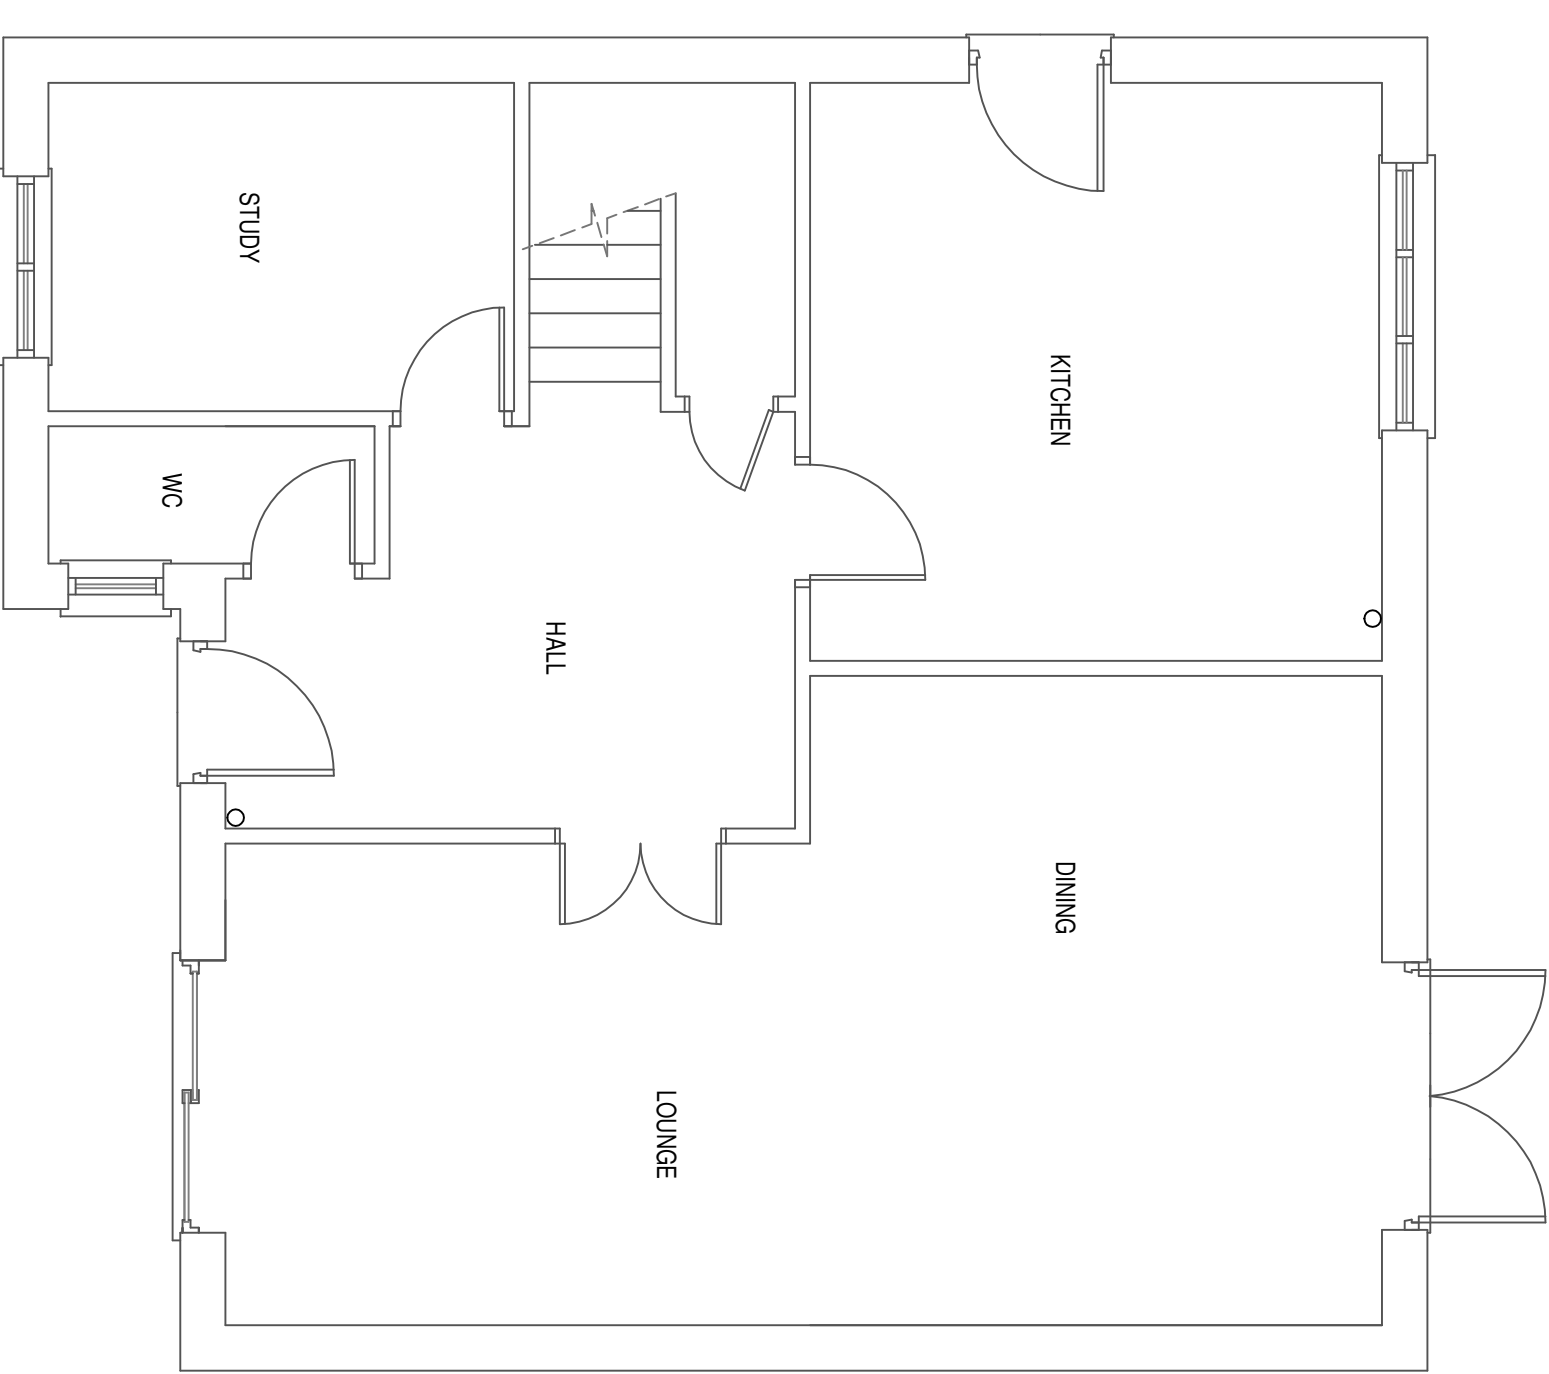

EXISTING GROUND FLOOR PLAN


SCALE 1:50

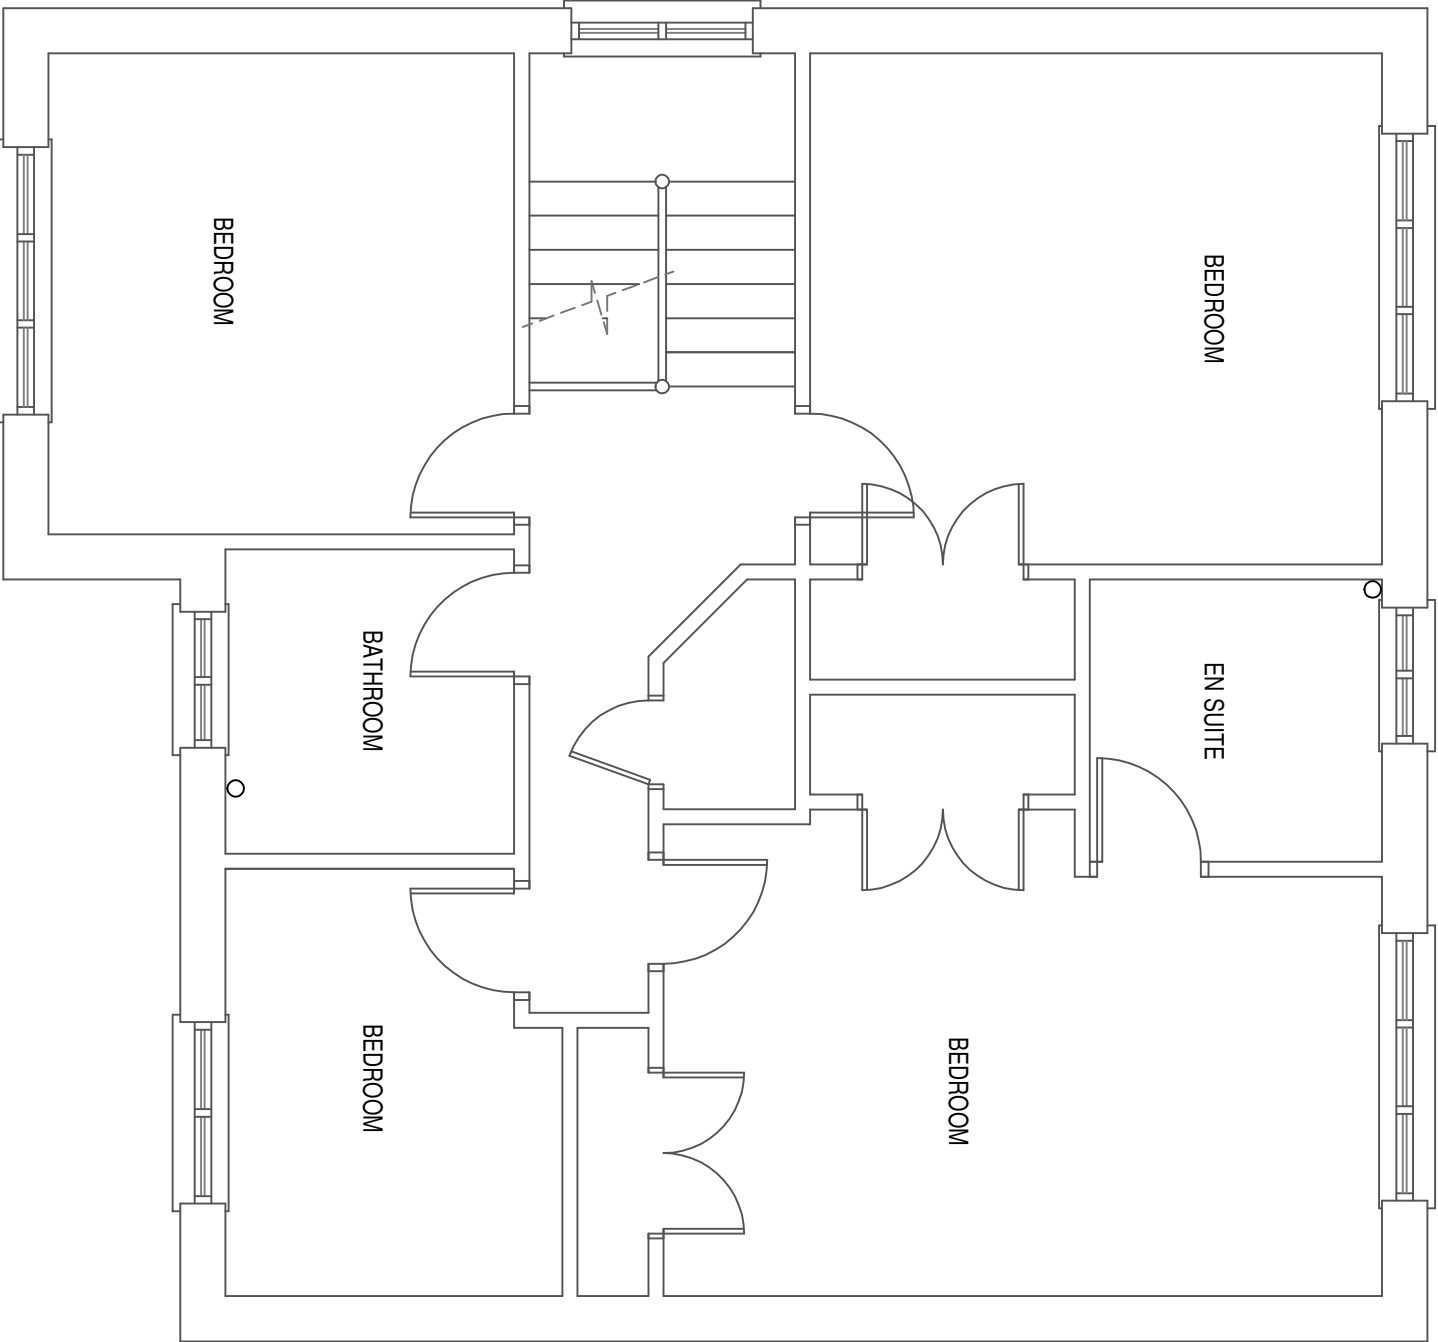

EXISTING FIRST FLOOR PLAN




Ordnance Survey
ukmapcentre.com

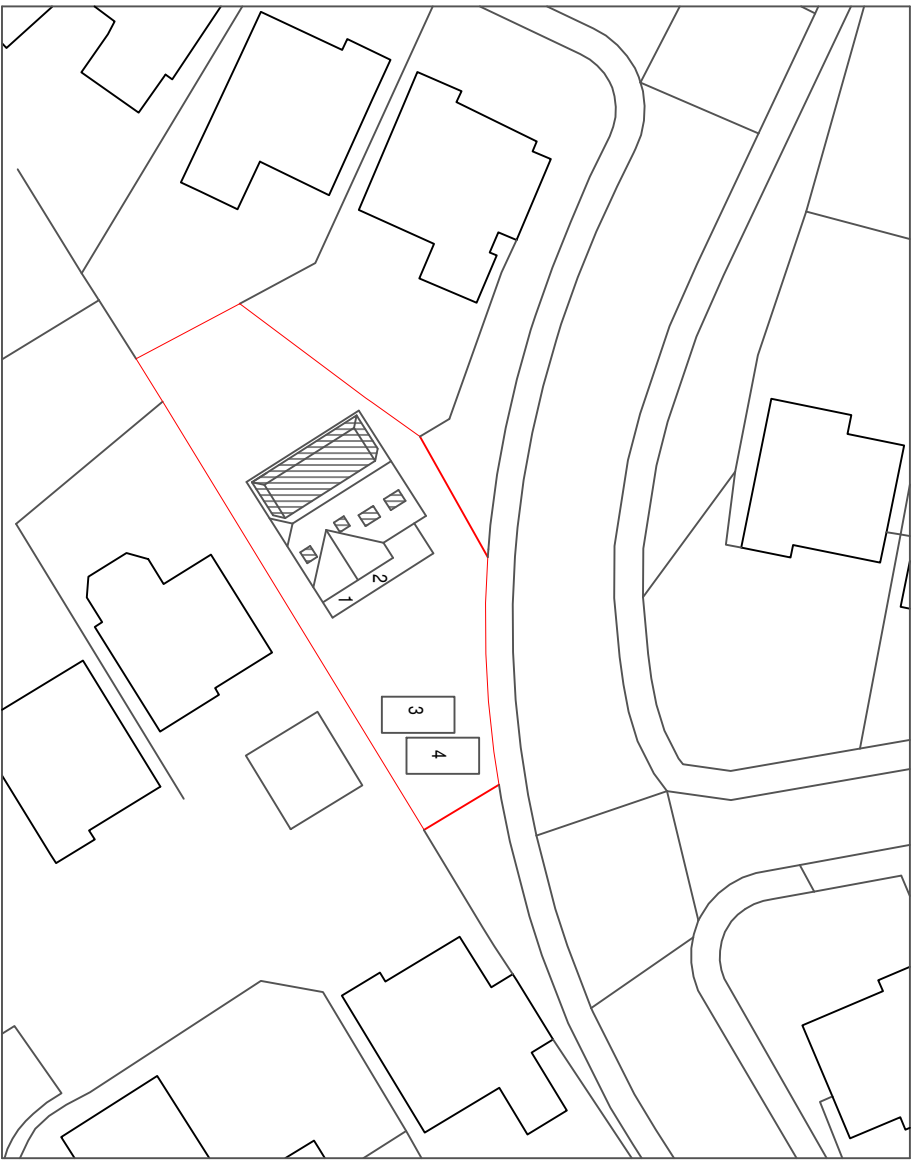

BLOCK PLAN
SCALE 1:500

title:	SURVEY AS EXISTING		
client:	MR & MRS ROBINSON		
address:	62 HUNTERS CHASE CAVERSHAM RG4 7XH		
date:	21.03.2022	dwg. no:	LP3890/02
scale:	1:50 / 1:100		
local authority:	READING BOROUGH COUNCIL		
drawn by:	STEVE LOVATT		

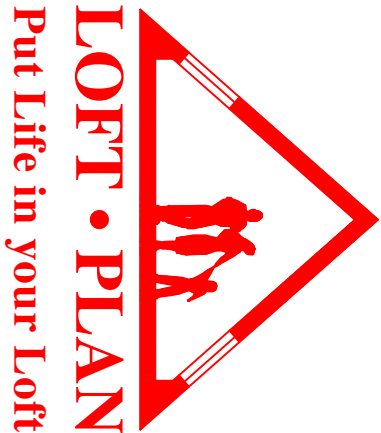

© COPYRIGHT
all rights reserved

LOFTPLAN DESIGNS LIMITED
Unit 4c, Ash Park Business Centre, Ash Lane, Little London, Trabley RG26 5FL
Tel: (01256) 881041 Fax: (01256) 881448
Email: customerservices@loftplan.co.uk Website: www.loftplan.co.uk