



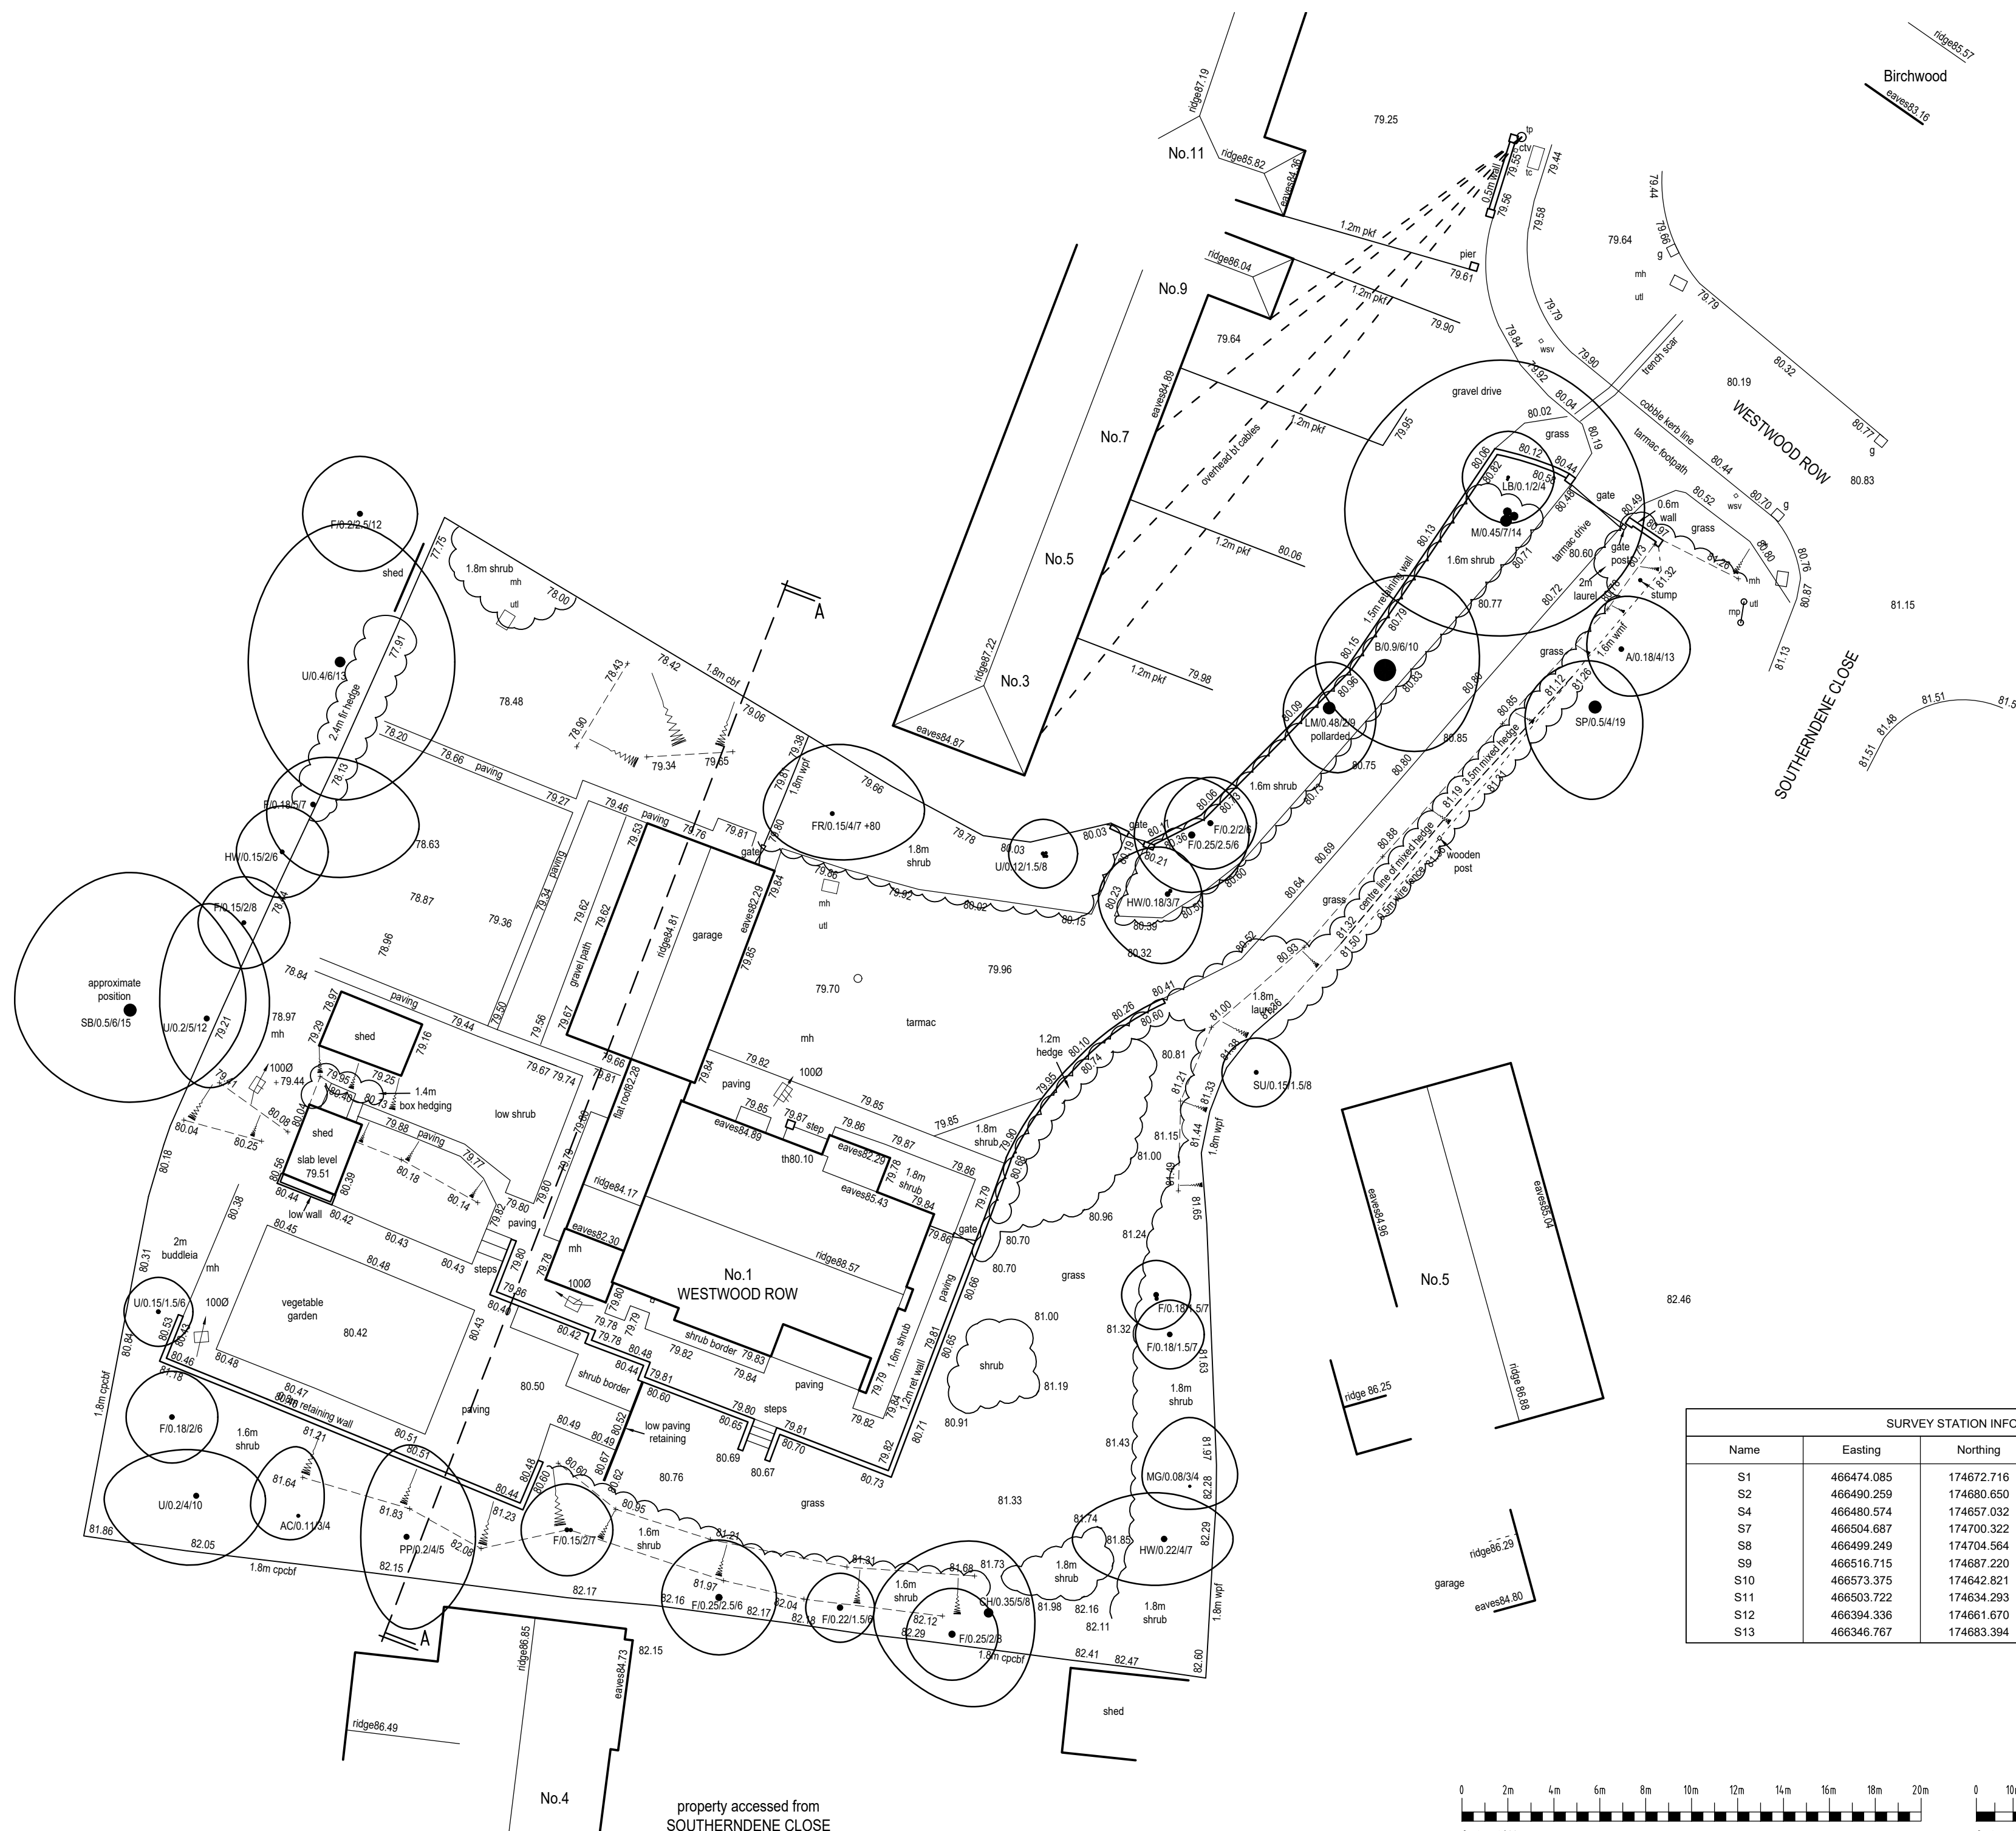

Ordnance Survey, (c) Crown Copyright 2021. All rights reserved. Licence number 100022432

LOCATION PLAN
Scale 1:1250

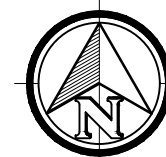

NOTES

The survey grid has been related to OS National Grid using a flat earth projection and metric scale factor of 1, centred on Station S1. Levels are related to OS datum determined from the National GPS Network using OSGM15.

No assumptions should be made regarding the interconnection of manholes. Drainage details have been obtained from surface inspection and should be verified if of critical importance.

The position and height of adjacent buildings have been obtained using higher level reflectorless measurement and may not take account of single storey extensions or conservatories below the line of sight.



Unit 20 Pipers Industrial Estate
Pipers Lane
Thatcham
Berkshire
RG19 4NA

Phone:
0118 9884477

E-mail:
mail@bdssurveyors.co.uk

Web:
www.bdssurveyors.co.uk

Project
Residential development at
SOUTHERNDENE HOUSE
1 WESTWOOD ROW
TILEHURST, READING

Drawing title
EXISTING SITE PLAN & LOCATION PLAN

Client Mrs J DAVIS		Scale 1:200
Drawing number & status 6845:21:1 PLANNING	Rev A	Date 07.04.2
		Drawn TCG

Revisions
A 16.05.22 Section added

