


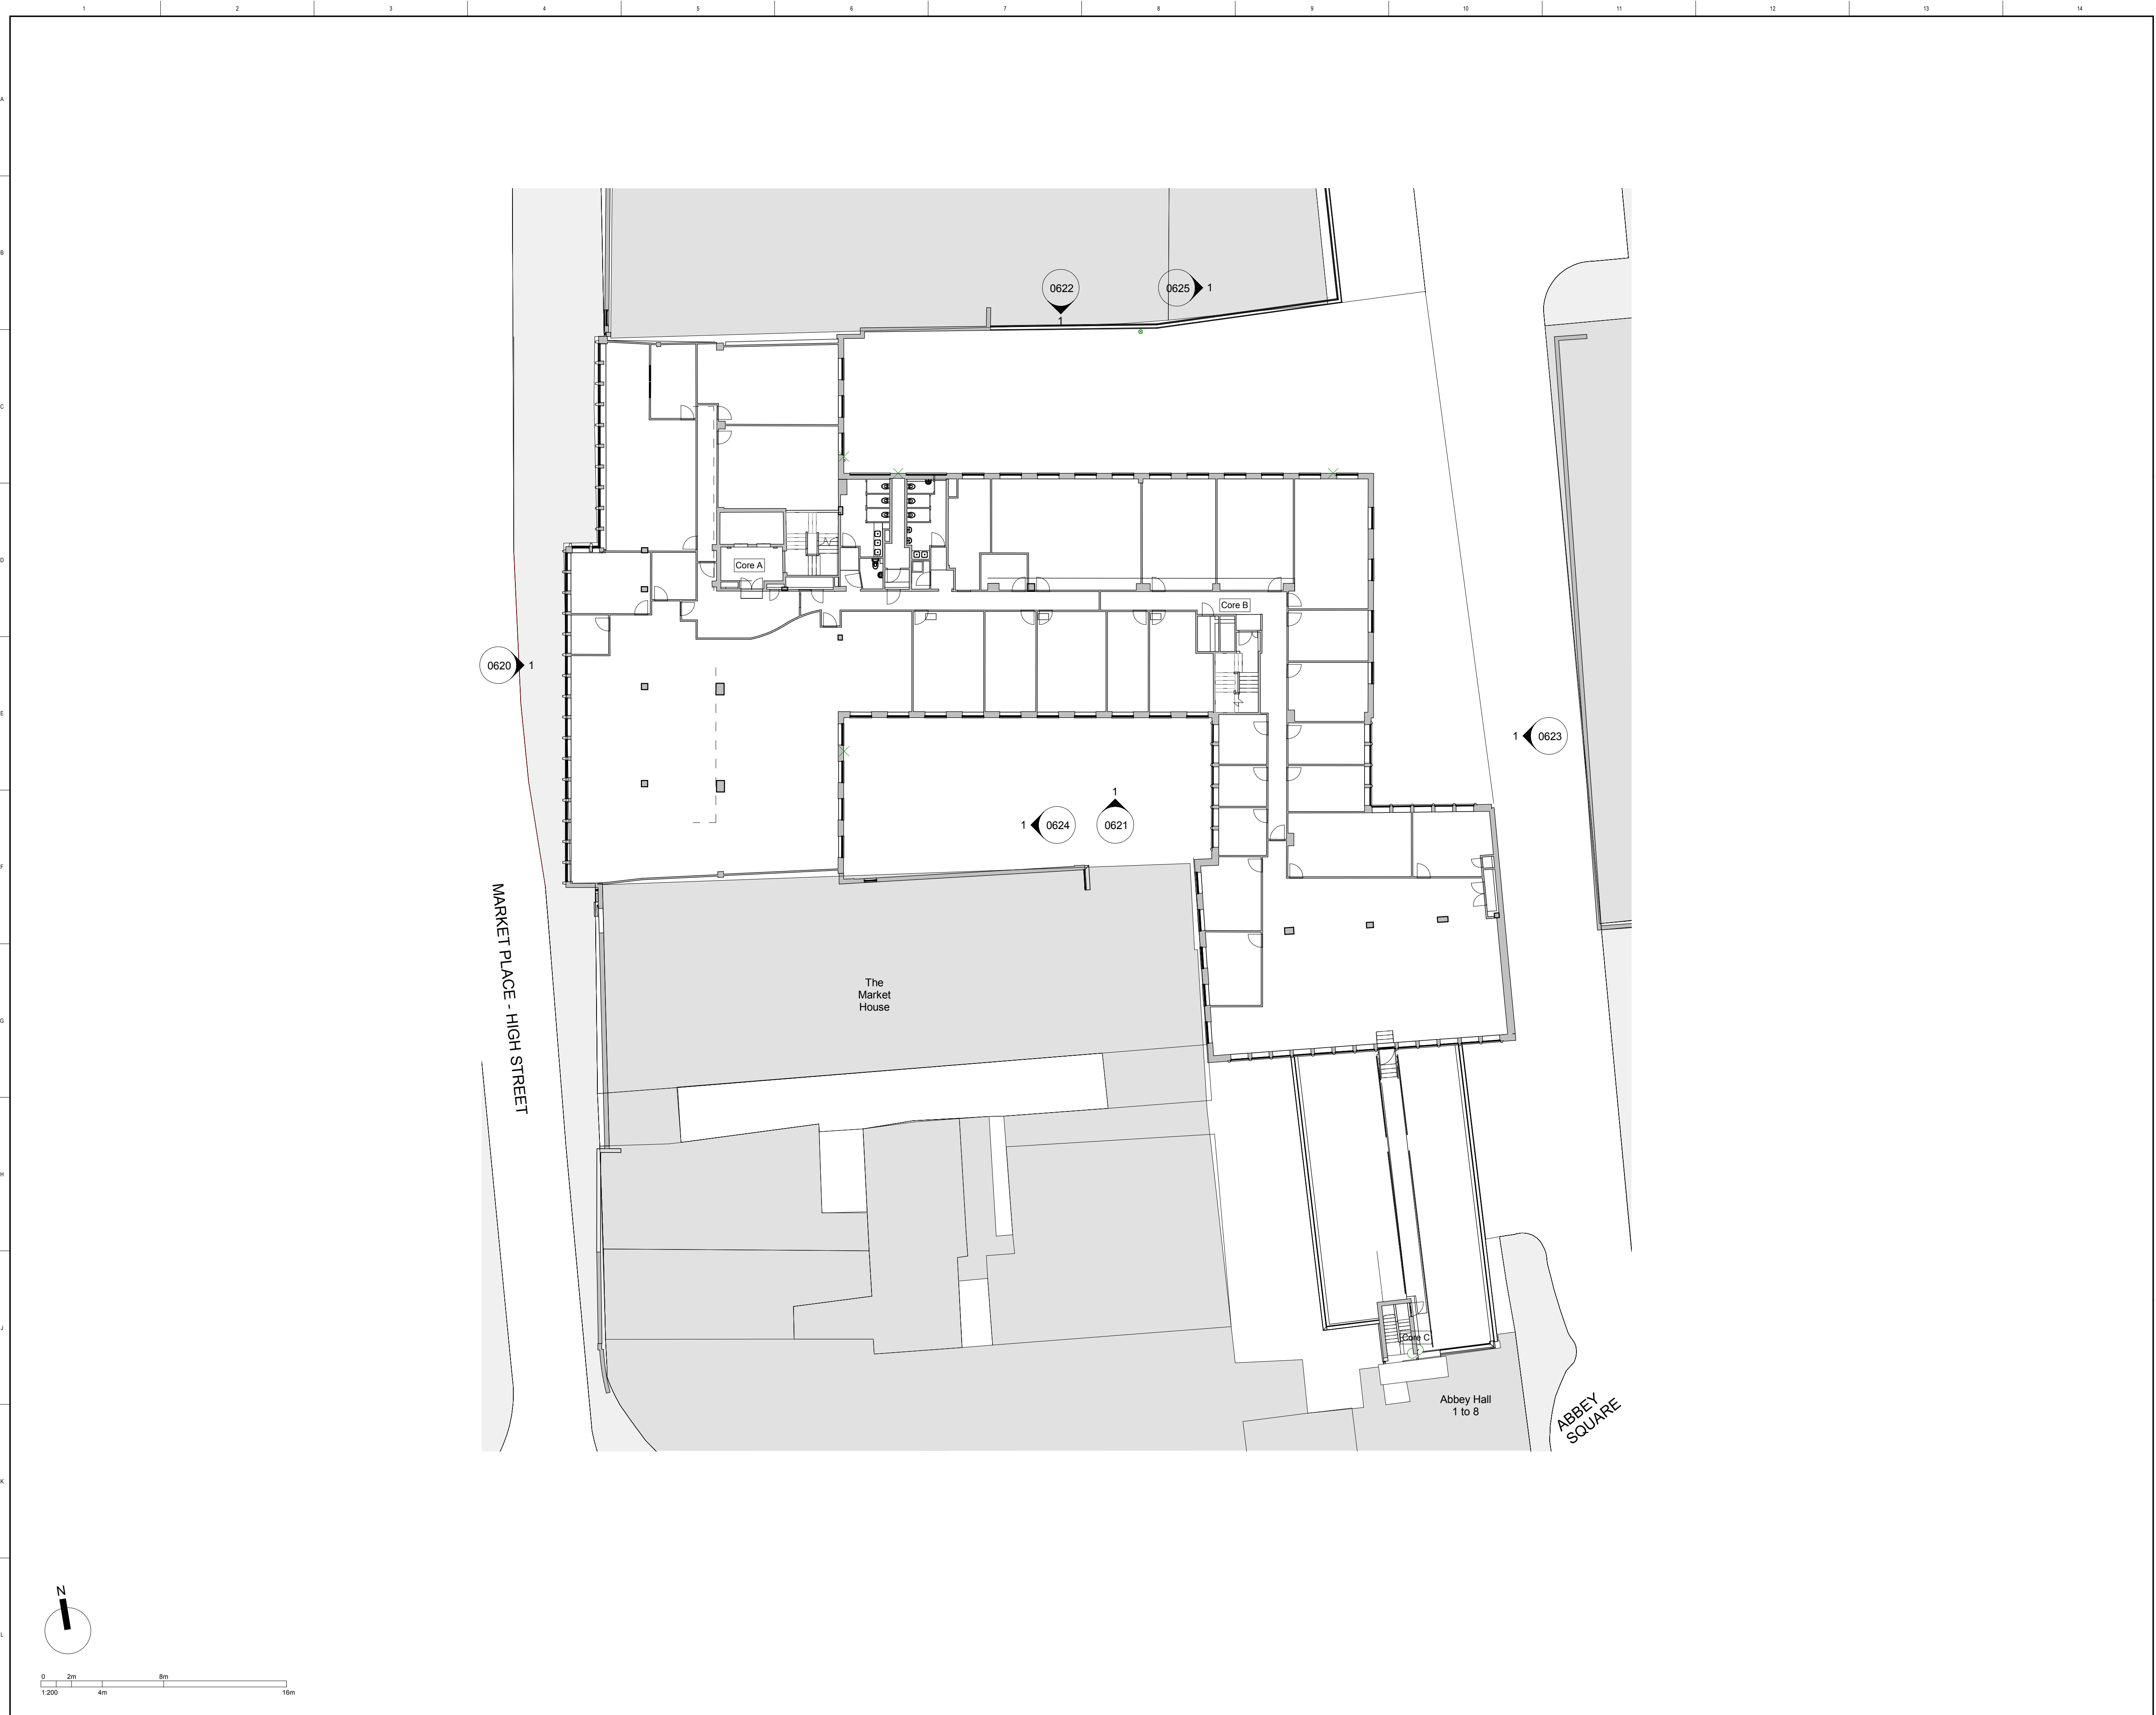

CLIENT

Tene Living

STRUCTURAL ENGINEER

London Structures Lab

SERVICES ENGINEER

Lehding Services Design Ltd

CONSULTANT

KEY PLAN

NOTES:

THIS DRAWING IS PROTECTED BY COPYRIGHT.

ALL AREAS HAVE BEEN MEASURED FROM CURRENT DRAWINGS. THEY MAY VARY BECAUSE OF (EG) SURVEY, DESIGN DEVELOPMENT, CONSTRUCTION TOLERANCES, STATUTORY REQUIREMENTS OR RE-DEFINITION OF THE AREAS TO BE MEASURED.

P1

No.	Date	Comments	Drawn	Checked
Revisions				

Issue Status

Preliminary

tp bennett

architecture
interiors
planning

One America Street | London SE1 0NE UK +44 (0) 20 7208 2000 www.tpbenett.com

Project

Market Place Residential
6-9 Sloane Point
Reading

Drawing Title

Existing Second Floor Plan

Drawn	Date	Scale @ A1	Alt. Ref.
MGB	22/08/2022	1 : 200	

Project	Originator	Volume	Level	Type	Role Number	Suitability	Revision
A12113 TPB ZZ	02	DR	A	0602	S1	P1	

20/09/2022 15:34:08

80m Model Ref: A12113 TPB ZZ DR A0602 S01 P06.1