




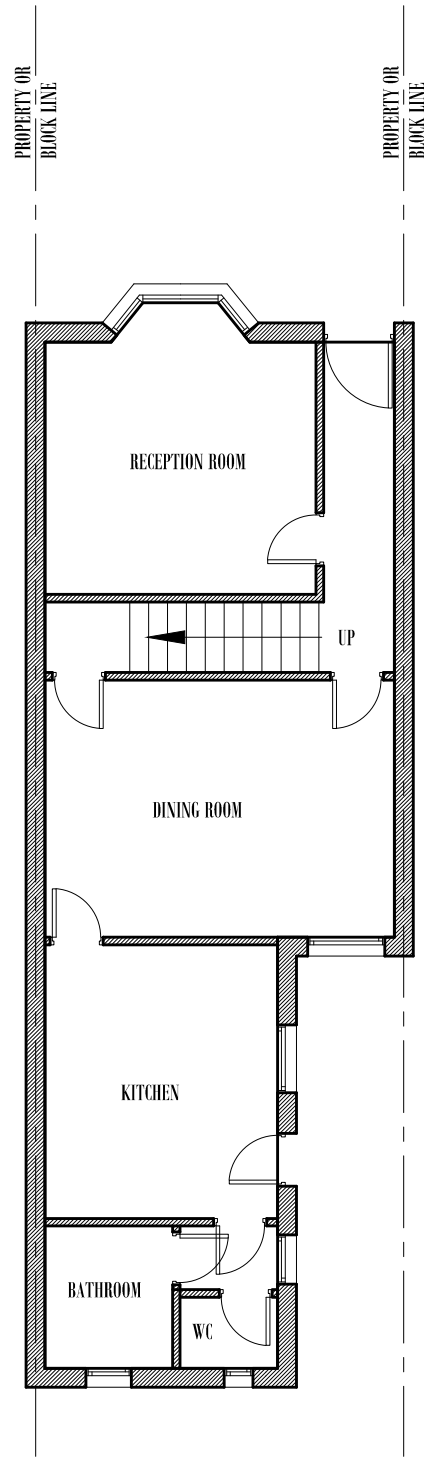


EXISTING GROUND FLOOR PLAN
Scale 1:100

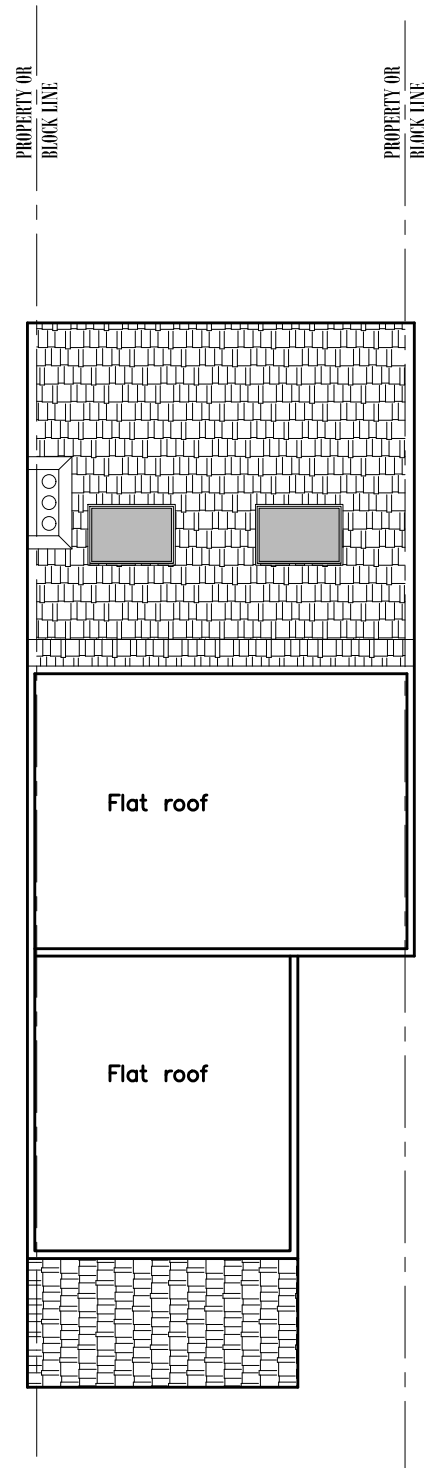


EXISTING ROOF PLAN
Scale 1:100

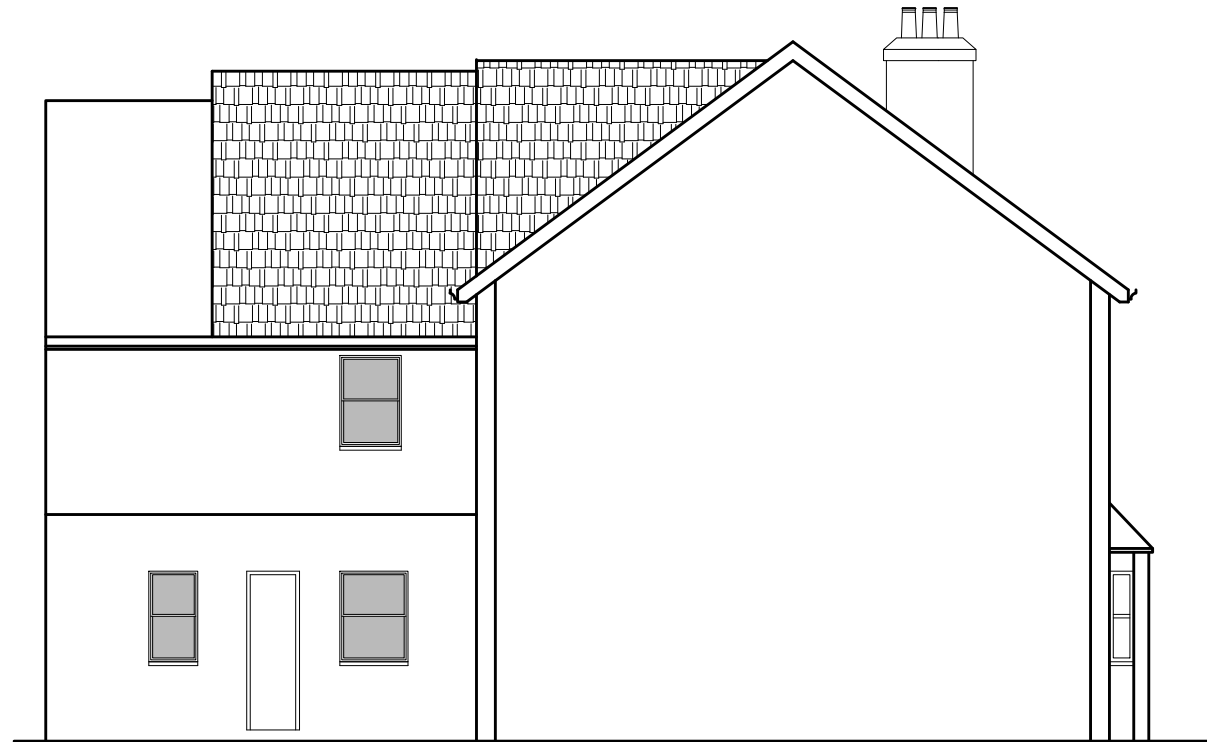

EXISTING SIDE ELEVATION
Scale 1:100

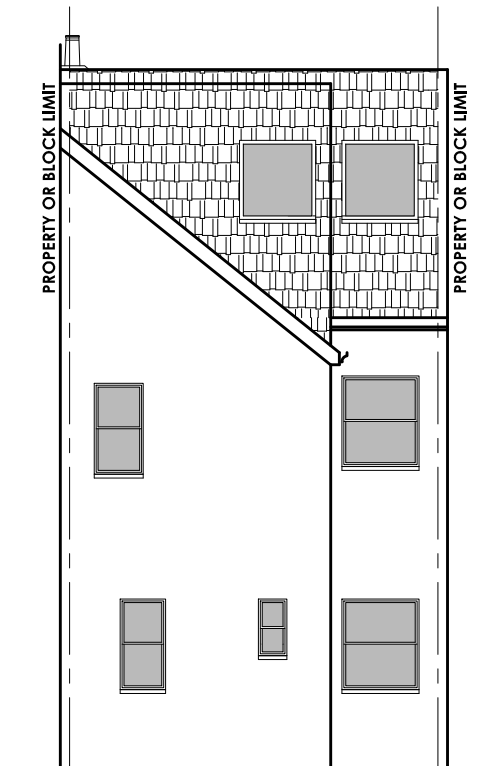

EXISTING REAR ELEVATION
Scale 1:100

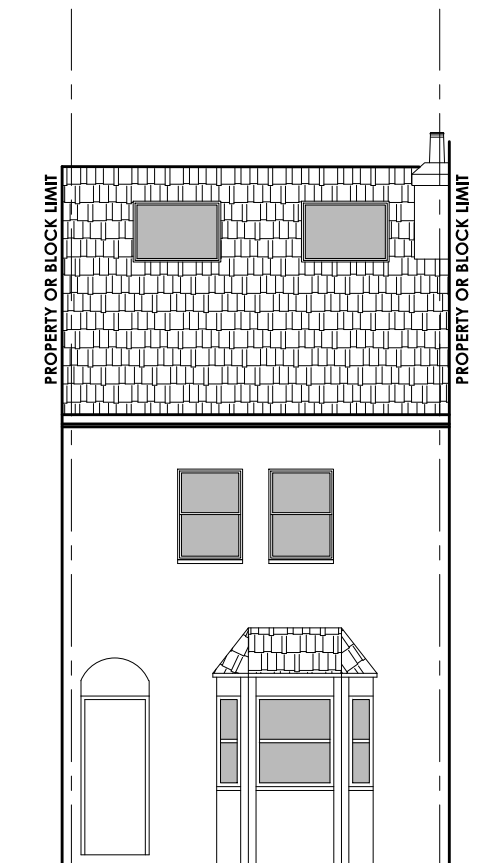

EXISTING FRONT ELEVATION
Scale 1:100



Drawing: Existing Plans		Pro Planning Solutions	
Title: *****		Tel: 07534354000	
Client: 335 London Road, RG1 3NZ		Email: arshad.mahmood2008@yahoo.co.uk	
Note: All dimensions to be checked on site		Scale@A3: 1:100	Drawing Number: 01
		Drawing Date 21 March. 2022	Drawn by: K / F
			Revision