




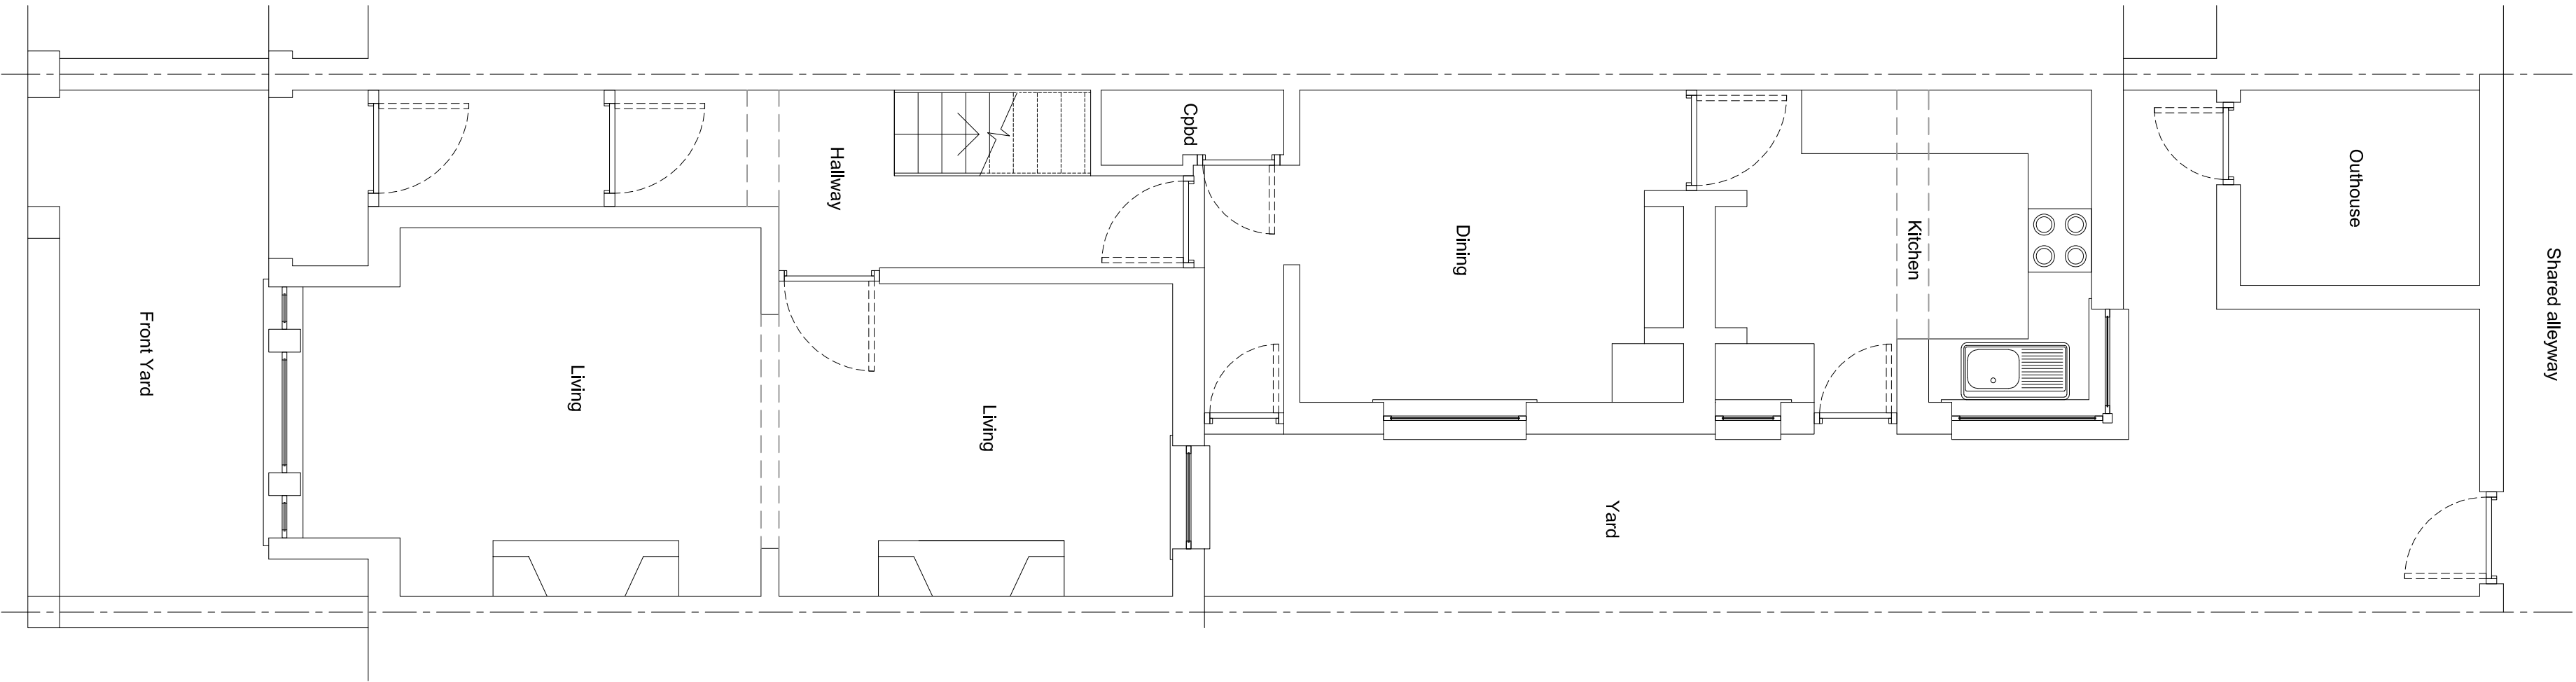


01 Existing Ground Floor
1:50

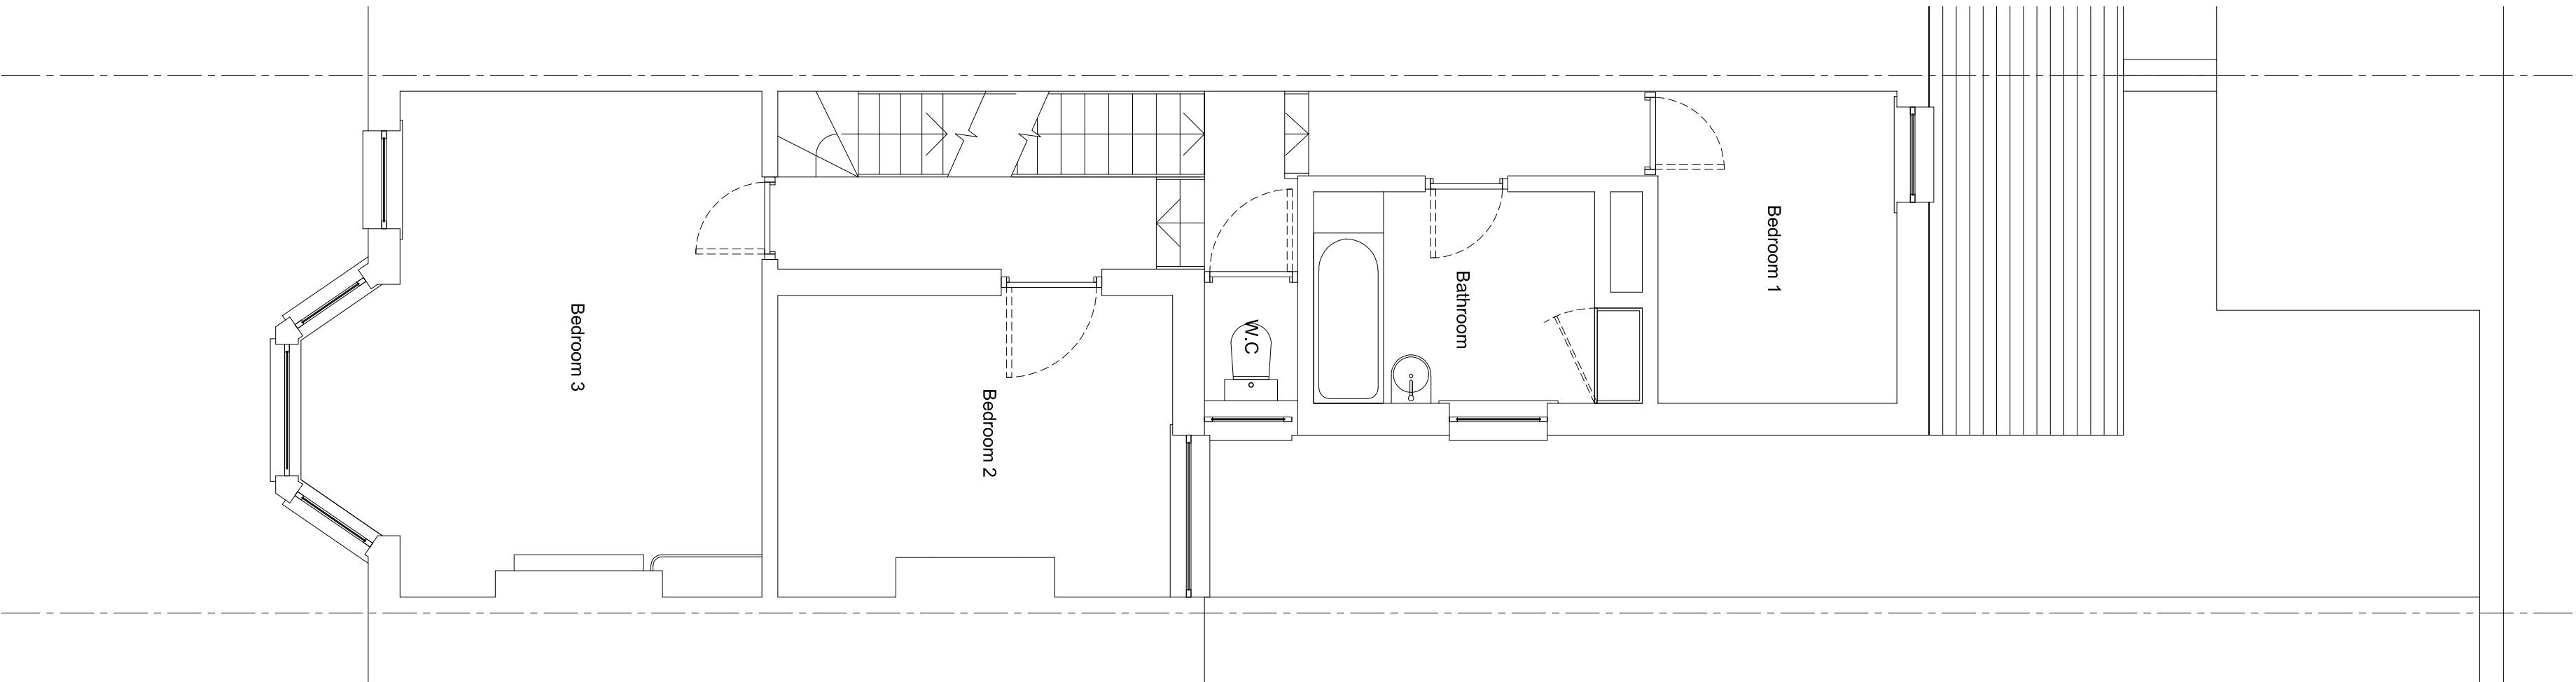

02 Existing First Floor
1:50

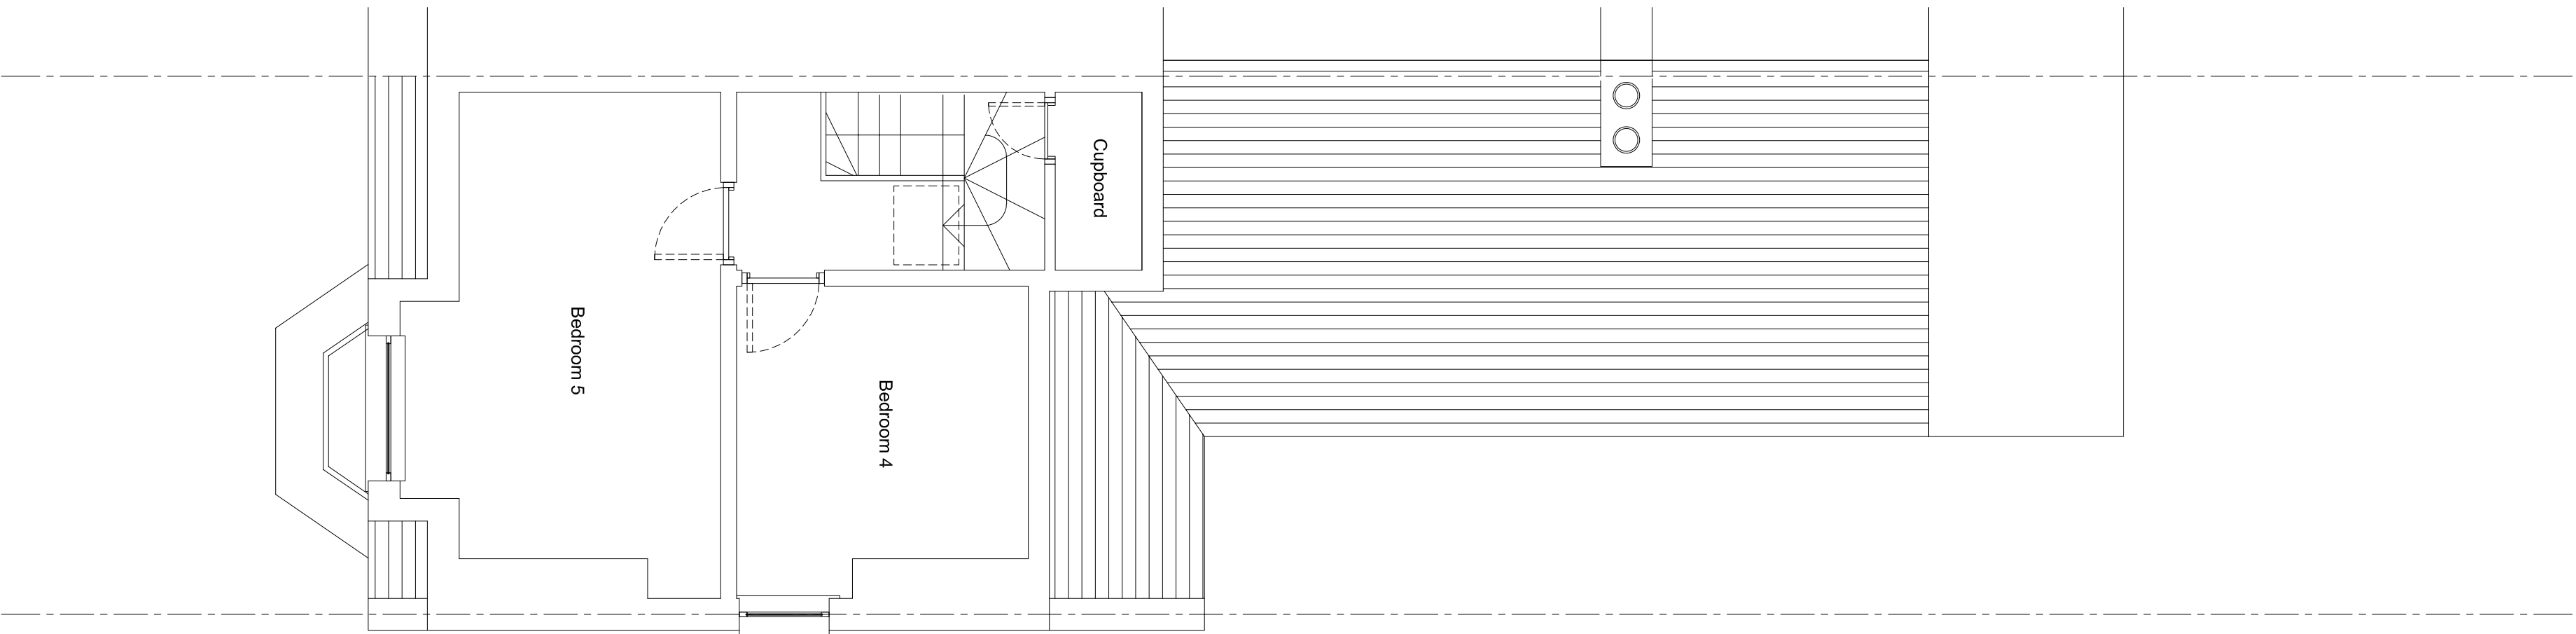

03 Existing Second Floor
1:50

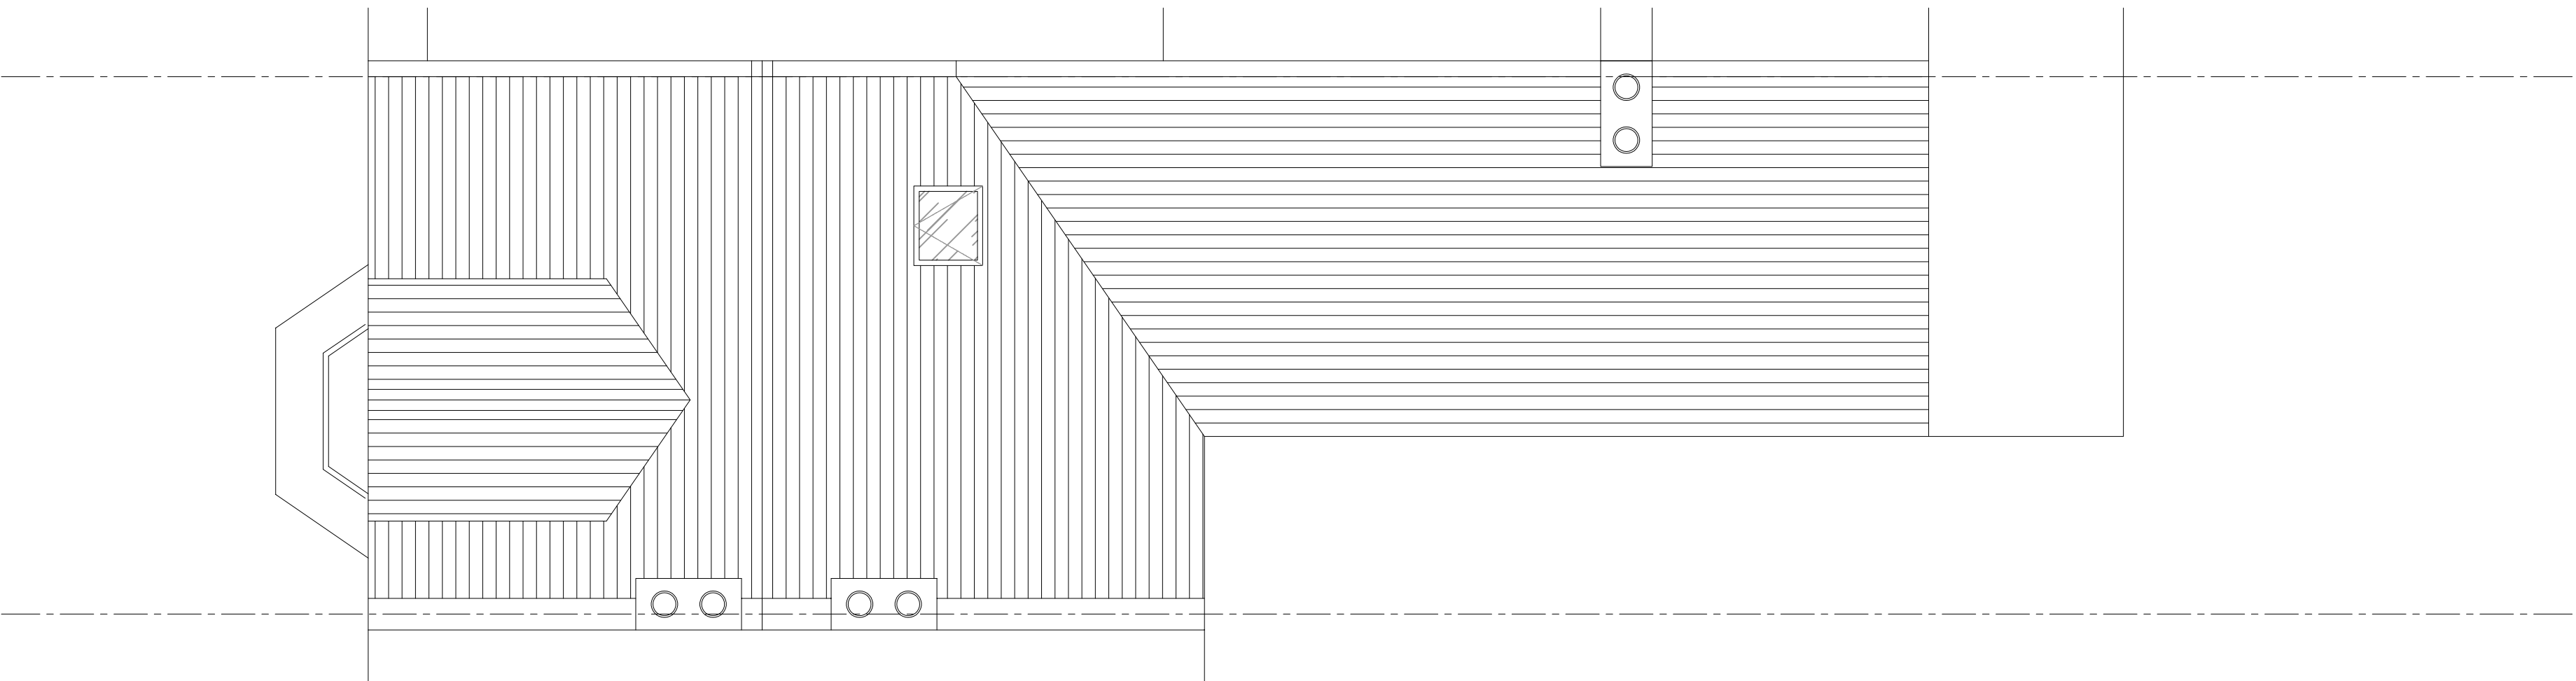

04 Existing Roof Plan
1:50




Scale 1:50 @ A1



05 Location Plan
1:1250



06 Block Plan
1:500

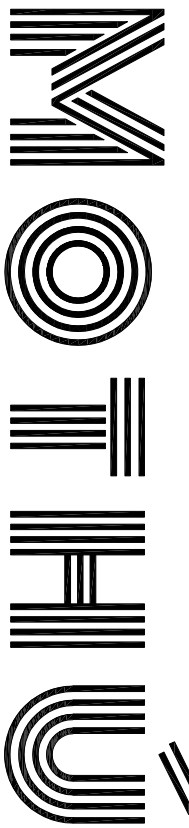

FOR PLANNING

Project
10 Argyle Street, Reading

5 Myrtle Road,
Reading, RG1 1AA
London
E17 8BX
E: 07738 606060
P: 07738 606060

Existing Plan
Drawn by
Checked by
Scale
Date
1:50 @ A1
Sept '22

This drawing is the copyright of MTHU. Design and cannot be used for any other purpose than the one for which it was prepared.