


This drawing may be scaled with reference to the scale bar for planning application purposes only. Do not scale for any other purpose, use only annotated dimensions. All dimensions are to be checked by parties using the drawing, and any errors or omissions are to be reported to Weston & Co Architects Ltd.


Rev.	Date	Note	Author	Checked
A	22/07/22	Revised following RBC's comments	IG	CTW

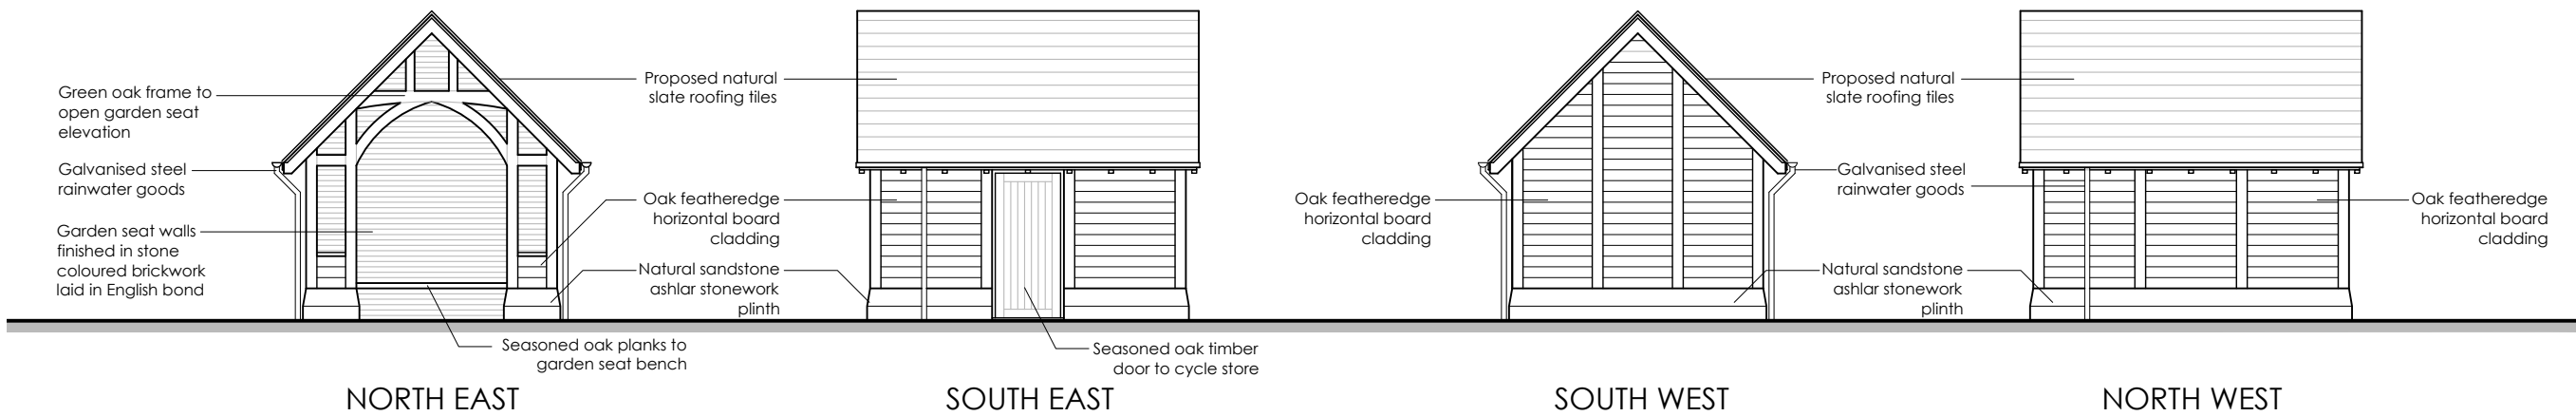

PROPOSED CYCLE STORE / GARDEN LOGGIA SEAT ELEVATIONS 1:100




PROPOSED PLANT ROOM SOUTH ELEVATION 1:100

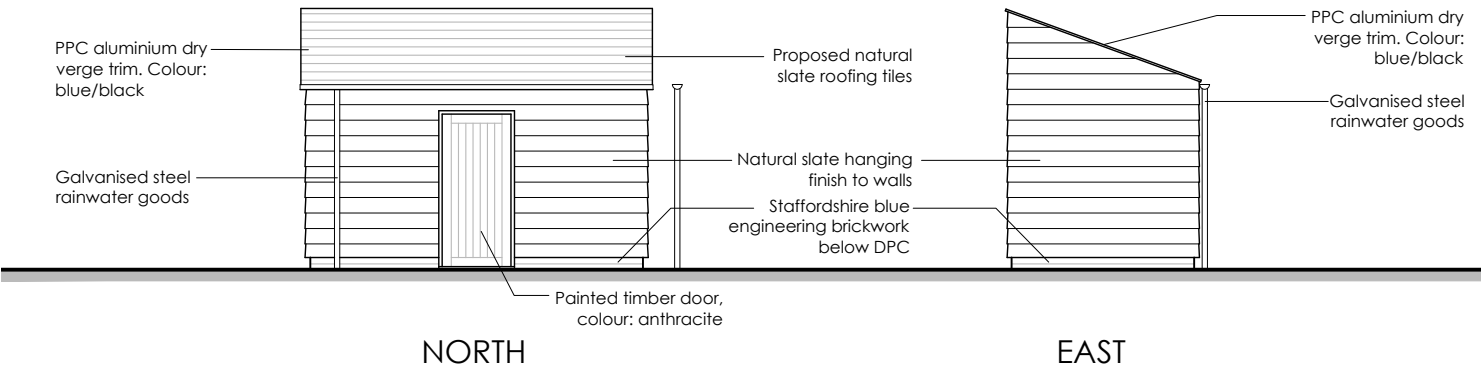


PROPOSED PLANT ROOM ELEVATIONS 1:100

- Plant room to accommodate the following equipment:
- 3 No. light commercial wall hung boilers (with integral shunt pumps)
 - Buffer vessel
 - Pressurisation unit
 - Expansion Vessel
 - District Heating Circulation Pumps
 - Light commercial gas meter
 - Dosing Pot
 - Air separator
 - Dirt separator
 - Controls

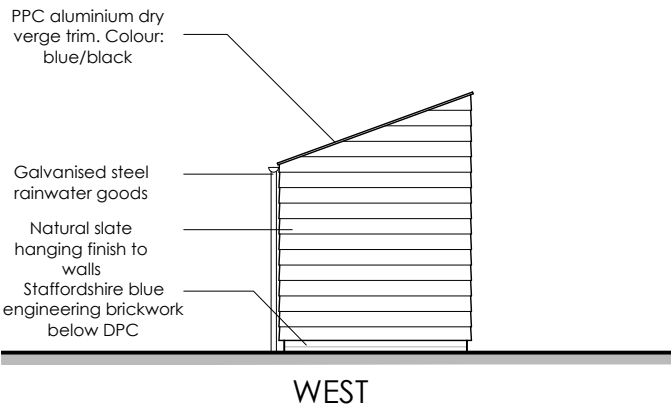

WEST

 

Project	Refurbishment & Alterations Carlisle House, 118 Oxford Road Reading RG1 7NG					Drawing	Cycle Store & Plant Room Elevations			
						Job-Dwg Number	18009-PL-18		Rev.	A
Client	Turner Property Ltd					WESTON + CO ARCHITECTS Watlington House 44 Watlington Street Reading, RG1 4RJ T. 0118 375 0252 www.weston-co.com				
Status	Preliminary Planning									
Scale	1/100		Sheet Size A3							
Author	CTW	Checked	CTW	Date	17/03/22					