




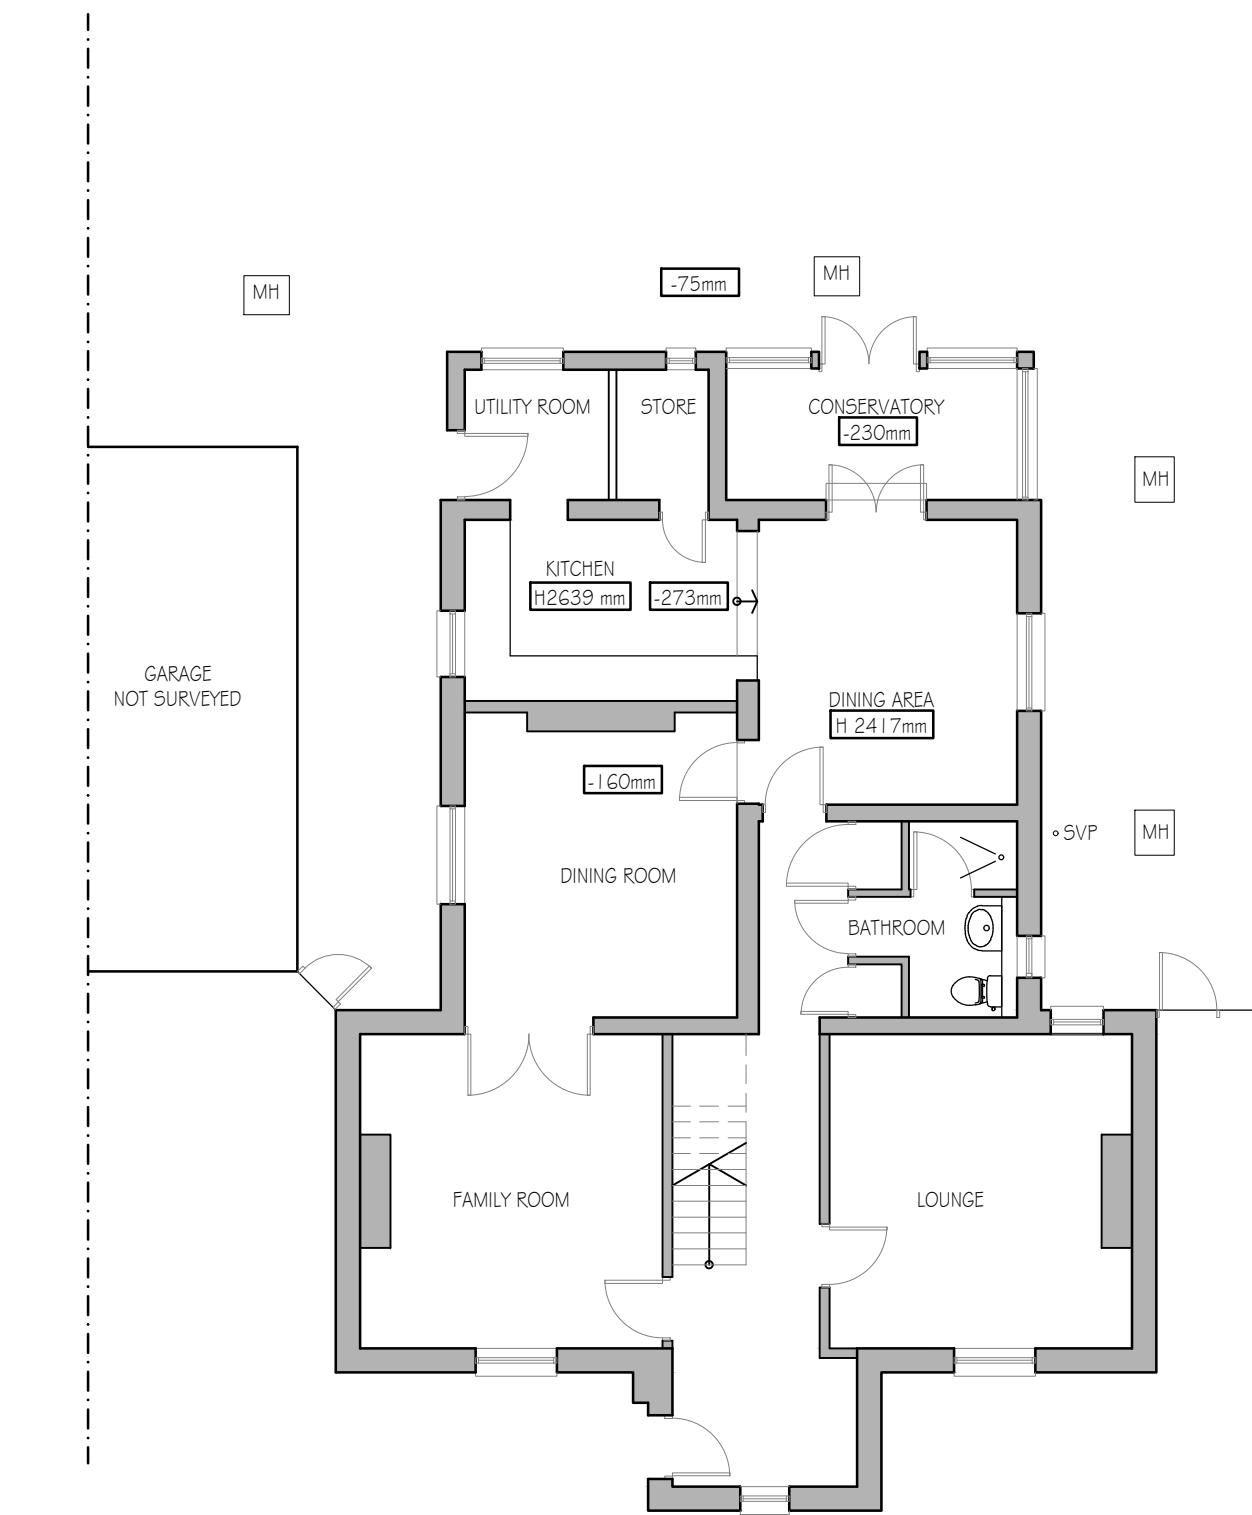


As Existing Ground Floor Plan 1:100

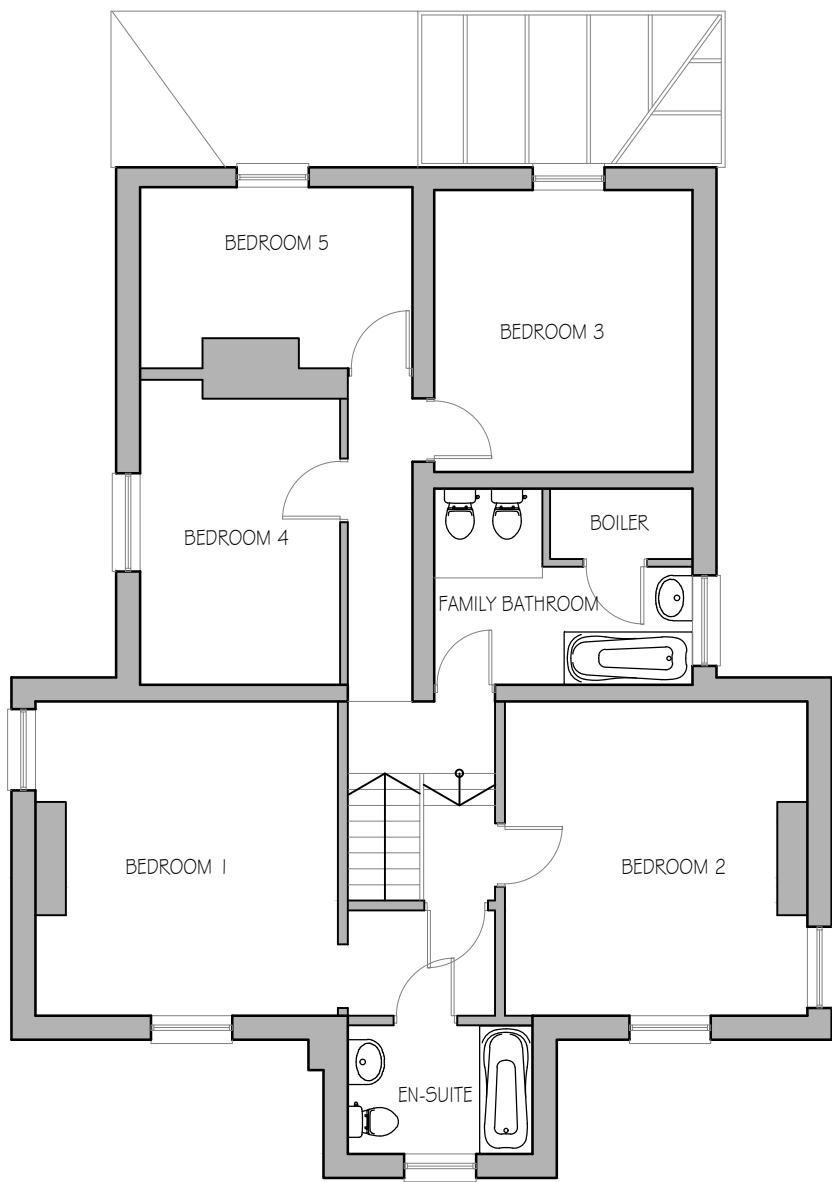


As Existing First Floor Plan 1:100
(Not Surveyed)

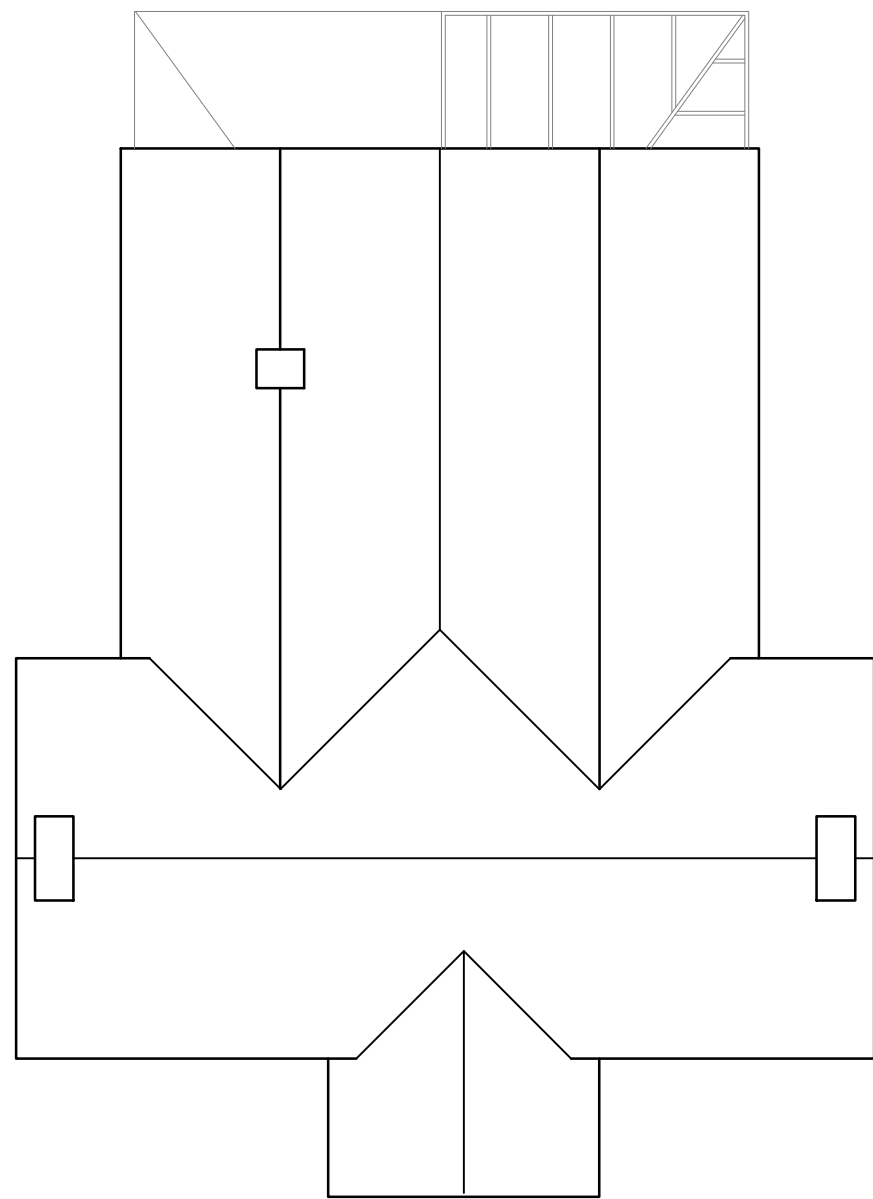

As Existing Roof Plan 1:100

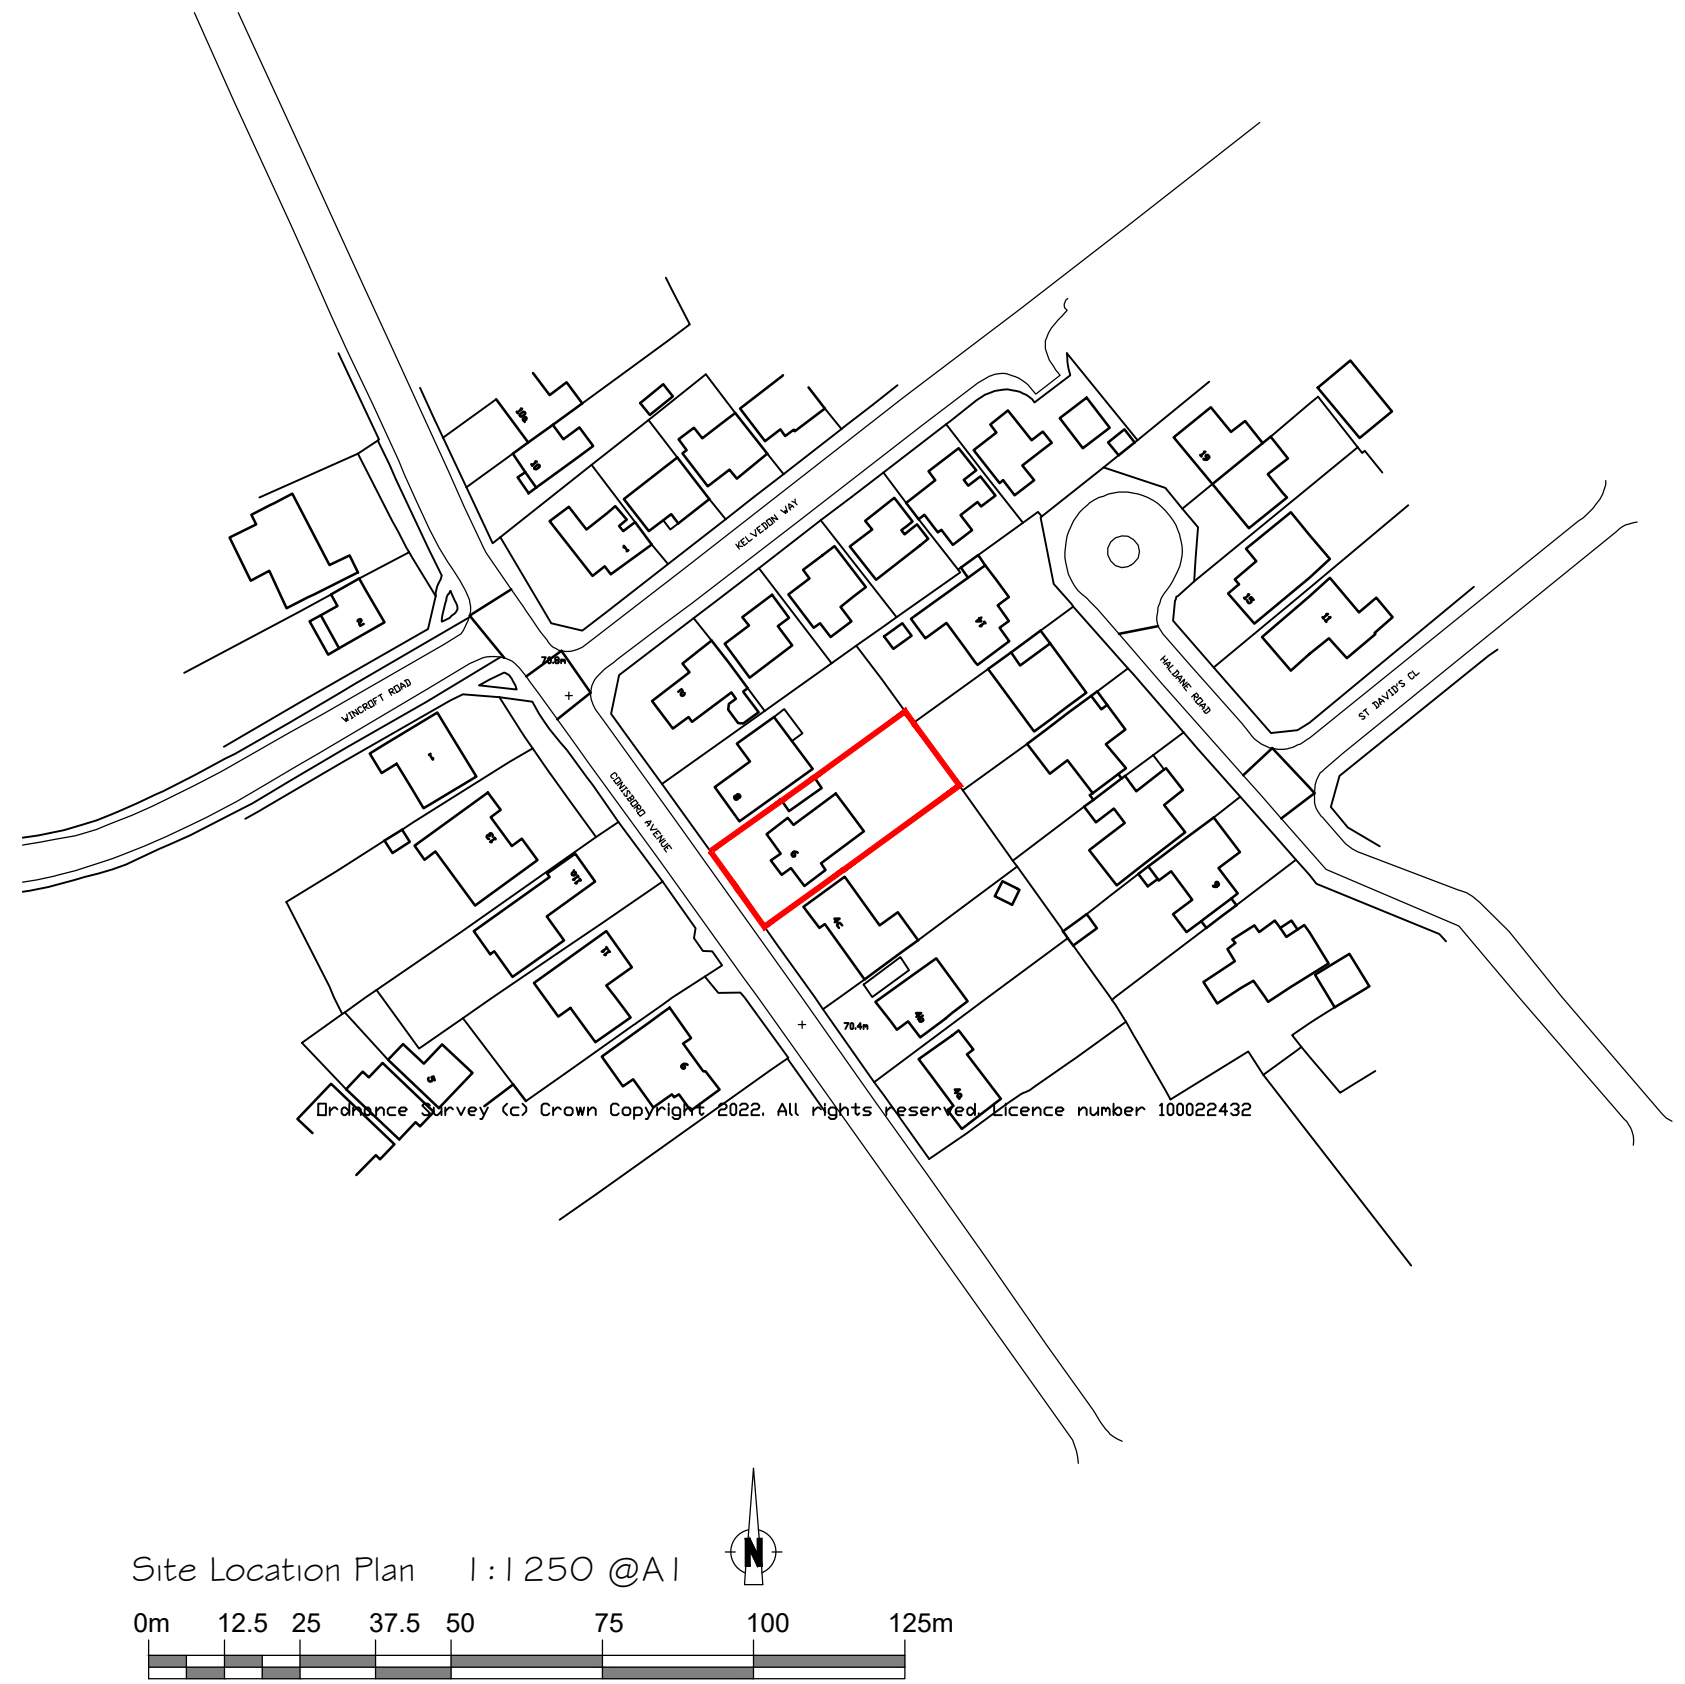

Site Location Plan 1:1250 @ A1

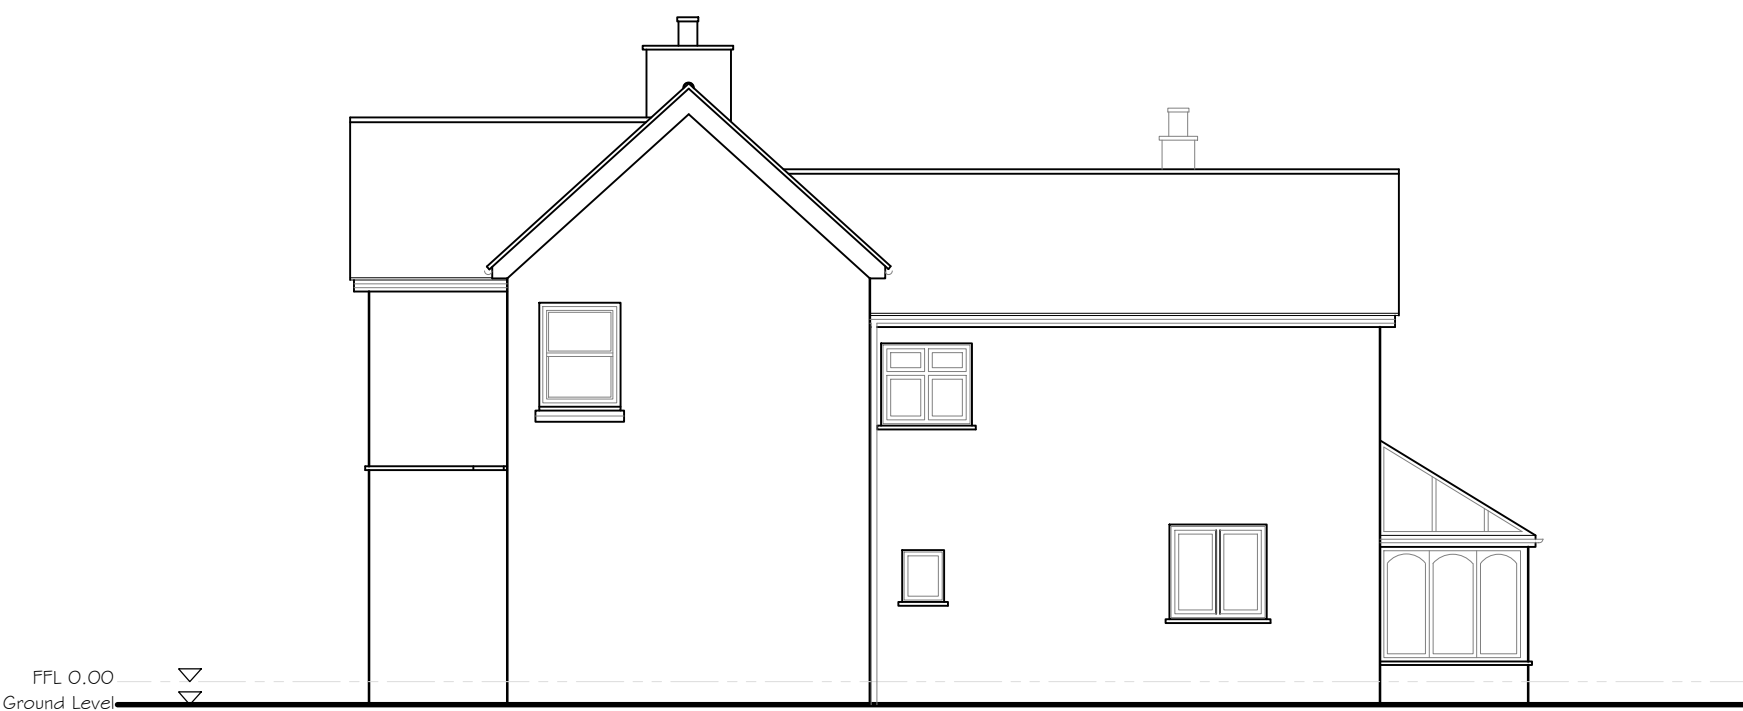

As Existing Side Elevation (South)
1:100



As Existing Rear Elevation (East)
1:100



As Existing Side Elevation (North)
1:100

Revisions

Drawings Notes

1. this is not a survey drawing - all dimensions to be checked on site.
2. do not scale off this drawing.
3. the copyright of this drawing is the property of TPA Design Ltd
4. all discrepancies to be reported to the architect
5. please ensure that this drawing is read together and cross referenced with all other relevant architectural drawings, schedules and specifications.
6. please ensure that this drawing is read in conjunction with all other consultants/specialist contractors relevant drawings, schedules and specifications.
7. TPARCHITECTS is a trading name of TPA Design Ltd Registered address 33a St Lukes Road, Maidenhead, Berkshire SL67DN.

Project	6 Conisboro Avenue Caversham RG4 7JB	TPARCHITECTS 33a St Lukes Road Maidenhead Berkshire SL6 7DN +(44) 01628412388 enquiries@tparch.co.uk www.tparch.co.uk					
Title	As Existing Plans and Elevations Site Location Plan						
Drg. No.	2815-PL-100	Rev	Drawn MK	Checked NG	Date Sep'22	Scale As Shown	Status Planning