

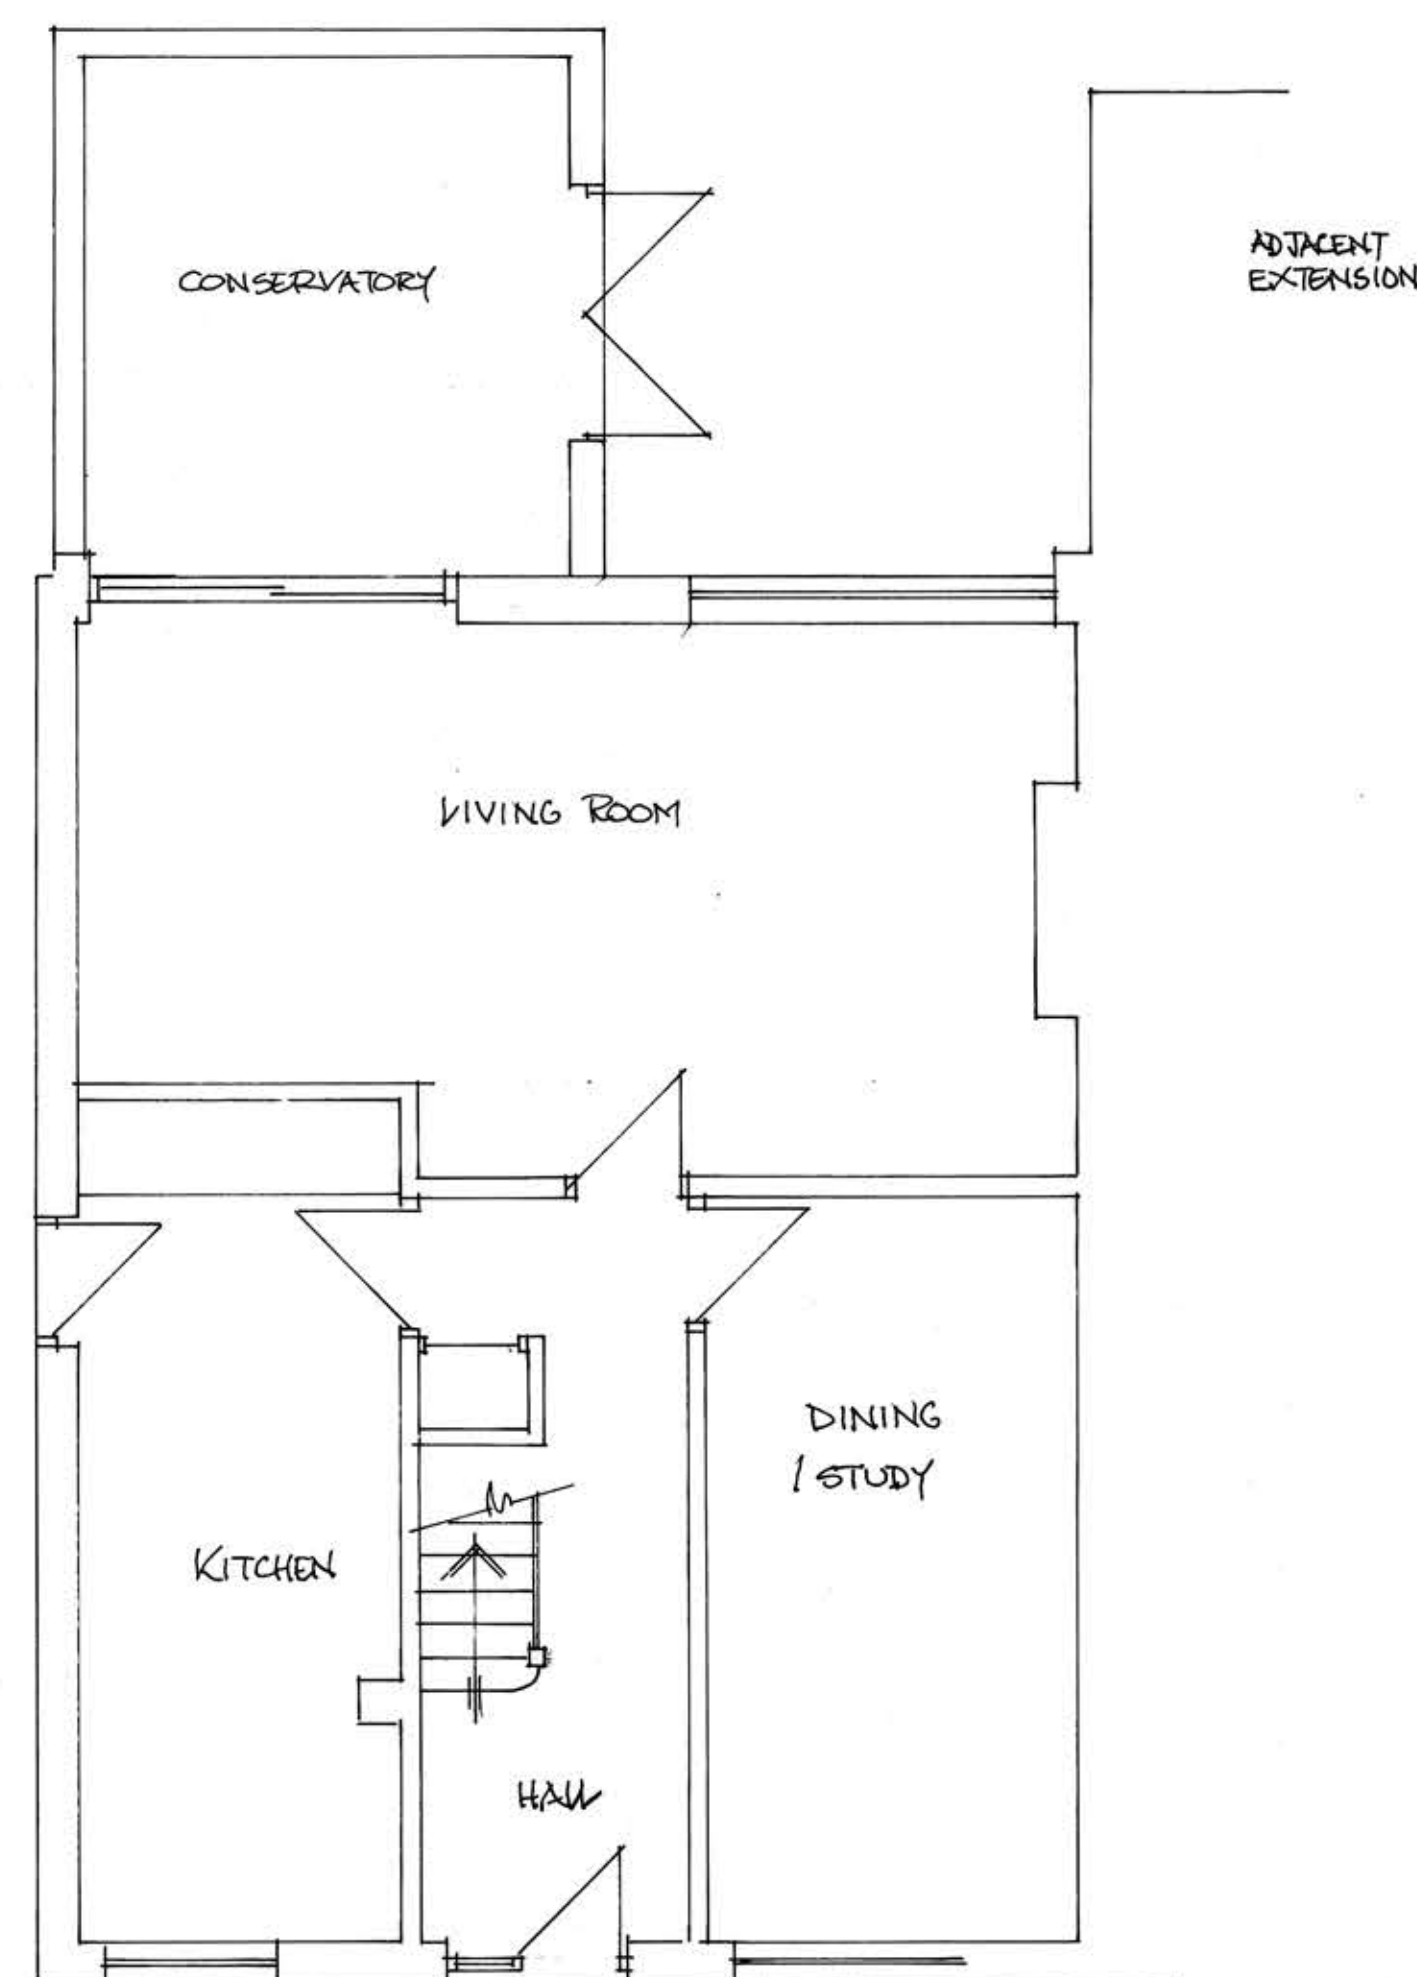


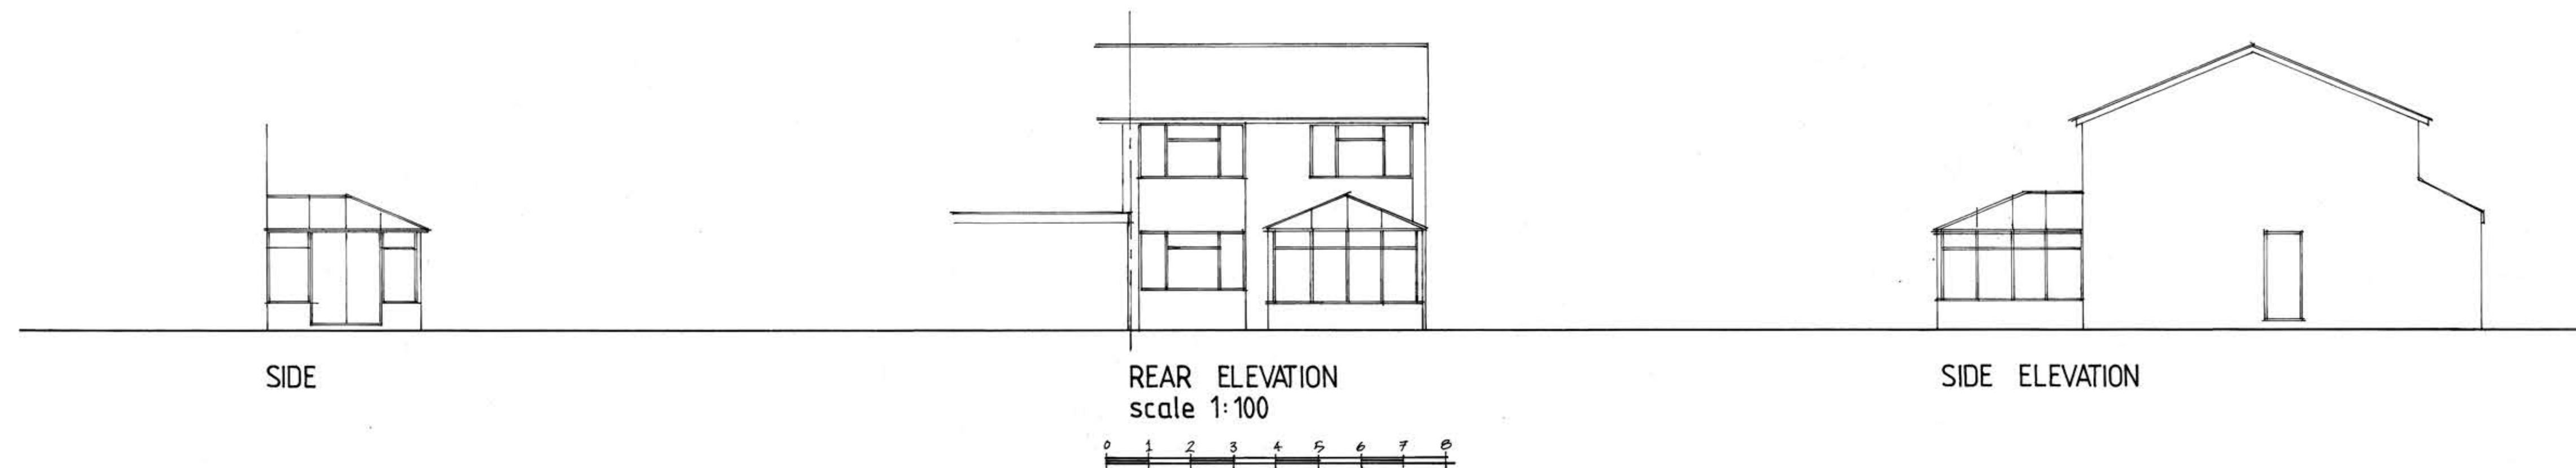

GROUND FLOOR PLAN
scale 1:50

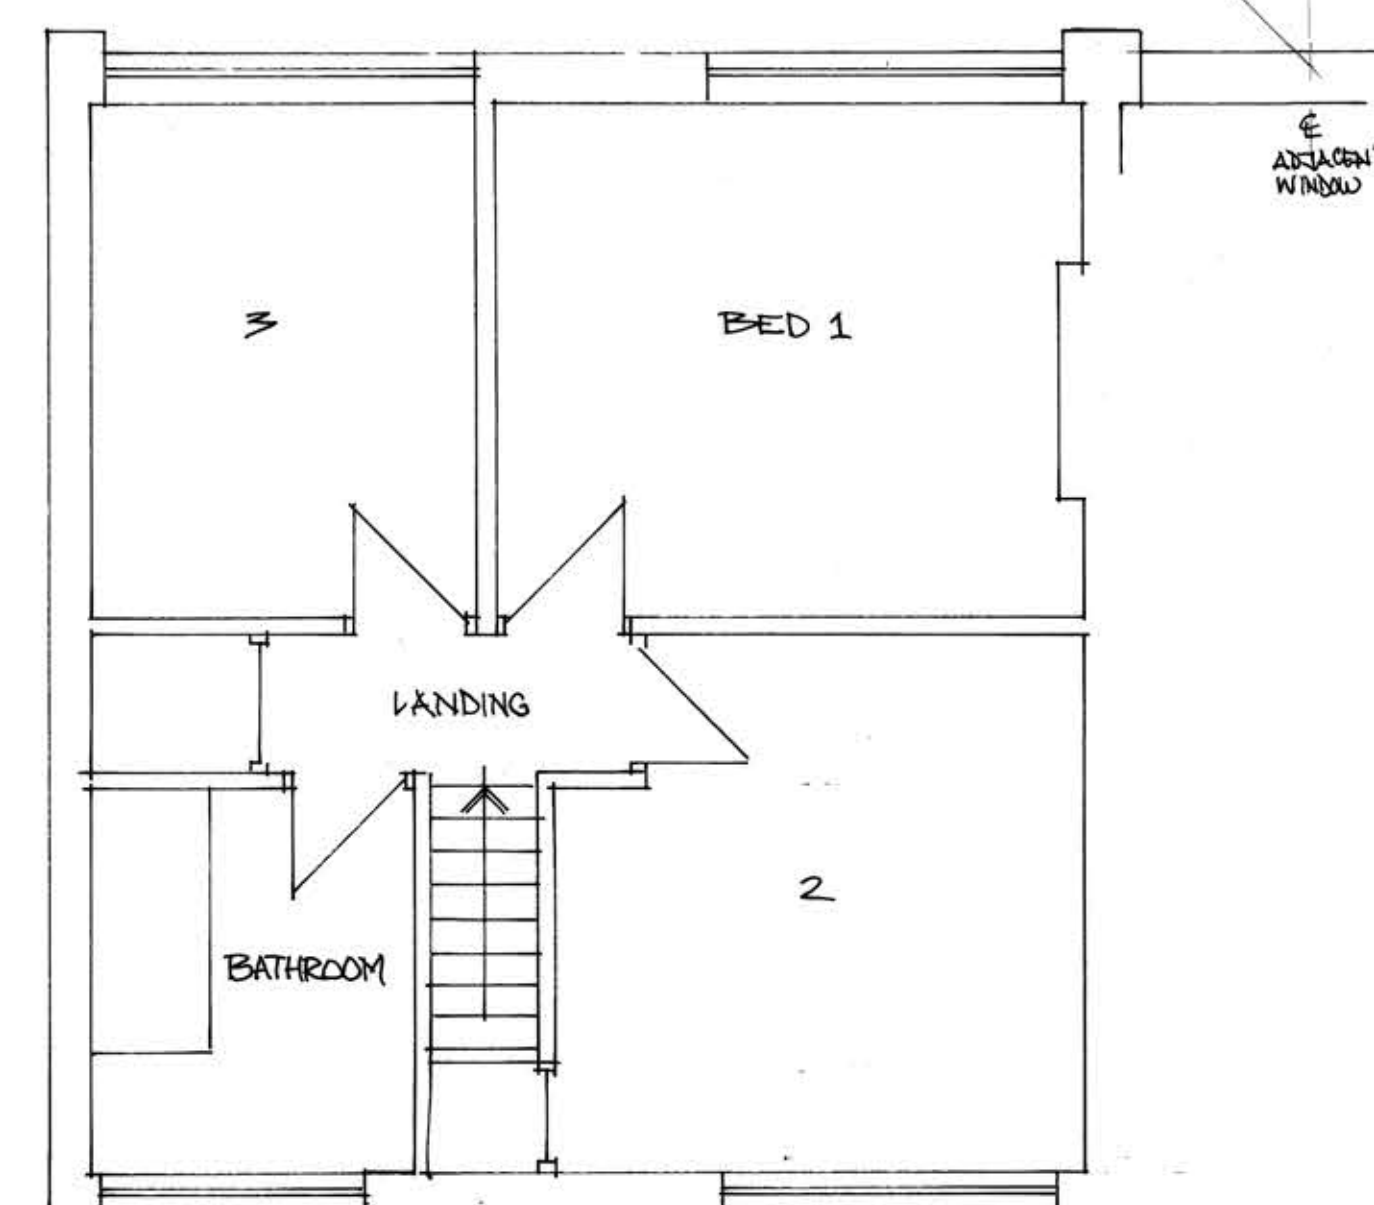

FIRST FLOOR PLAN