



Planning Issue Drawings

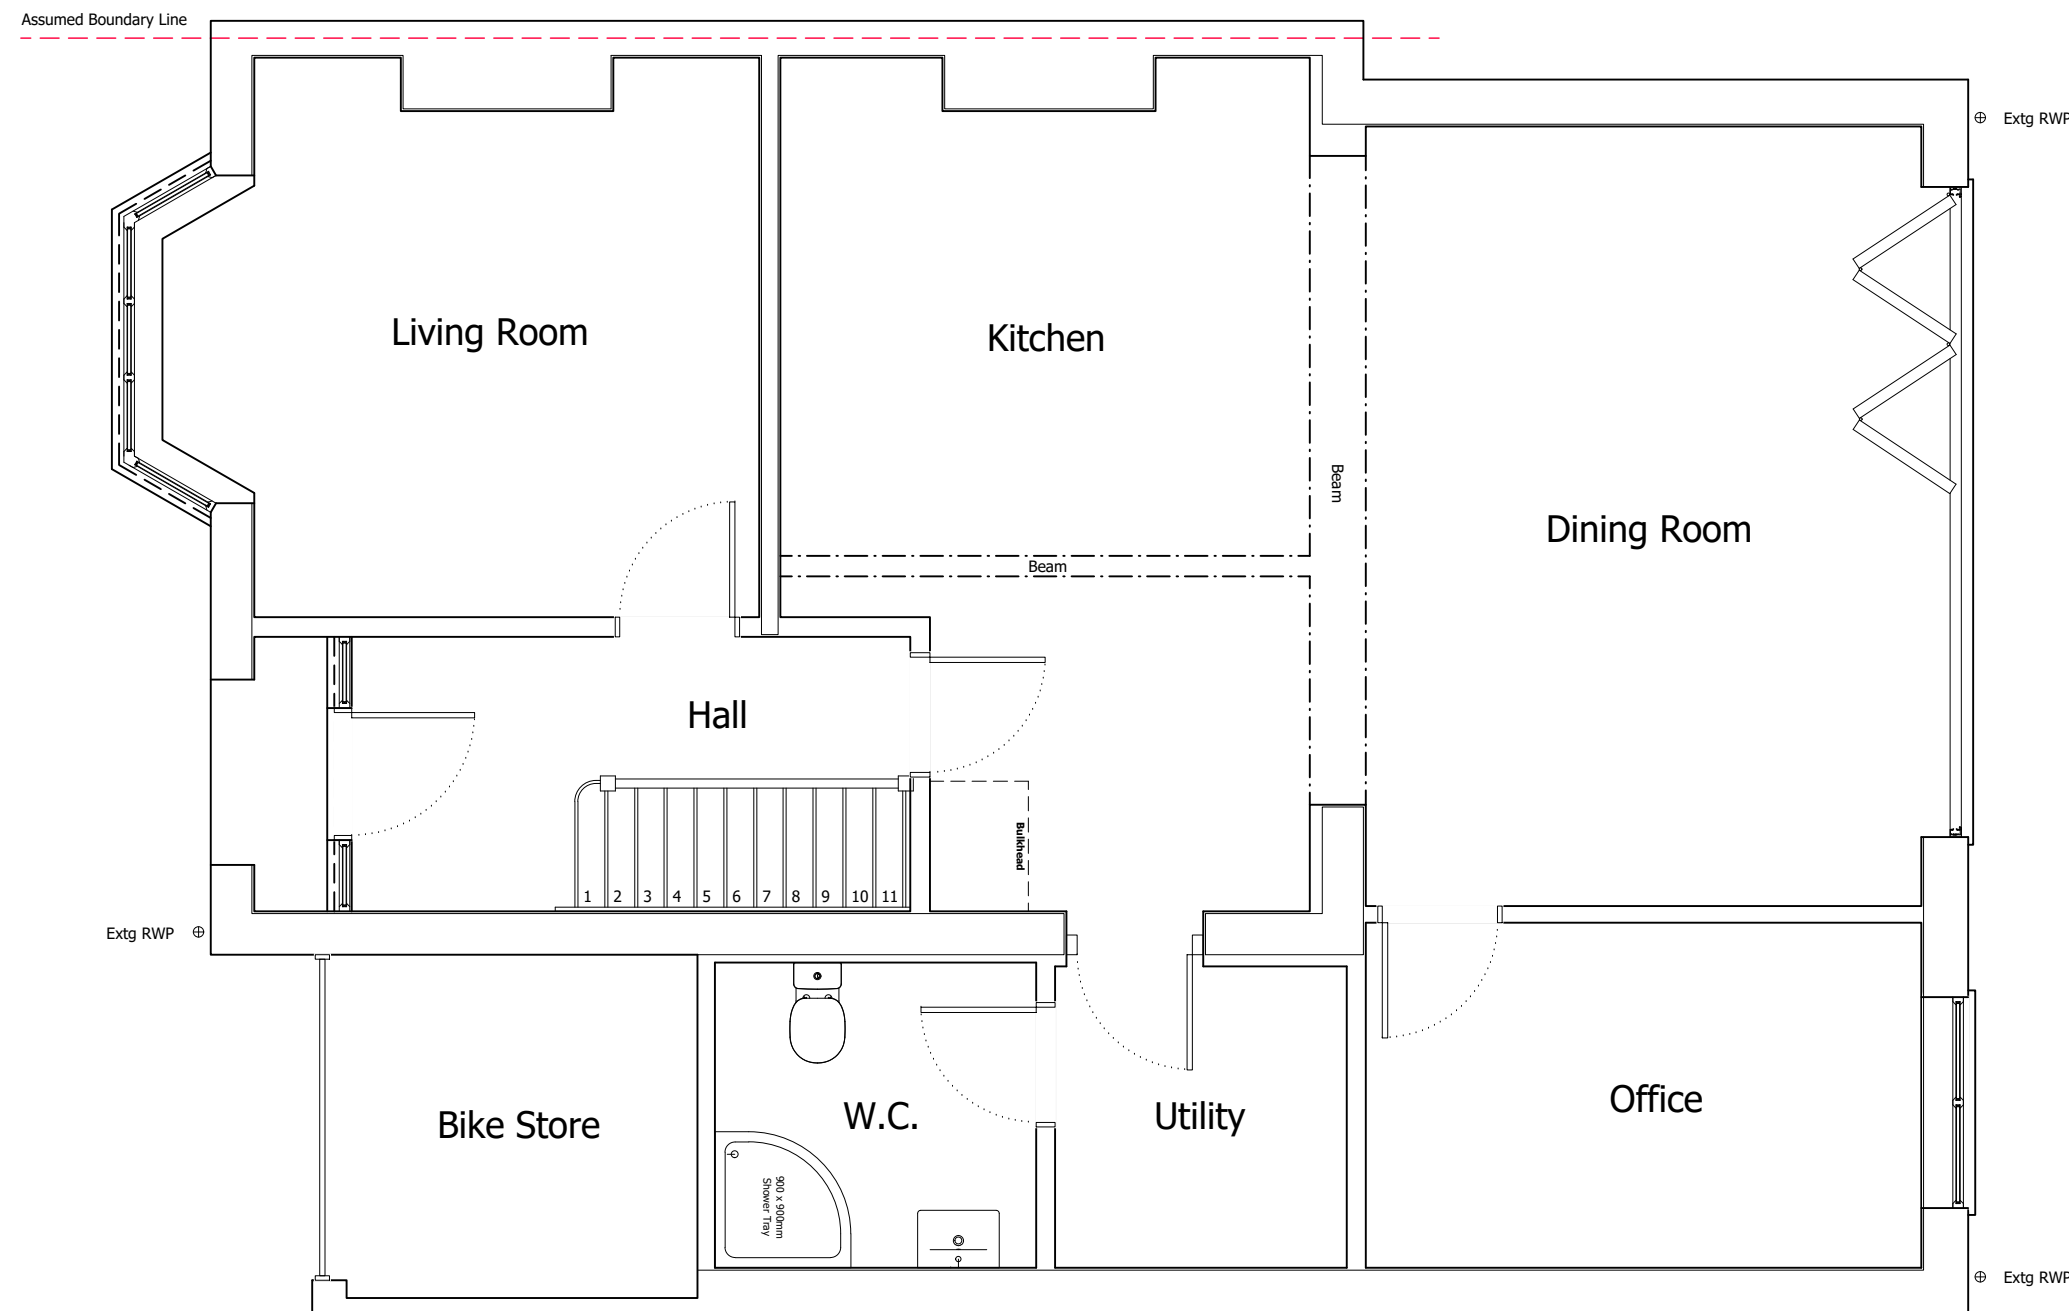

EXISTING GROUND FLOOR PLAN

 

© Copyright All About Lofts Ltd.

This drawing is the property of All About Lofts Ltd and as such is the subject of Intellectual Property Rights including copyright and design rights. You must not reproduce, copy, loan or submit this drawing to any other party without the written consent of All About Lofts Ltd.

Dimensions whether scaled or figured are for Planning & Building Control approvals only. The General Contractor is responsible for the verification of all dimensions on site and must inform All About Lofts Ltd of any discrepancies prior to the setting out or ordering of materials.

**IT IS THE HOME OWNERS
RESPONSIBILITY TO OBTAIN PARTY
WALL, LINE OF JUNCTION OR NOTICE
OF ADJACENT EXCAVATION
AGREEMENTS.**

Homeowner Name (s):

Steven Gaulier

Site Address:

268 Hemdean Road
Caversham
RG4 7QT

Local Authority:

Reading Borough Council

Project Description:

Loft Conversion

Drawing Title:

Existing Ground Floor Plan

Drawing Number: **Revision:**

Drawing 1

A

Date issued:

Drawn by:

17/02/2022

JW

Scale: 1:50 @ A3

