




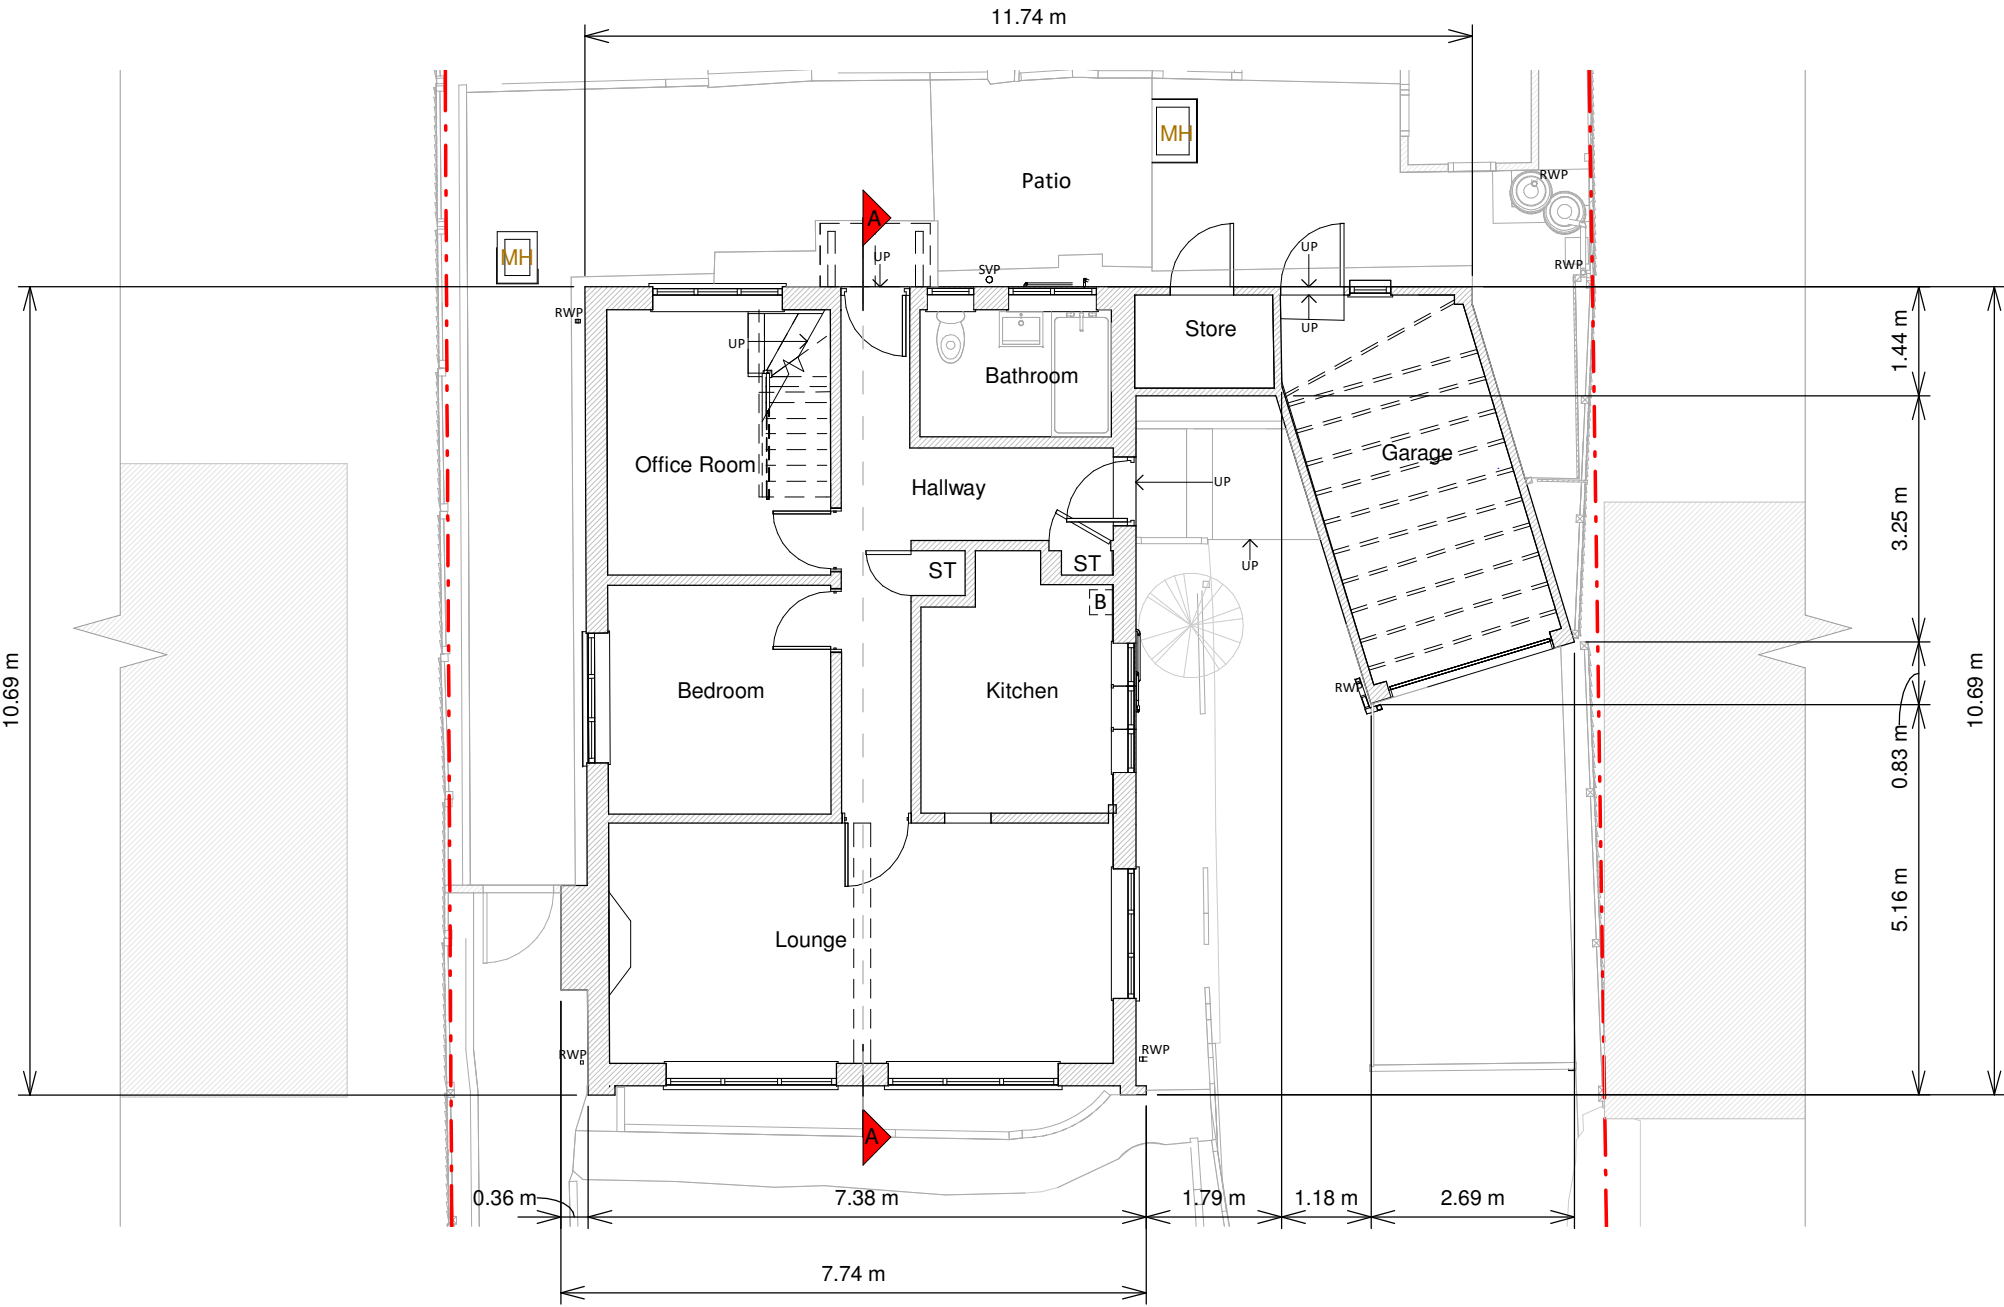

Ground Floor Plan

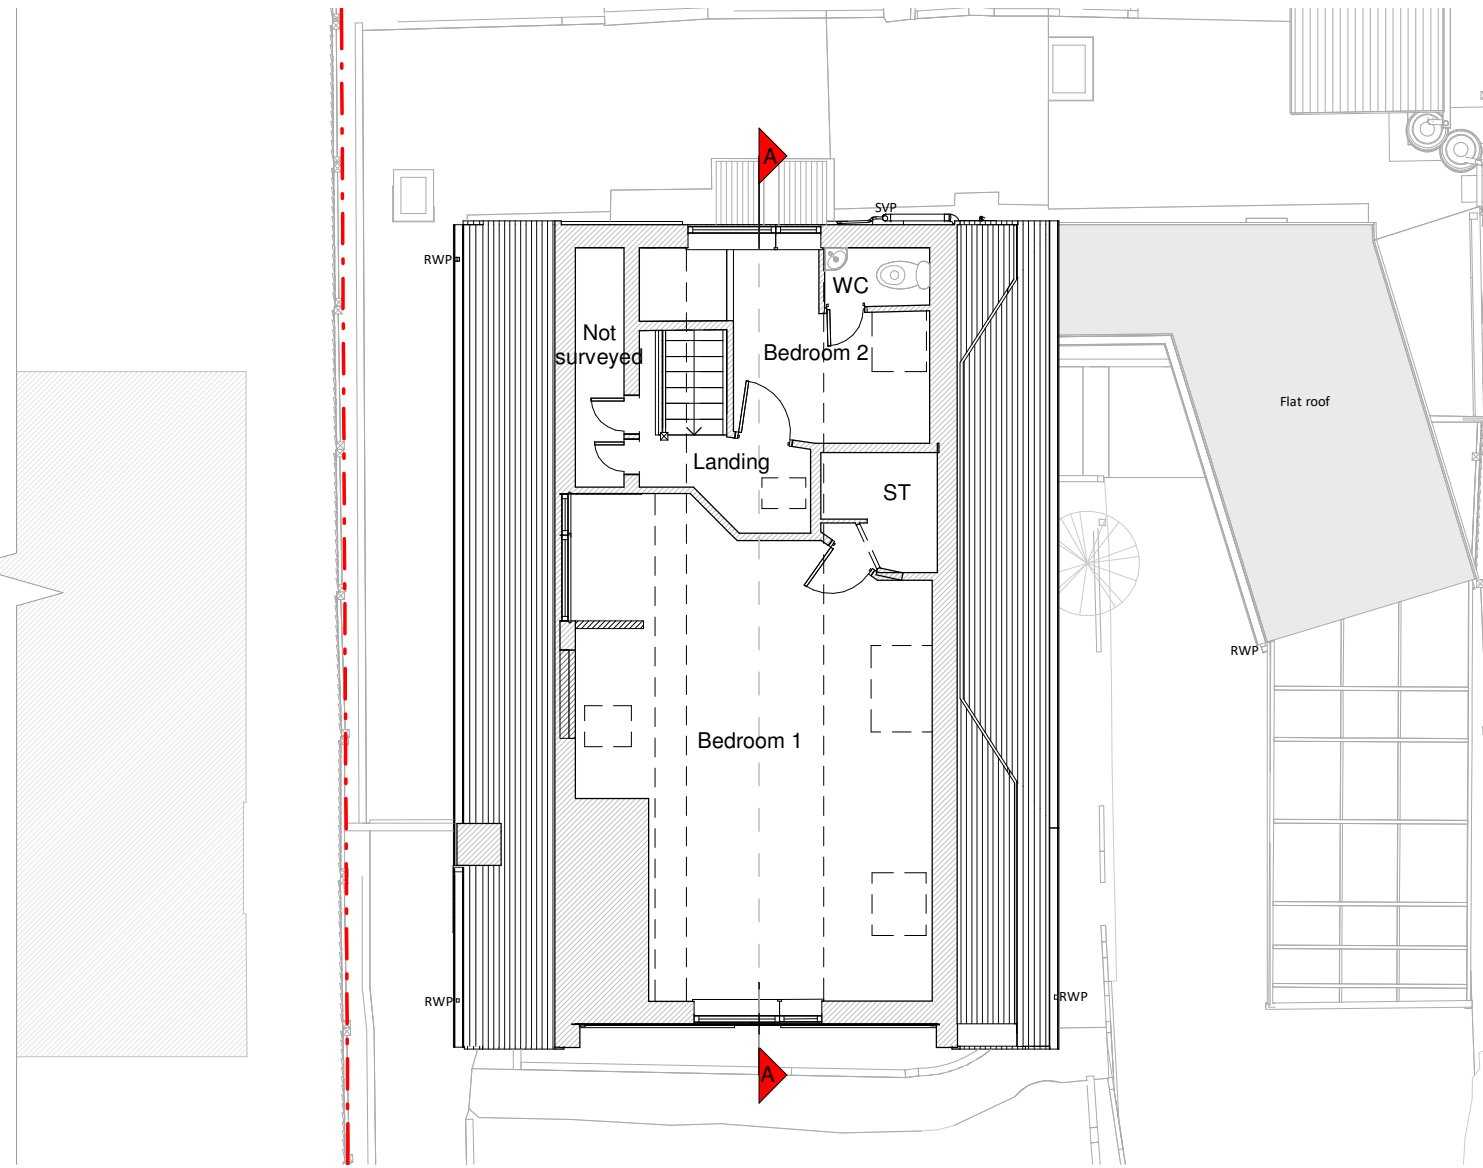

First Floor Plan

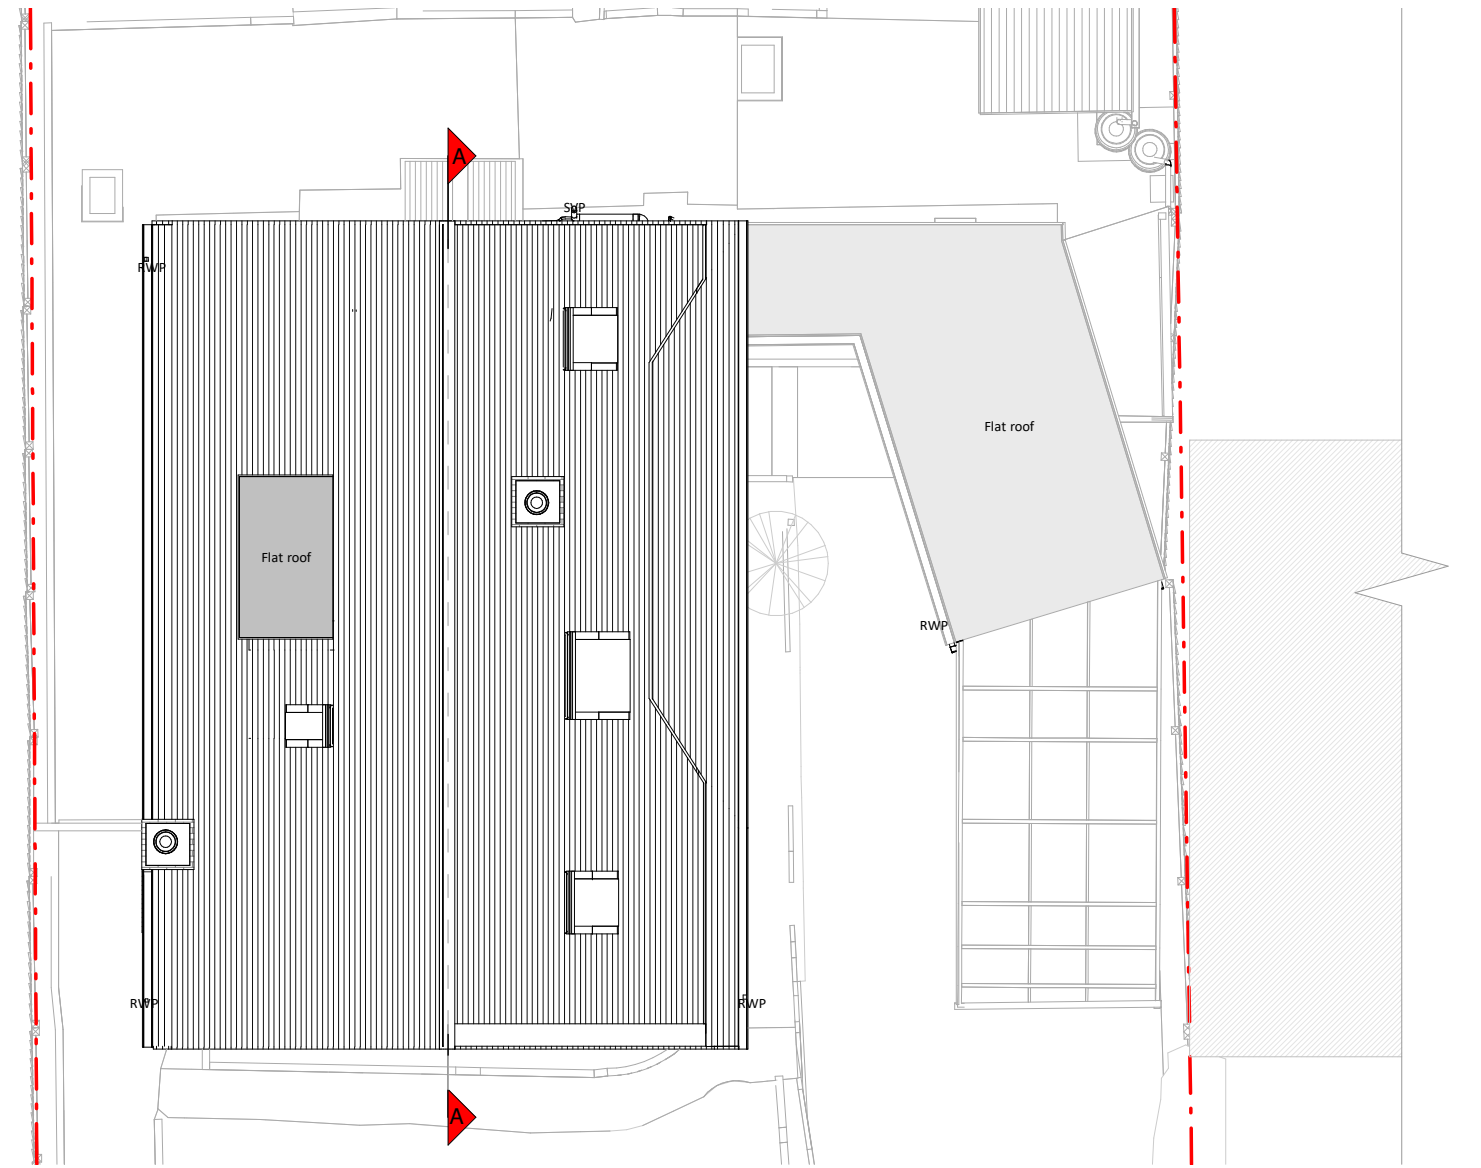


Roof Plan



Front Elevation



Left Side Elevation

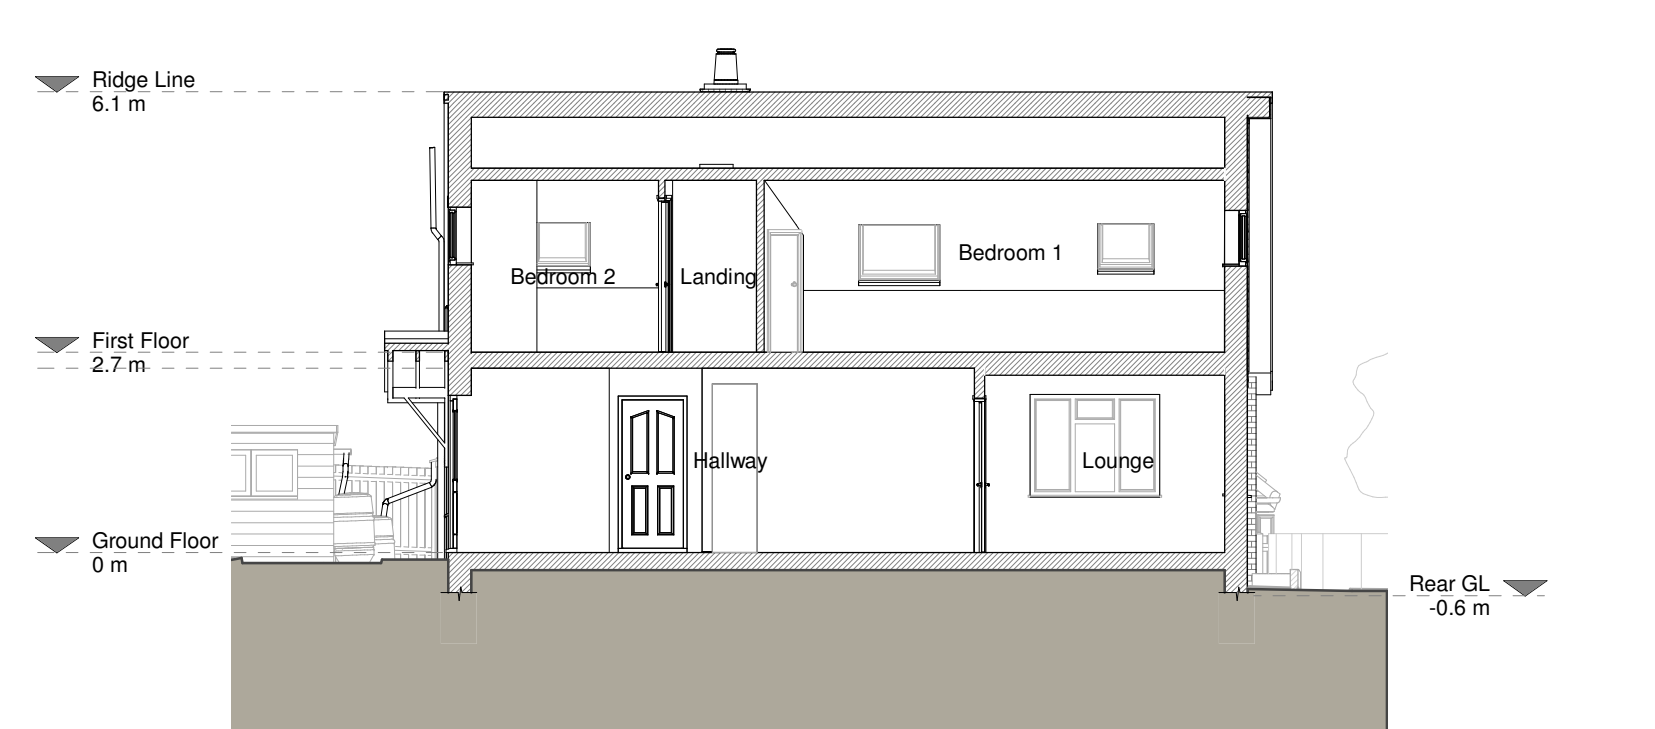


Section A - A



Rear Elevation



Right Side Elevation

 


Copyright in the design and the drawings is the property of RESI. Reproduction in whole or in part is forbidden without written permission of RESI. The drawings must be used in accordance with the terms of the license agreement.

RESI accepts no liability for any omissions, loss or damage of whatsoever nature and however arising from any variation which has not been referred to them and their approval is required.

Drawn to actual scale. For planning purposes only. All dimensions to be cross checked on site prior to construction and completion of works. Any discrepancies to be reported to RESI immediately.

NOTES

Existing Materials:
Brickwork / Walls - Red brick, hung tiles and white painted render
Pitched Roof - Concrete tiles
Flat Roof - felt
Windows - White uPVC casement windows and rooflights
Doors - White uPVC frame door and white uPVC frame glazed door
RWP's / Gutters / Fascia's - White uPVC downpipes, guttering and white painted timber fascia

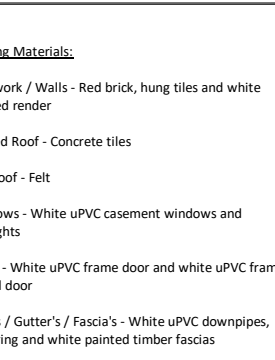

Revision		
Rev	Notes	Date

A	Planning Issue	01/06/2022



CONTACT
www.resi.co.uk
hello@resi.co.uk

KEY	
	Existing walls
	Boundary line
	Level line
	3.5m head height
	2.8m head height

JOB TITLE
Proposed increase of side dormer, internal refurbishments, floor plan redesign and all associated works at 6 The Horse Close

STATUS
Preliminary Drawings

DRAWING TITLE
Existing Drawings

CLIENT
Kerry Elliott

SCALE
1 : 100 at A1

DRAWN
AR

CHECKED
KA

DRAWING NO. 8127561 - 1100 A