


PART 1 - LISTED BUILDING PROPOSAL



Rear Elevation - Proposed

Datum Level 43.00m

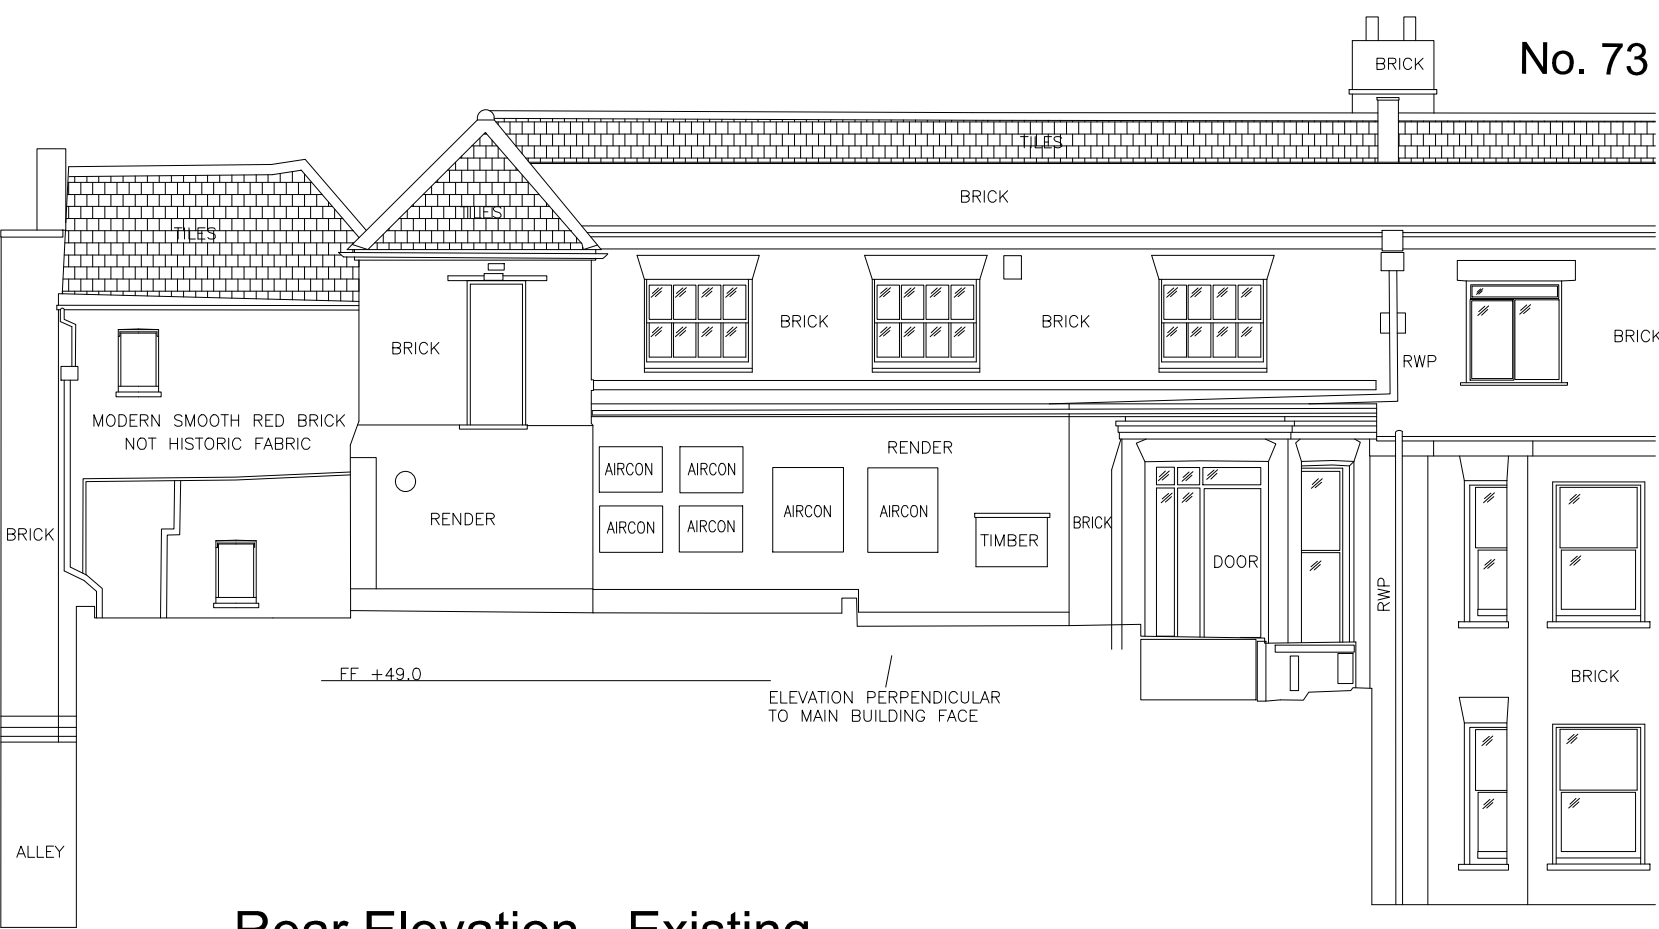


Rear Elevation - Existing

(REAR OF TWO STOREY)


PROPOSED & EXISTING REAR ELEVATION FOR GEORGIAN PROPERTY

Plan View - Proposed

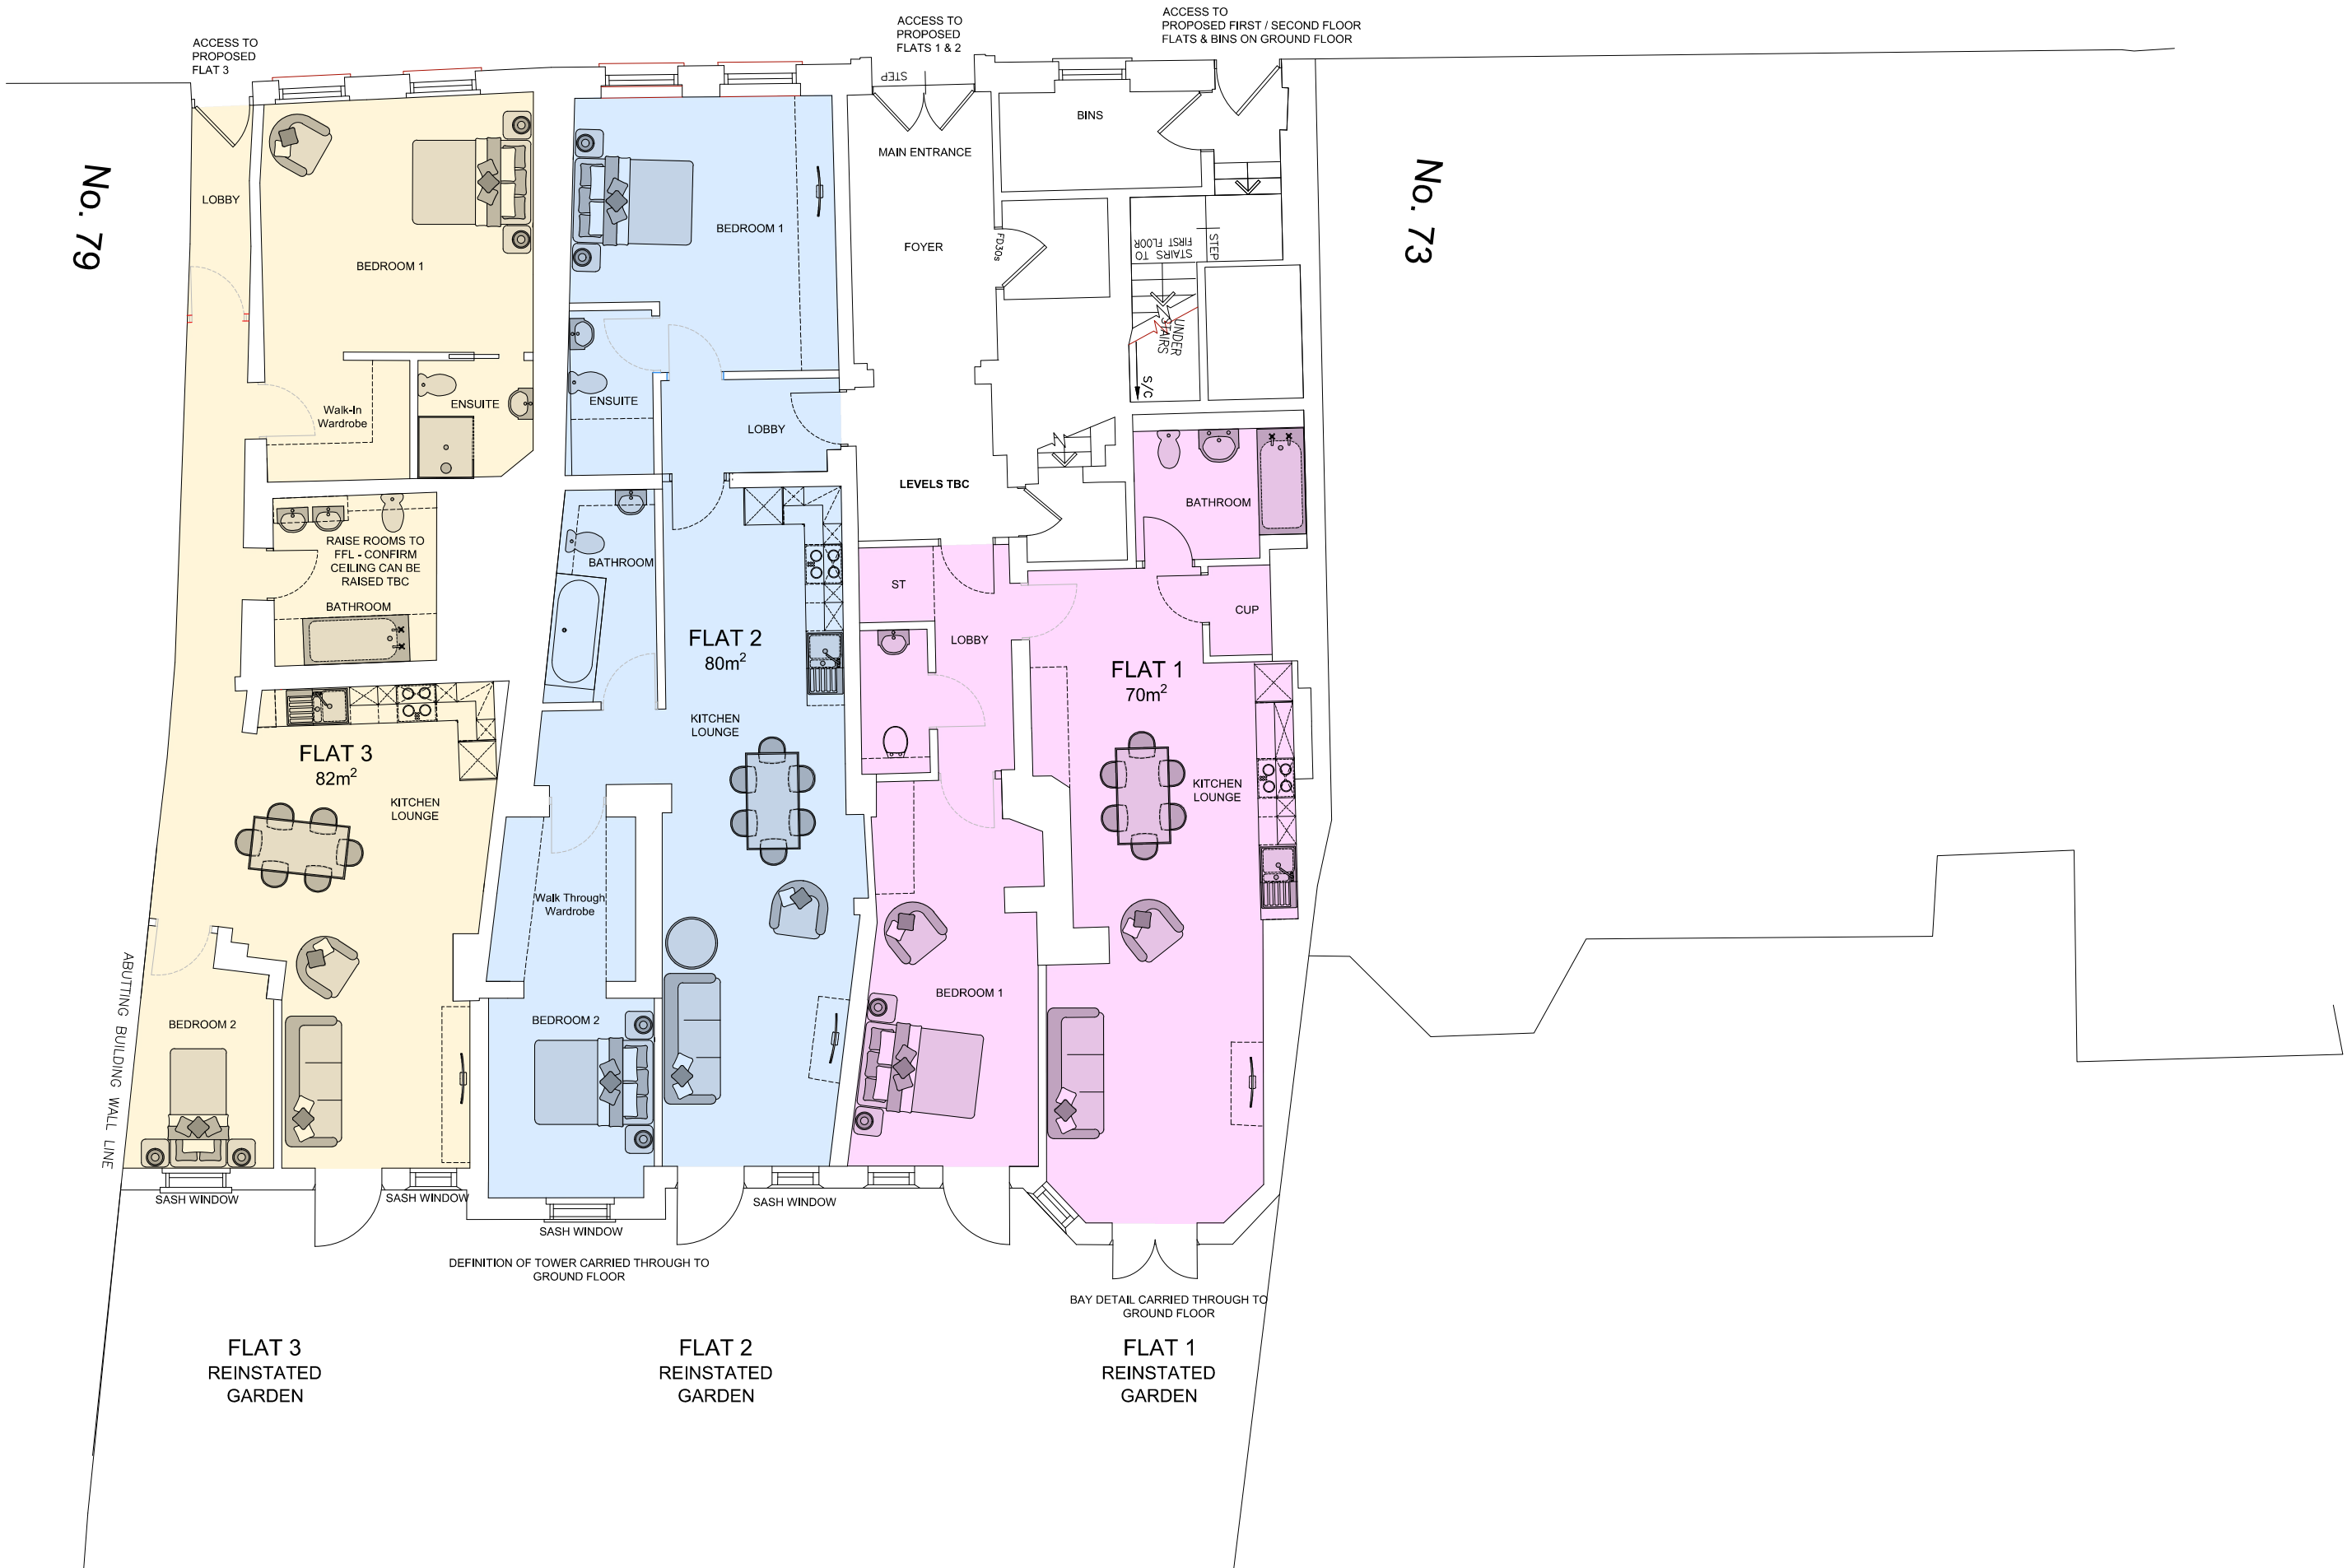

PROPOSED & EXISTING PLAN VIEW

Plan View - Existing

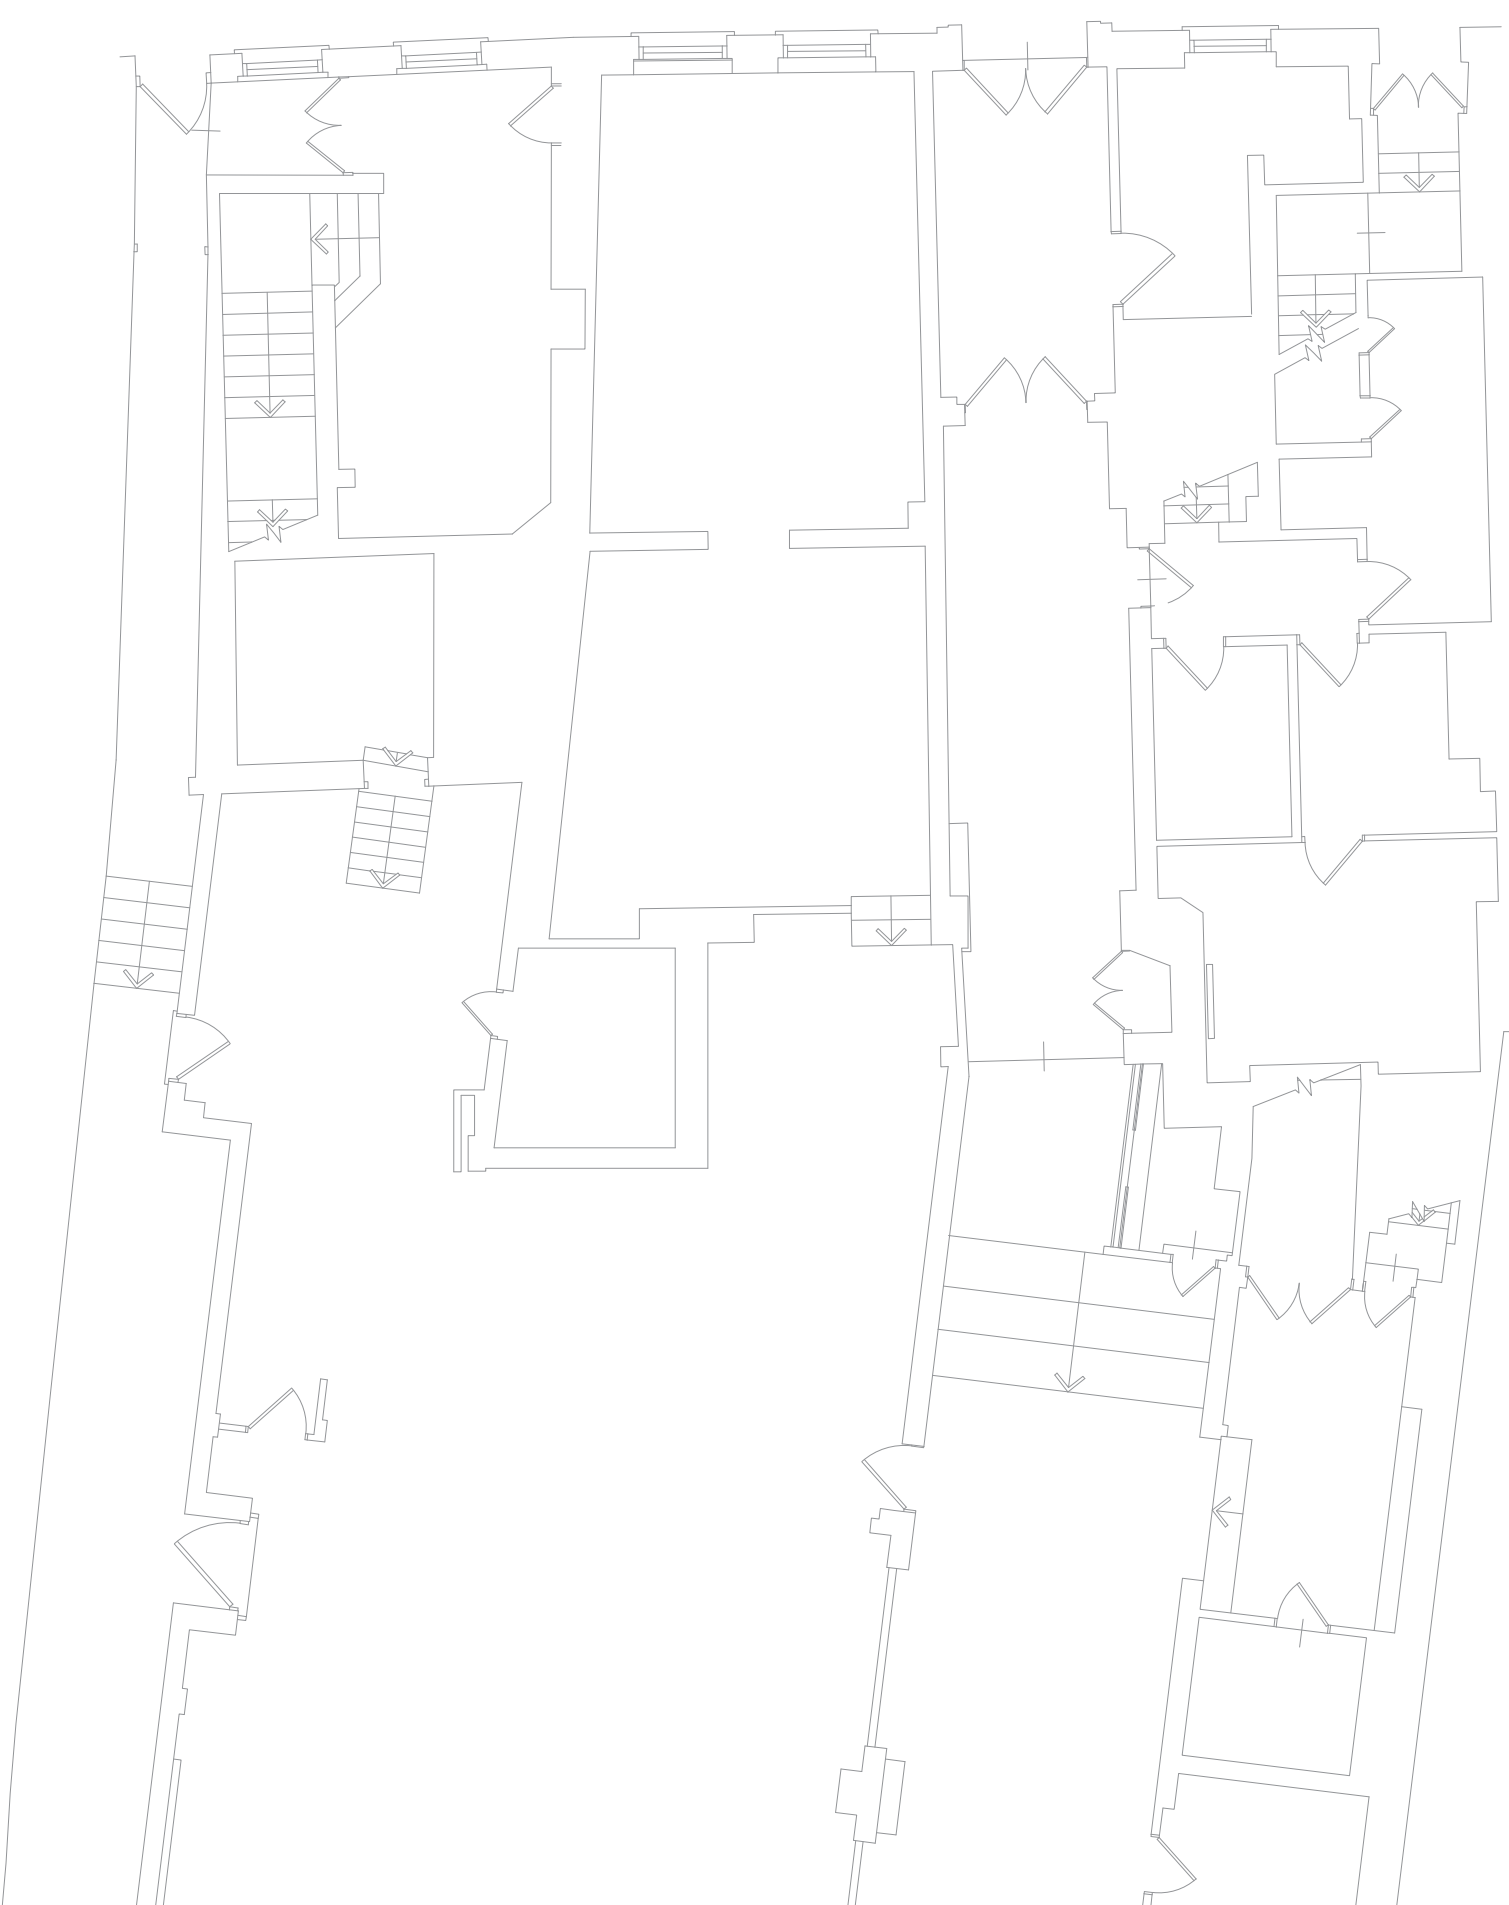

ADDRESS The Courtyard, Edensor Road, Reading, Berkshire, RG2 2JA TEL: 0118 951 0855	INFO WRITTEN DIMENSIONS ARE IN ALL CASES TO BE REFERRED TO SCALED DIMENSIONS. CONTRACTORS, SUB-CONTRACTORS AND SUPPLIERS MUST VERIFY ALL DIMENSIONS ON SITE. *FURNITURE IS SHOWN FOR THE PURPOSE OF ILLUSTRATION ONLY, UNLESS OTHERWISE NOTED.
Site Address:	75-77 London St Reading RG1 4QA
Drawn by:	
Client:	Seb
Drawing Title:	PART 1 - LISTED BUILDING PROPOSAL - EXISTING & PROPOSED PLAN & ELEVATION
Scale:	1:100 @ A1
Date:	03 November 2021
Drawing Reference:	9018 - EPPE
Revision Number:	G