


SCALE 1:100 @ A3

1. All boundaries, dimensions and levels are to be checked on site before construction and any discrepancies are to be reported to the Architect.
2. Do not scale from this drawing other than for planning purposes.
3. Drawings not supplied in paper format by Design Work Studios Ltd may not be to the scale indicated in the size box.
4. This drawing is copyright and may not be reproduced or used for any purpose other than that intended without prior written permission.

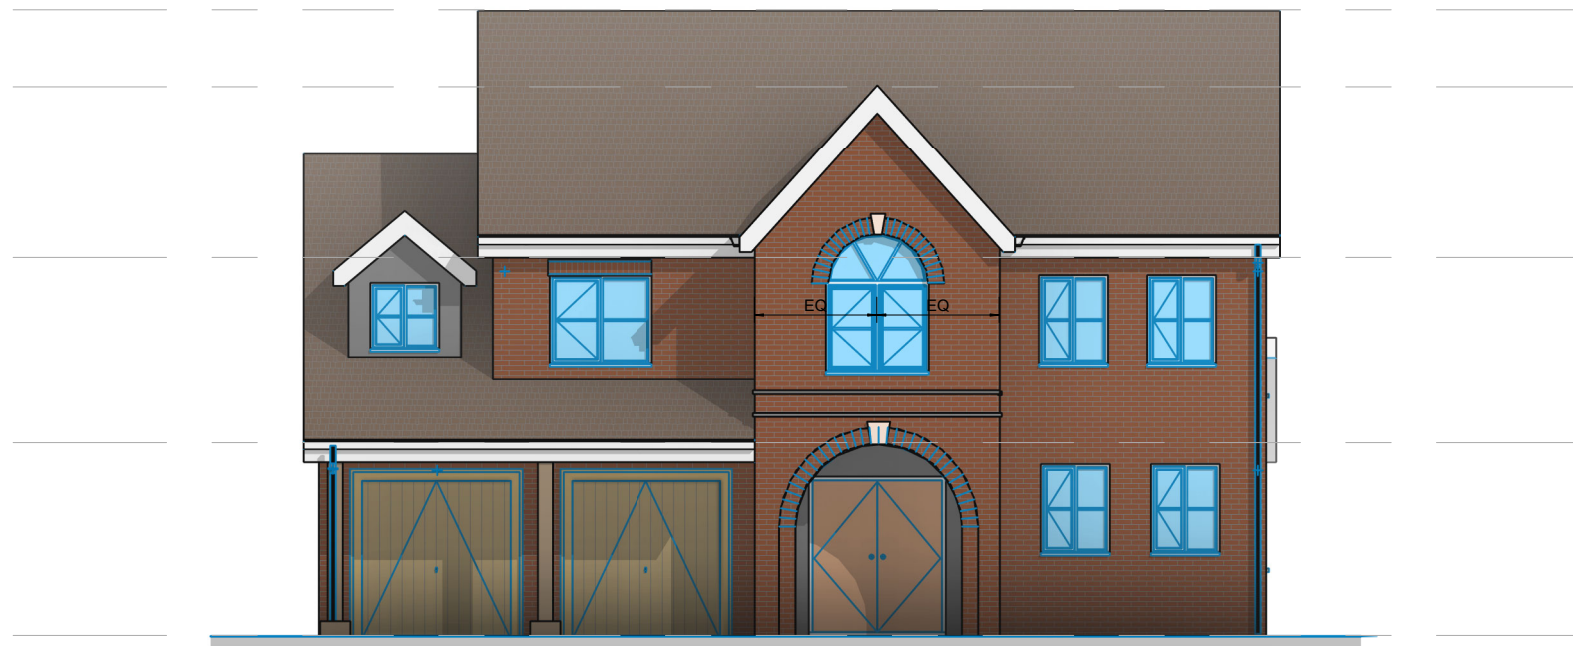

① EX 01. Front Elevation
1 : 100



② EX 02. Rear Elevation
1 : 100



DESIGN WORK STUDIOS

Scammell House
9 High Street
Ascot SL5 7JF

info@designworkstudios.co.uk
www.designworkstudios.co.uk
01344 955 815


Clien
* Jennifer Sutton

Projec
* 112 St Peter's Avenue, Caversham RG4 7DR

Drawing
Front and Rear Elevations

Planning


Scale:	Size:	First issue:	Drawn:
1 : 100	A3		SP
Job no	Drawing	Re v:	
1362	EX EL1		

 

SCALE 1:100 @ A3



1 EX 03. Side Elevation
1 : 100

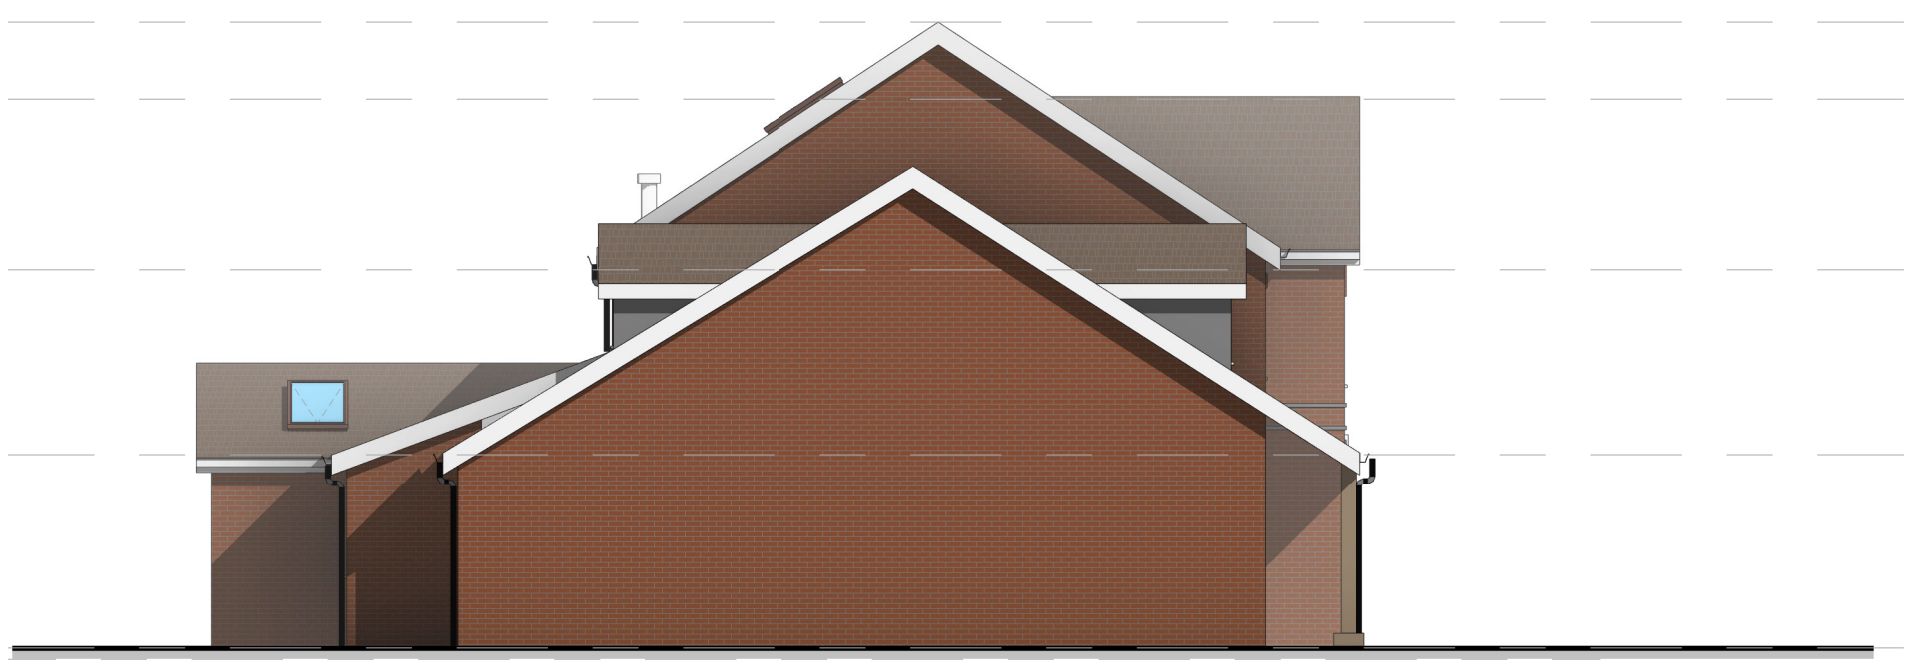

2 EX 04. Side Elevation
1 : 100

1. All boundaries, dimensions and levels are to be checked on site before construction and any discrepancies are to be reported to the Architect.
2. Do not scale from this drawing other than for planning purposes.
3. Drawings not supplied in paper format by Design Work Studios Ltd may not be to the scale indicated in the size box.
4. This drawing is copyright and may not be reproduced or used for any purpose other than that intended without prior written



DESIGN WORK STUDIOS

Scammell House
9 High Street
Ascot SL5 7JF

info@designworkstudios.co.uk
www.designworkstudios.co.uk
01344 955 815

Client
Jennifer Sutton

Project
112 St Peter's Avenue, Caversham RG4 7DR


Drawing
Side Elevations

Planning


Scale: 1 : 100	Size: A3	First issue:	Drawn: SP
Job no 1362	Drawing EX EL2		Re v:

0m 2m 4m 6m 8m 10m

SCALE 1:100 @ A3

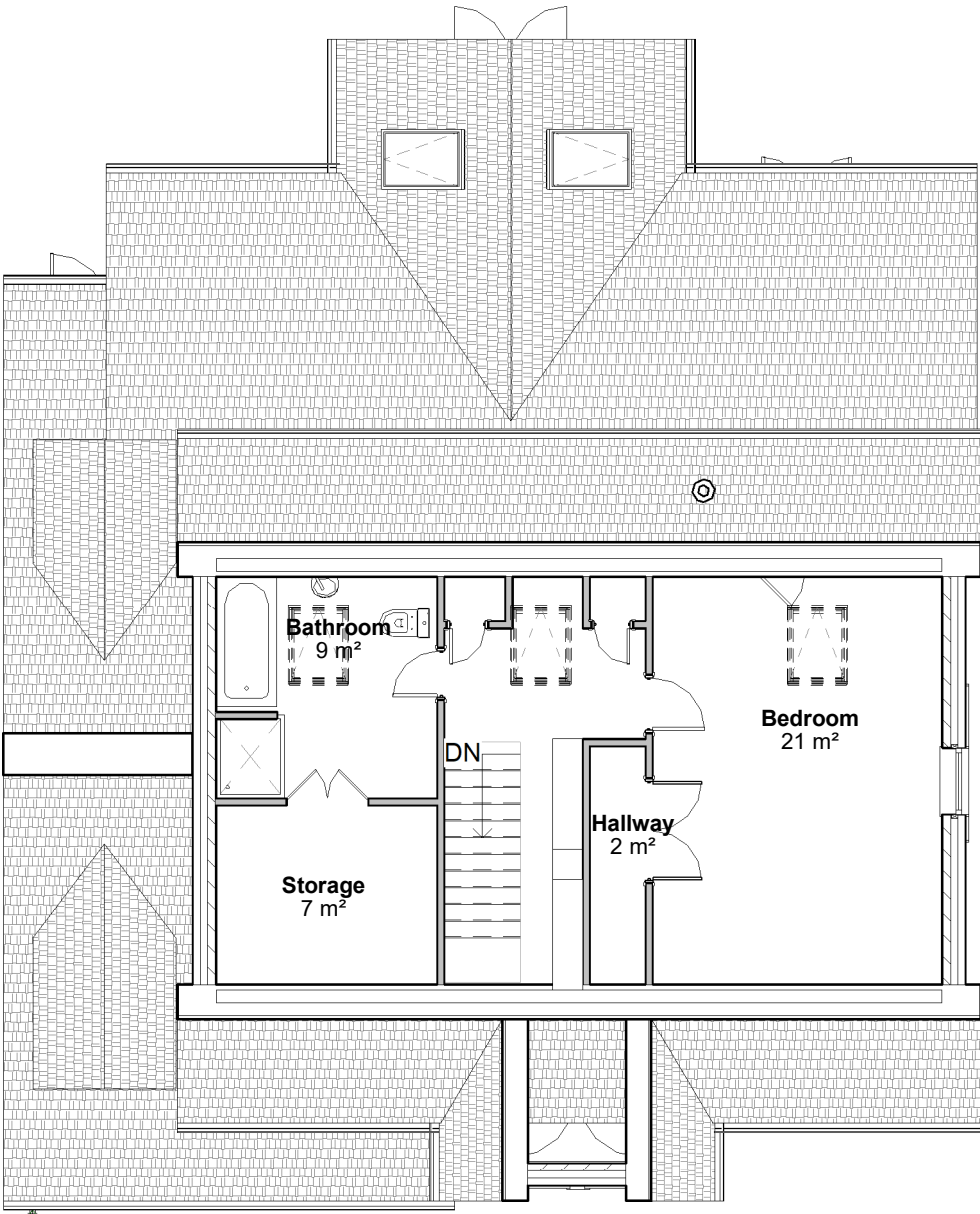

1 EX_03. Loft floor plan.
1 : 100

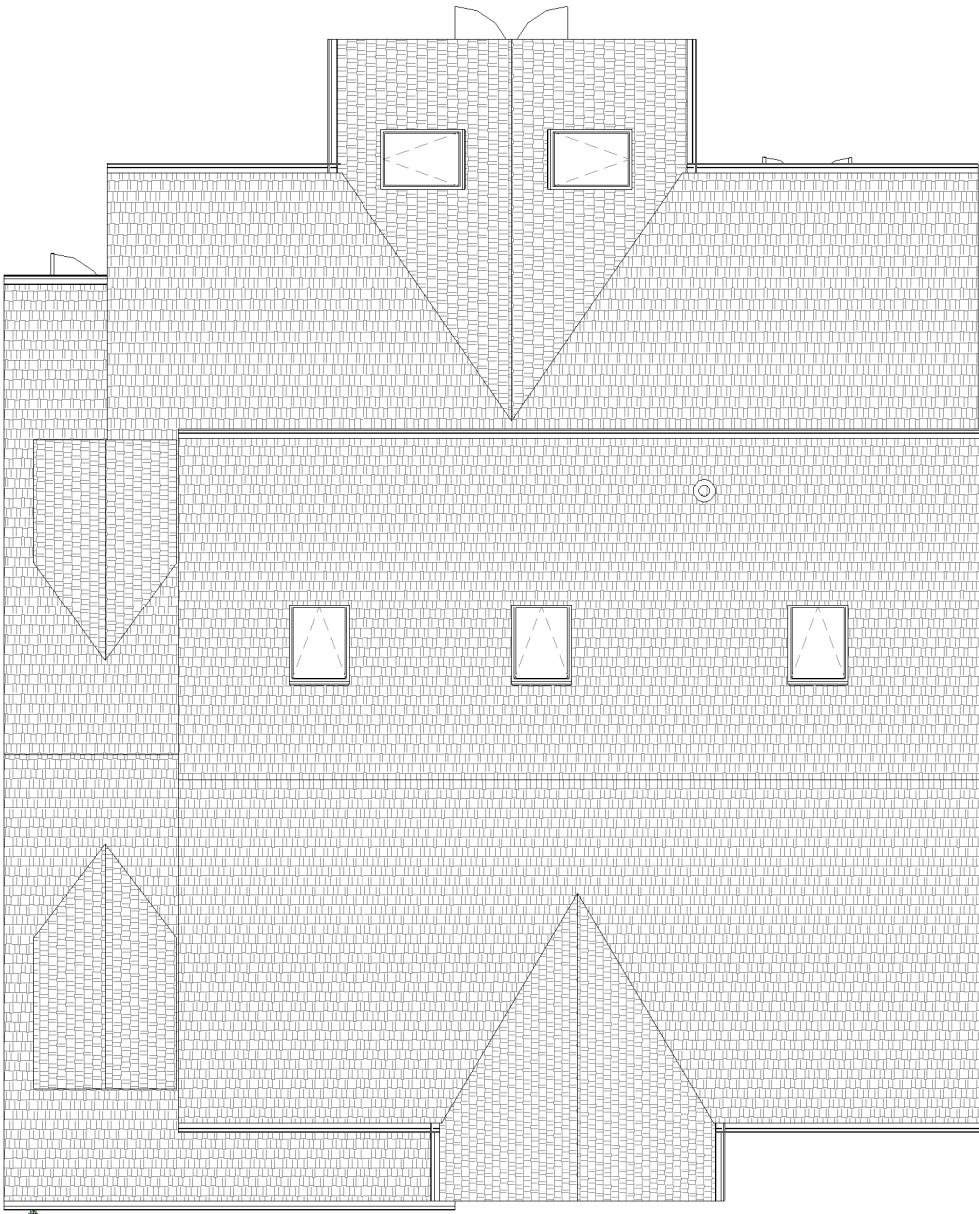

2 EX_04. Roof plan
1 : 100

1. All boundaries, dimensions and levels are to be checked on site before construction and any discrepancies are to be reported to the Architect.
2. Do not scale from this drawing other than for planning purposes.
3. Drawings not supplied in paper format by Design Work Studios Ltd may not be to the scale indicated in the size box.
4. This drawing is copyright and may not be reproduced or used for any purpose other than that intended without prior written permission.



DESIGN WORK STUDIOS

Scammell House
9 High Street
Ascot SL5 7JF

info@designworkstudios.co.uk
www.designworkstudios.co.uk
01344 955 815

Client
Jennifer Sutton

Project
112 St Peter's Avenue, Caversham RG4 7DR



Drawing
Loft floor plan and Roof plan

Planning

Scale: 1 : 100	Size: A3	First issue:	Drawn: SP
Job no 1362	Drawing EX GA4		Re v:

0m 4m 8m 12m 16m 20m



SCALE 1:200 @ A3

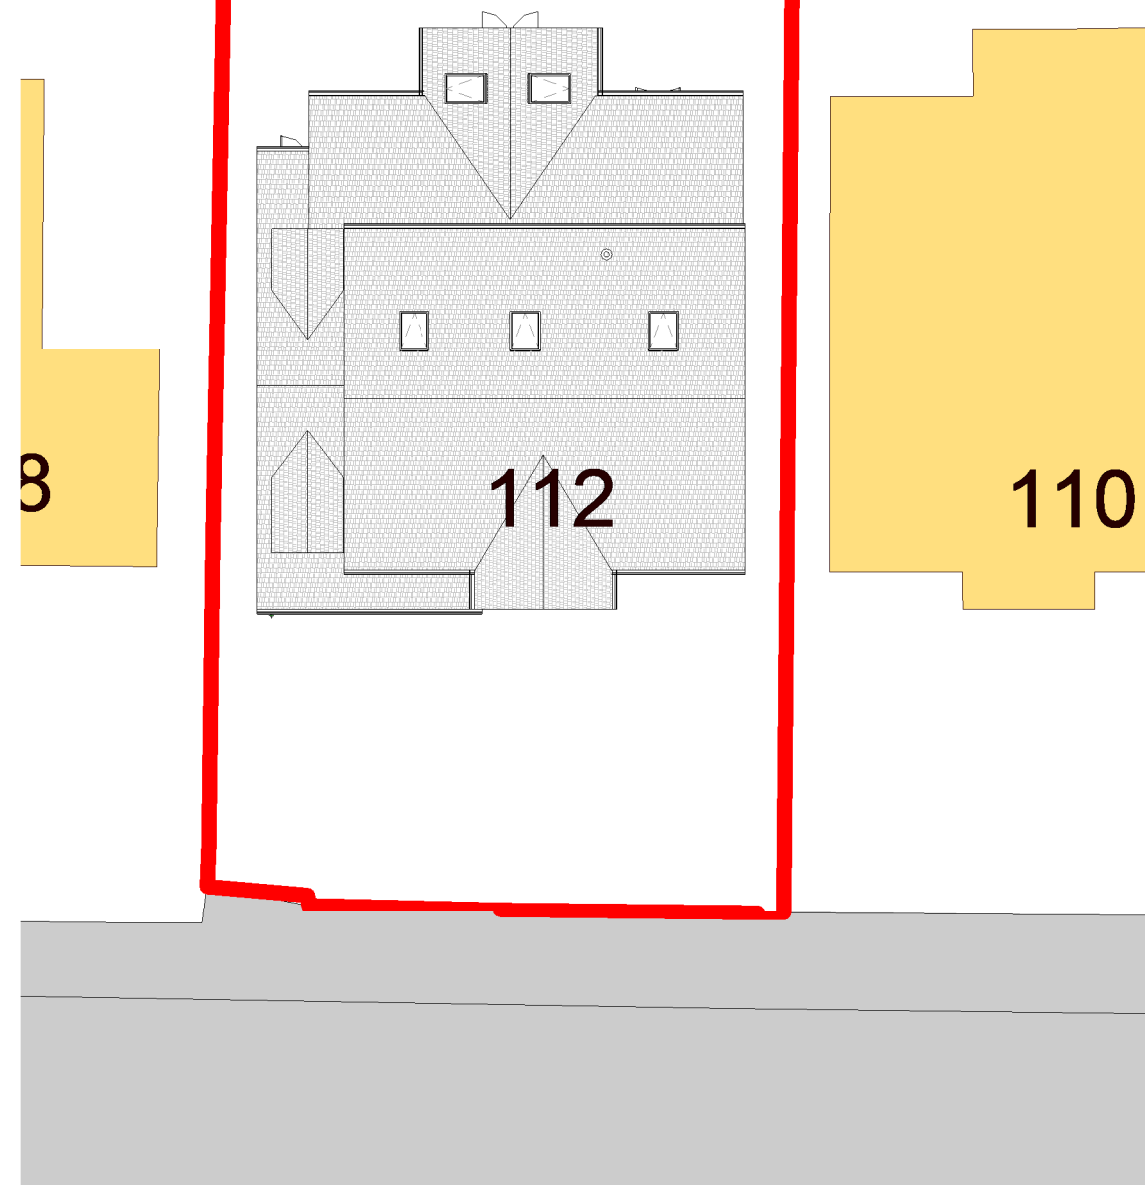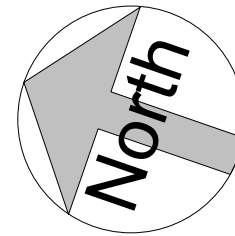

1 EX 05. Site Plan
1 : 200

0m 25m 50m 75m 100m 125m

SCALE 1:1250 @ A3

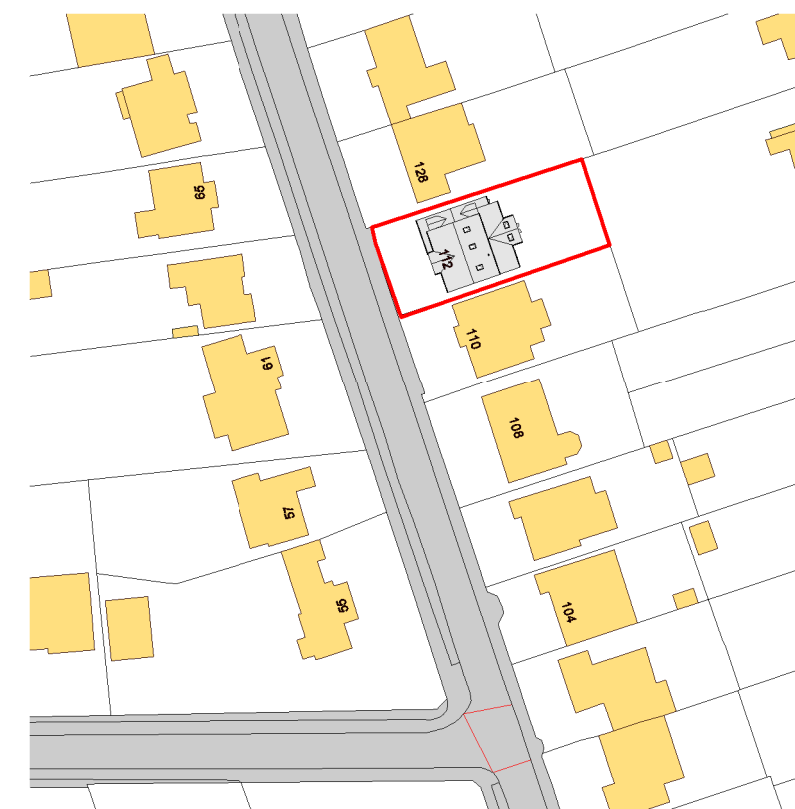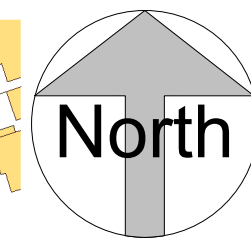

Ordnance Survey, (c) Crown Copyright 2020. All rights reserved. Licence number 100022432

2 EX 06. Location Plan
1 : 1250

1. All boundaries, dimensions and levels are to be checked on site before construction and any discrepancies are to be reported to the Architect.
2. Do not scale from this drawing other than for planning purposes.
3. Drawings not supplied in paper format by Design Work Studios Ltd may not be to the scale indicated in the size box.
4. This drawing is copyright and may not be reproduced or used for any purpose other than that intended without prior written permission.



DESIGN WORK STUDIOS

Scammell House 9 High Street Ascot SL5 7JF
info@designworkstudios.co.uk
www.designworkstudios.co.uk
01344 955 815

Client
Jennifer Sutton

Project
112 St Peter's Avenue, Caversham RG4 7DR

Drawing
Site Plan and Location Plan

Planning

Scale:	Size:	First issue:	Drawn:
As indicated	A3		SP
Job no	Drawing	Re v:	
1362	EX 051		