

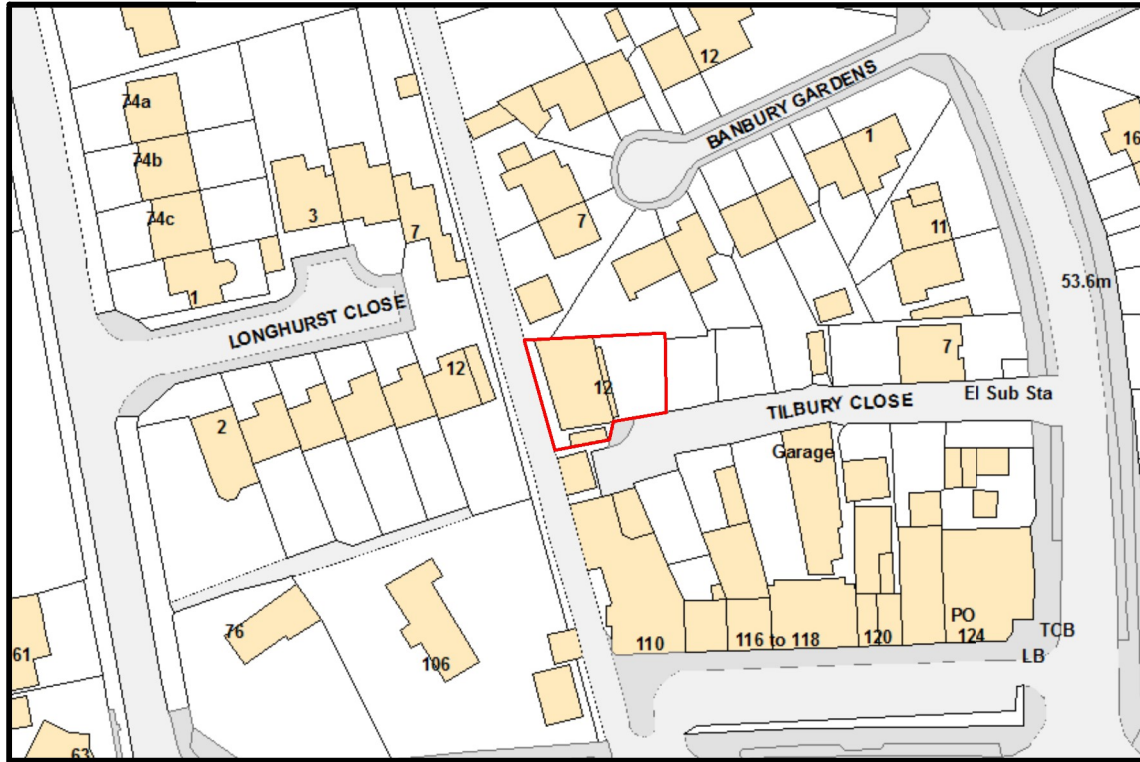


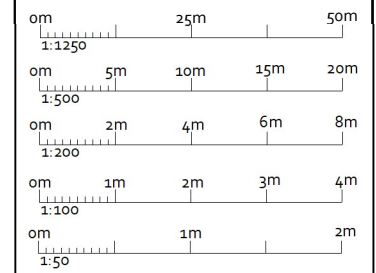

LOCATION PLAN (1:1250)

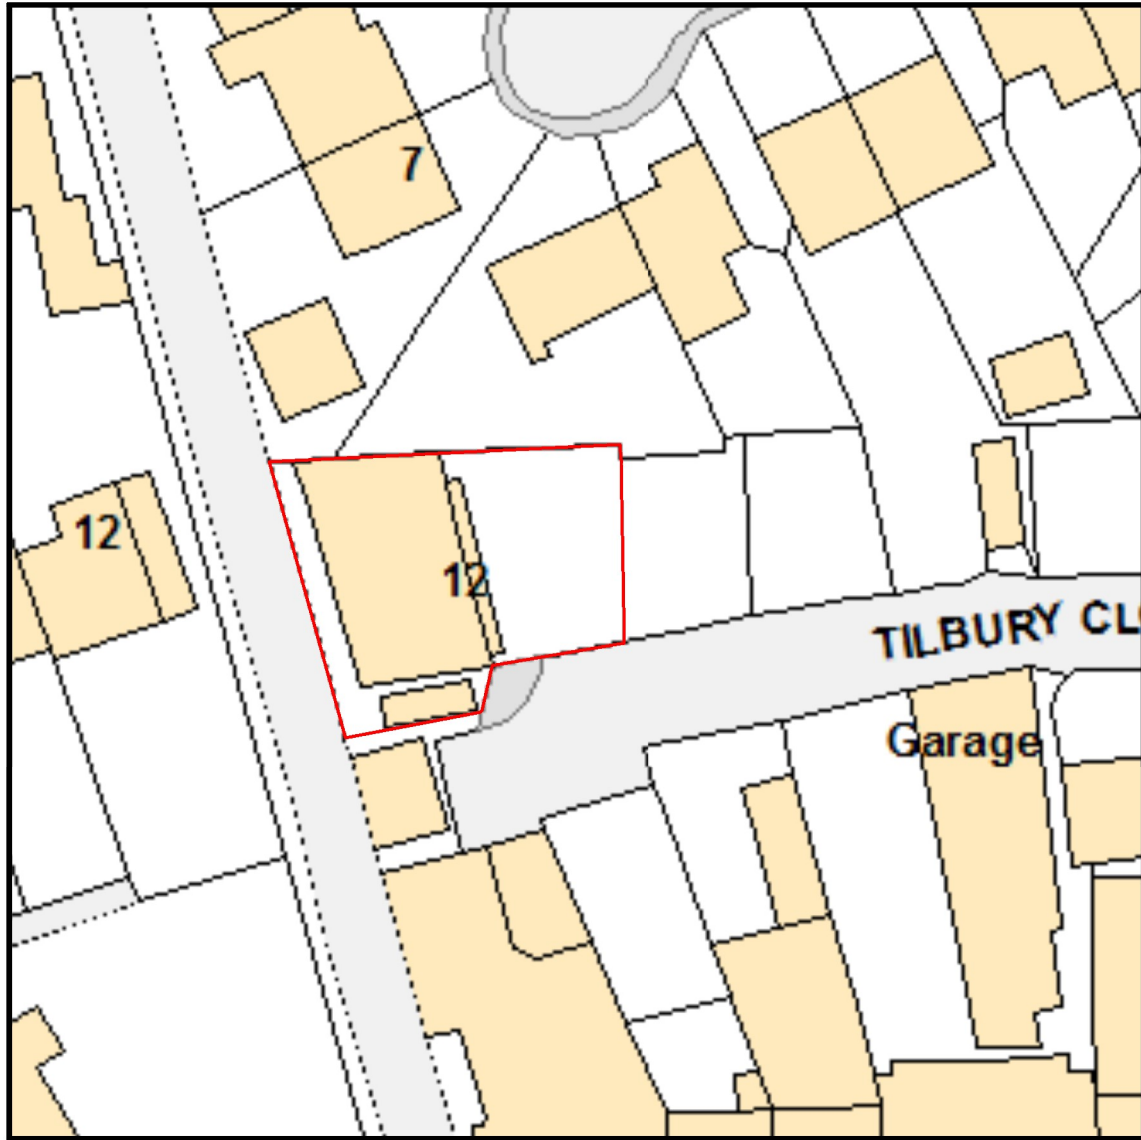

SITE PLAN (1:500)

AMENDMENTS	DATE:	REV.
------------	-------	------

Dimensions, area and levels where given are only approximate and subject to site survey. All dimensions are to be checked onsite. Figured dimensions only are to be taken from this drawings. This drawing is to be read in conjunction with all relevant consultants' and /or specialists drawings / documents and any discrepancy or variations are to be notified to the designer before the affects works commences. This drawing is the intellectual property of SAVOYS PROPERTIES LTD and must not be copied, reproduced, modified or distributed without the author's consent.



Savoys Office, Carter House,
West Drayton, Colham Mill Road,
Middlesex, UB7 7AE
T:020 3488 6740
E:planning@savoysproperties.co.uk

ADDRESS:
12 Tilbury Close, Caversham, Reading RG4 5JF

CLIENT:
Savoys Property Developments Ltd. 30 Yoden
Way, Peterlee, England, SR8 1AL

DRAWING: PLANNING
PROPOSAL: Prior Notification under Class MA
of Part 3, Schedule 2 of the Town and Country
Planning (General Permitted Development)
(England) Order 2015 - Change of use of Class
E unit to 4 dwellings (Use Class C3)

@ISO A3 (297 x 420)		
DRAWN: SC	DRAWING NUMBER	REV.
SCALE: AS SHOWN	2022-12TC-PA-1	1.0
DATE: 11/07/2022	SHEET: # 1 / 7	