



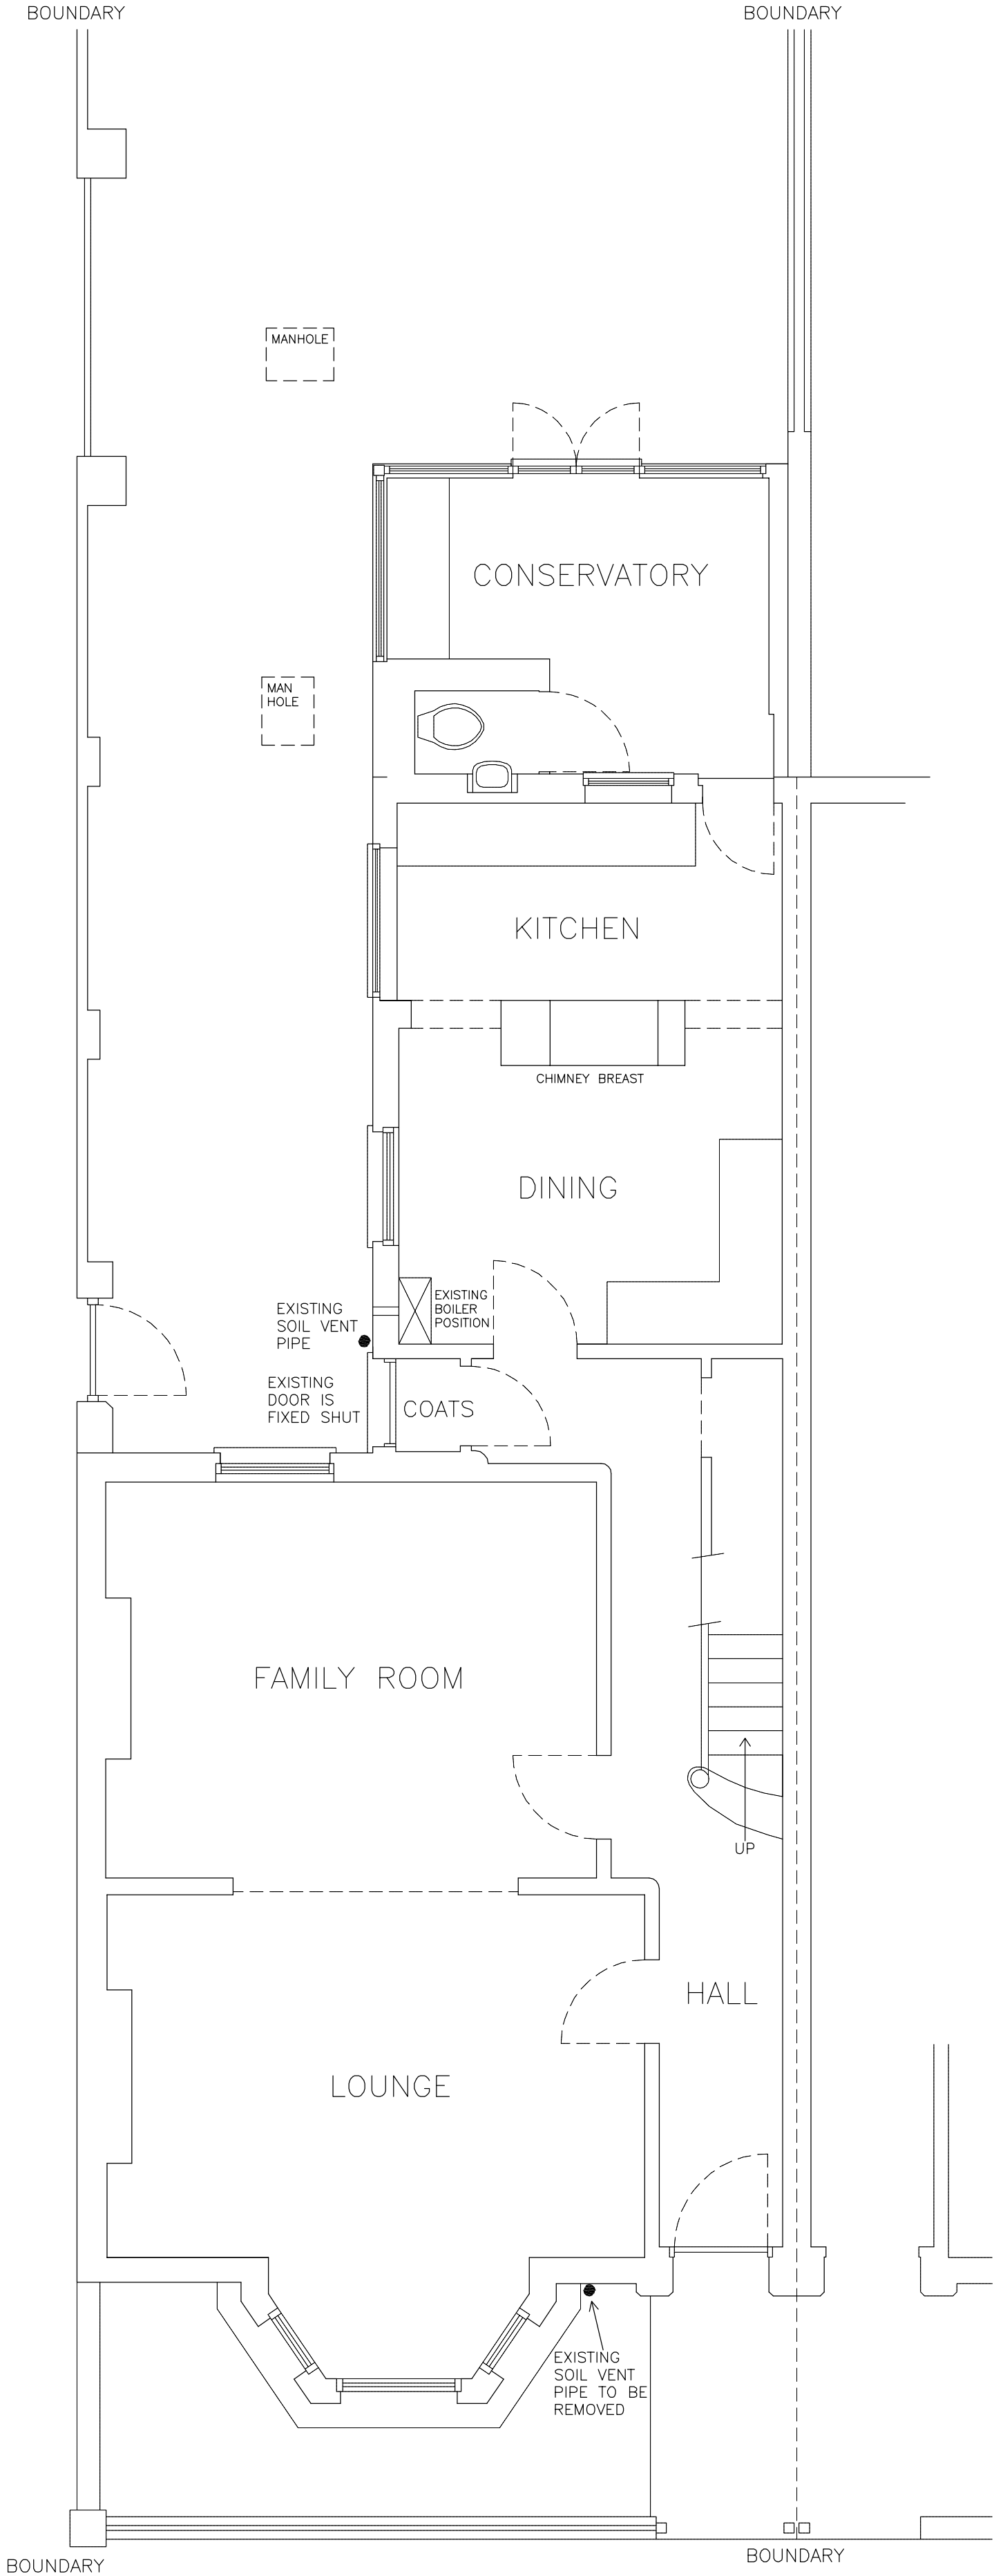

EXISTING GROUND FLOOR PLAN

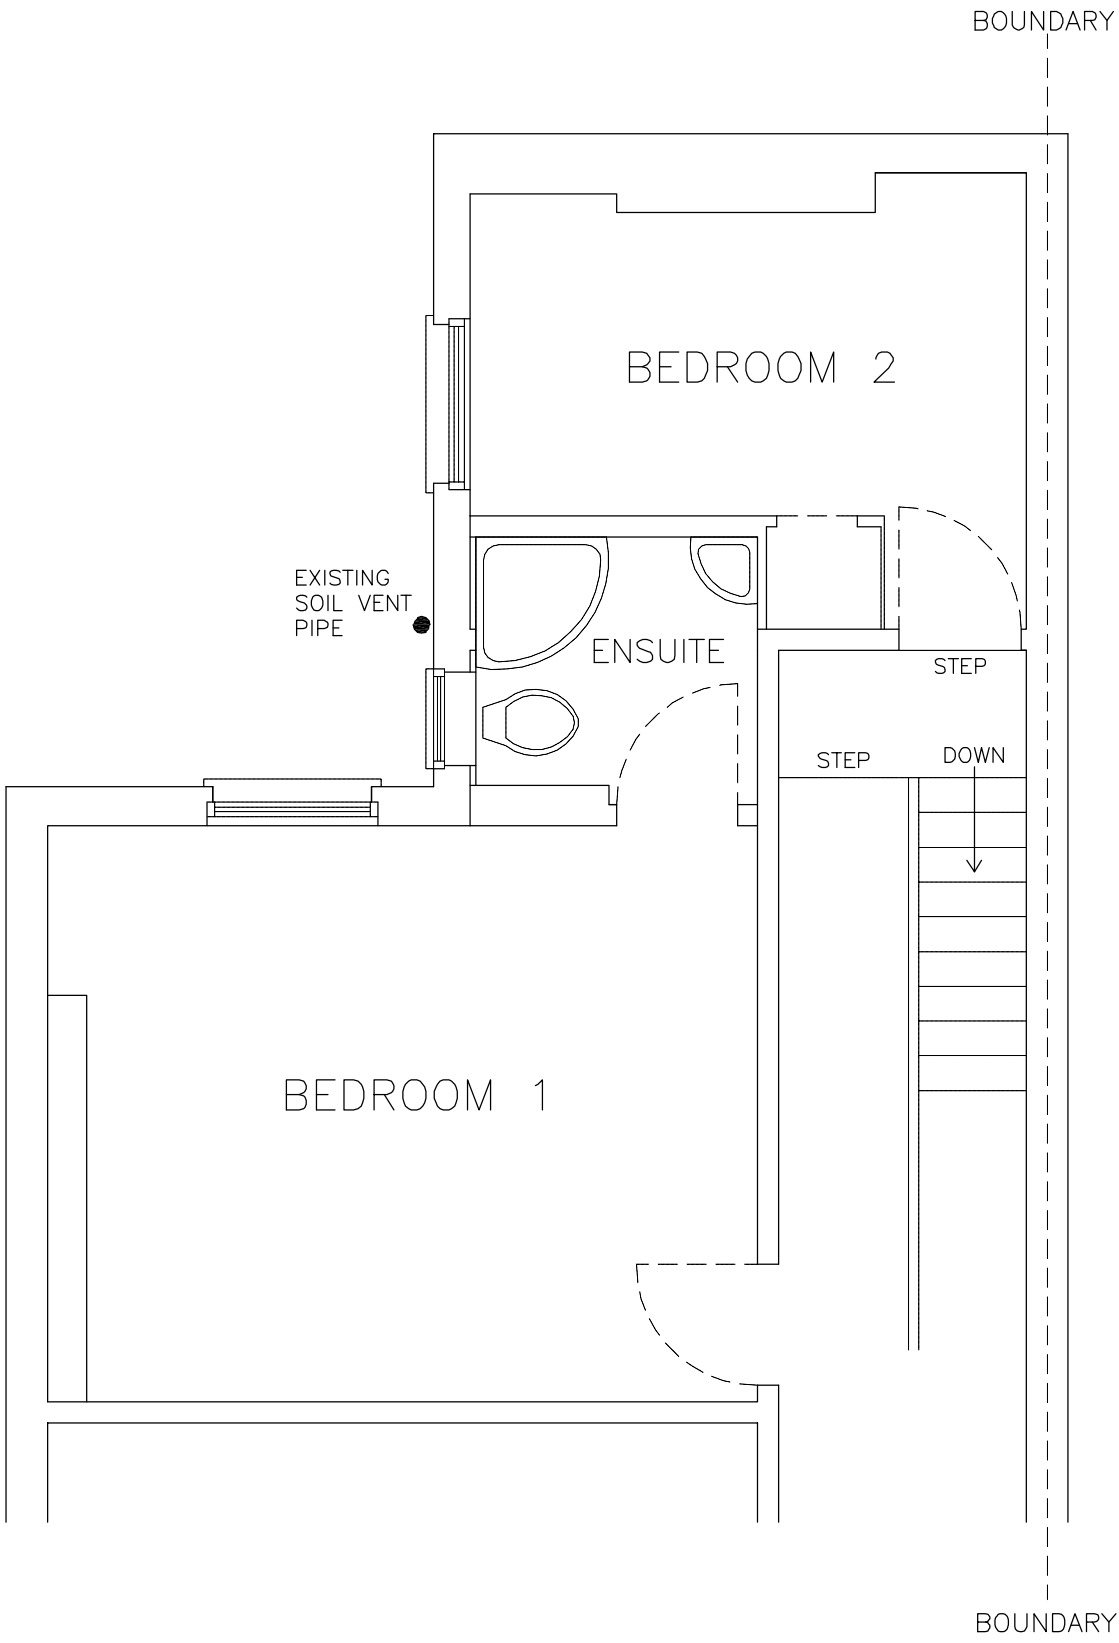


EXISTING FIRST FLOOR PLAN
REAR BEDROOMS

PROPOSED REAR EXTENSION

MR DAVID HONOUR

38 THE MOUNT READING BERKS RG1 5HL

 

DRAWING NO. HN.003
DATE 15.8.22
SCALE 1:50