

- NOTES
- 1 All dimensions are to be checked on site and the Architect is to be informed of any discrepancies before construction commences.
 - 2 This drawing is copyright of Archimode Architects.
 - 3 Structural and services information is indicative and has to be confirmed by the relevant consultants.

PLEASE NOTE THAT THIS IS NOT A CONSTRUCTION DRAWING.

THIS DRAWING HAS BEEN PREPARED FOR PLANNING AND PLANNING APPLICATION SUBMISSION ONLY AND IS NOT TO BE USED FOR CONSTRUCTION.

PLANNING

KEY

-  Site boundary
-  Line of existing
-  Surrounding buildings
-  Existing trees & planting

REV	DATE	NOTES
		DETAILS

ARCHIMODE
Architects

Planning | Design | Project Management | Interiors

Davenport House, 16 Pepper Street,
Canary Wharf, London E14 9RP
phone: 020 7510 9445
email: info@archimode.co.uk www.archimode.co.uk



CLIENT:	Private
PROJECT:	92 Brighton Road Earley Reading RG6 1PS
STATUS:	Planning
DRAWING TITLE:	Location and Site Plan

SCALE @ A3:		
1:1250/1:200		
DATE:	Nov 2021	DRAWN BY:
		SZ
JOB No:	DRAWING No:	REVISION:
0911	001	-



Ordnance Survey, (c) Crown Copyright 2021. All rights reserved. Licence number 100022432

Site Location
Scale 1:1250

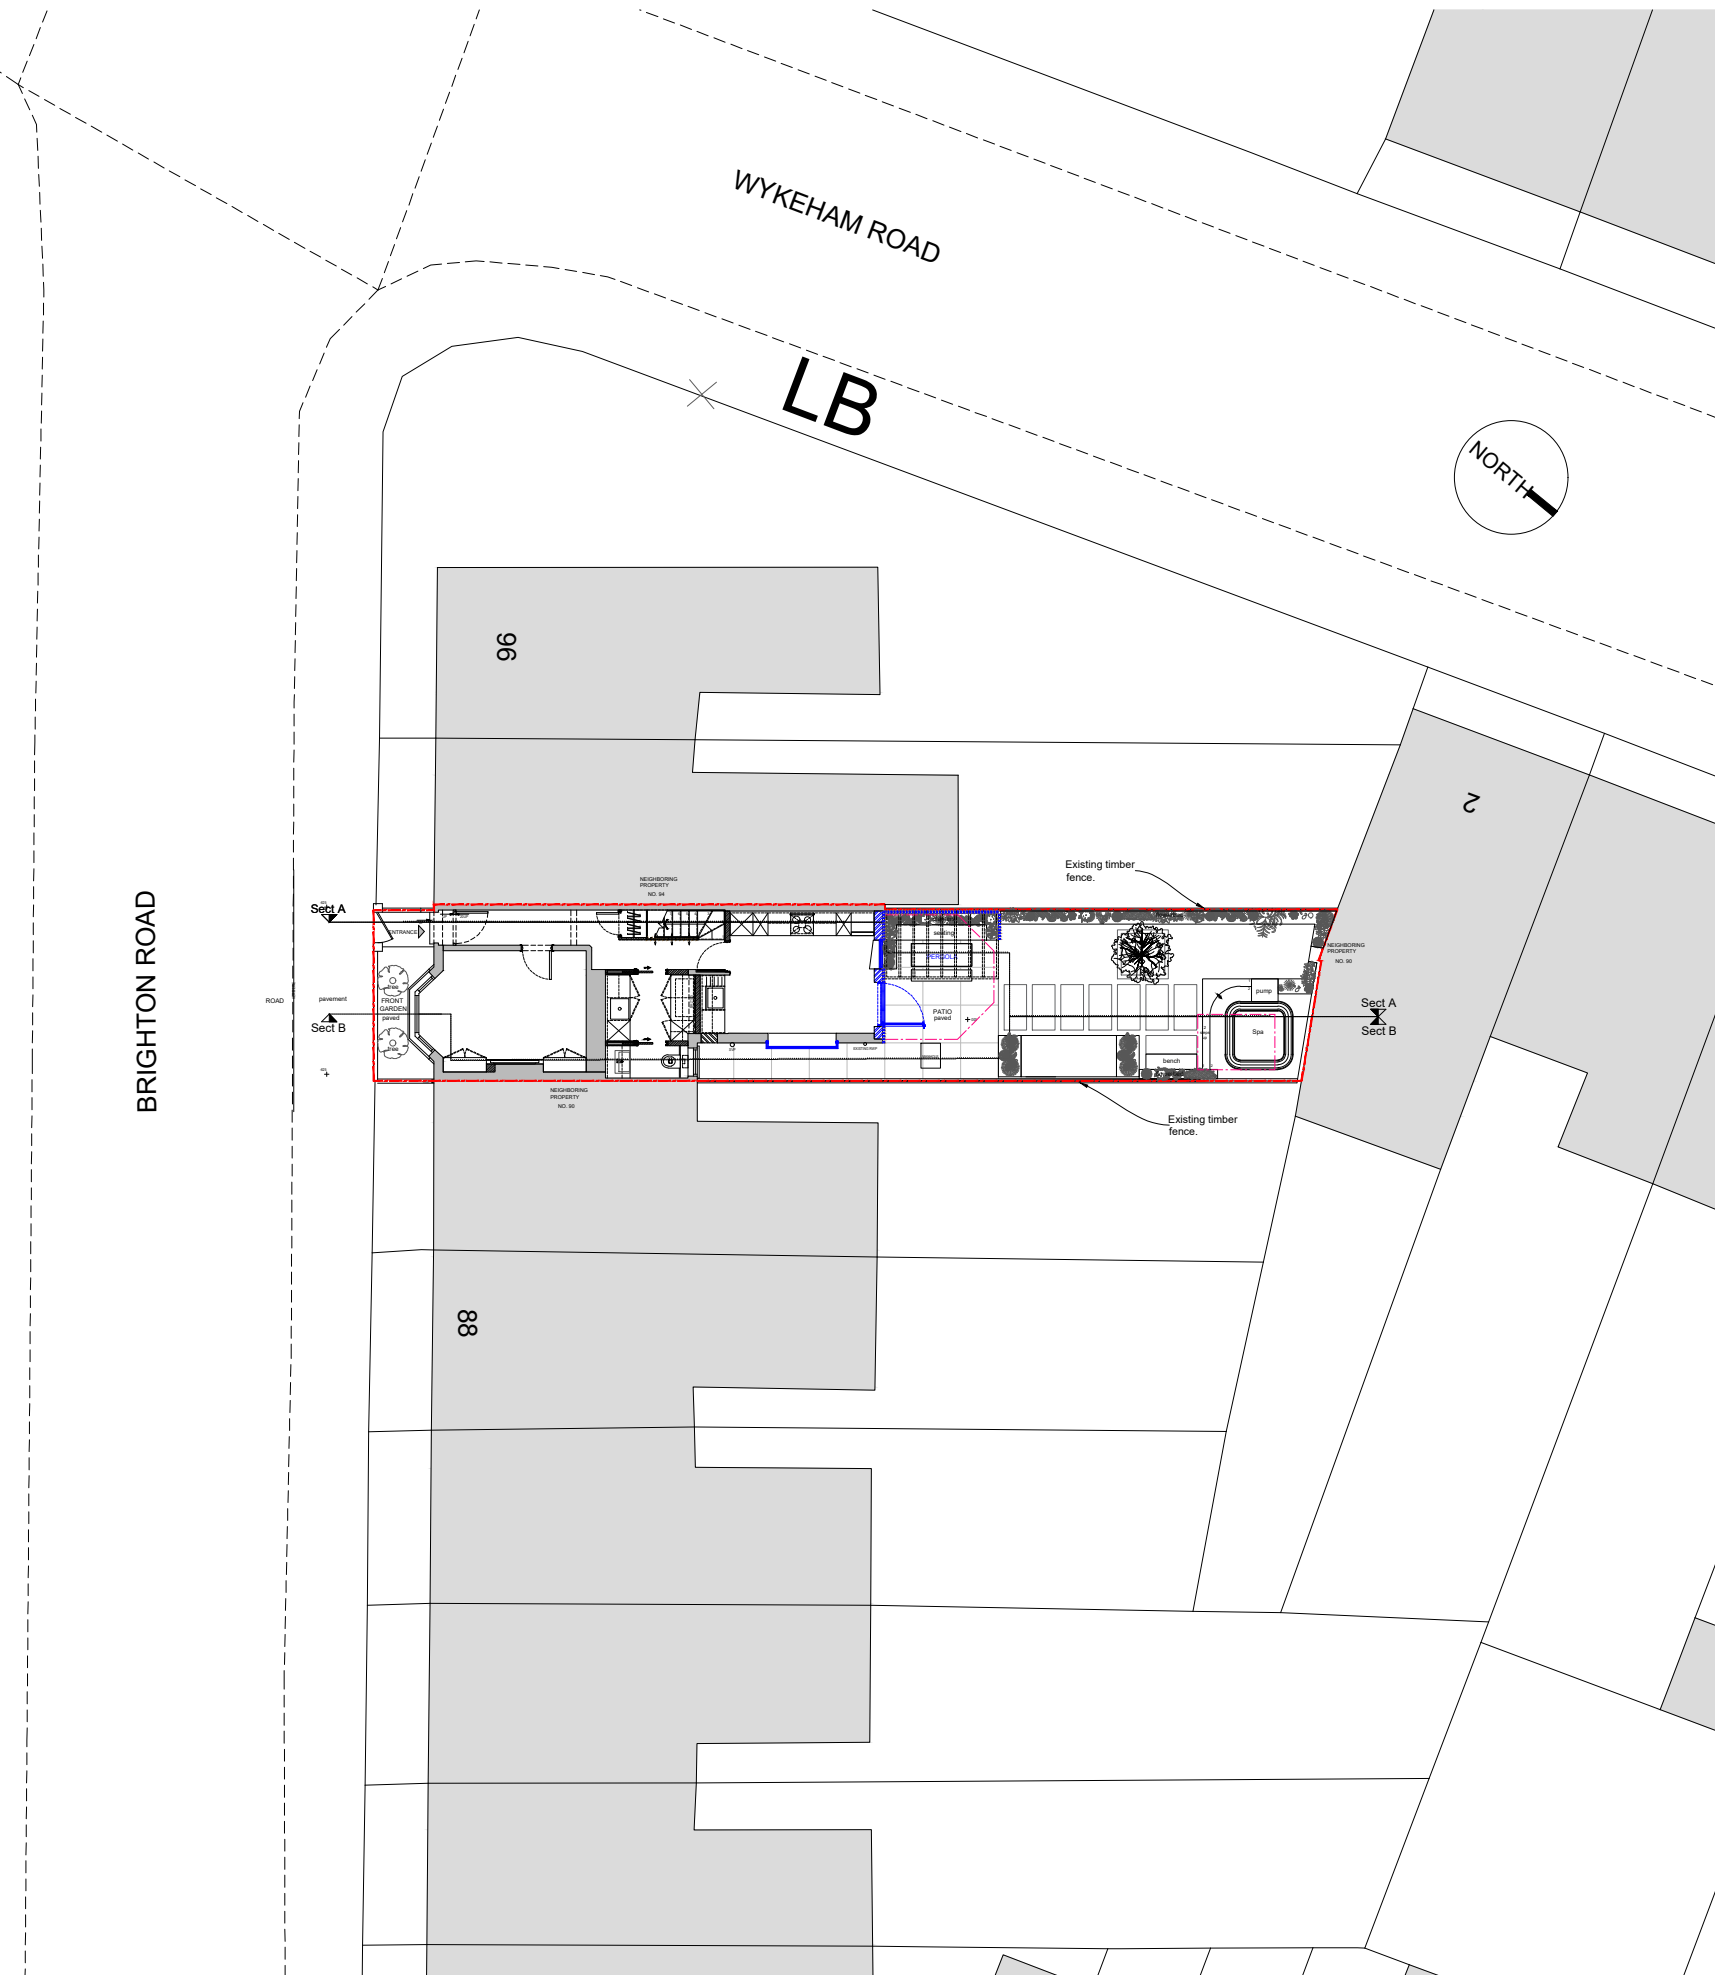 

Site Plan
Scale 1:200

