
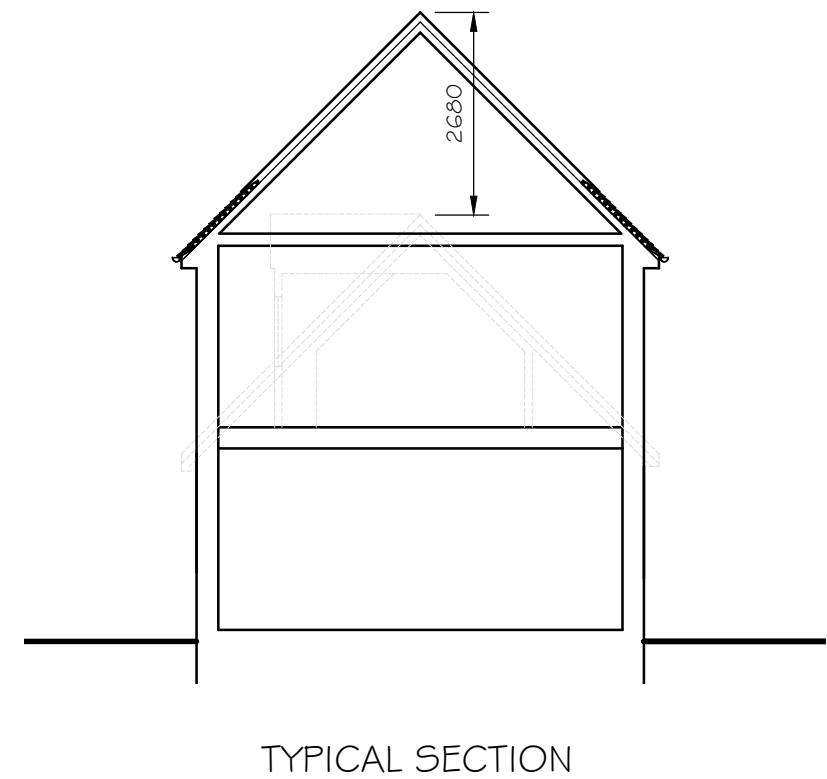


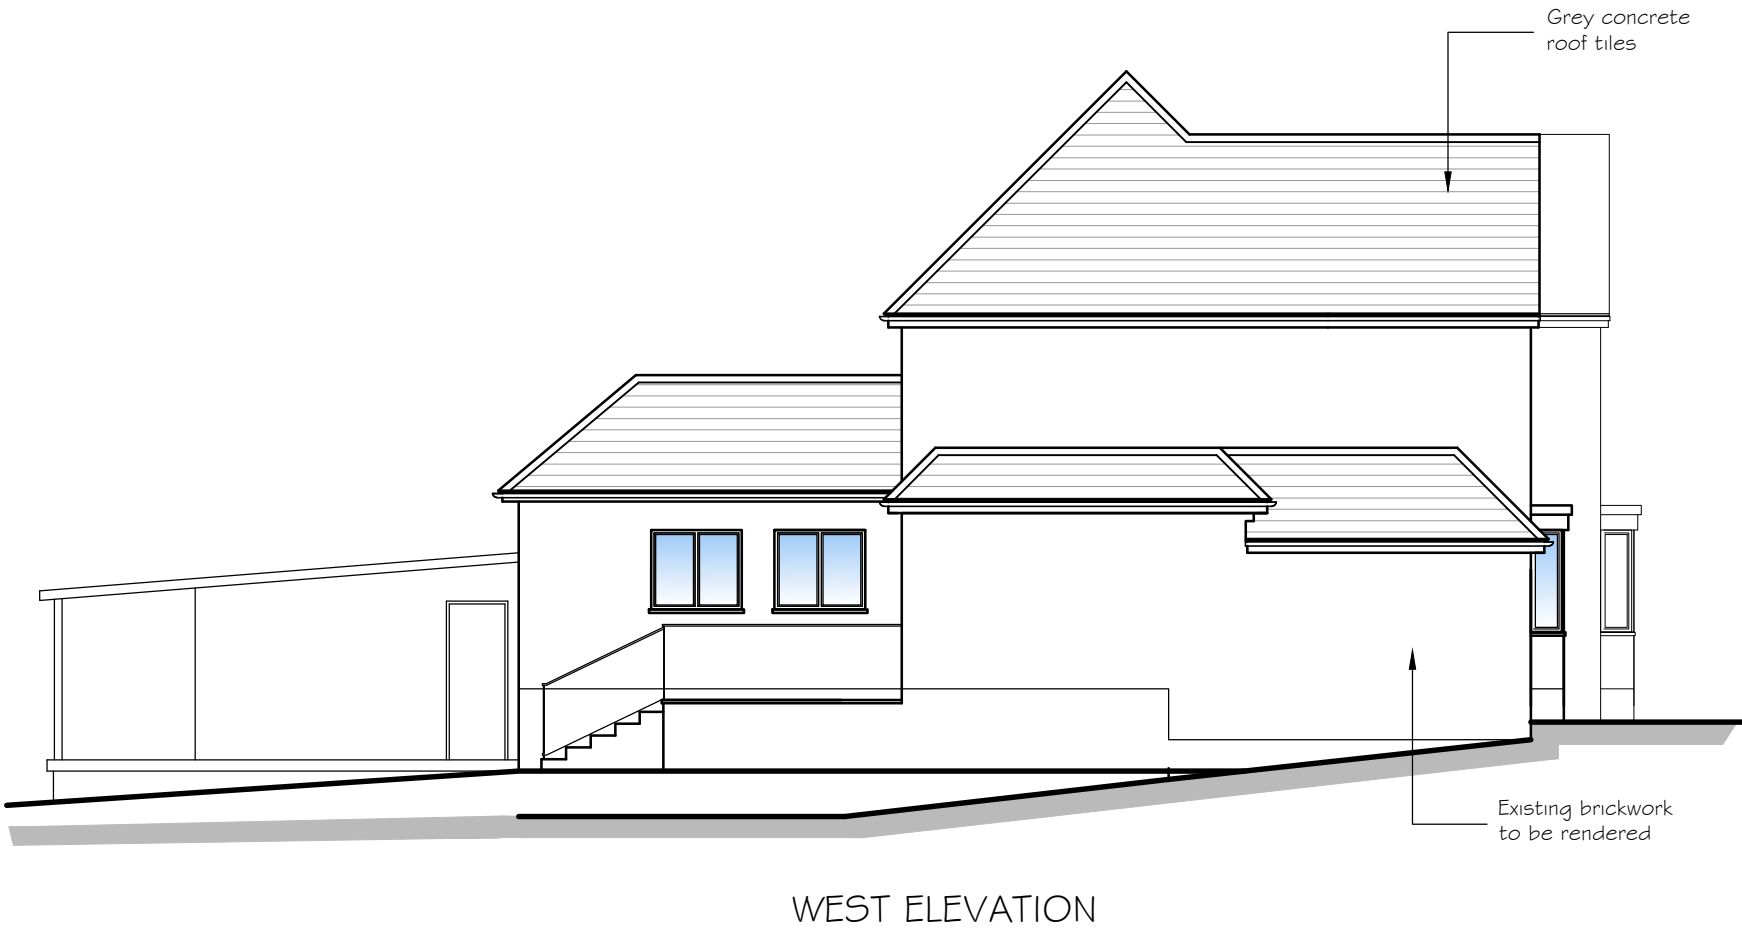

0 1 2 3 4m  
Scale 1:100

|     |                                                                             |          |
|-----|-----------------------------------------------------------------------------|----------|
| B.  | Materials and Garage roof amended. Rear terrace extended                    | 21.01.22 |
| A.  | Roof extension over garage omitted. Ridge height corrected to suit section. | 08.11.21 |
| No. | Revision                                                                    | Date     |

|                                                |            |           |     |
|------------------------------------------------|------------|-----------|-----|
| Project                                        | Project No | Drg No    | Rev |
| Proposed extensions and alterations            | AL 01559   | 06        | B   |
| 120, Chapel Hill, Tilehurst, Reading, RG31 5DH | Scale      | Drawn by  |     |
| Drawing Title                                  | 1:100 @ A3 | CG        |     |
| Proposed South and West Elevations and Section | Date       | Sept 2021 |     |