

470800m


470900m

47100m

176800m

176700m

176600m

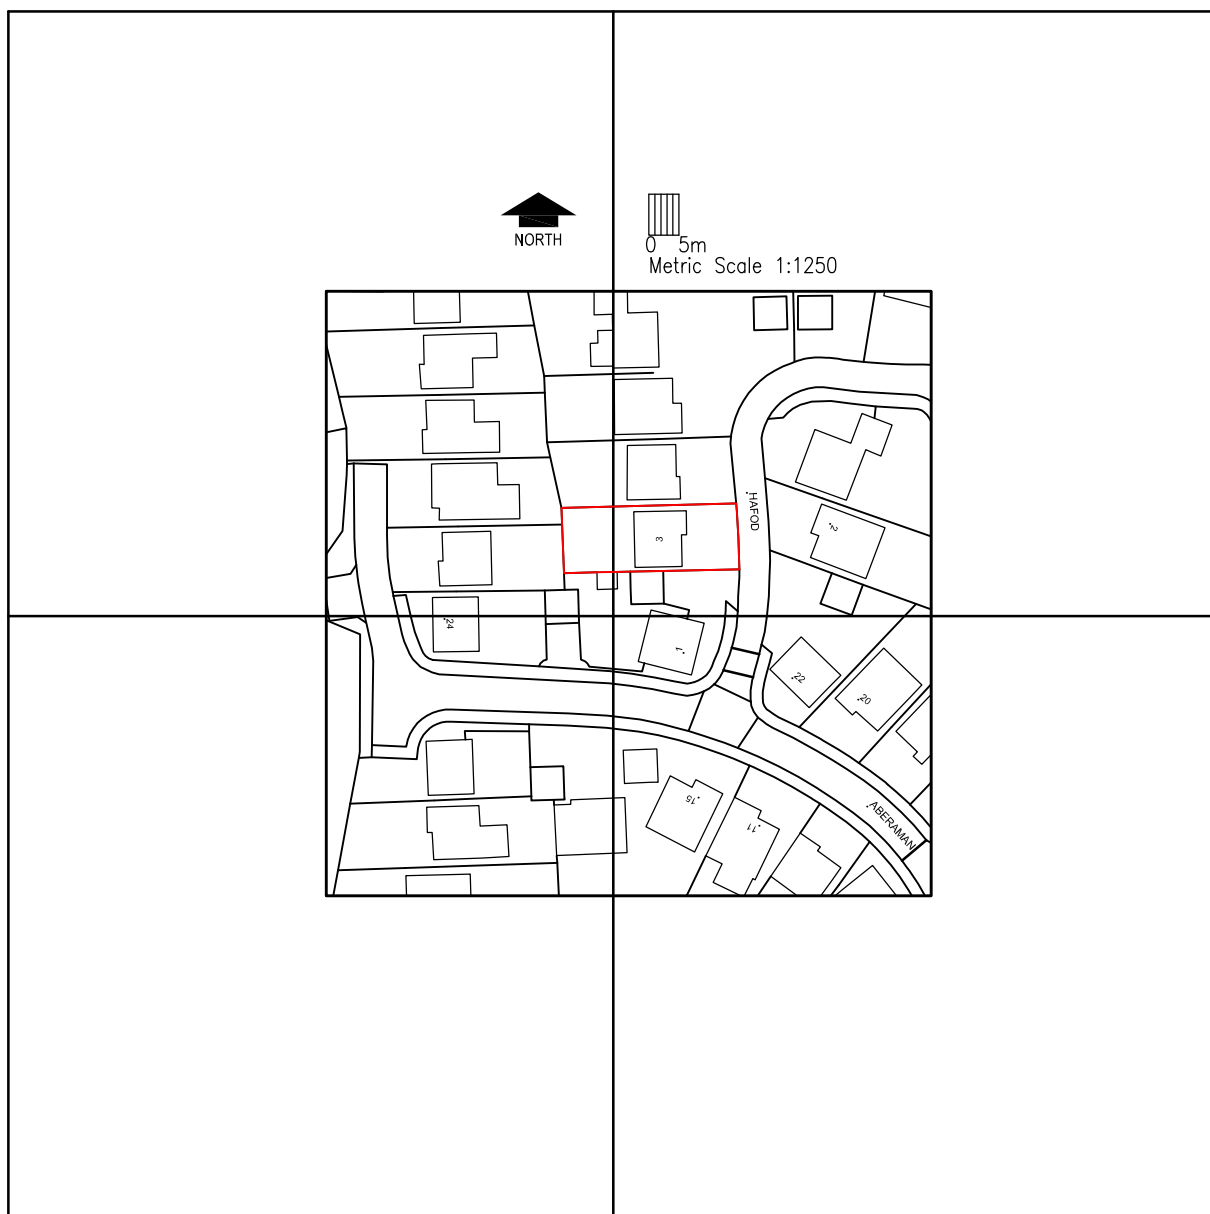

470800m

470900m

47100m

©Crown Copyright and database rights 2022 OS Licence no. 100019980

JOB TITLE 3 HAFOD, EMMER GREEN, RG4 8LZ				 CREATIVE DESIGN (STRUCTURAL) Ltd. 17 FOX ROAD, LANGLEY SLOUGH SL3 7SG Tel 01753 543129 info@cdstructural.com www.cdstructural.com
DRG. TITLE SITE PLAN				
DRAWN	CHECKED	DATE JAN 22	SCALE 1:1250	
DRG. NO S14521-SP01				