



This drawing may be scaled with reference to the scale bar for planning application purposes only. Do not scale for any other purpose, use only annotated dimensions. All dimensions are to be checked by parties using the drawing, and any errors or omissions are to be reported to Weston & Co Architects Ltd.

Rev.	Date	Note	Author	Checked
A	23/02/22	Window location revised & detached dwelling to the rear removed	IG	CTW

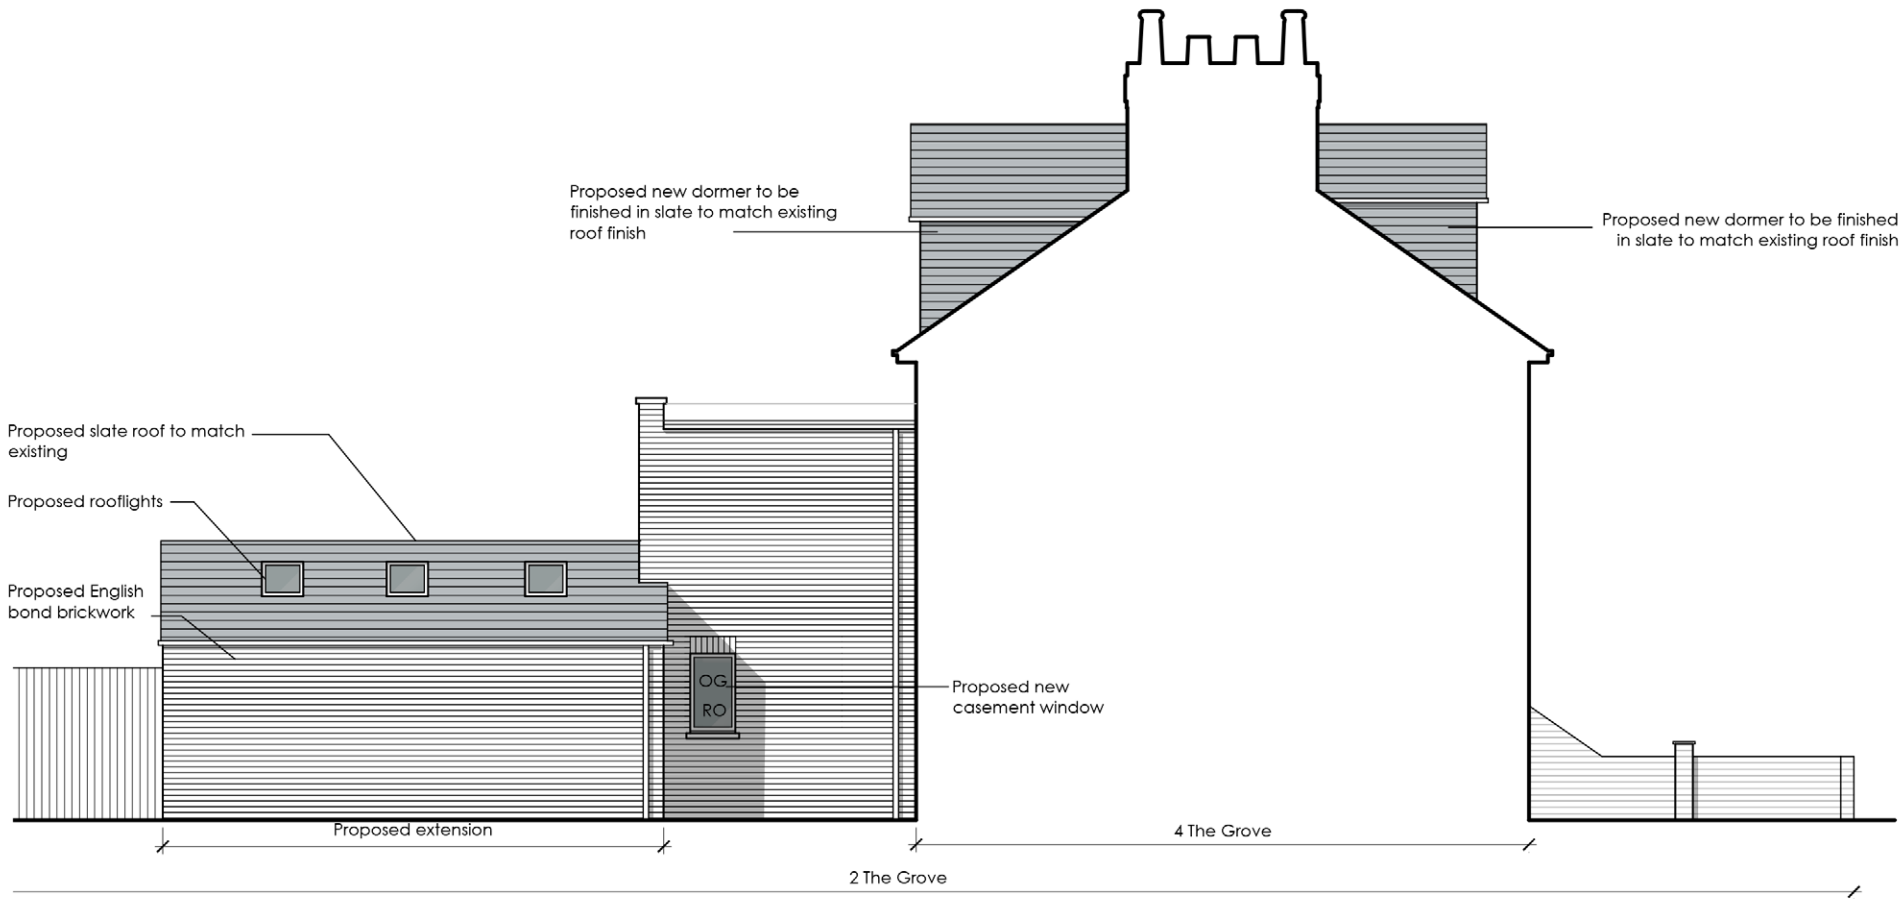

Proposed North Elevation

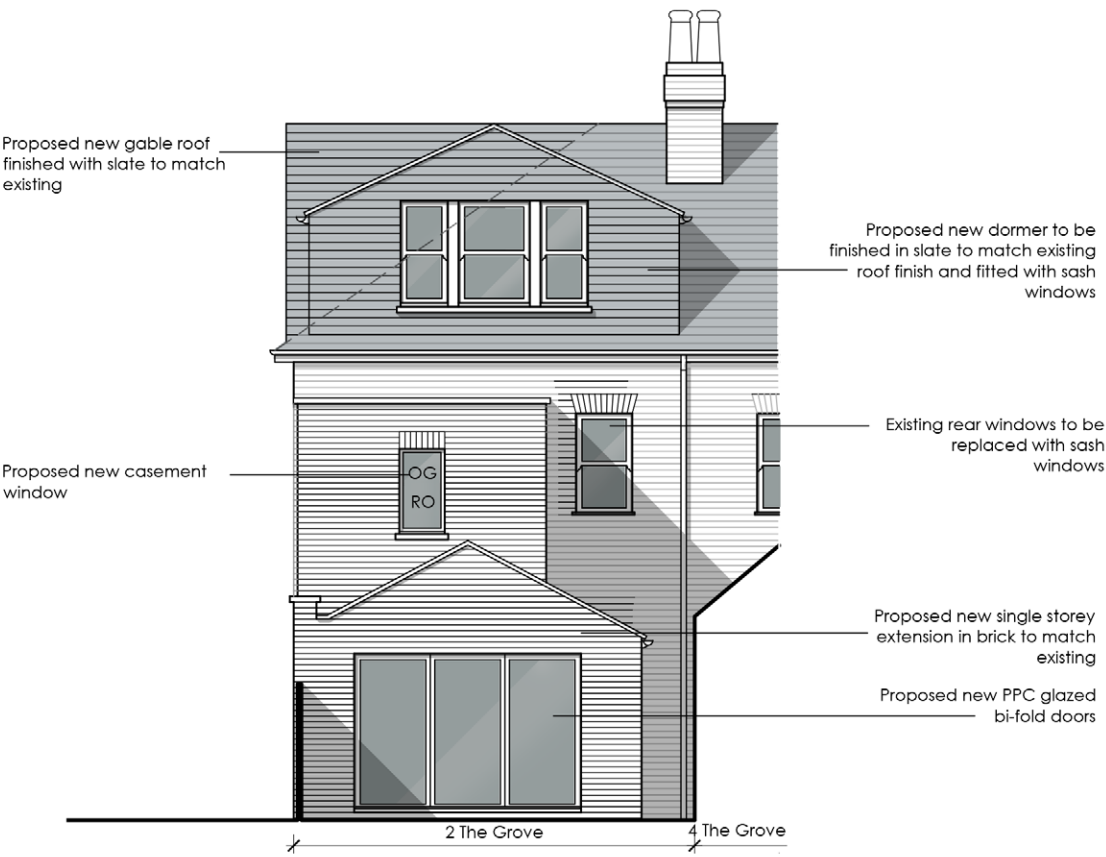

Proposed East Elevation

KEY

OG Obscured Glass

RO Restricted opening

▲ Unit/Flat entrance

1:100

0

1

2

3

4

5

10m

Project	House Alterations and Extension 2 The Grove Reading RG1 4RB					Drawing	Proposed North & East Elevation			
						Job-Dwg Number	21008-PL-06		Rev.	A
Client	Turner Property Ltd					WESTON + CO ARCHITECTS Watlington House 44 Watlington Street Reading, RG1 4RJ T. 0118 375 0252 www.weston-co.com				
Status	Planning									
Scale	1/100		Sheet Size A3							
Author	IG	Checked	CTW	Date	16/11/2021					