





Existing Front Elevation
Scale 1:100

Existing Side Elevation

Existing Rear Elevation


Existing Side Elevation

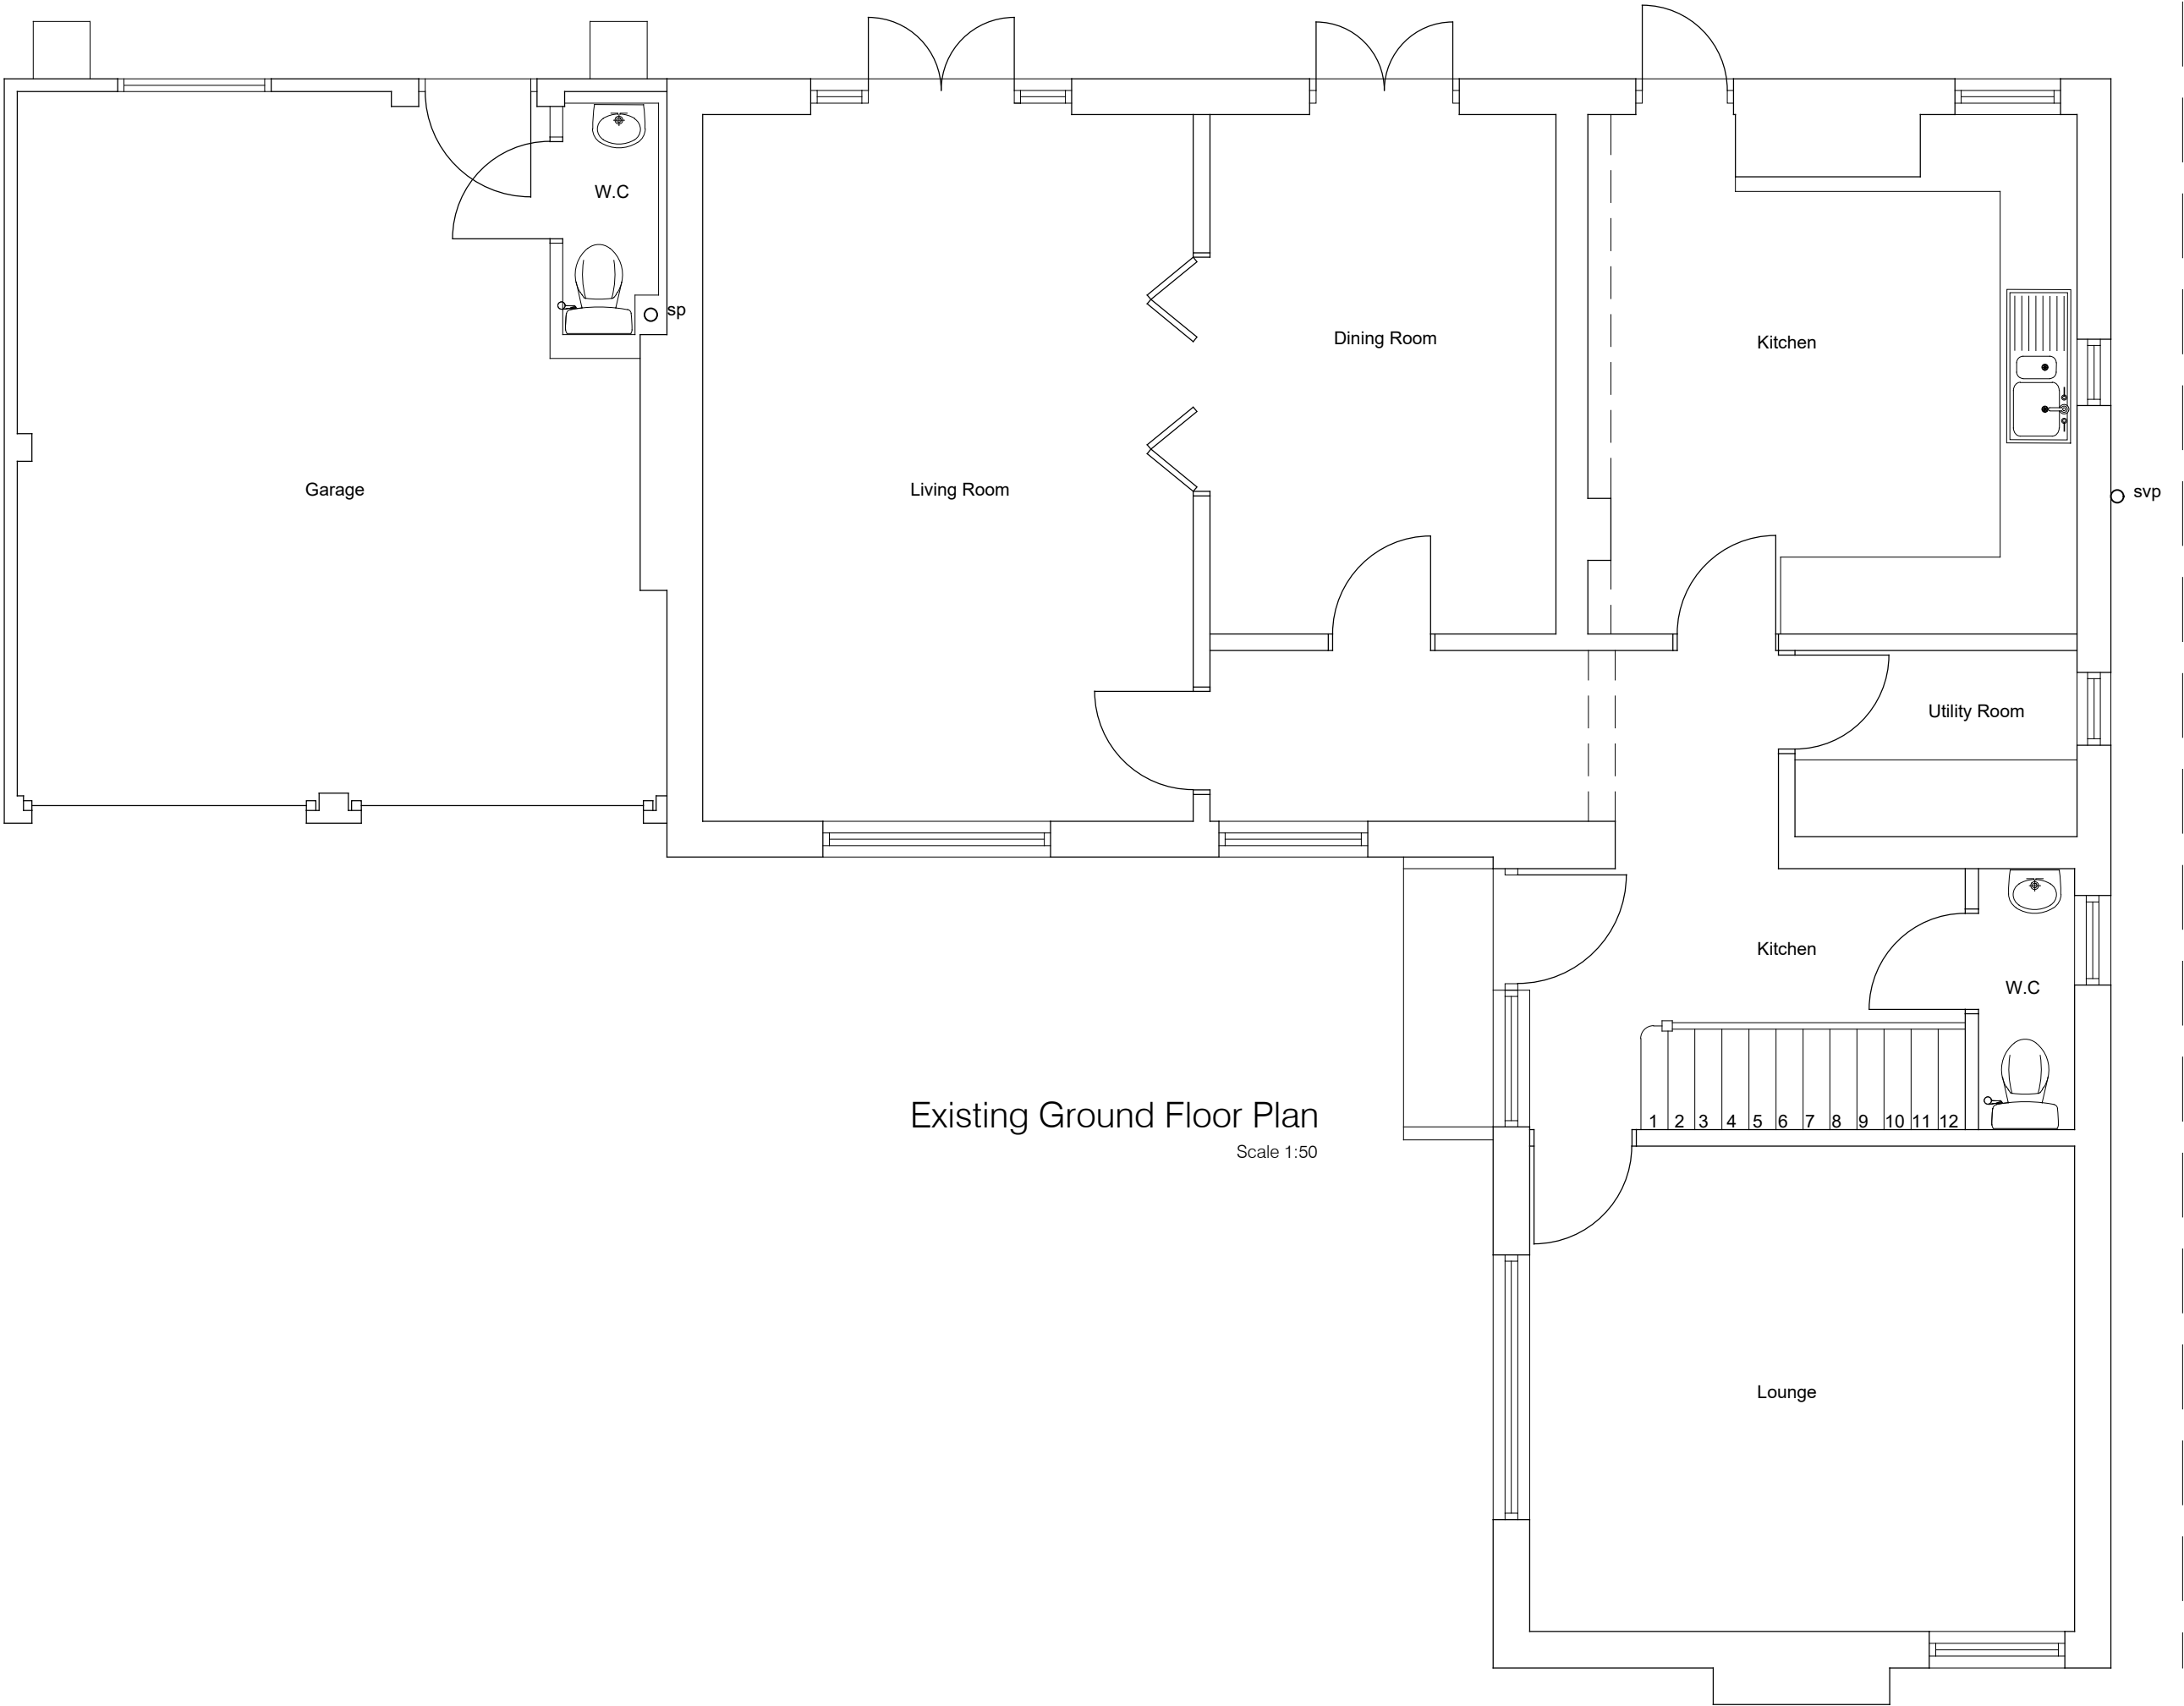 




Existing Ground Floor Plan
Scale 1:50




Existing First Floor Plan
Scale 1:50

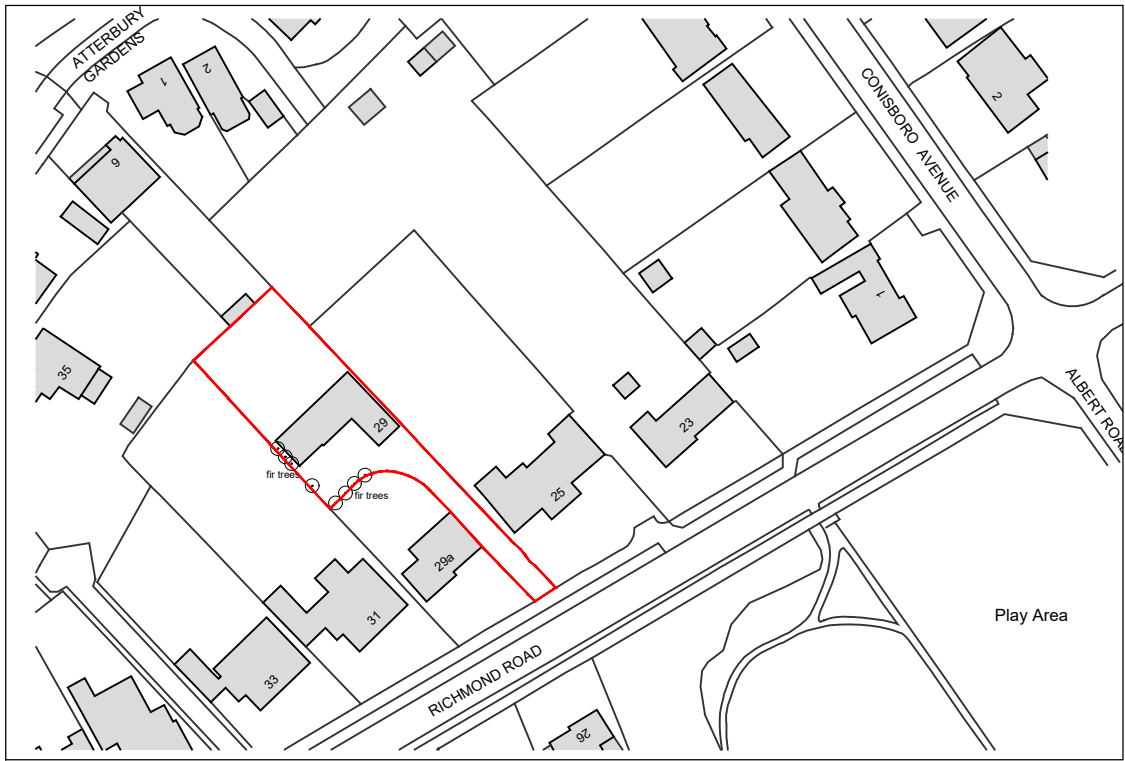

Location Plan
scale 1:1250

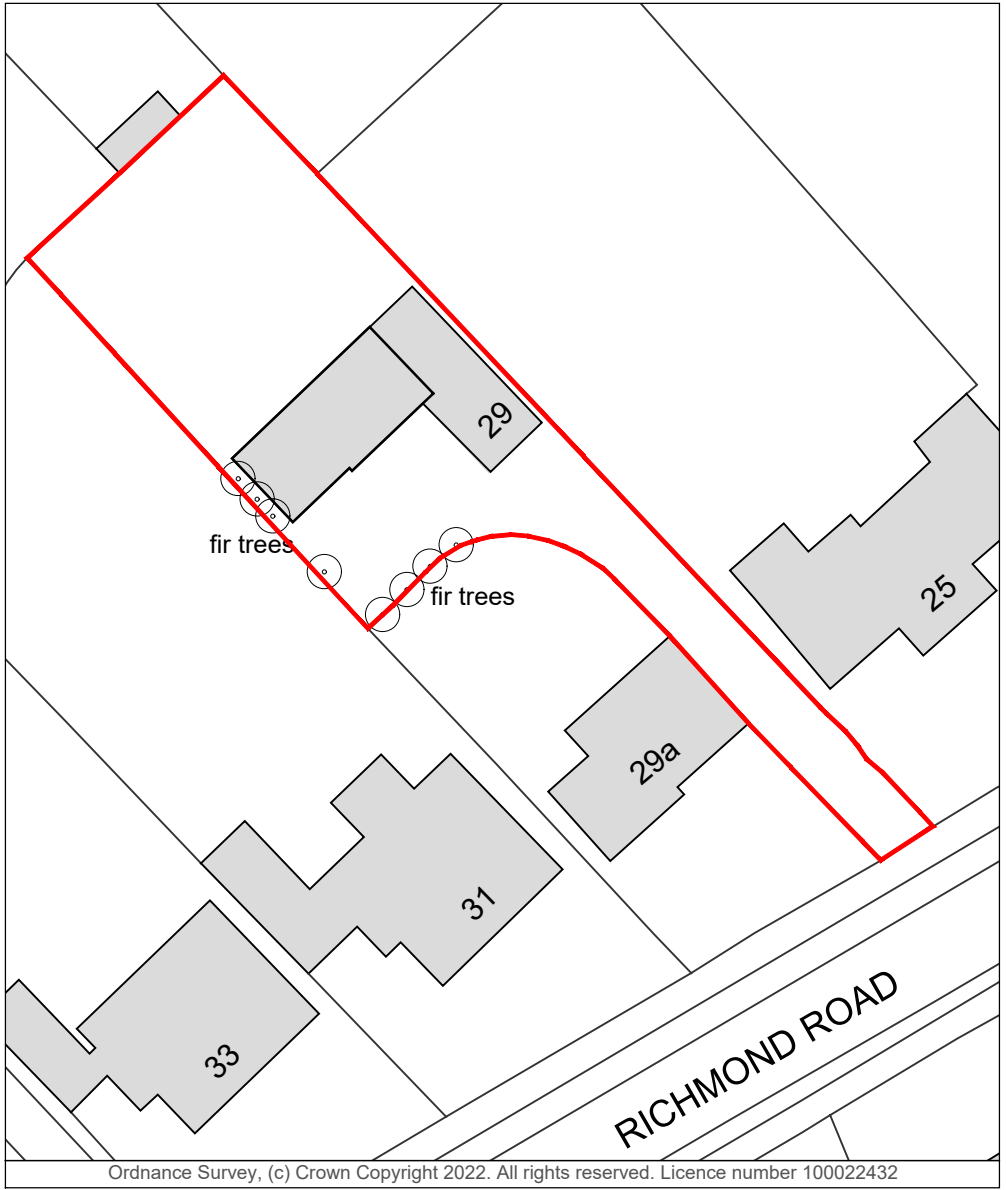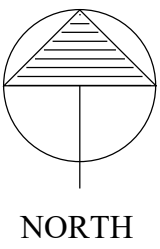 

Block Plan
scale 1:500

 

REV	DATE	NOTES	BY
FOR ISSUE AS PLANNING APPLICATION			

David Tingle
Building Design & Surveying Services

17 Woodland Drive, Tilehurst, Reading
Berkshire, RG30 4RT.
T: 0118.9419311 M: 07711902344

Copyright © David Tingle Building Design (2003)

MR & MRS M .TAPLIN
29 RICHMOND ROAD
CAVERSHAM RG4 7PR

PROPOSED INTERNAL ALTERATIONS
AND RASIED SIDE EXTENSION
EXISTING
PLAN & ELEVATIONS
Scale: 1:100 & 1:50 A1 Date: Oct2022

Dwg No: **29ERR.MP01** Rev: