




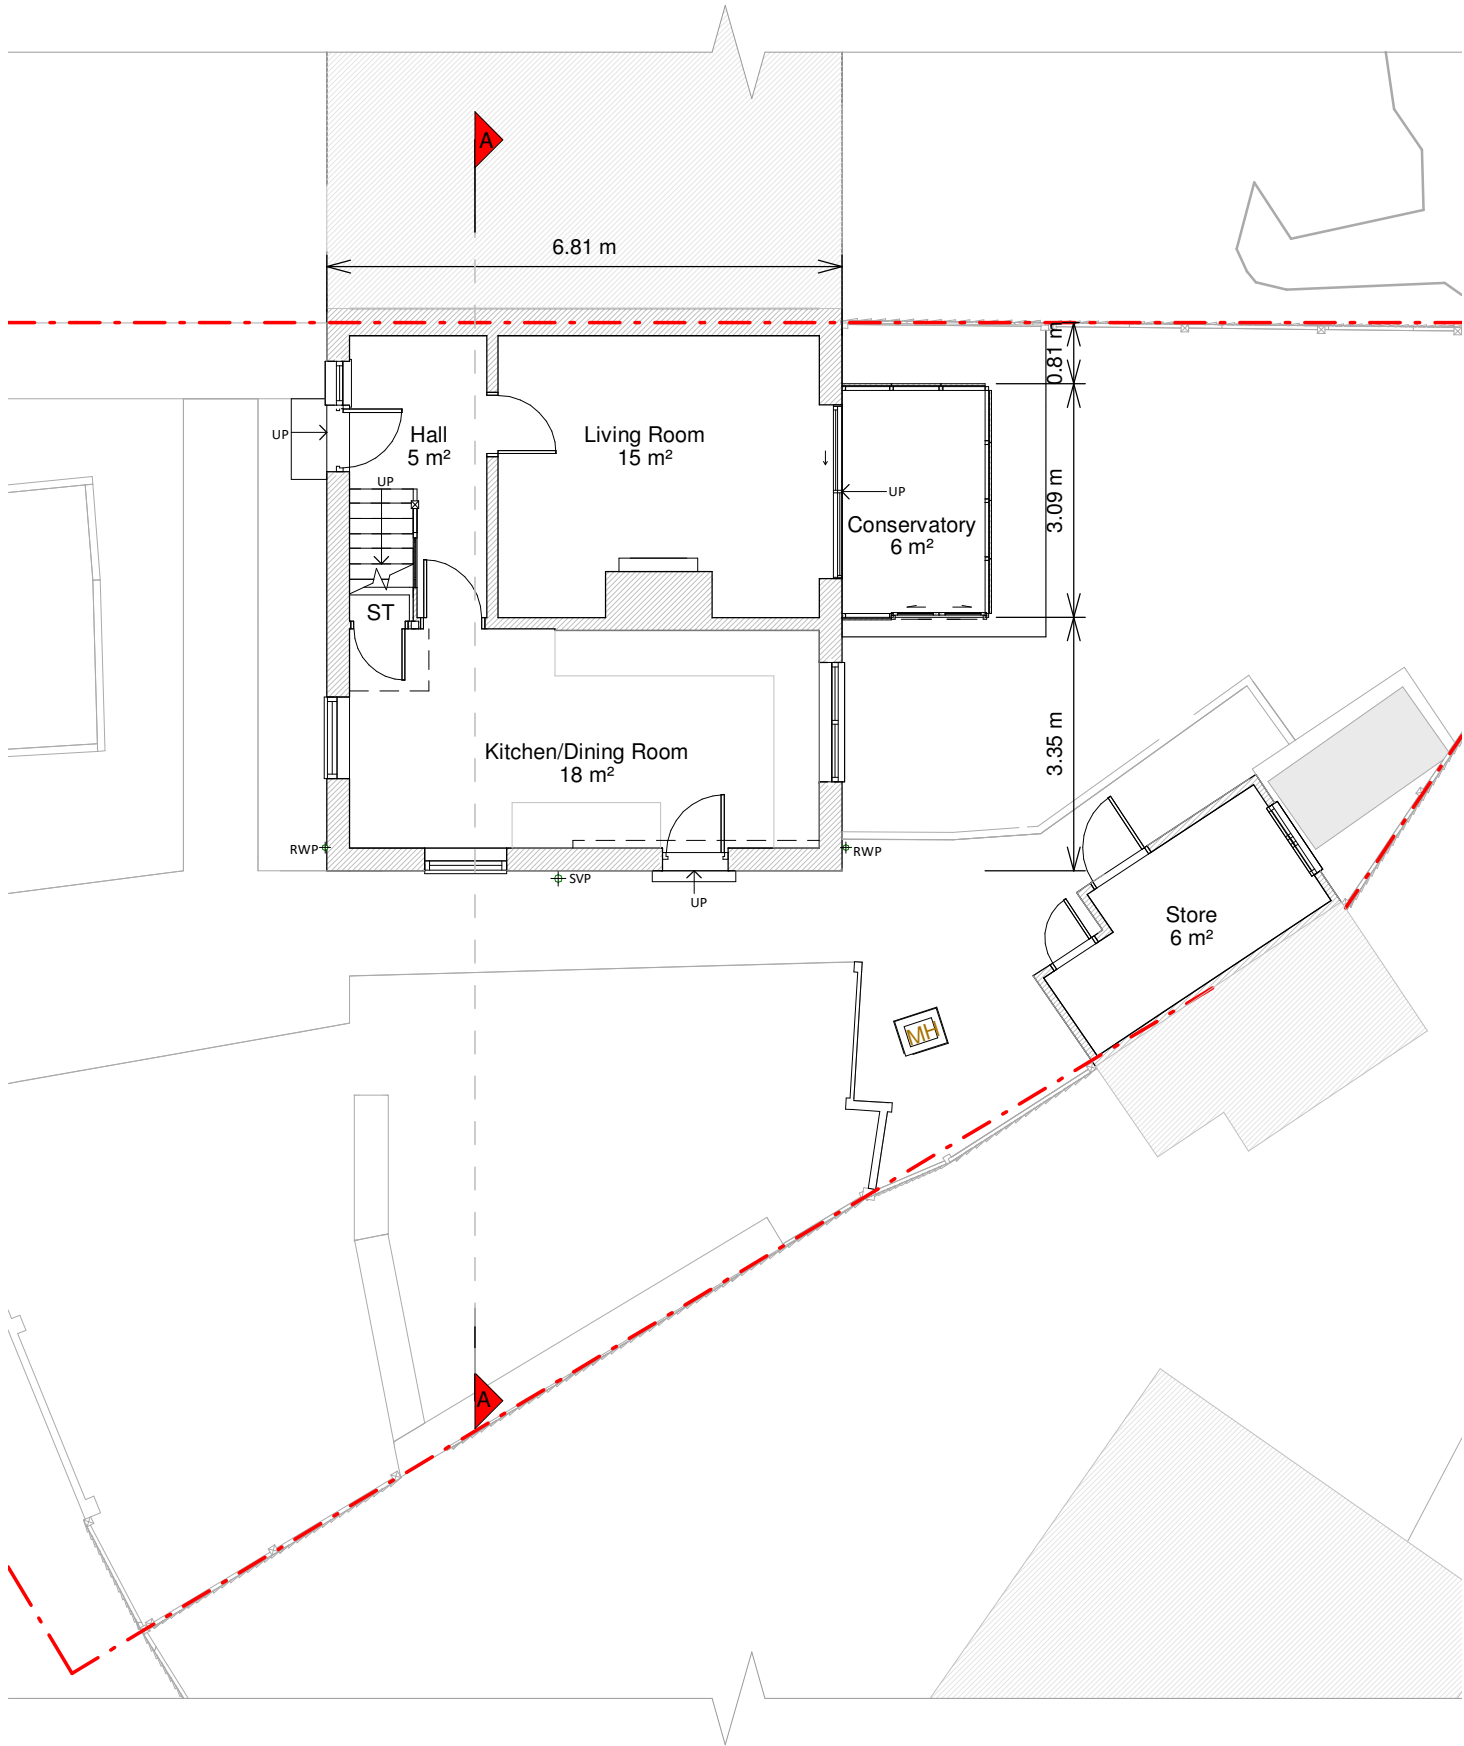

Ground Floor Plan

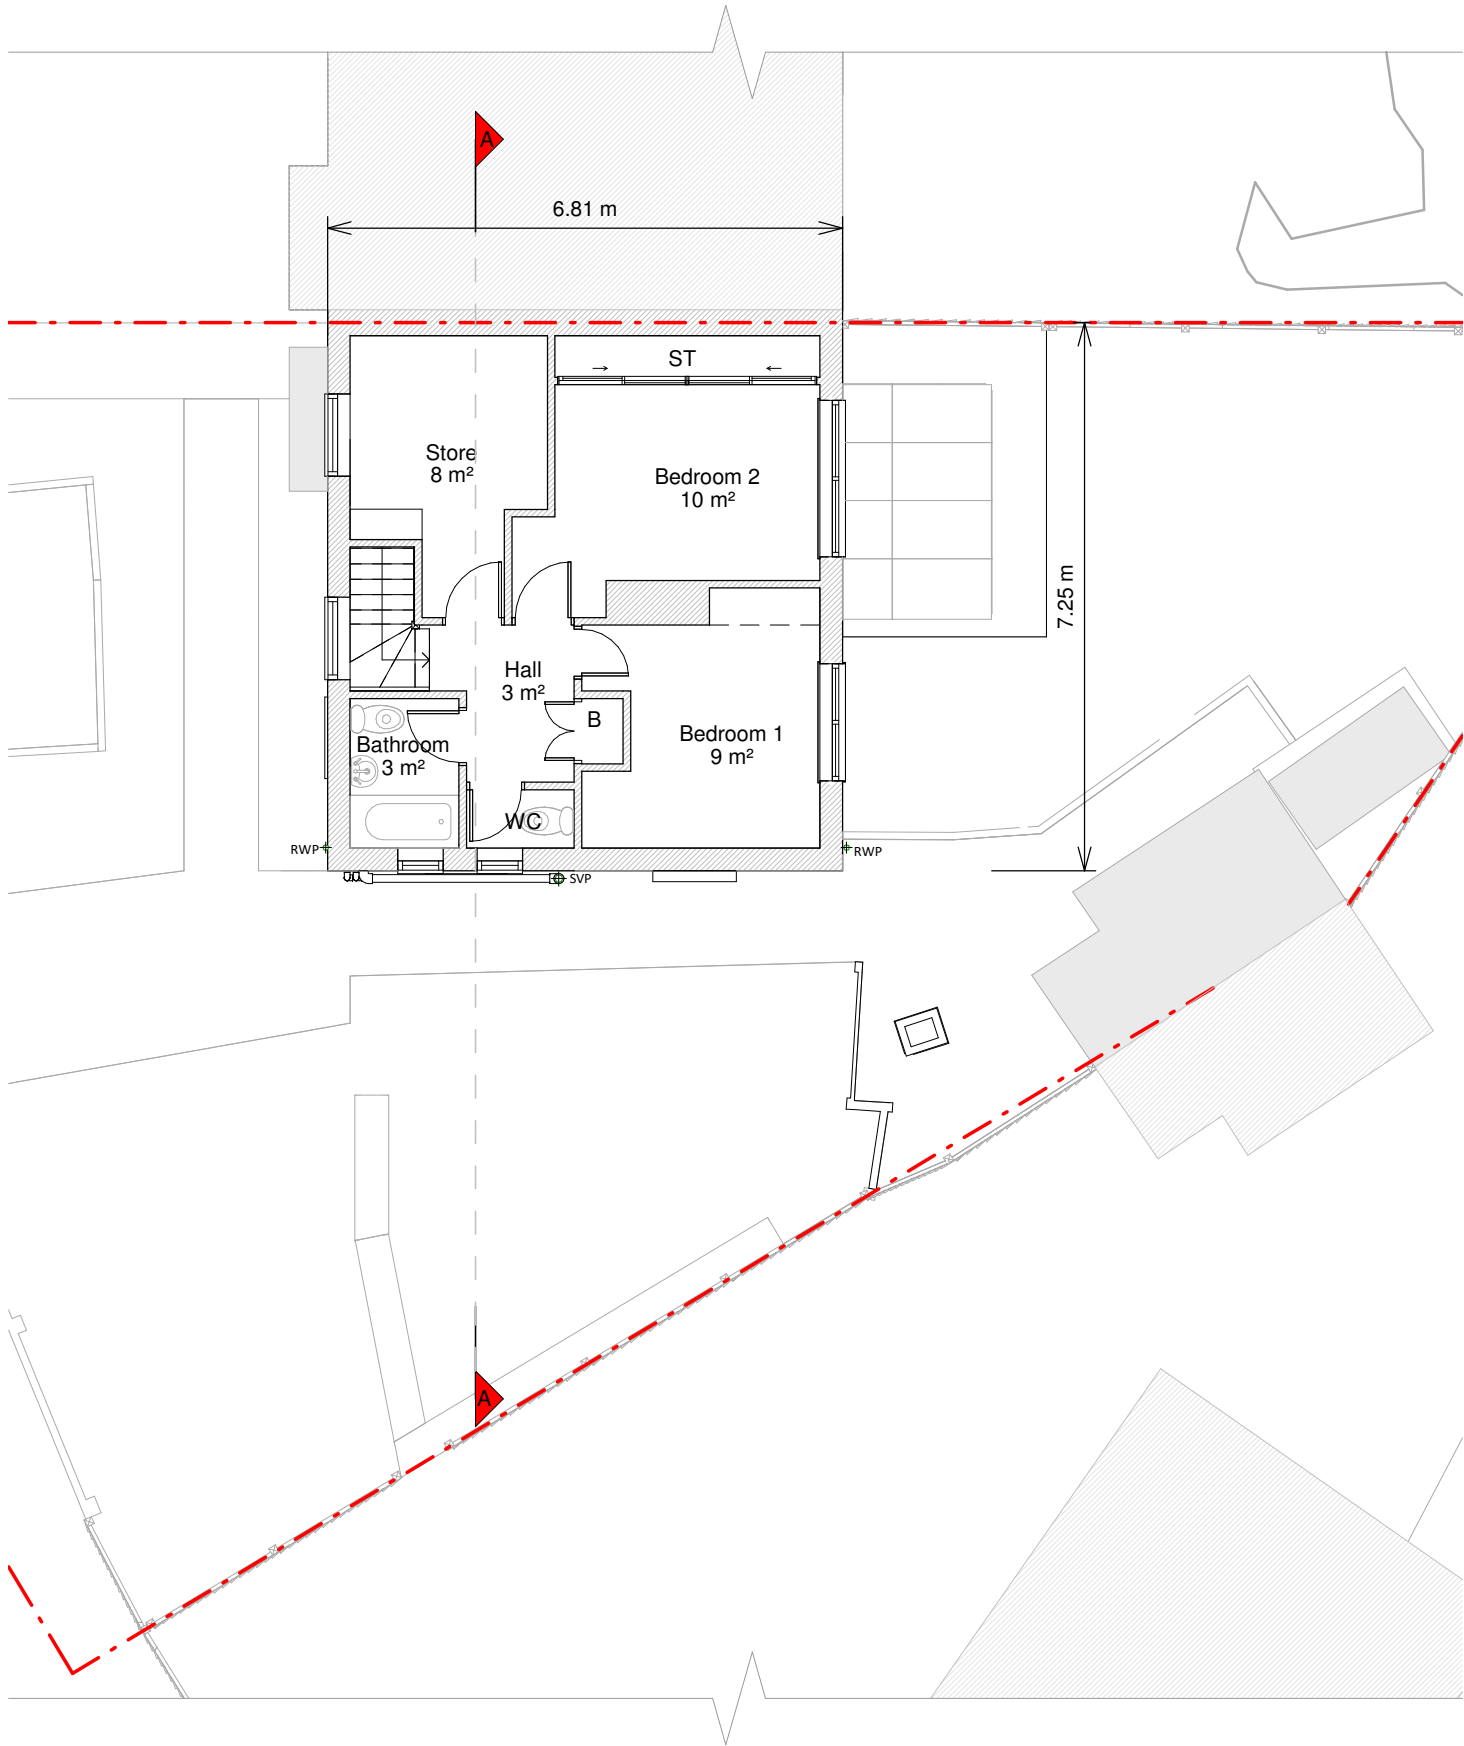


First Floor Plan

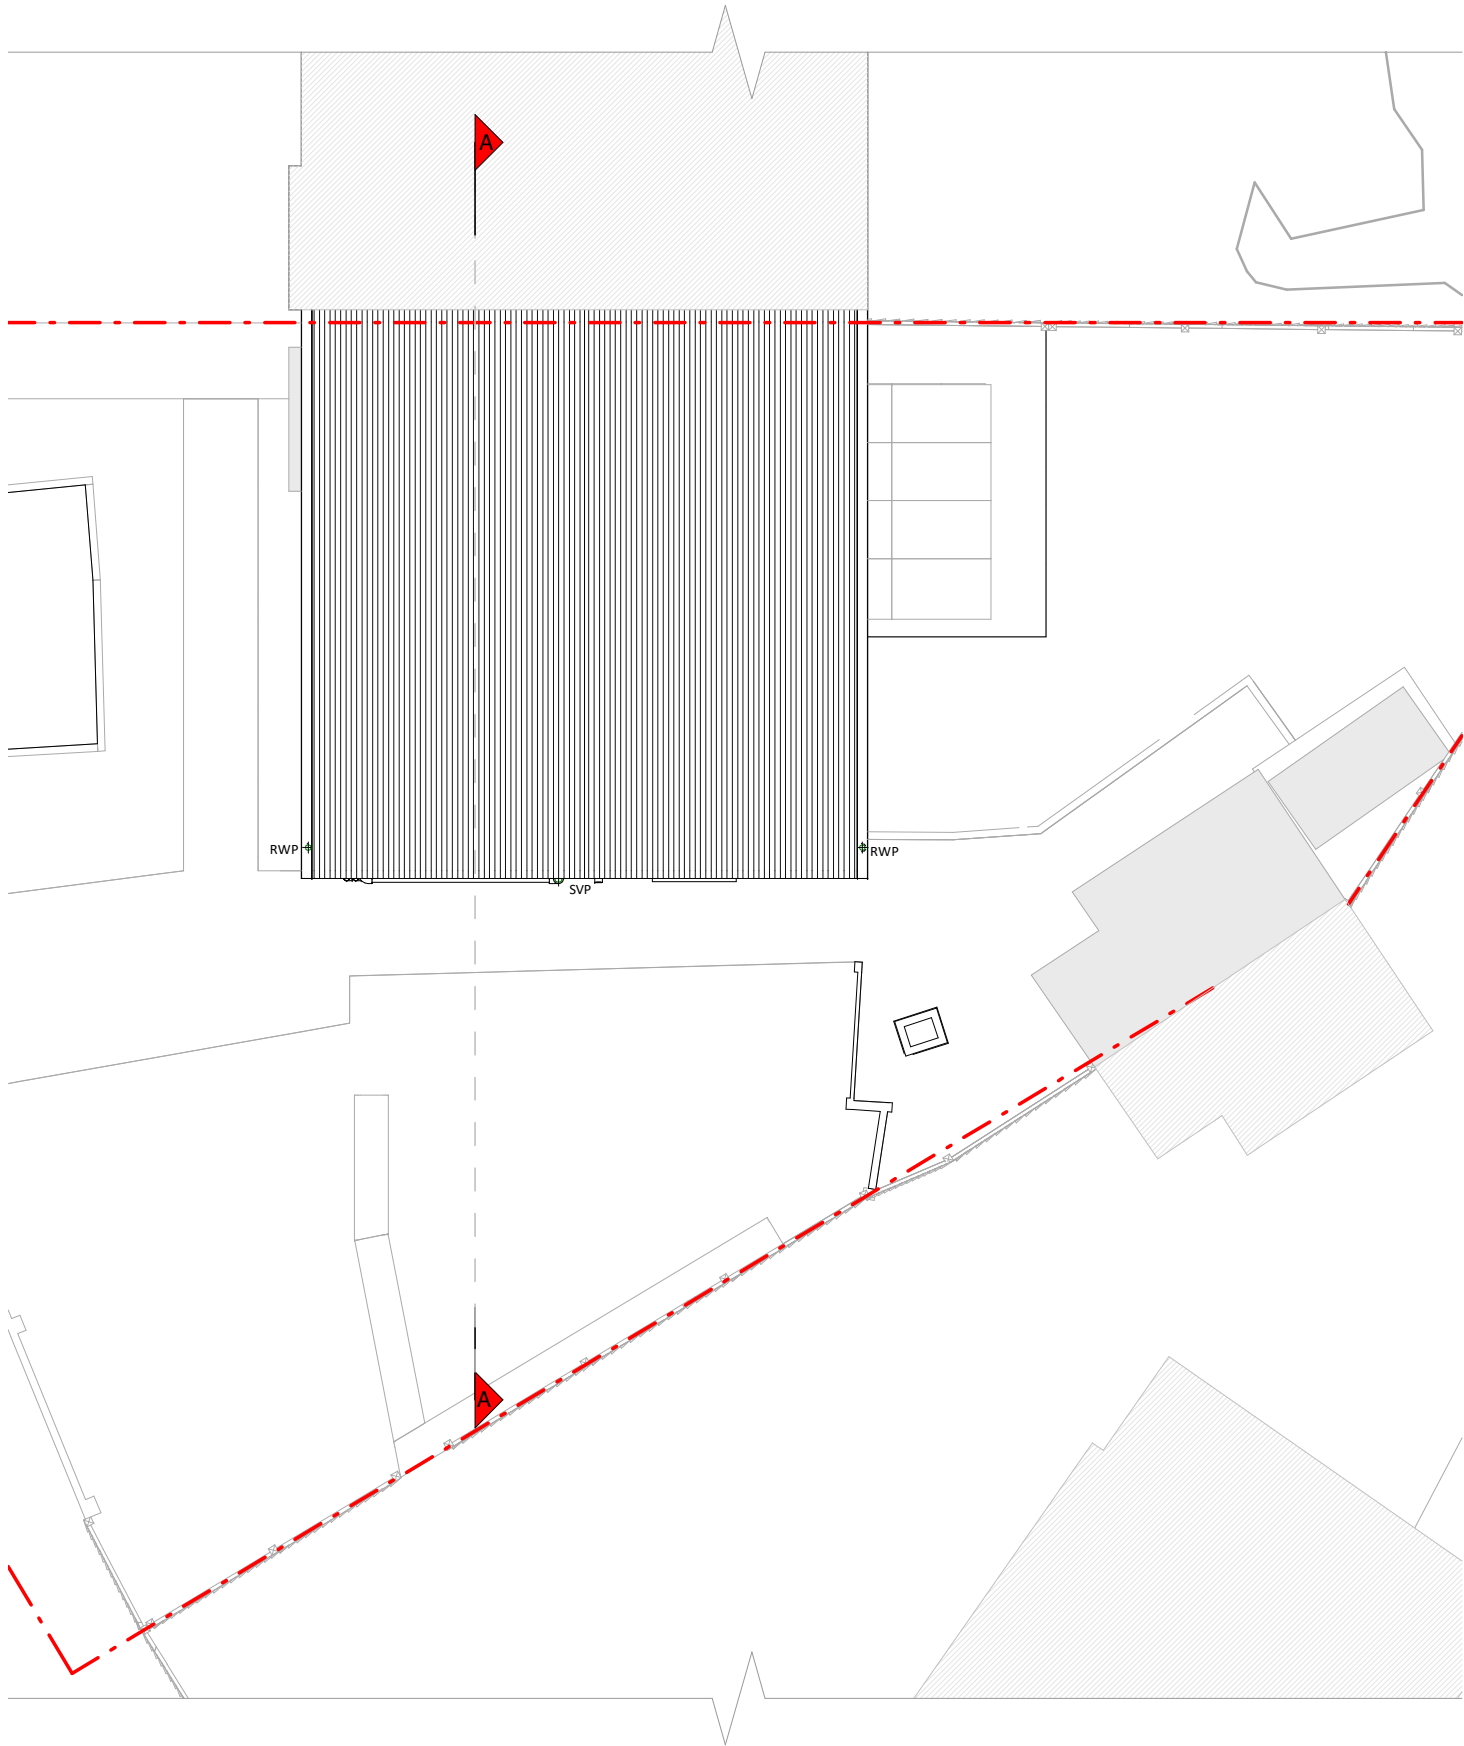


Roof Plan




Right Side Elevation

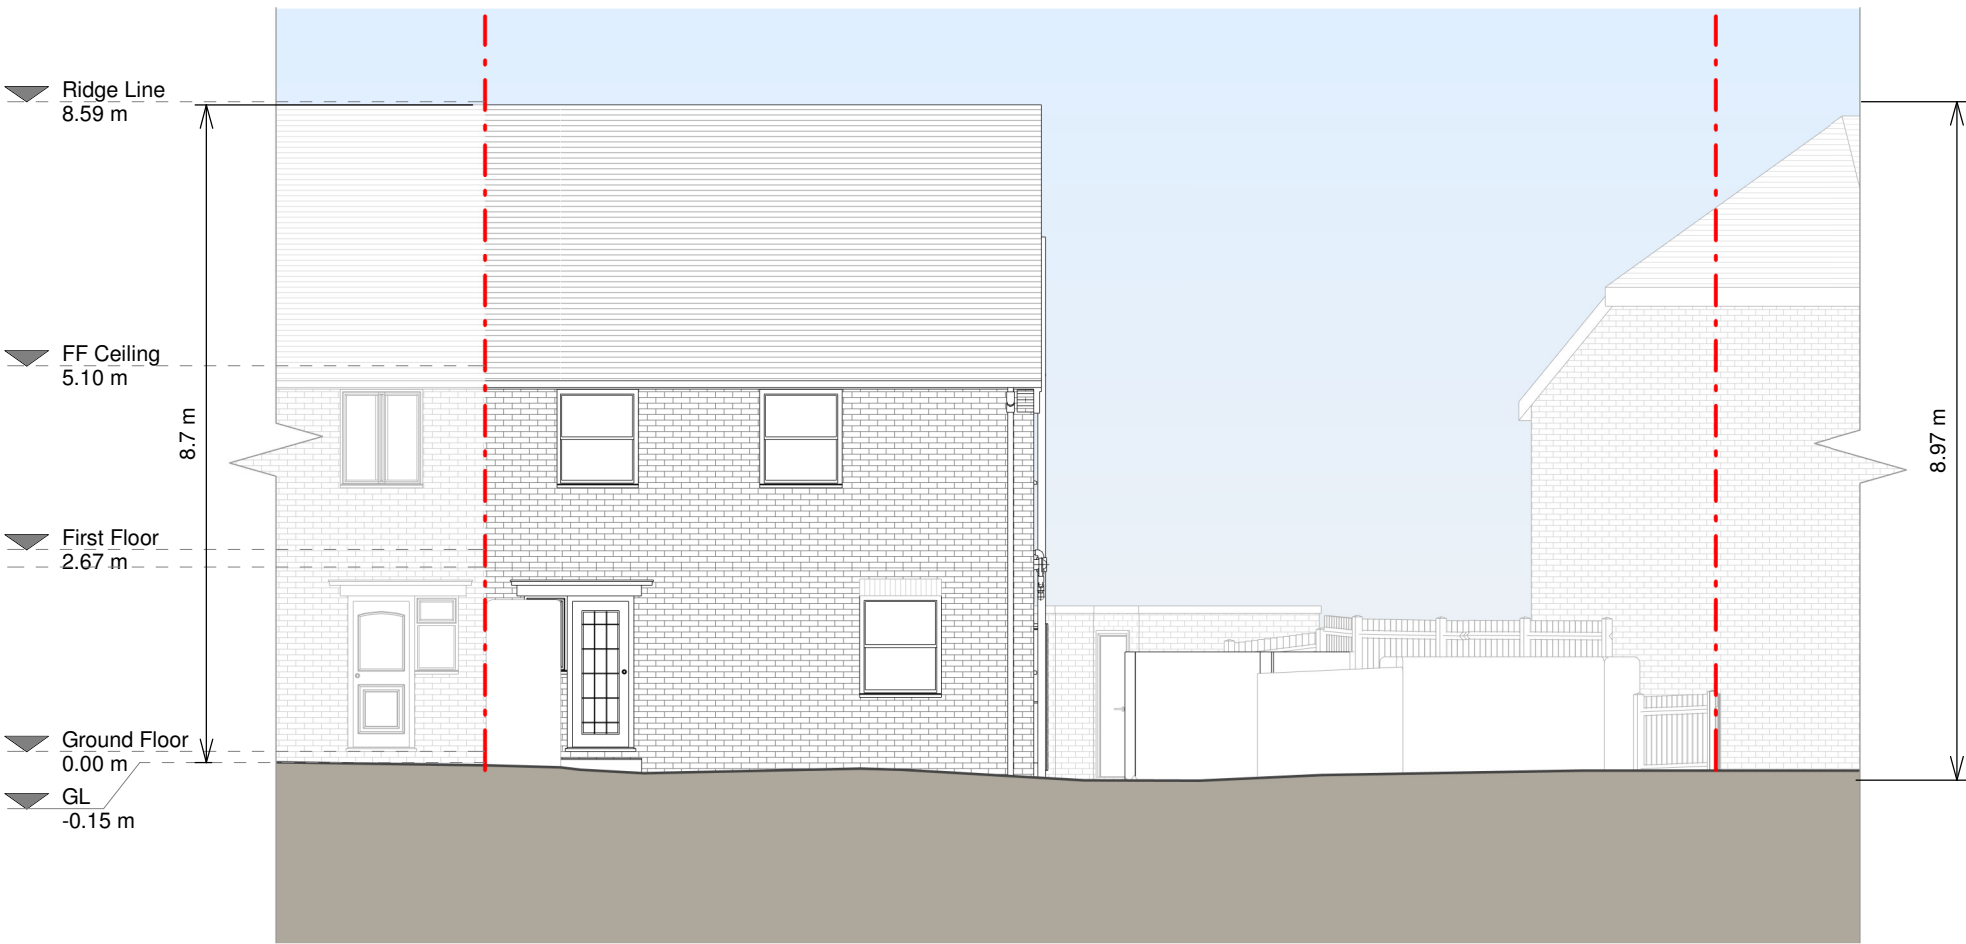


Front Elevation

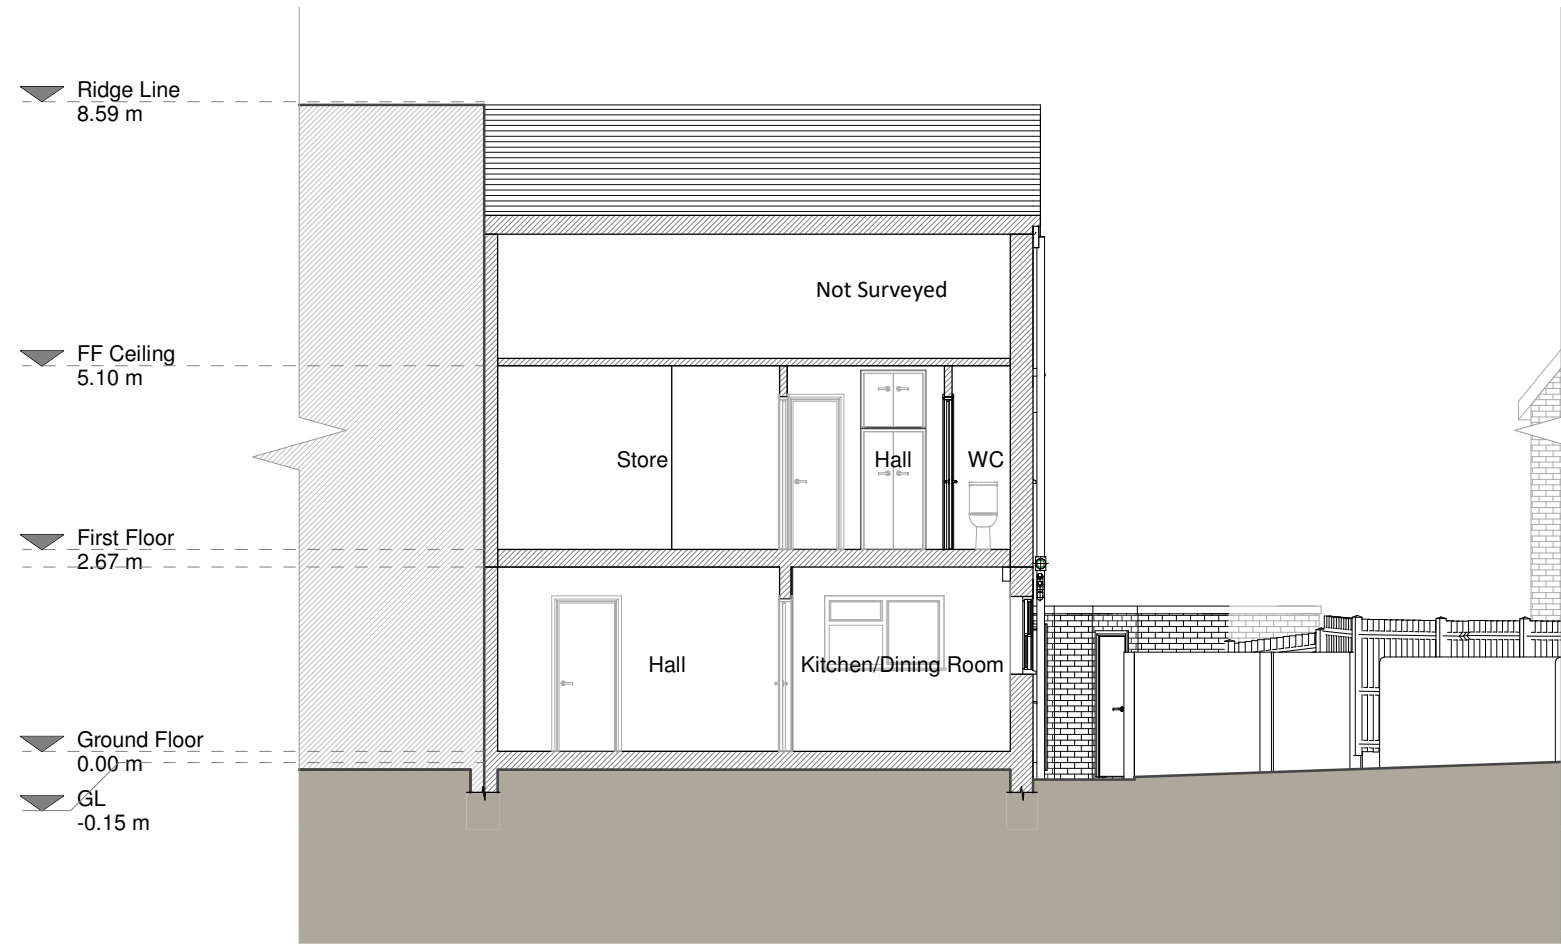


Section A - A

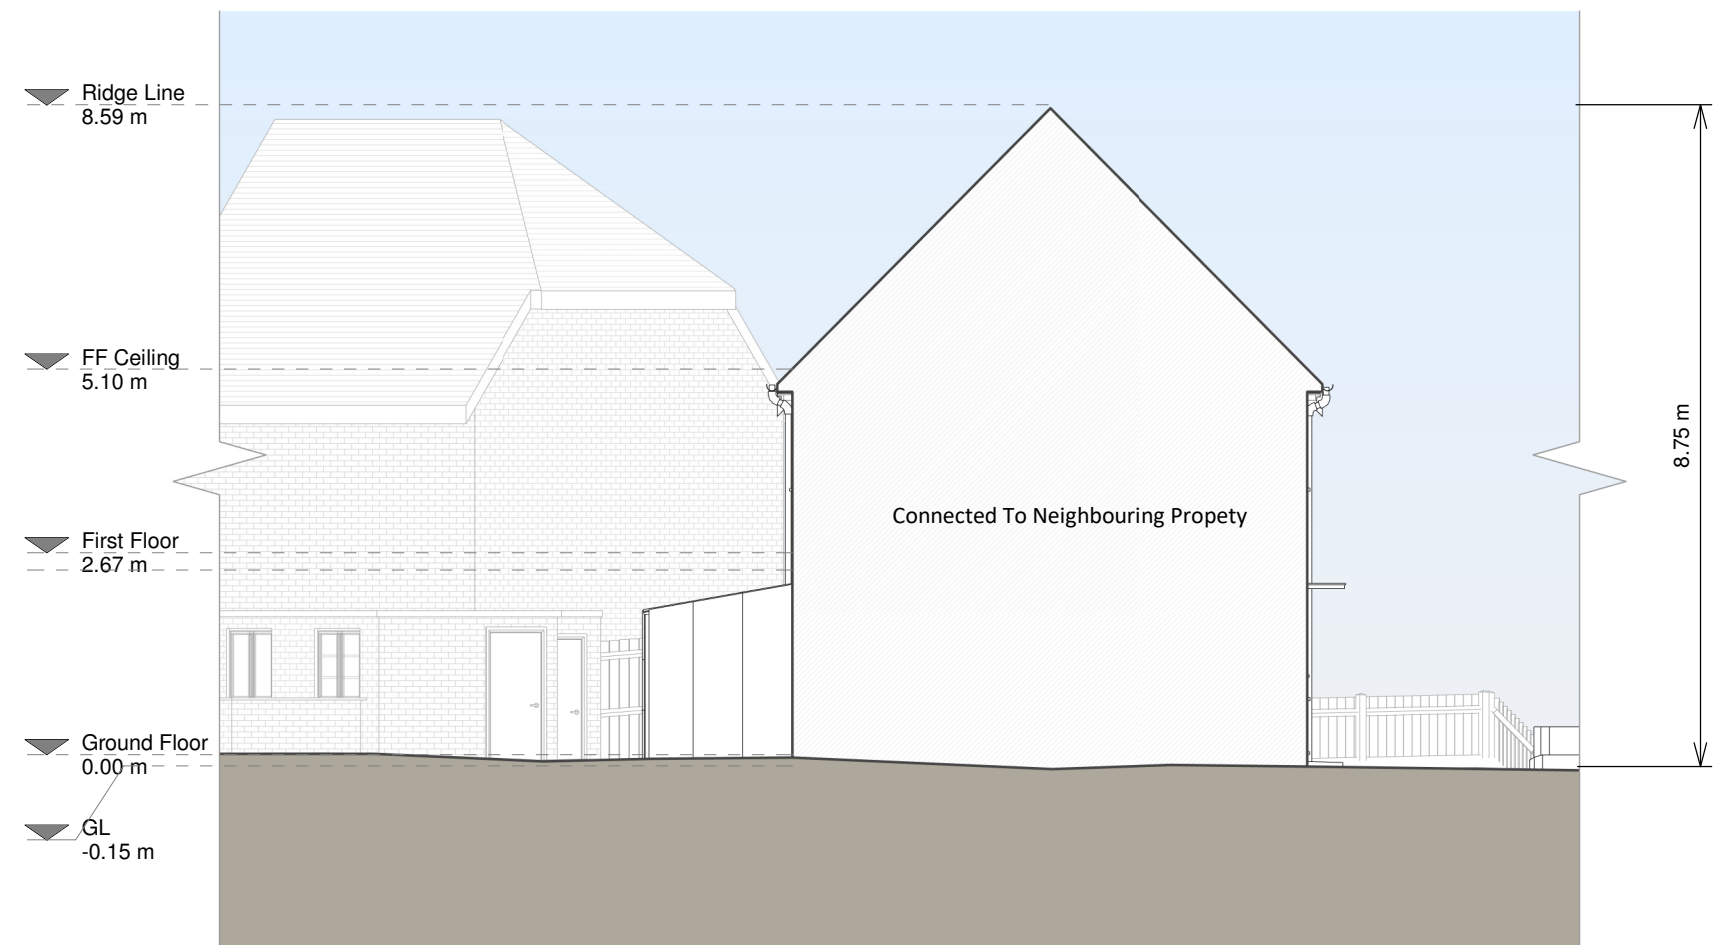

Left Side Elevation

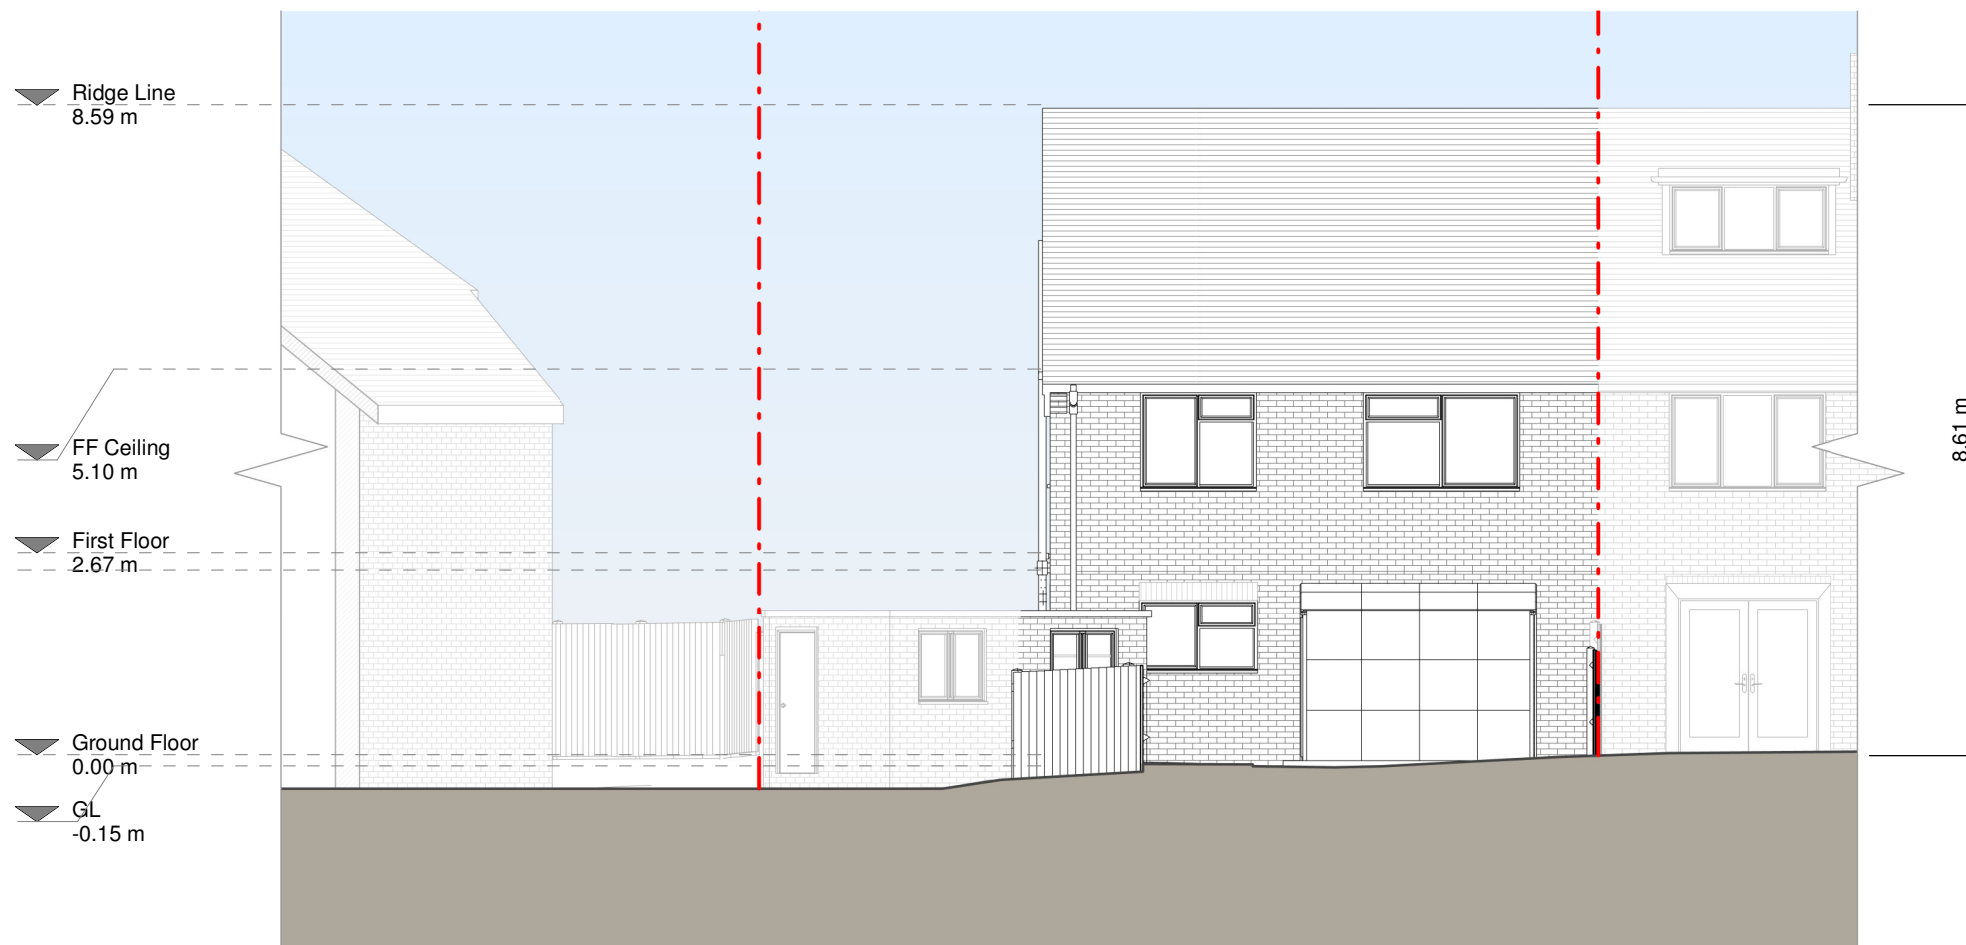

Rear Elevation

 

Copyright in the design and this drawing is the property of RESI. Reproduction in whole or in part is prohibited without the written consent of RESI. This drawing must be read in conjunction with all other relevant documentation and drawings.

RESI accepts no liability for any expense, loss or damage of whatsoever nature and however arising from any variations which have not been referred to them and their approval is obtained.

Print not to actual scale. Do not scale from this drawing, with figures discrepancies are to be noted. All discrepancies to be noted on site prior to construction and construction. Any discrepancies to be reported to RESI immediately.

Existing Materials:
Brickwork / Walls - Red brick
Pitched Roof - Clay tiles
Flat Roof - Felt
Windows - White uPVC framed windows
Doors - Green painted timber framed door
Roofs / Gutters / Fascia - Grey uPVC SVP, white uPVC gutters, downpipes and fascias

KEY

- Existing walls
- Existing furniture
- Boundary line
- Level line
- 1.5m head height
- 1.8m head height

Revision

Rev	Notes	Date
A	Planning Issue	27/05/2022

RESI
Grow your home

Job Title:
Proposed two-storey side extension and all associated works at 66 Ambrook Road, RG2 8SN

Drawing Status:
Planning

Client:
Susan Frost

Drawing Title:
Existing Drawings

Scale	Drawn
1:100 @ A1	HD

Date	Checked
May 2022	AK

Drawing No.	Rev
8142731-1100	A