




4 Front Elevation - As Existing (West)
1 : 100




5 Side Elevation - As Existing (North)
1 : 100




6 Rear Elevation - As Existing (East)
1 : 100

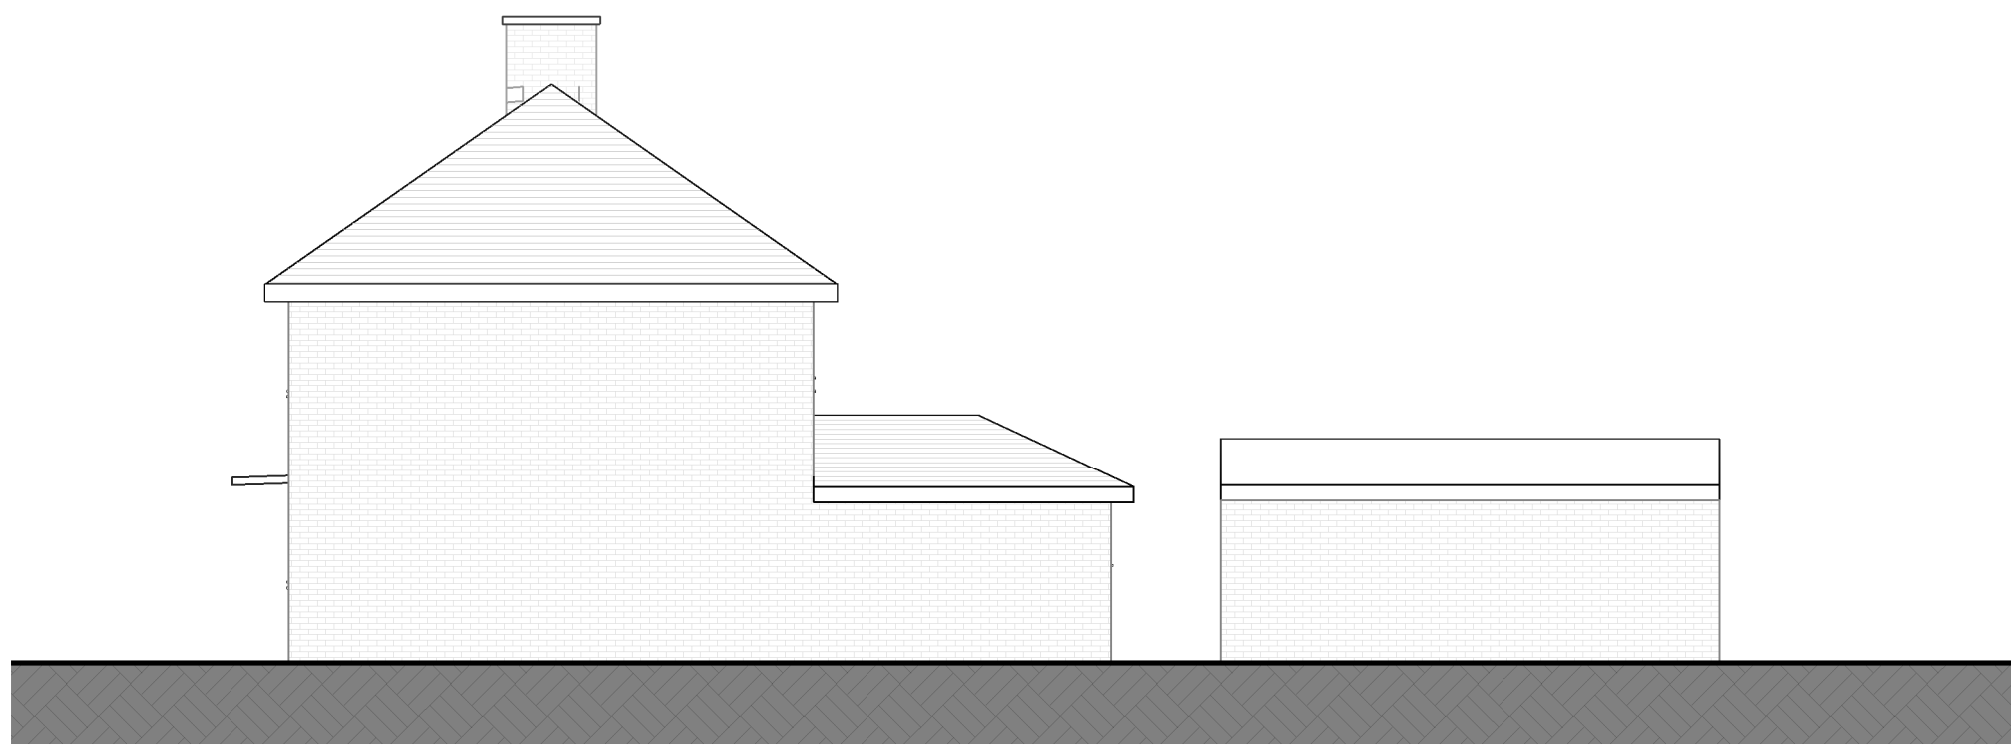


7 Side Elevation - As Existing (South)
1 : 100

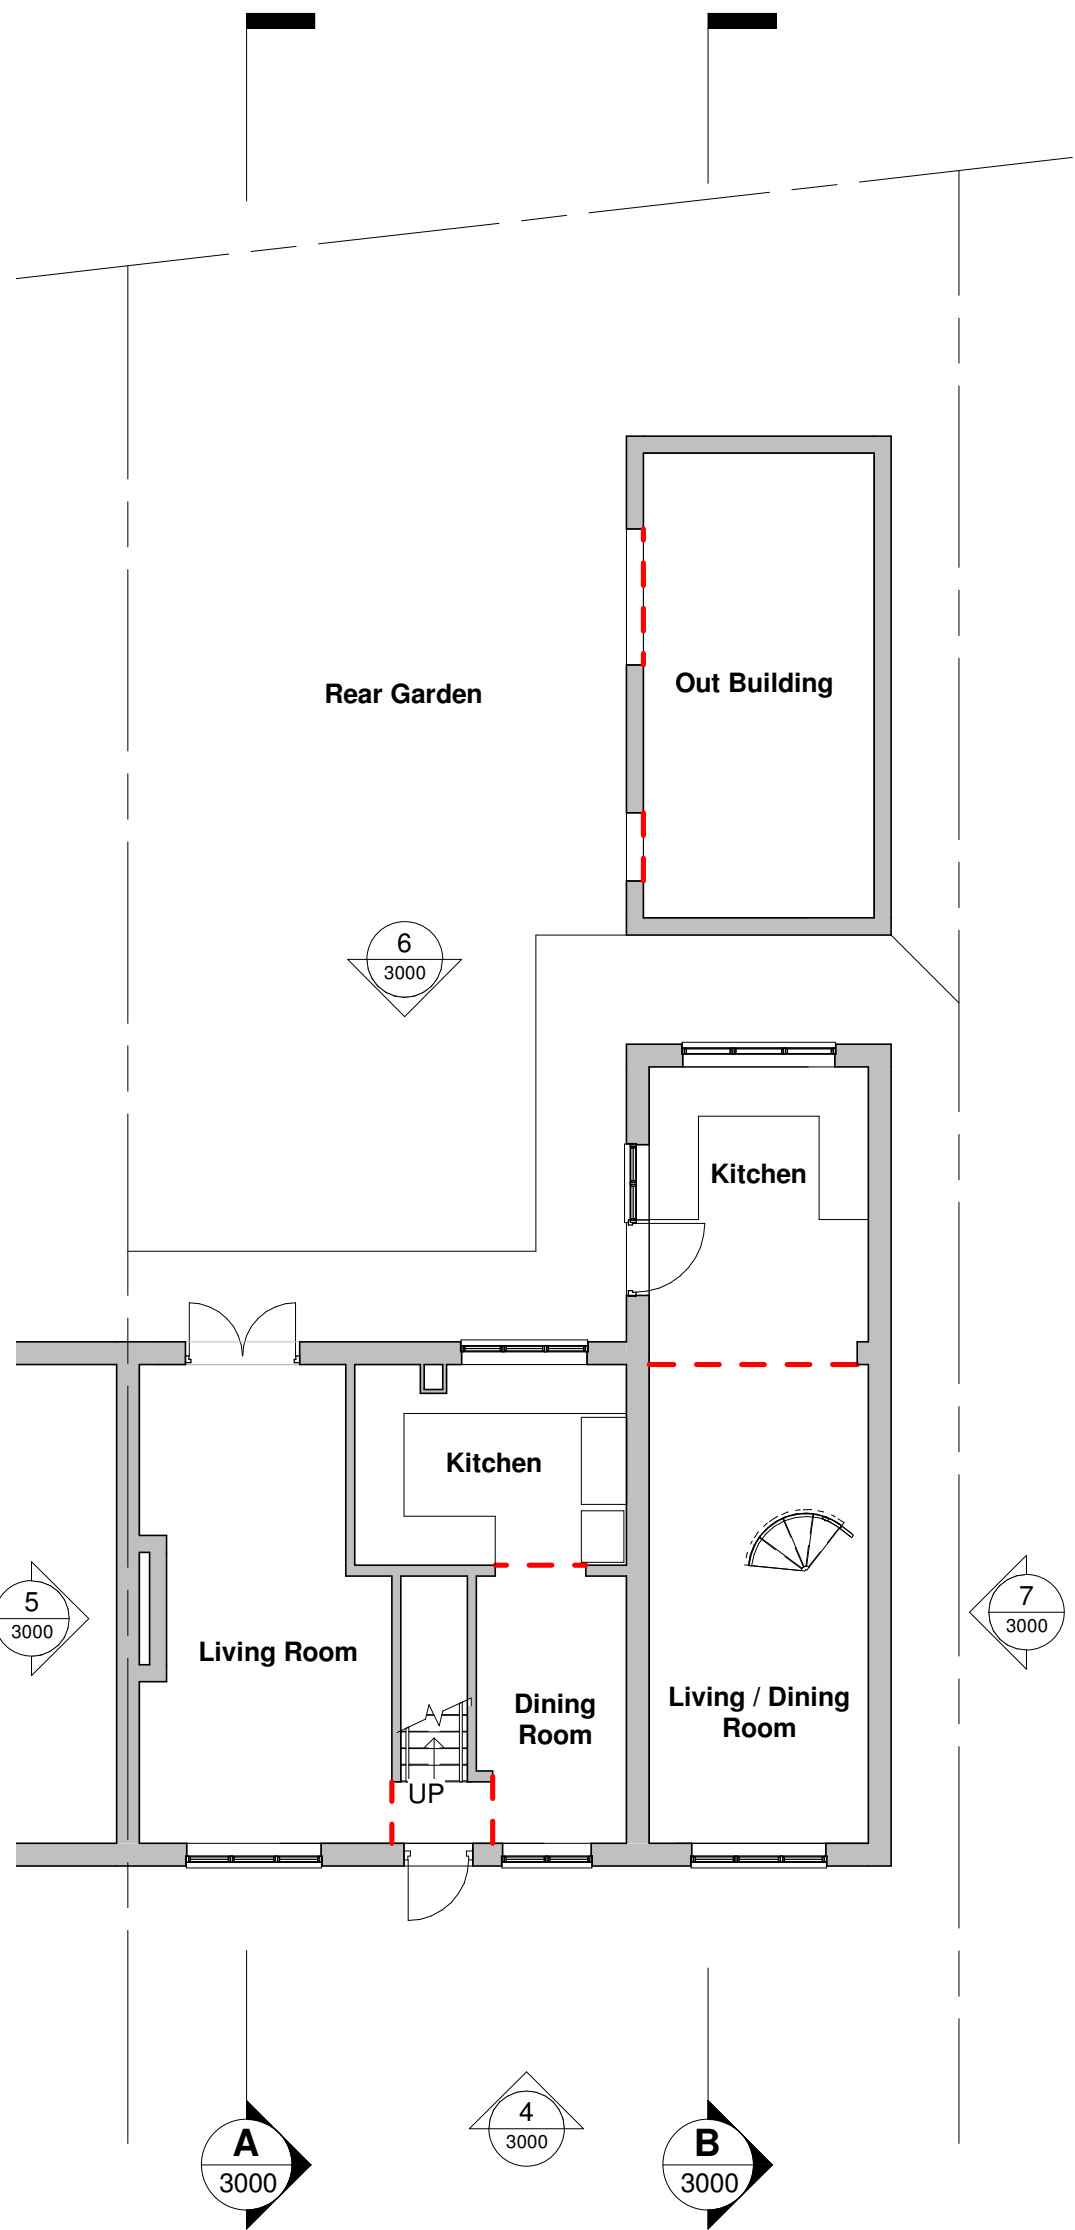


1 Ground Floor Plan - As Existing
1 : 100

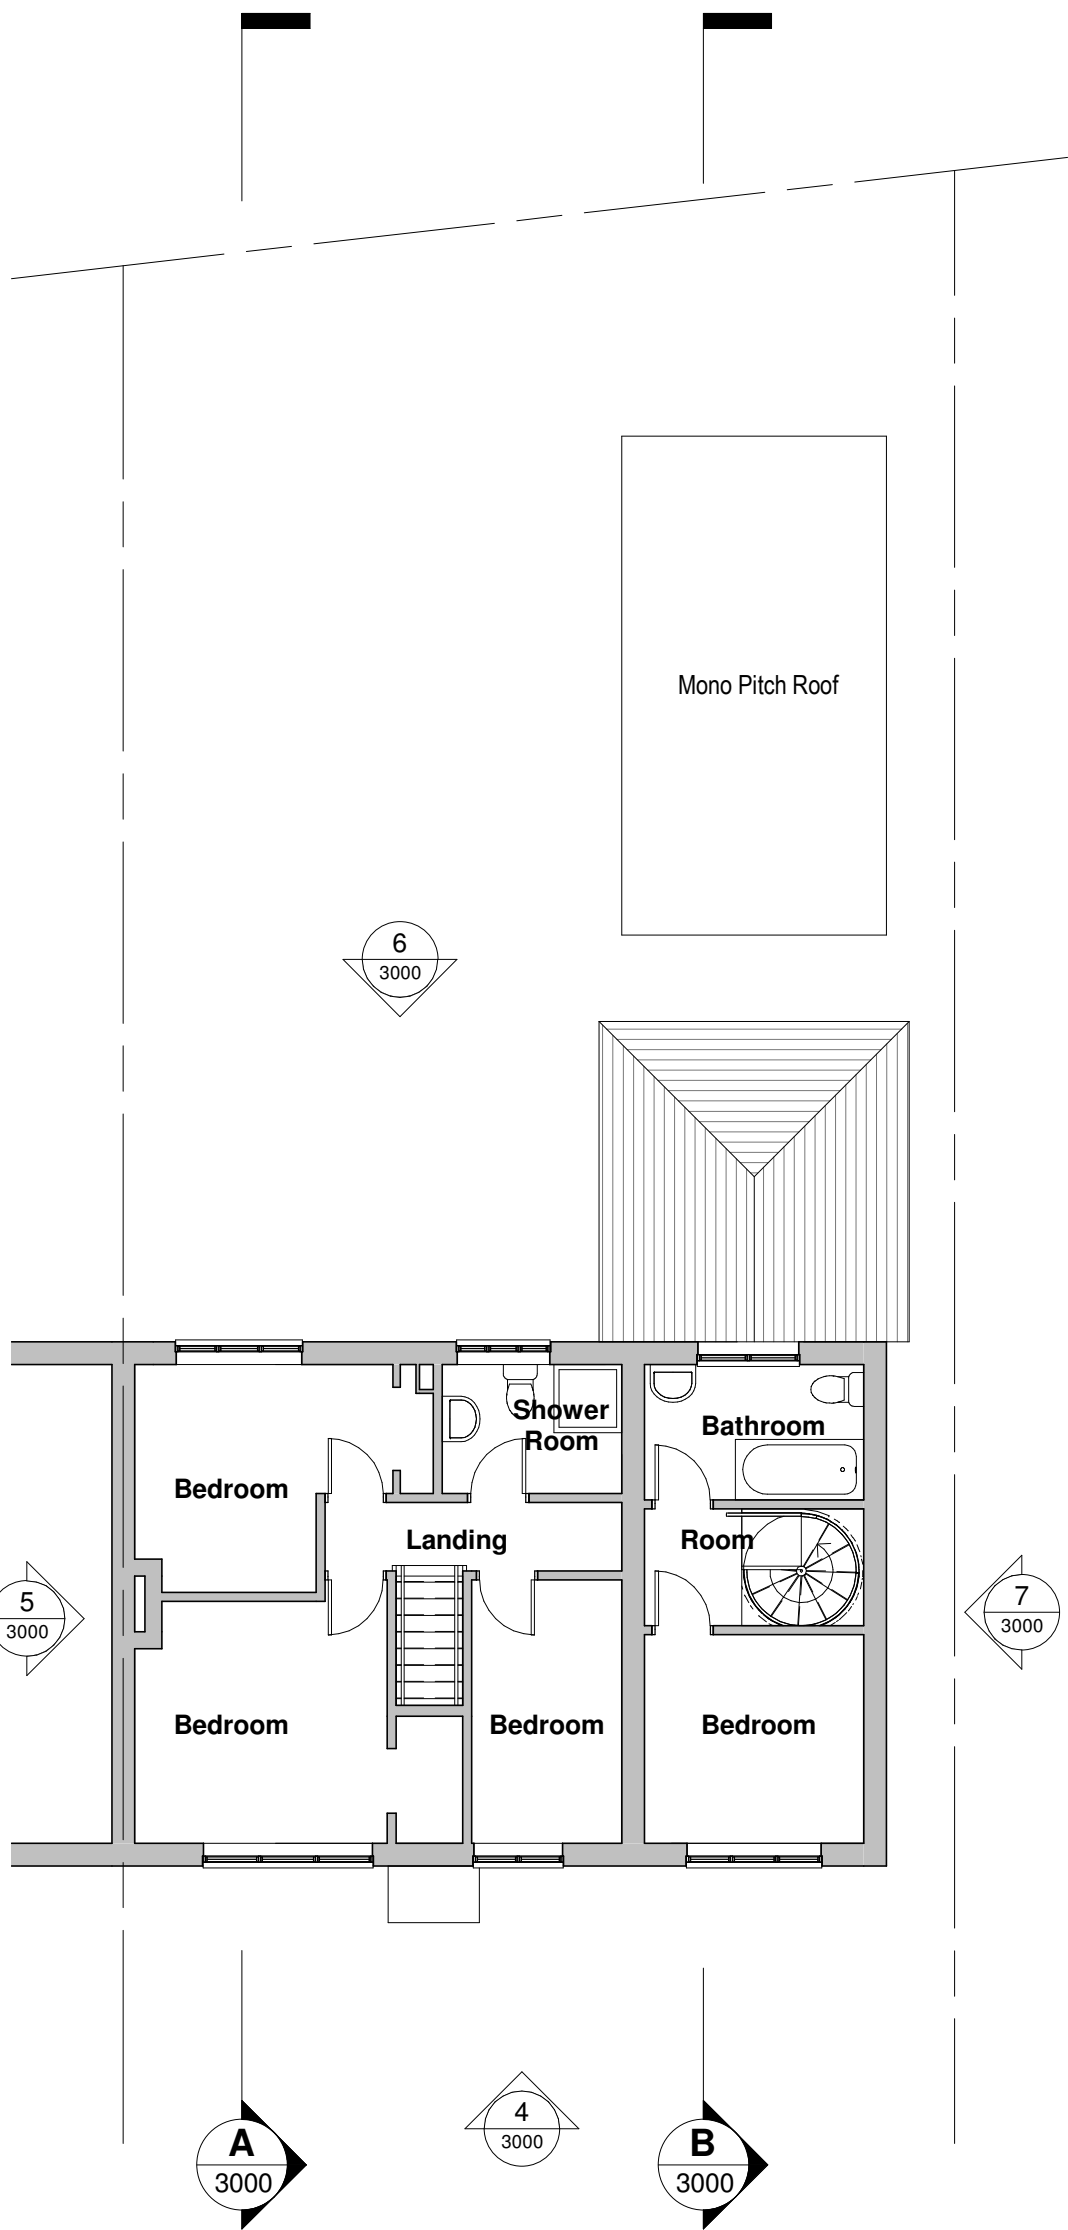


2 First Floor Plan - As Existing
1 : 100

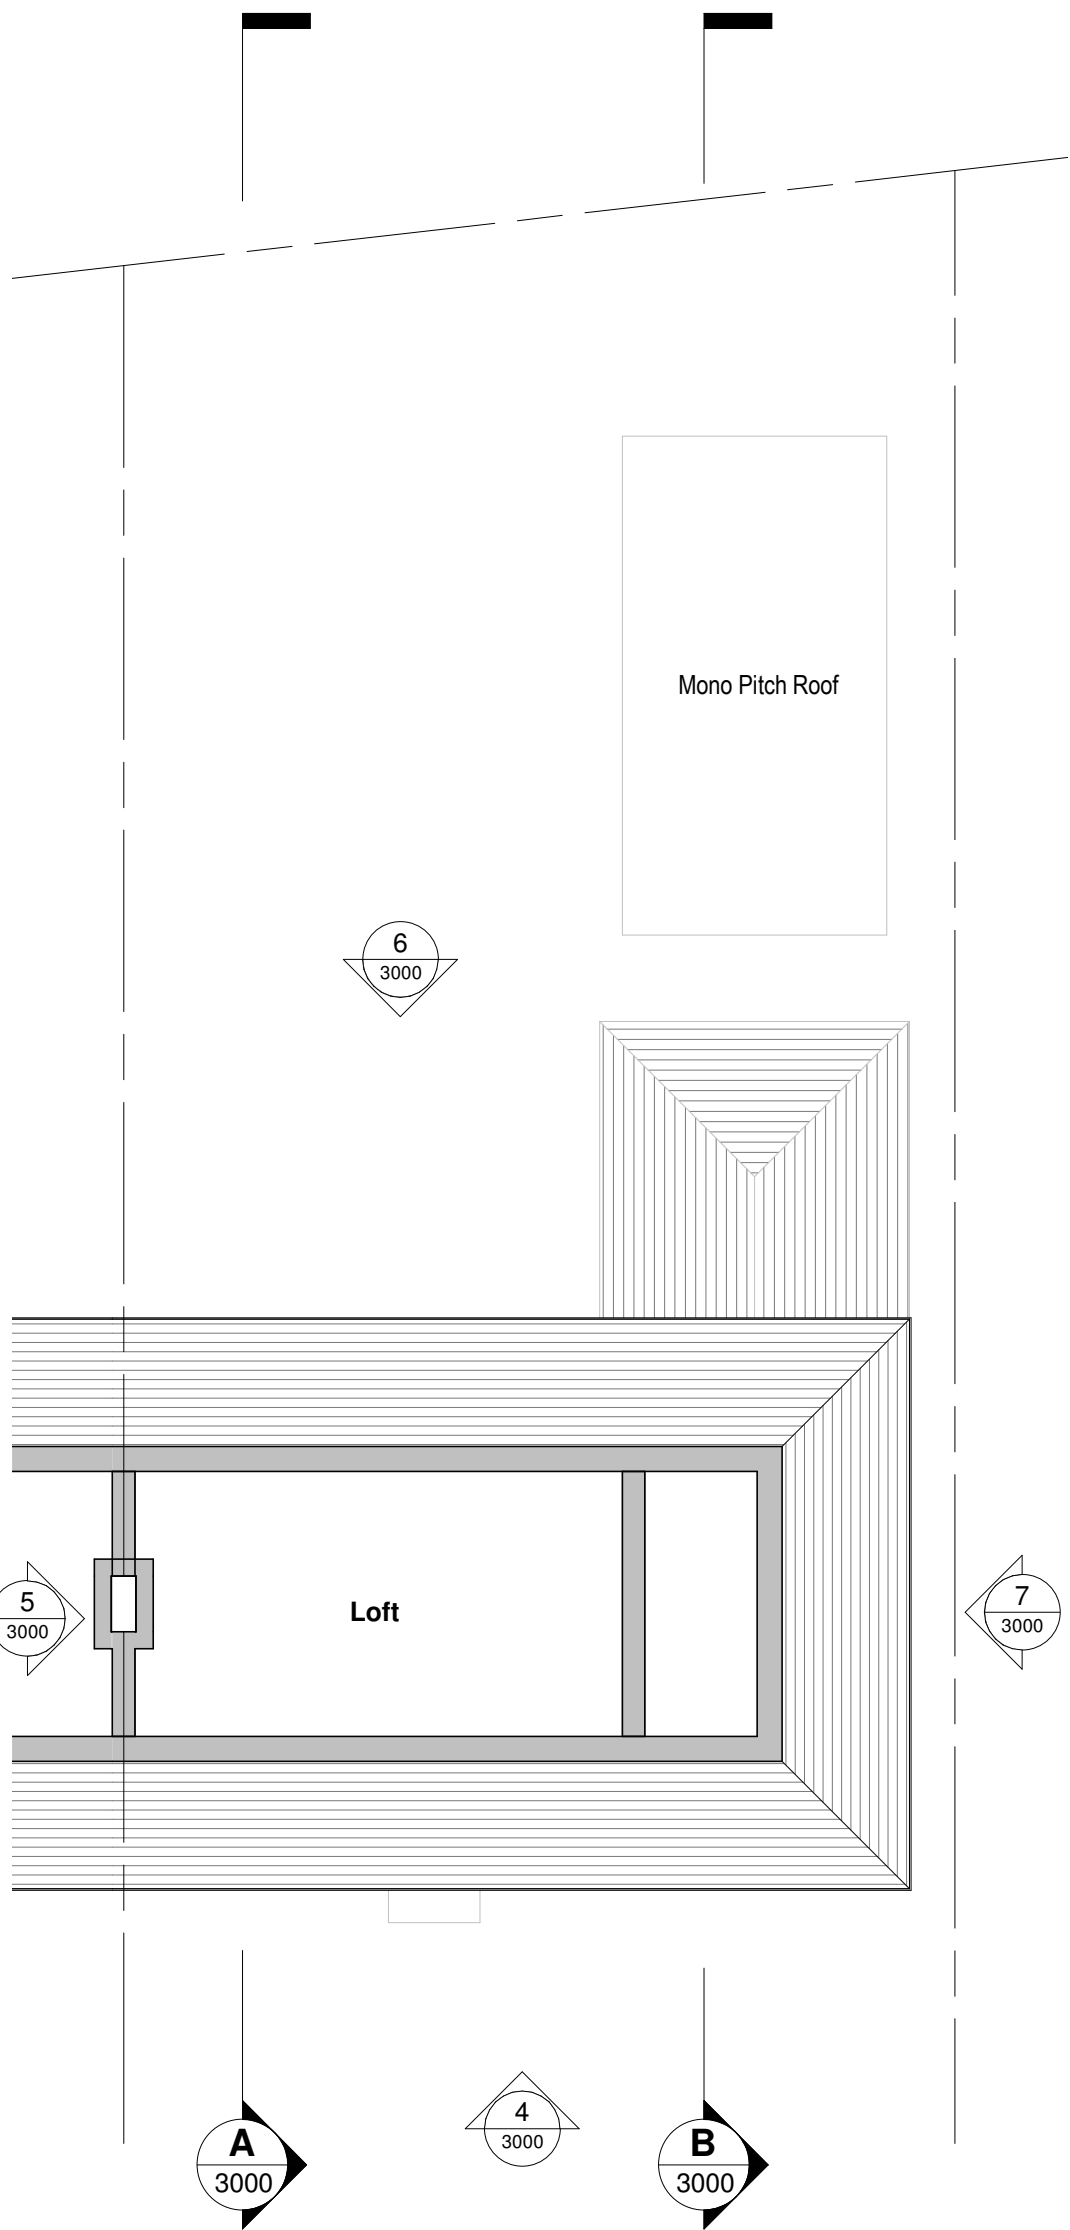



3 Loft Plan - As Existing
1 : 100

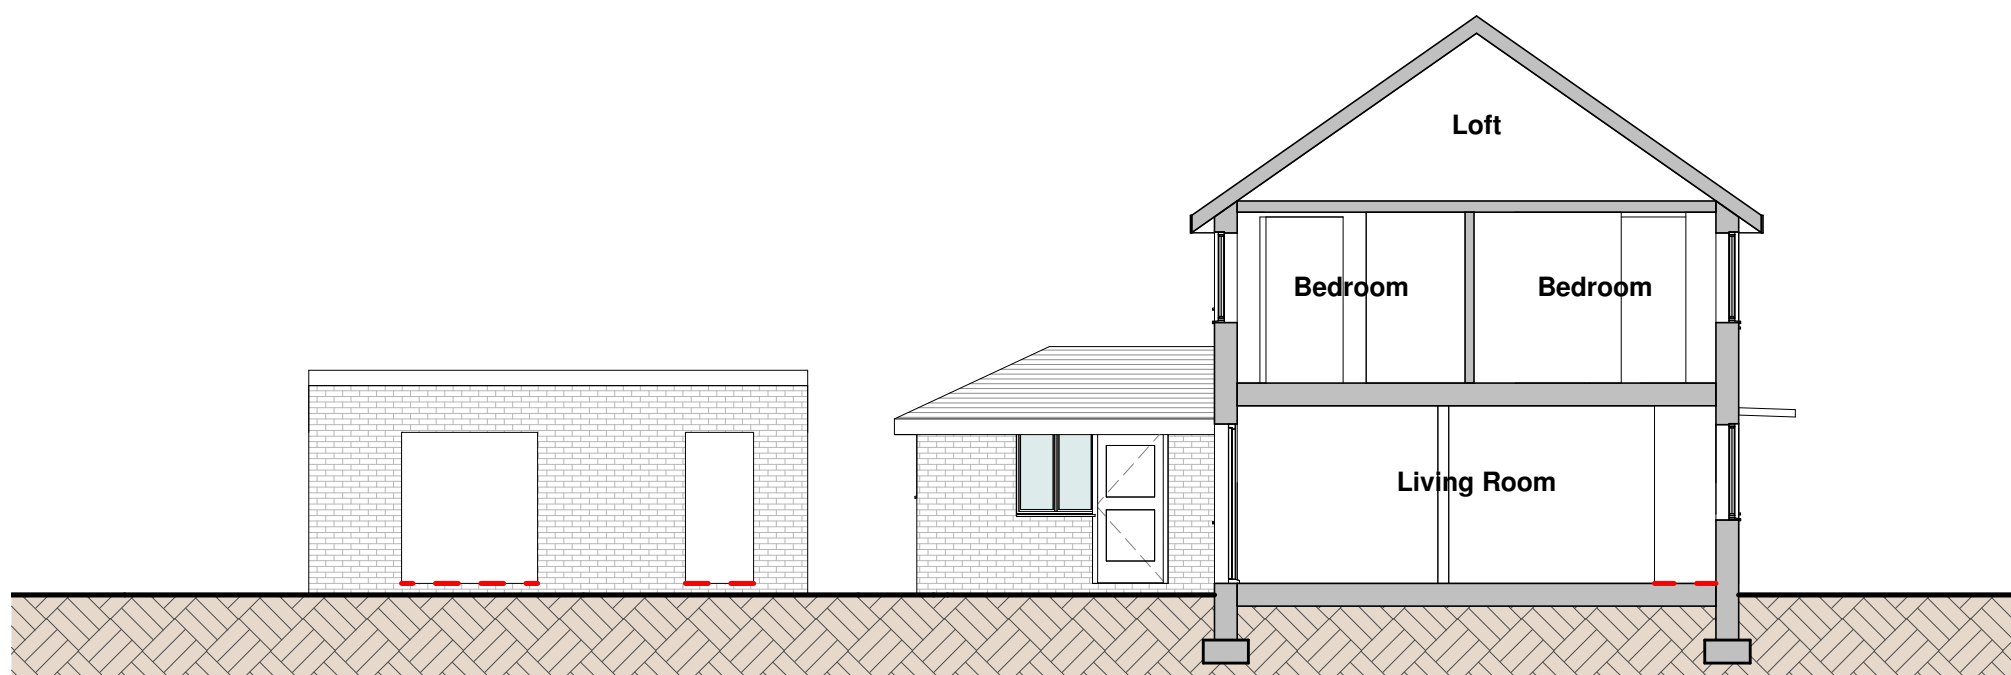

A Section A-A - As Existing
1 : 100

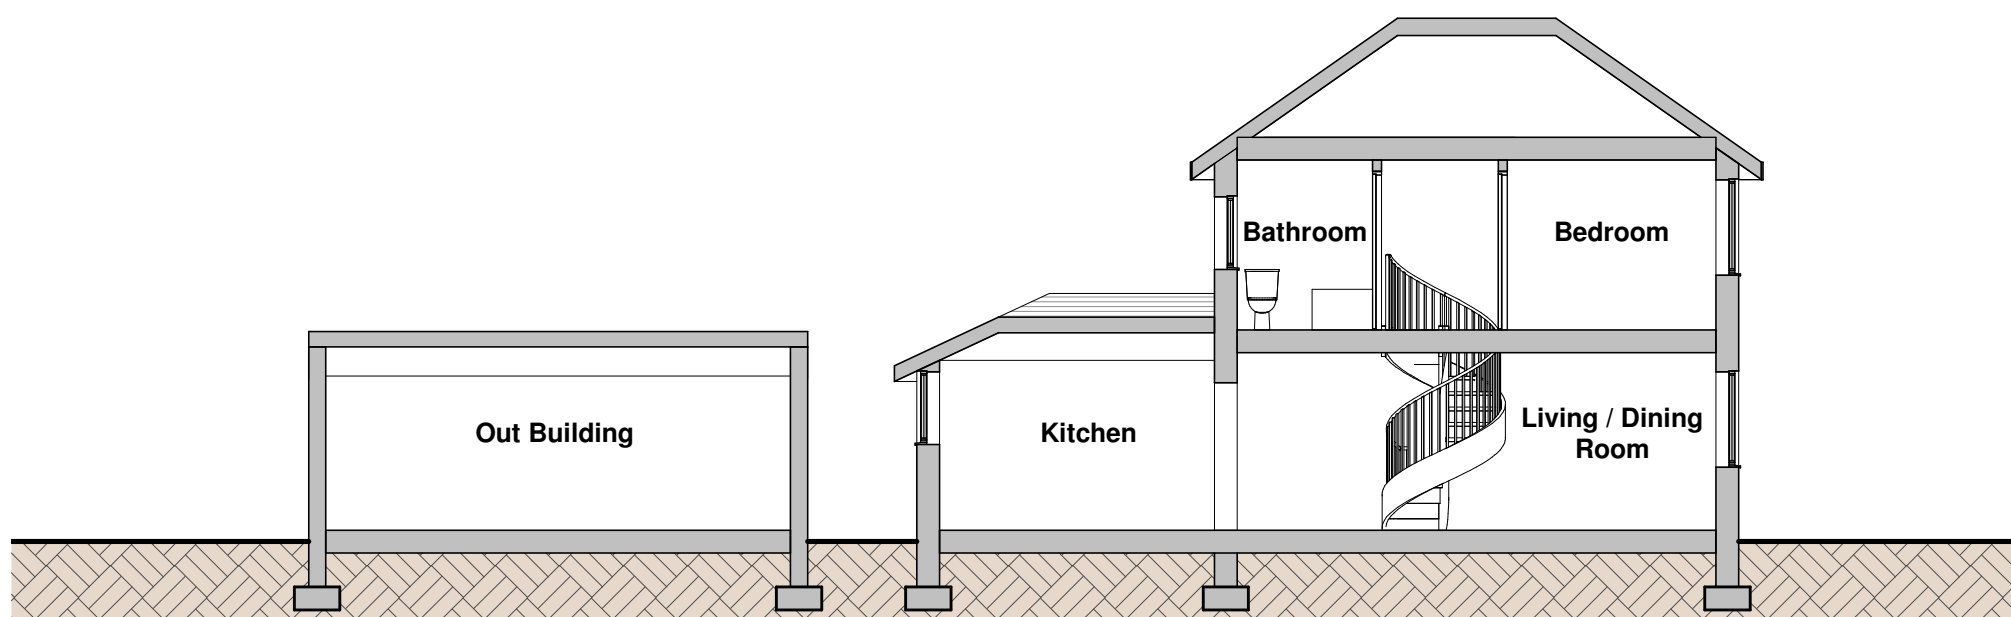

B Section B-B - As Existing
1 : 100

 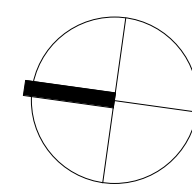

Do not scale from this drawing. This drawing is based on dimensional survey information provided by others. The architect cannot accept responsibility for the accuracy of this survey information. All dimensions are shown in metric. This drawing remains the copyright of Freeman Design Services Ltd.

A1

DRAWING NOTES

DO NOT SCALE FROM THIS DRAWING, EXCEPT FOR PLANNING PURPOSES

ISSUE	REASON FOR ISSUE	DATE
-------	------------------	------

KEY PLAN

FREEMAN DESIGN
239 Kensington High Street
London W8 6SN
+44 7816243743
studio@freemandedesign.co.uk

CLIENT

PROJECT

Rear Extension & Loft Conversion
18 Highmead Road, Reading

DRAWING TITLE

General Arrangement
As Existing

PROJECT CODE

22170

STATUS

PLANNING APPLICATION

SCALE

1 : 100

SHEET

@ A1

@ A3

DATE OF FIRST ISSUE

07/03/2022

DRAWING NUMBER

21170-FD-ZZ-ZZ-DR-A-3000

REVISION