

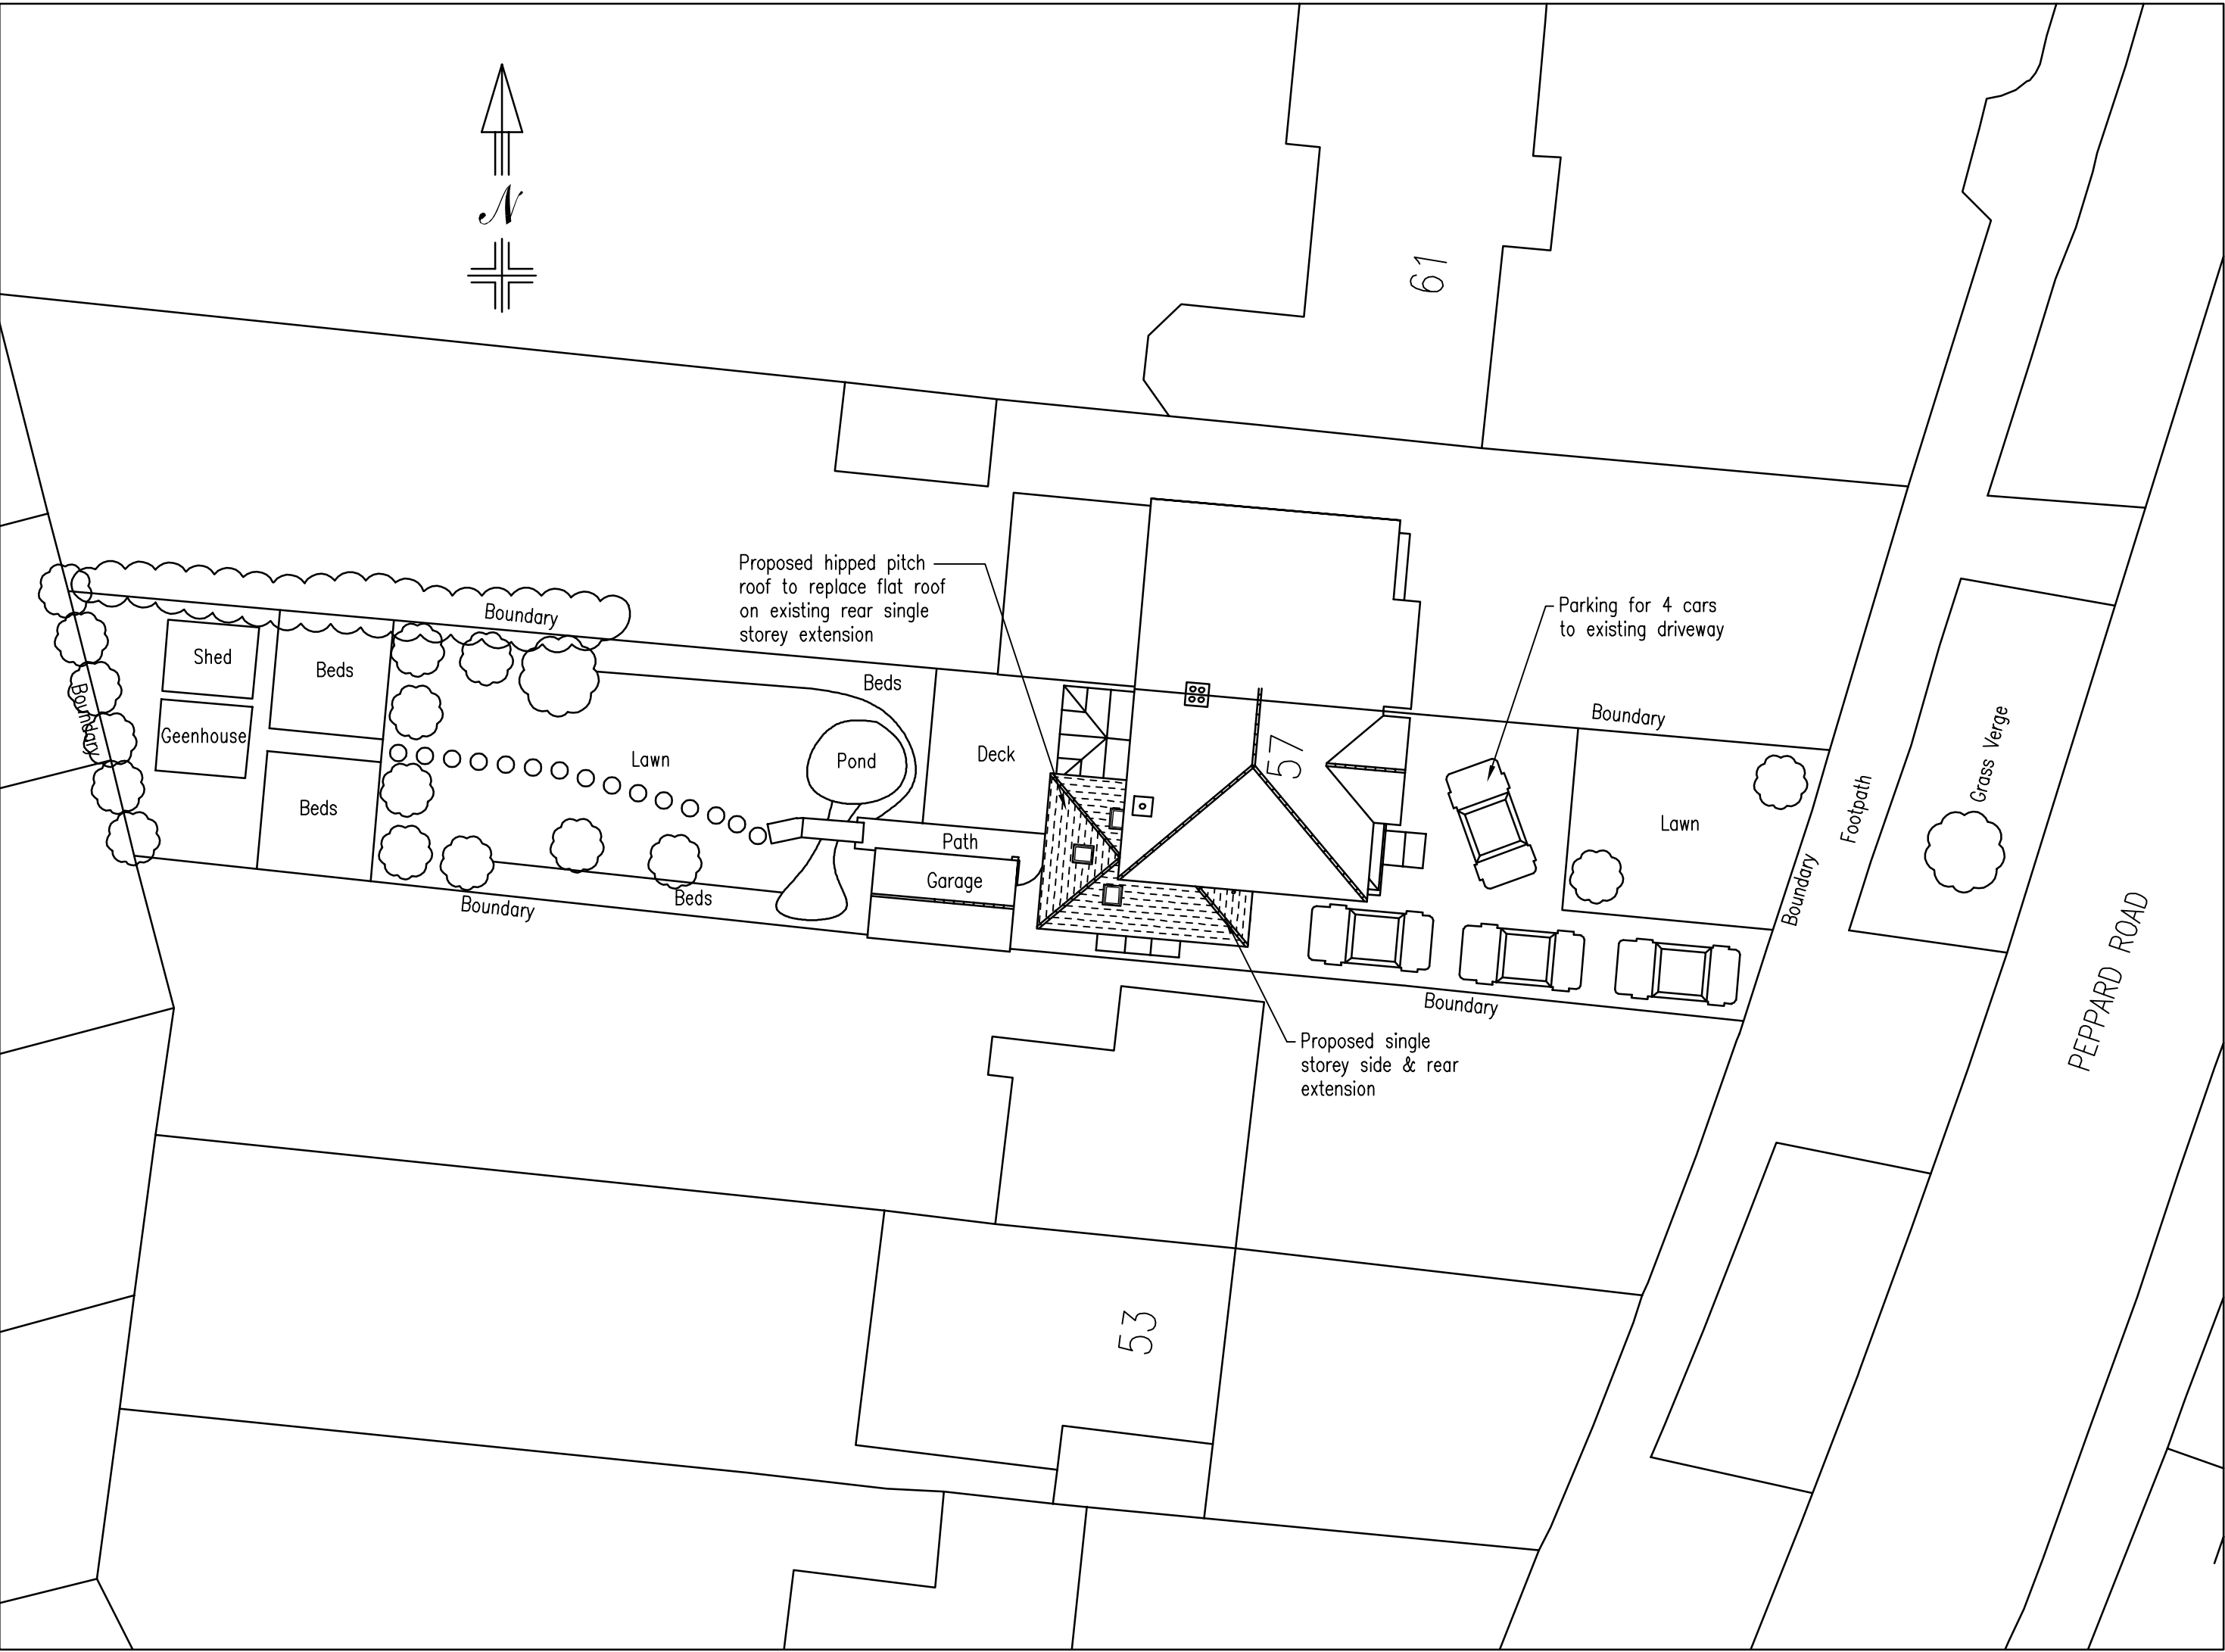


SITE PLAN
SCALE 1:200

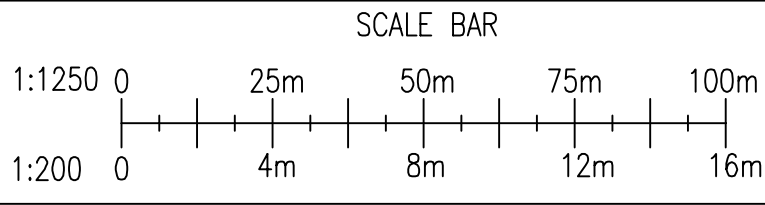

LOCATION PLAN
SCALE 1:1250

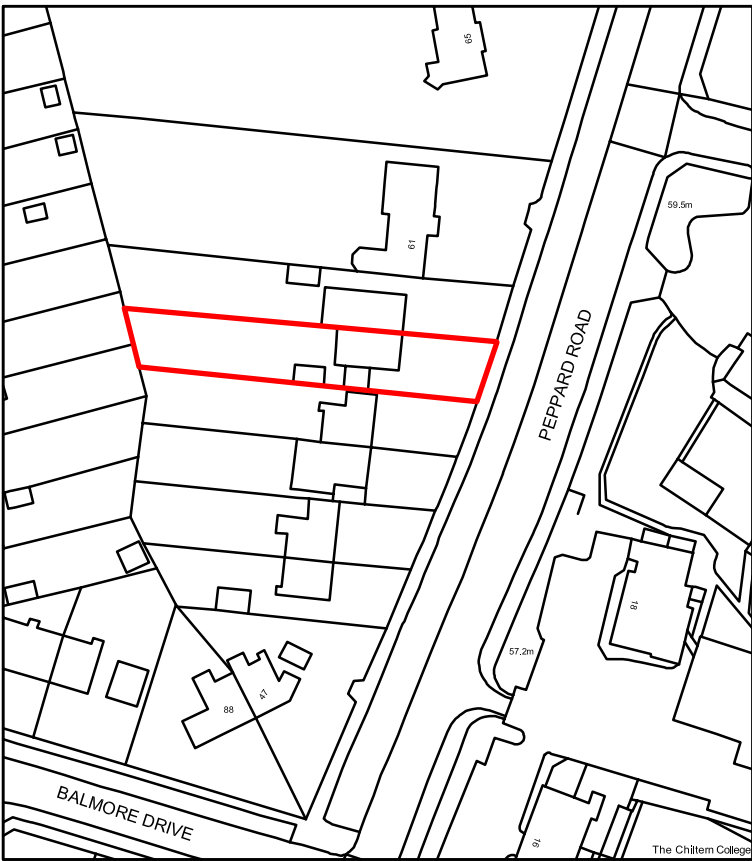

Crown Copyright and database rights 2022
OS Licence no. AC0000849896



Plan Ahead
Drawing Services

Tel: 07940 828650 E-Mail: plan.ahead@btinternet.com
Website: www.plan-ahead-drawing-services.co.uk

REVISIONS		
REF	DATE	DESCRIPTION

GENERAL NOTES

- DIMENSIONS ARE TO BE CHECKED ON SITE BEFORE WORK PROCEEDS
- ALL DIMENSIONS ARE IN MILLIMETRES UNLESS OTHERWISE STATED.
- THIS DRAWING IS NOT TO BE REPRODUCED WITHOUT THE PERMISSION OF PLAN AHEAD DRAWING SERVICES.

PROJECT

Single storey side & rear extension to:
57 PEPPARD ROAD
CAVERSHAM
READING
RG4 8NH

DRAWING TITLE

SITE & LOCATION PLANS

DATE	SCALE	PAPER
06/06/22	1:200 1:1250	A2
DRAWN BY	DRAWING NUMBER	REV.
D. HUI SH	221005/02	