



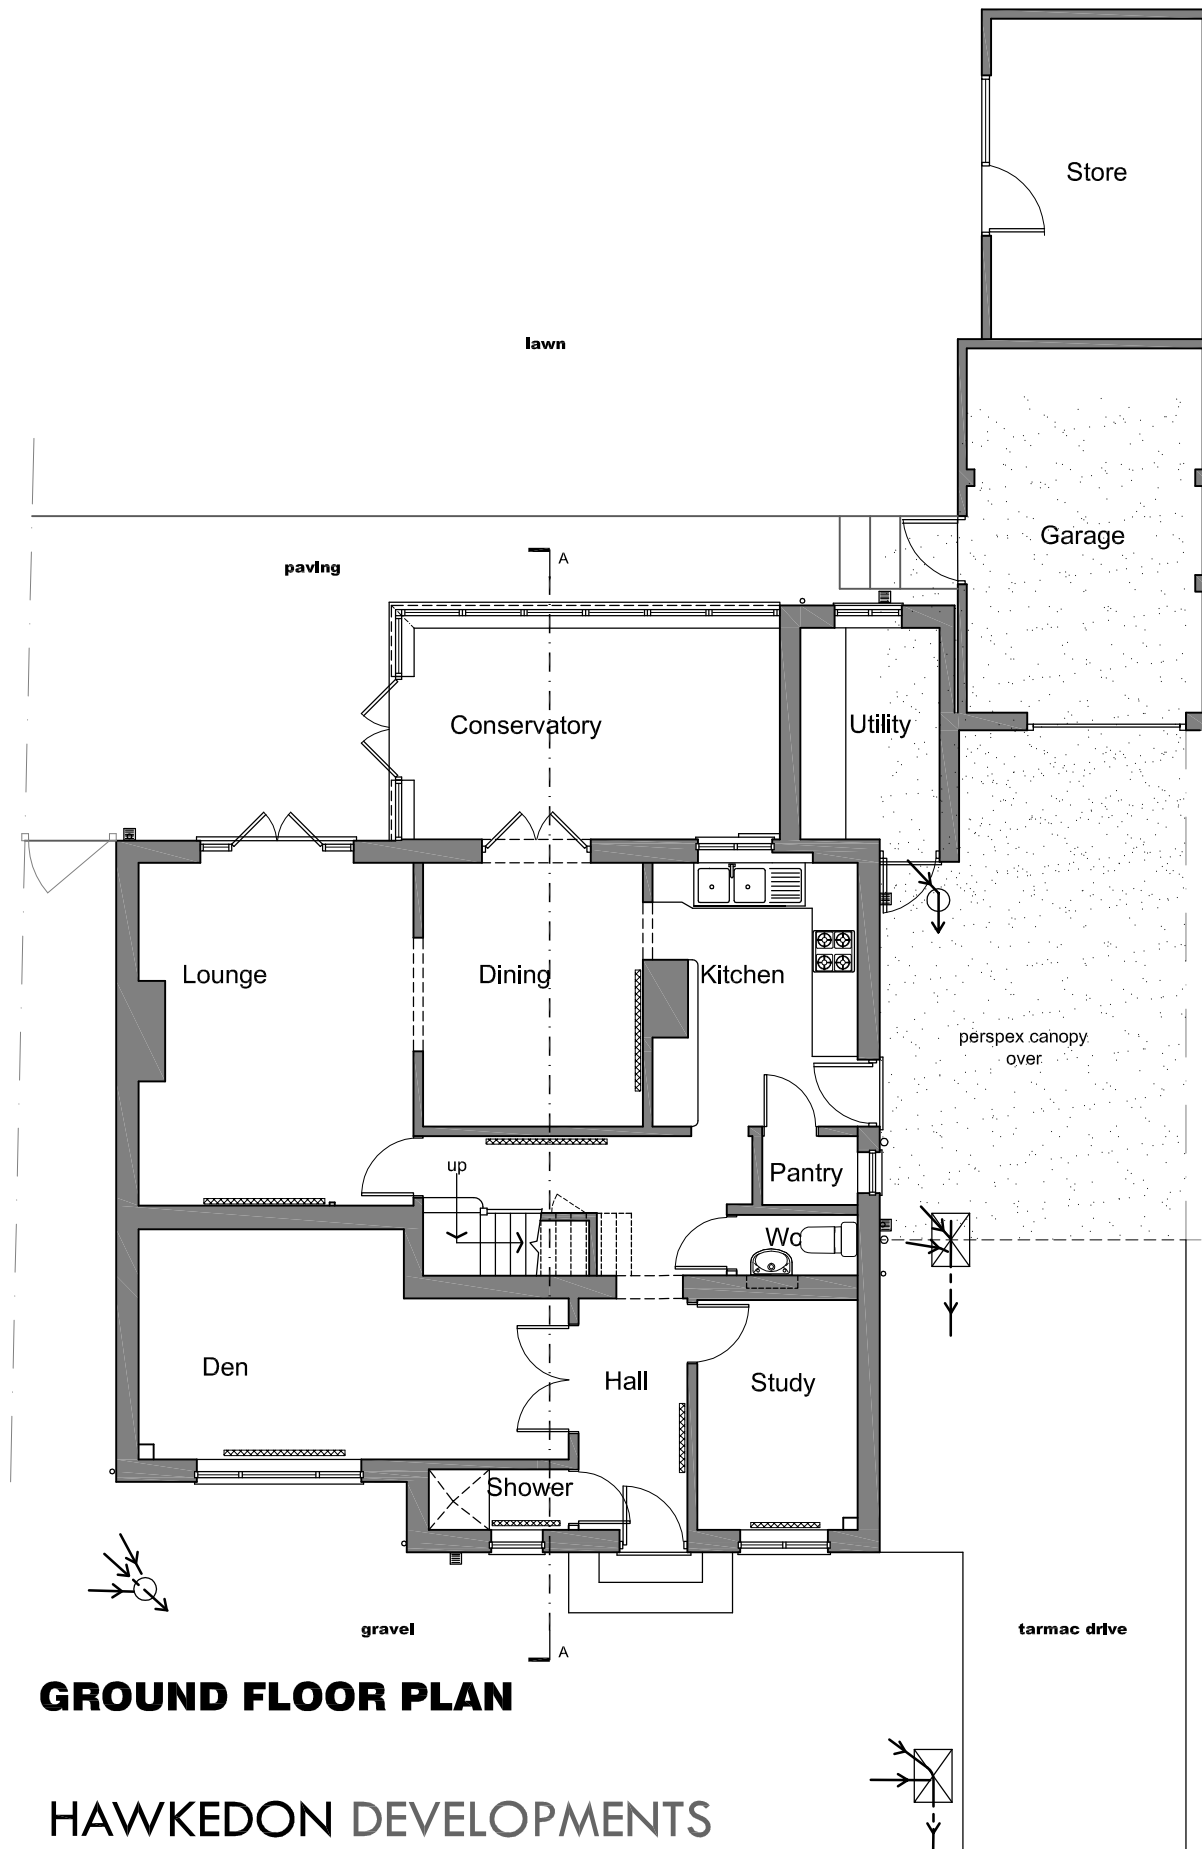


GROUND FLOOR PLAN

HAWKEDON DEVELOPMENTS

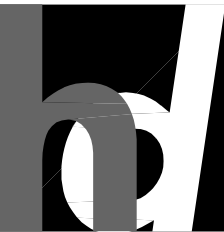


Oakwood House
 14 High Tree Drive Earley
 Reading Berkshire RG6 1EU
 0118 935 3655
 info@ihaltd.co.uk

Project Proposed Extension and Alterations
 at 37 Oak Tree Road, Tilehurst
 Reading R31 6JU
Client Rachel & Ben Dunford

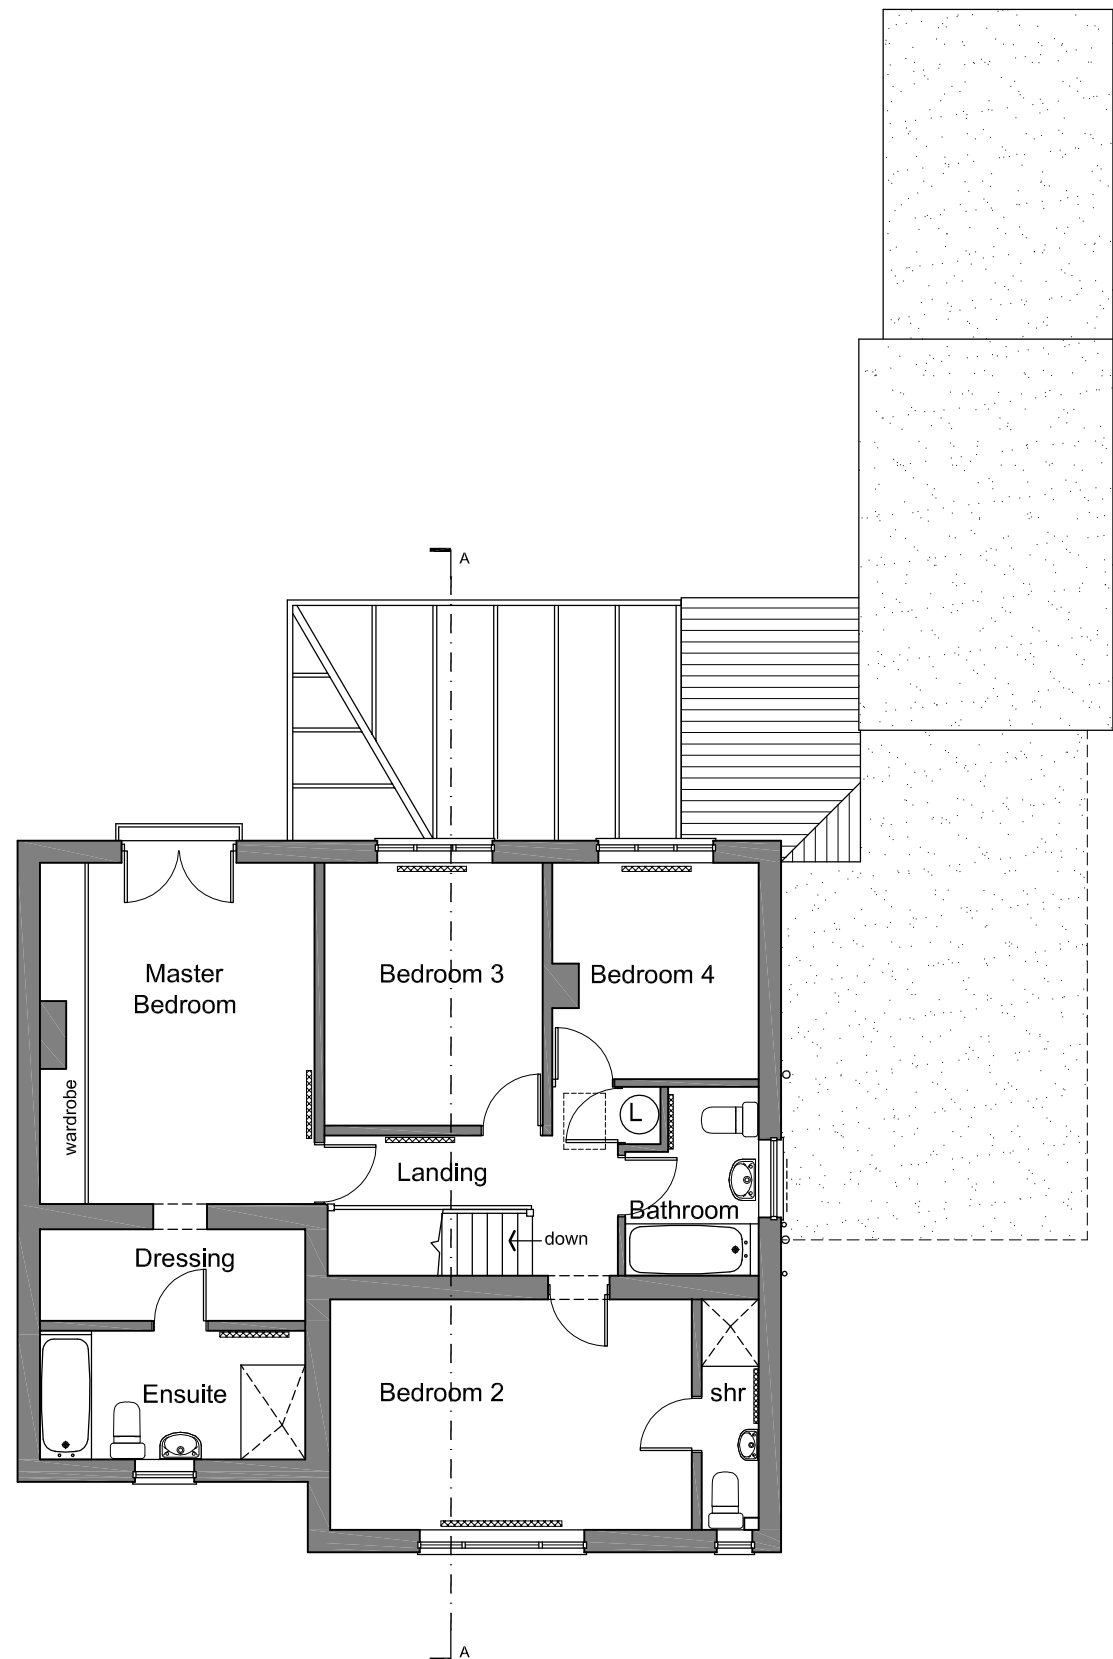

FIRST FLOOR PLAN

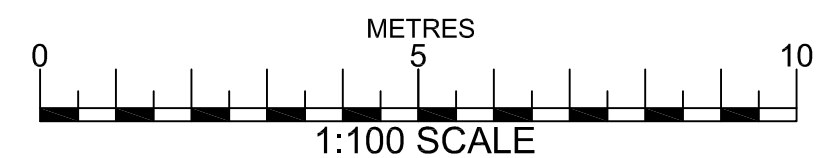

Drawn AB
Scale 1:100 @ A3
Date Dec. 2021
Drawing No **H1531.02**
Rev

All dimensions to be checked on site prior to the commencement of any construction. This drawing may not be reproduced in any part or form without the written consent of Hawkedon Developments Ltd.
 ALL COPYRIGHTS RESERVED